


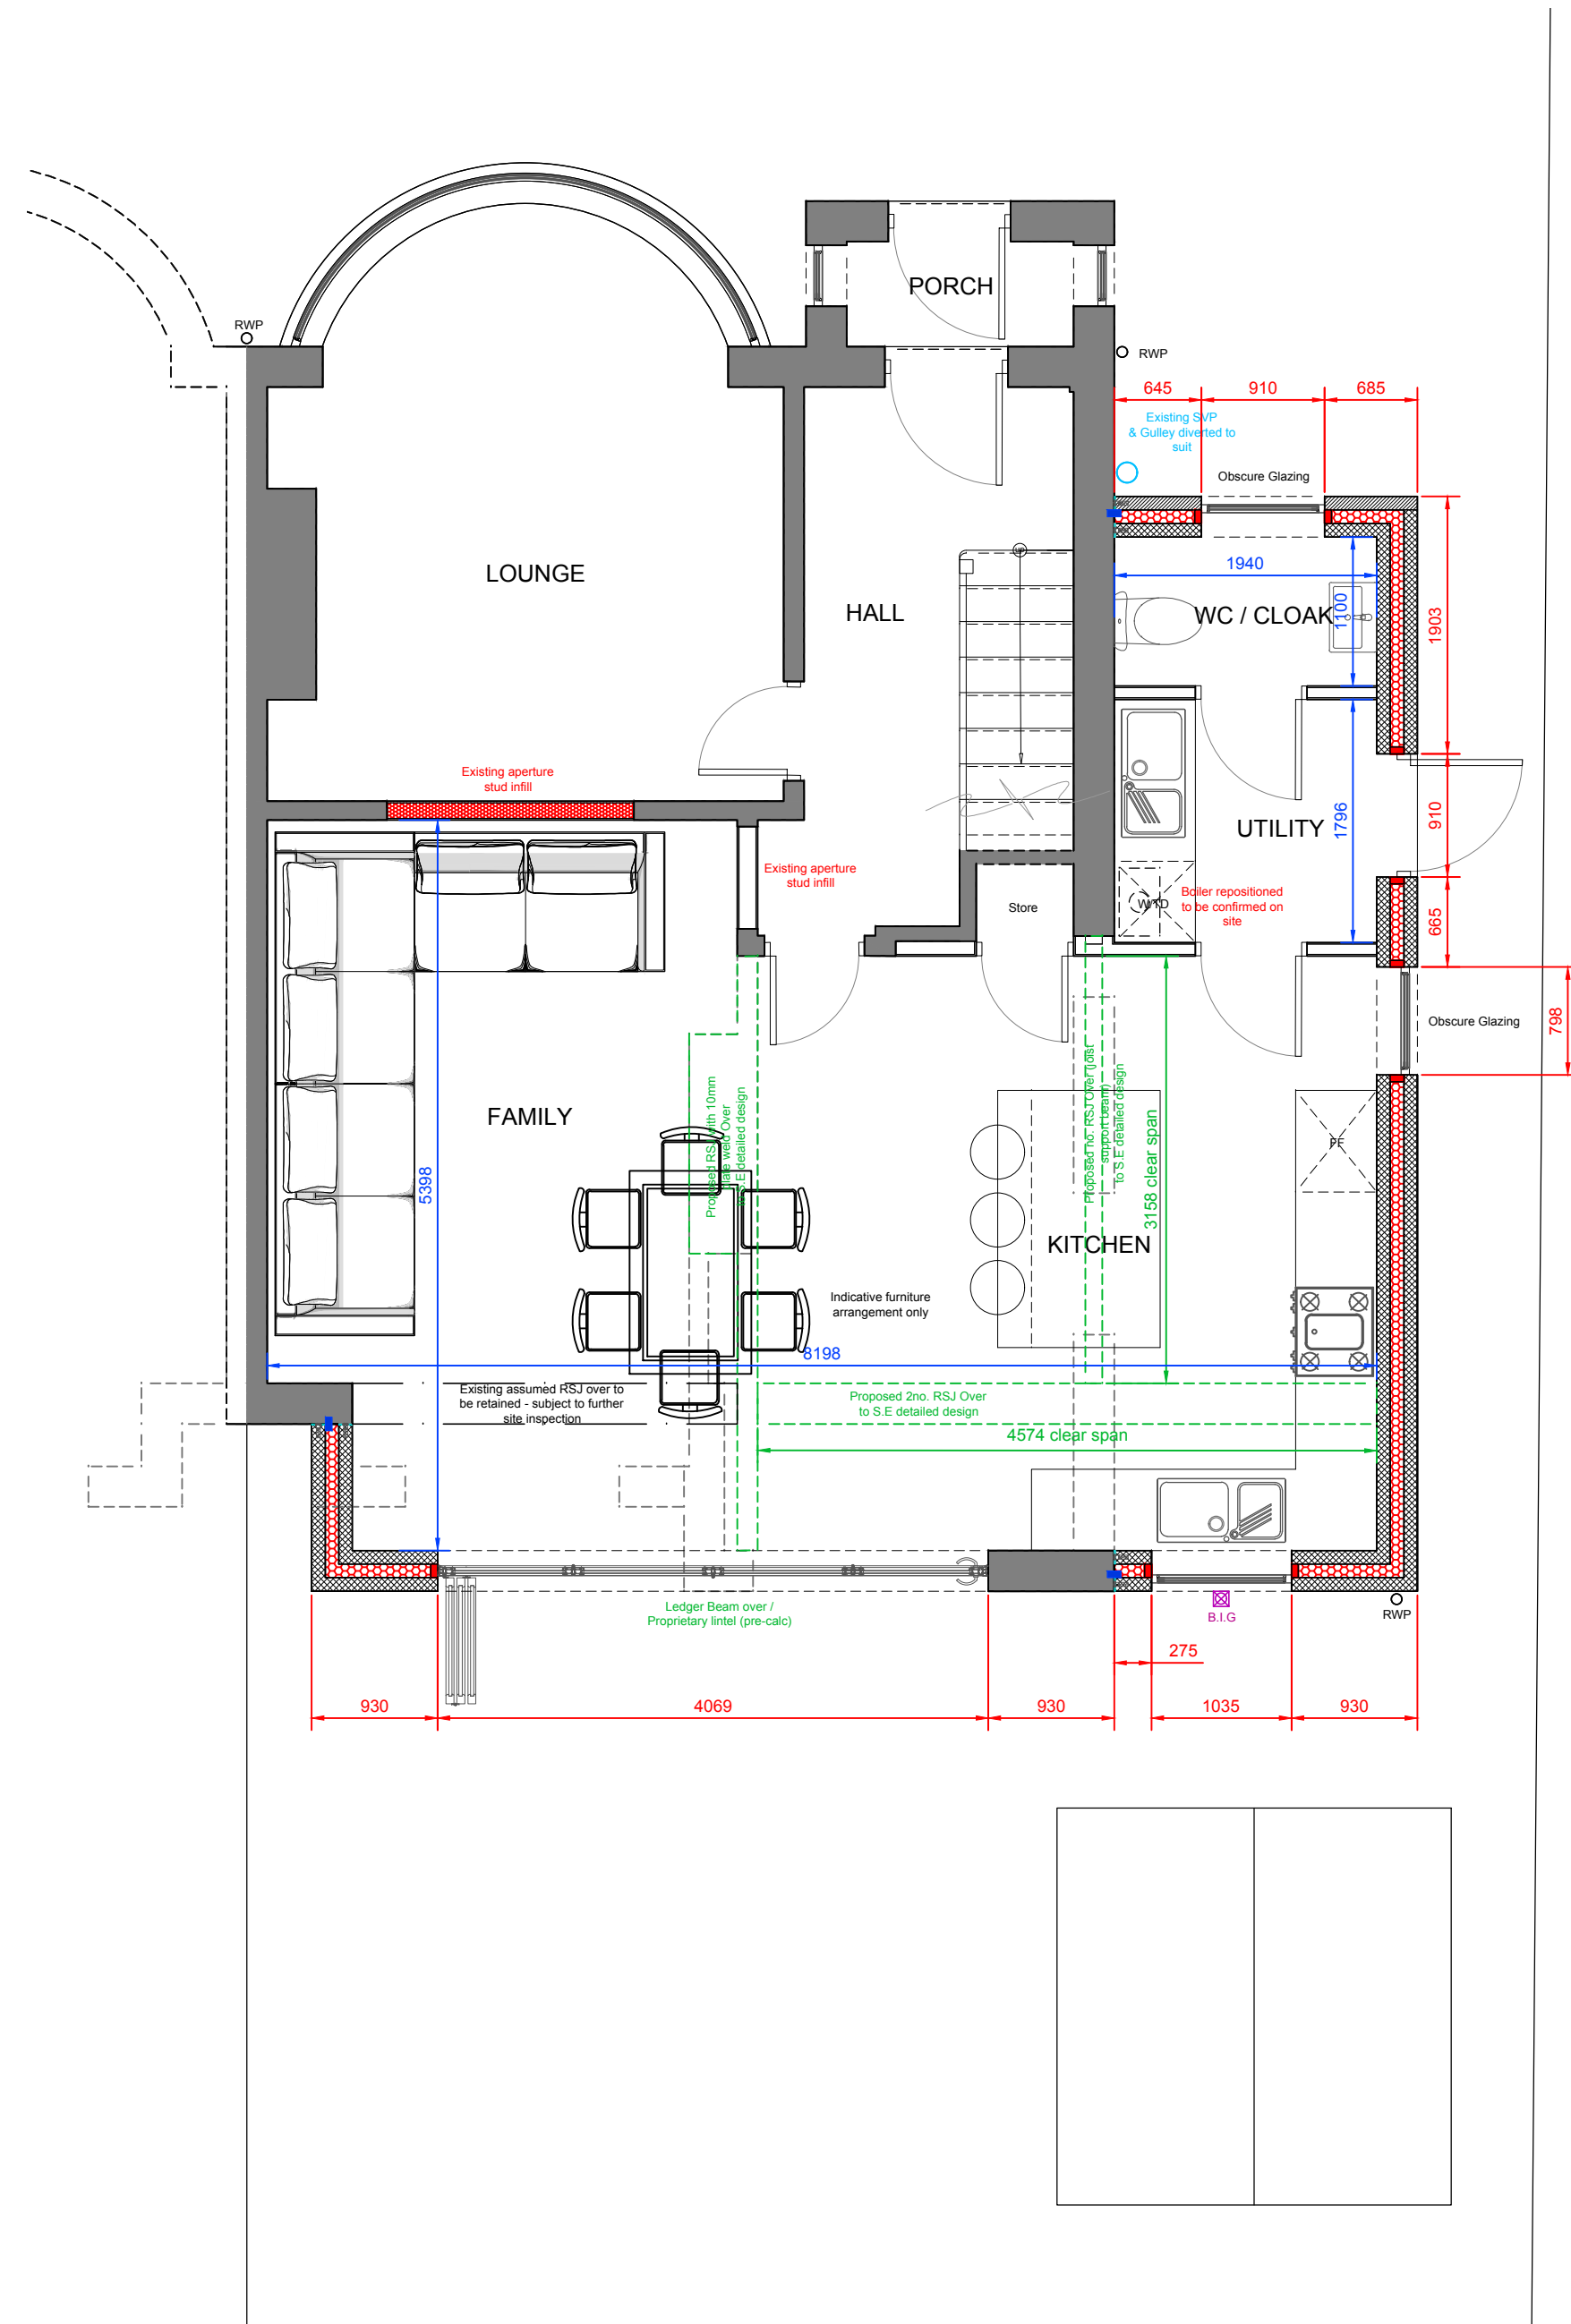

Floor plan of the second floor showing four bedrooms (BED 1, BED 2, BED 3, BED 4), a bathroom (BATH), and a staircase. The plan includes dimensions for room sizes and overall building footprint. Key features include a large arched window on the left, a central staircase, and a bathroom with a bathtub. Dimensions are provided in feet and inches. Notes indicate existing brick walls and proposed new walls. The plan is labeled "Proposed" and "Existing".

Room Dimensions (Approximate):

- BED 1: 11'0" x 11'0"
- BED 2: 11'0" x 11'0"
- BED 3: 11'0" x 11'0"
- BED 4: 11'0" x 11'0"
- BATH: 5'0" x 6'0"
- Staircase: 5'0" x 6'0"

Overall Dimensions:

- Overall Width: 34'2"
- Overall Depth: 34'2"

Notes:

- Existing brick wall and proposed new wall within extent of bedspace.
- Proposed new wall within extent of bedspace.

HUNTER HAUS
Planning & Design

Design Studio
15 Plover Close, West Lincs, PR98RU
Tel: 01704 232068
Email: design@hunterhaus.co.uk
www.hunterhaus.co.uk

Copyright: All rights reserved. This drawing must not be reproduced without permission from Hunter Haus. Do not scale off this drawing. All dimensions are to be checked on site by contractor / sub contractor. Any discrepancies to be reported to Hunter Haus.

A1	DWG No.	20.009.PL05	Scale	As Shown	Rev A
	Client		Drawing Title		
	Mr & Mrs Gibson		Proposed GA Plans		
	Project Title		Drawn	Date	
	37 Royle Green Road		HH		Jan '20
			Checked	Date	
				//20	