


All dimensions and setting out must be checked on site.
Use written in preference to scaled dimensions, if in doubt, ask.
This drawing is copyright and may not be reproduced or used for
any purpose other than that intended without the prior written
agreement of the architect.
Any parts of the drawing based on Ordnance Survey maps are
executed with the sanction of the Controller of H.M. Stationary
Office: Crown Copyright Reserved.

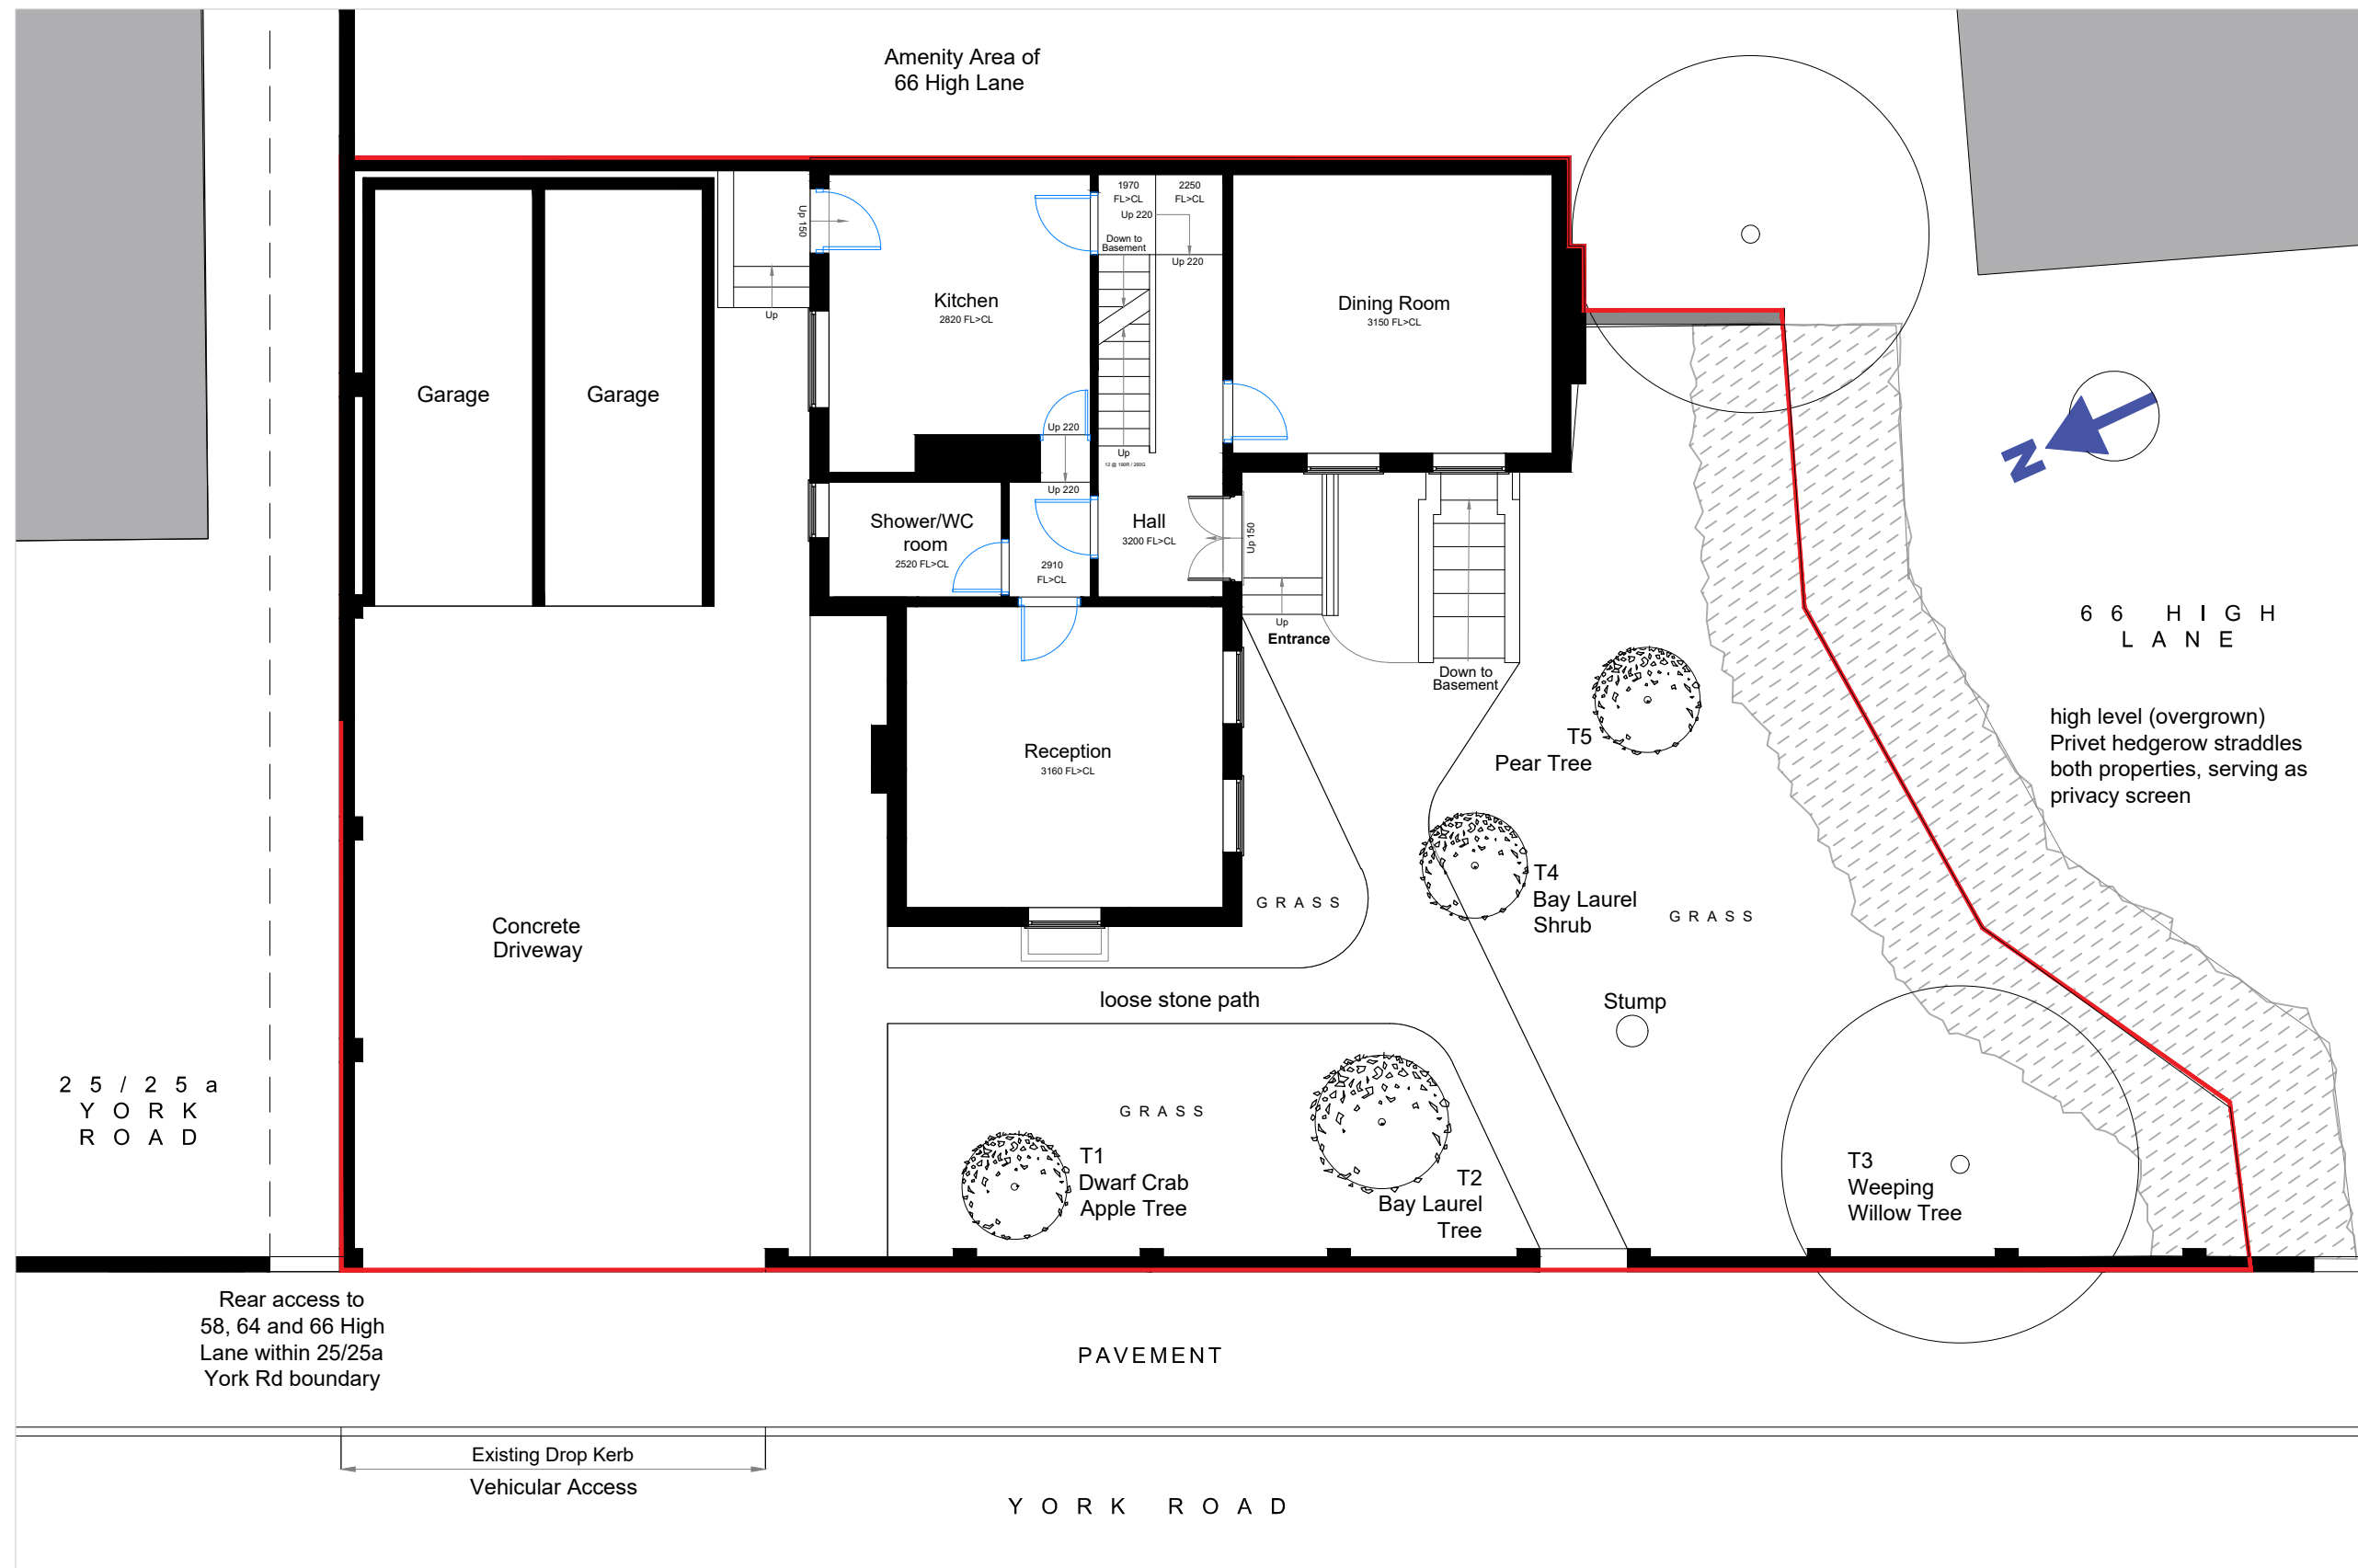

Existing Site Plan
1:100

Site Area = 336m² / 0.08 acres
 Building Gross External Area = 85.6m²
 Garage Building Area = 31m²
 Site Density = 34%

Rev	Date	Description	Int
Client: Mr Hossain			
Project Address: 27 York Road, Chorlton Manchester M21 9HP			
Drawing Title: Existing Site Plan			
Scale(s): 1:100		Date: 25.06.20	Drawn by: TA
Job No: 20-15		Drawing No: PL-02	Size: A3
			Rev:
thequalityofsencil@outlook.com			