


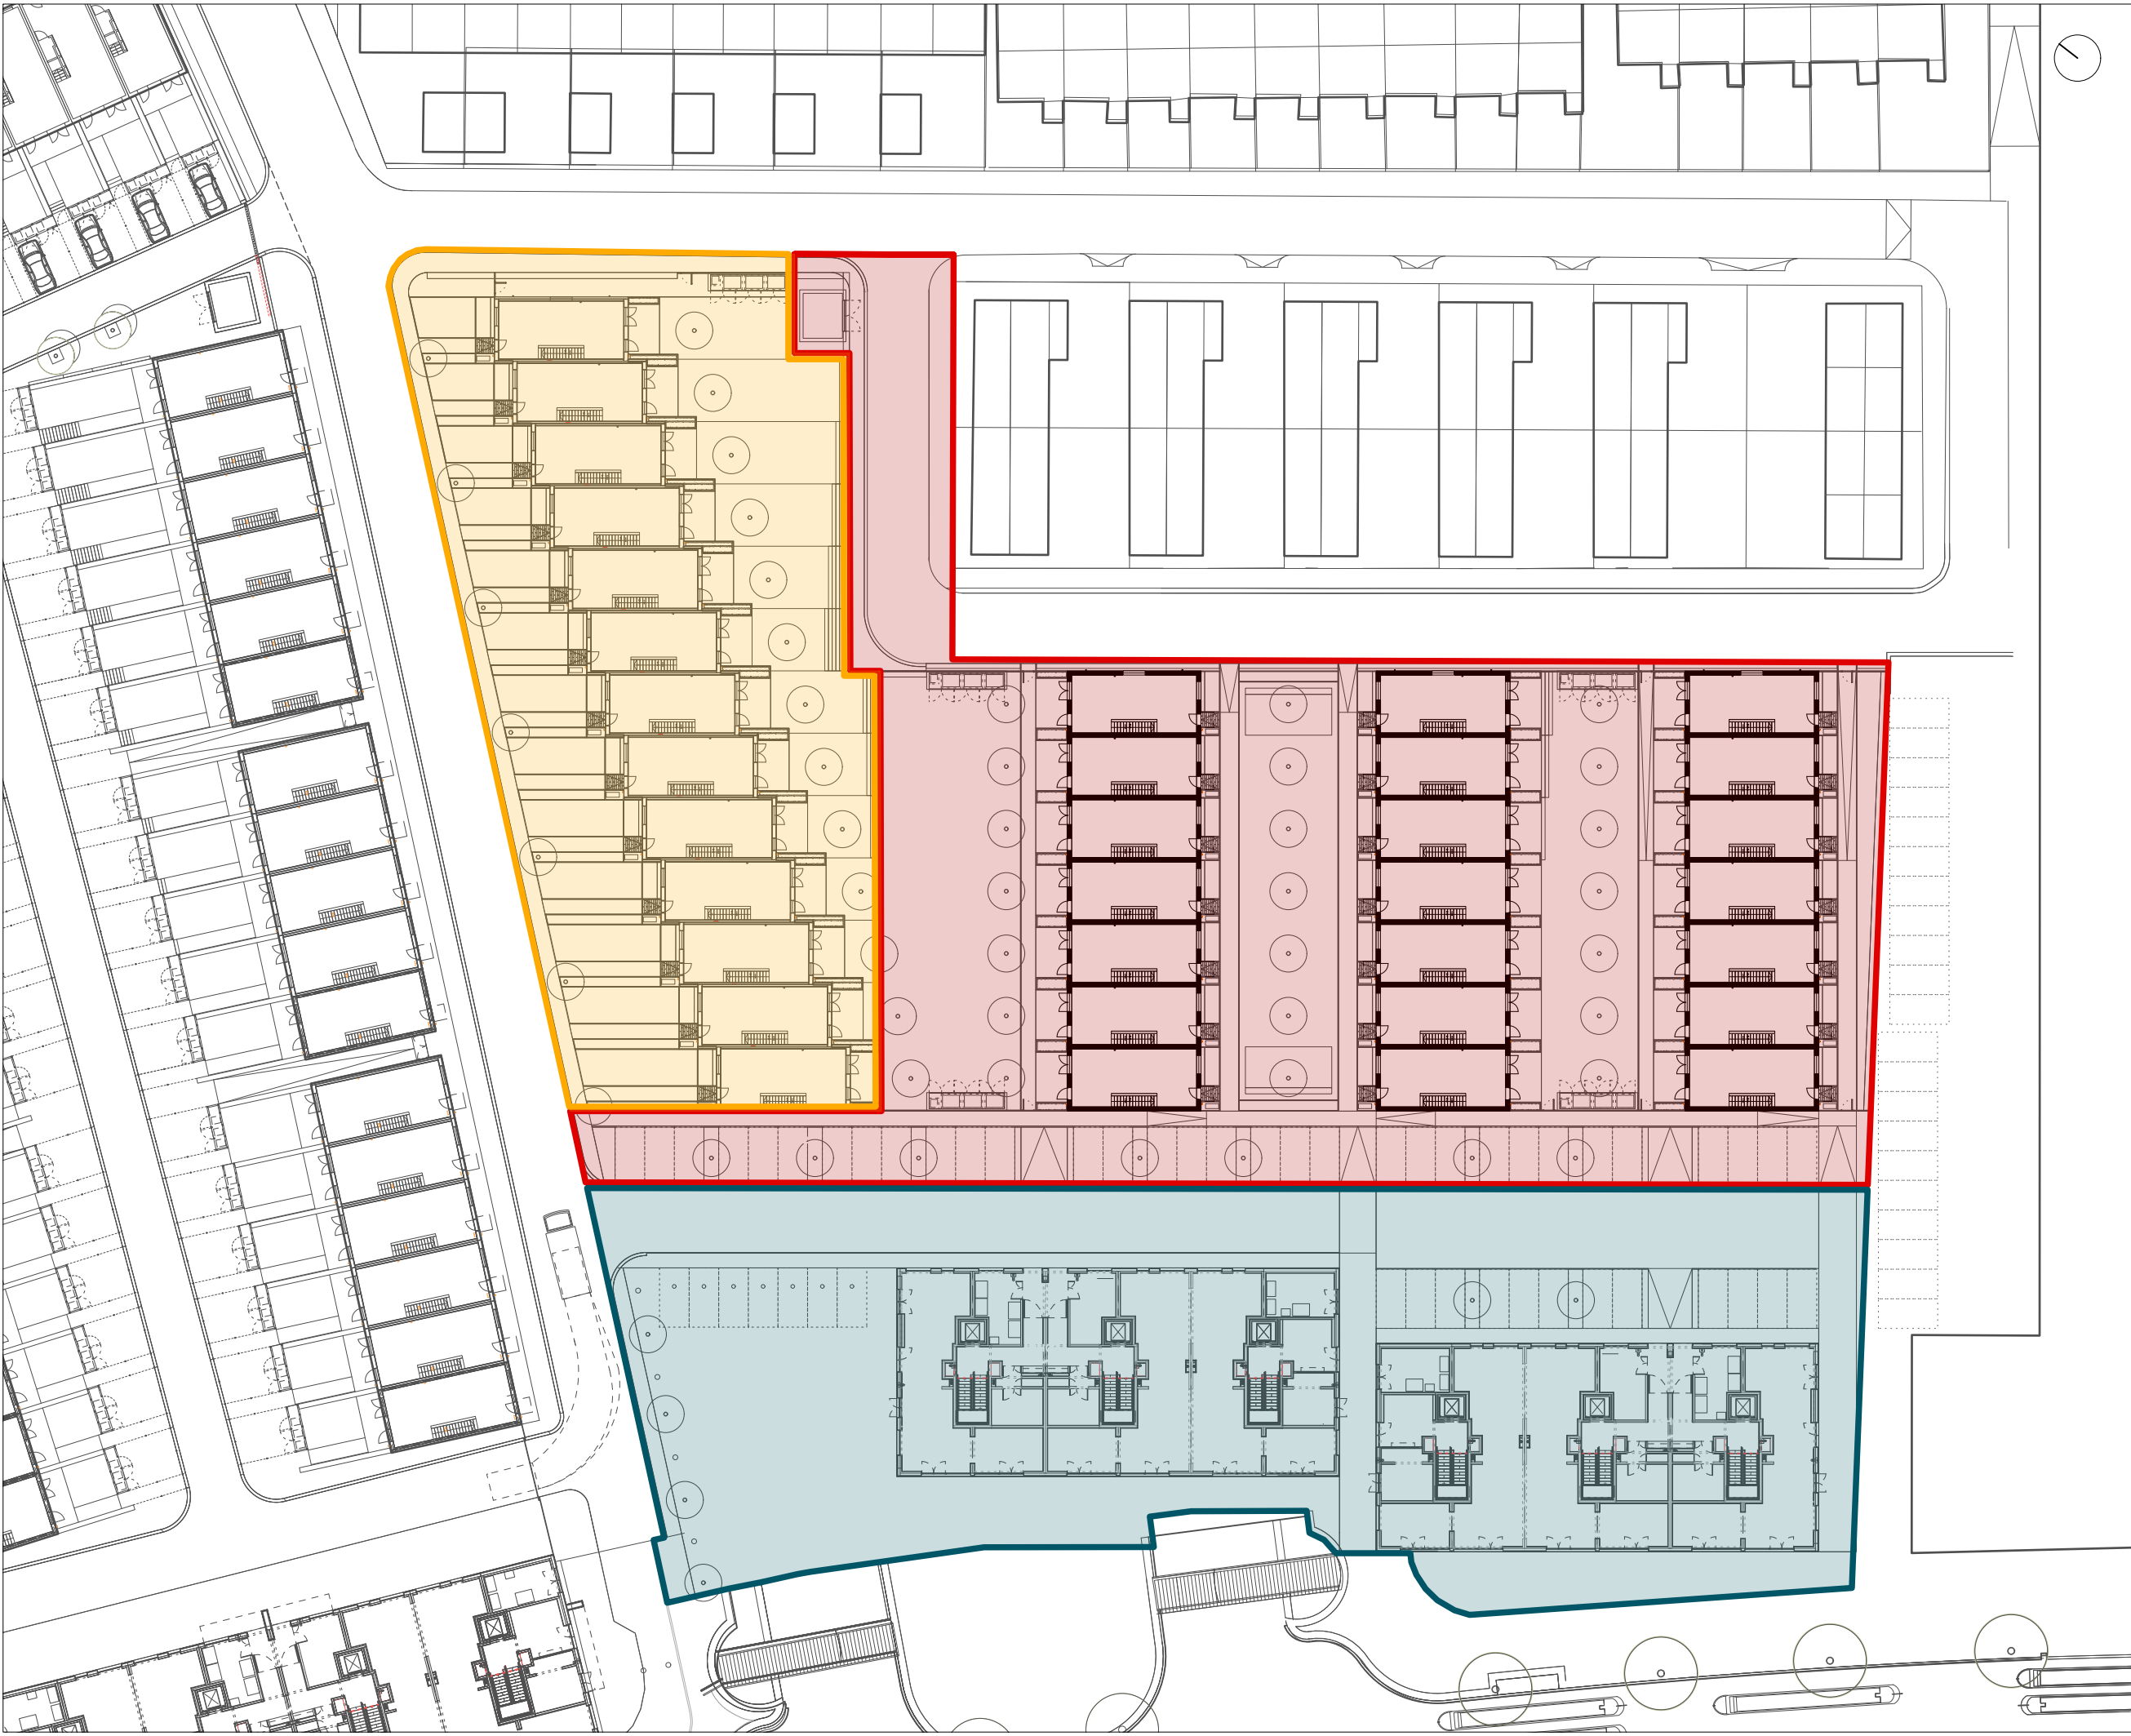

NI3 A

plots 01 - 121

21 total

NI3 A.1

boundary treatments

NI3 B

MH02 + 03

2 total

NI3 B.1

boundary treatments

NI3 C

plots 22 - 34

13 total

NI3 C.1

boundary treatments

• first issue

12 03 20 • hw • ar

rev • description

issued • drawn • checked

shedkm

+44 (0)151 709 8211
+44 (0)207 253 8881

project

NI3

client

urban splash

drawing number

NI3 (PL) 001 •

scale

1:500 @ a3

status

stage 04

site plan • NI3 phasing

do not scale from this drawing • all dimensions are to be set out and checked on site prior to starting construction • any discrepancy found between information given on this drawing and that given elsewhere or recorded on site shall be brought to the attention of the project architect immediately