




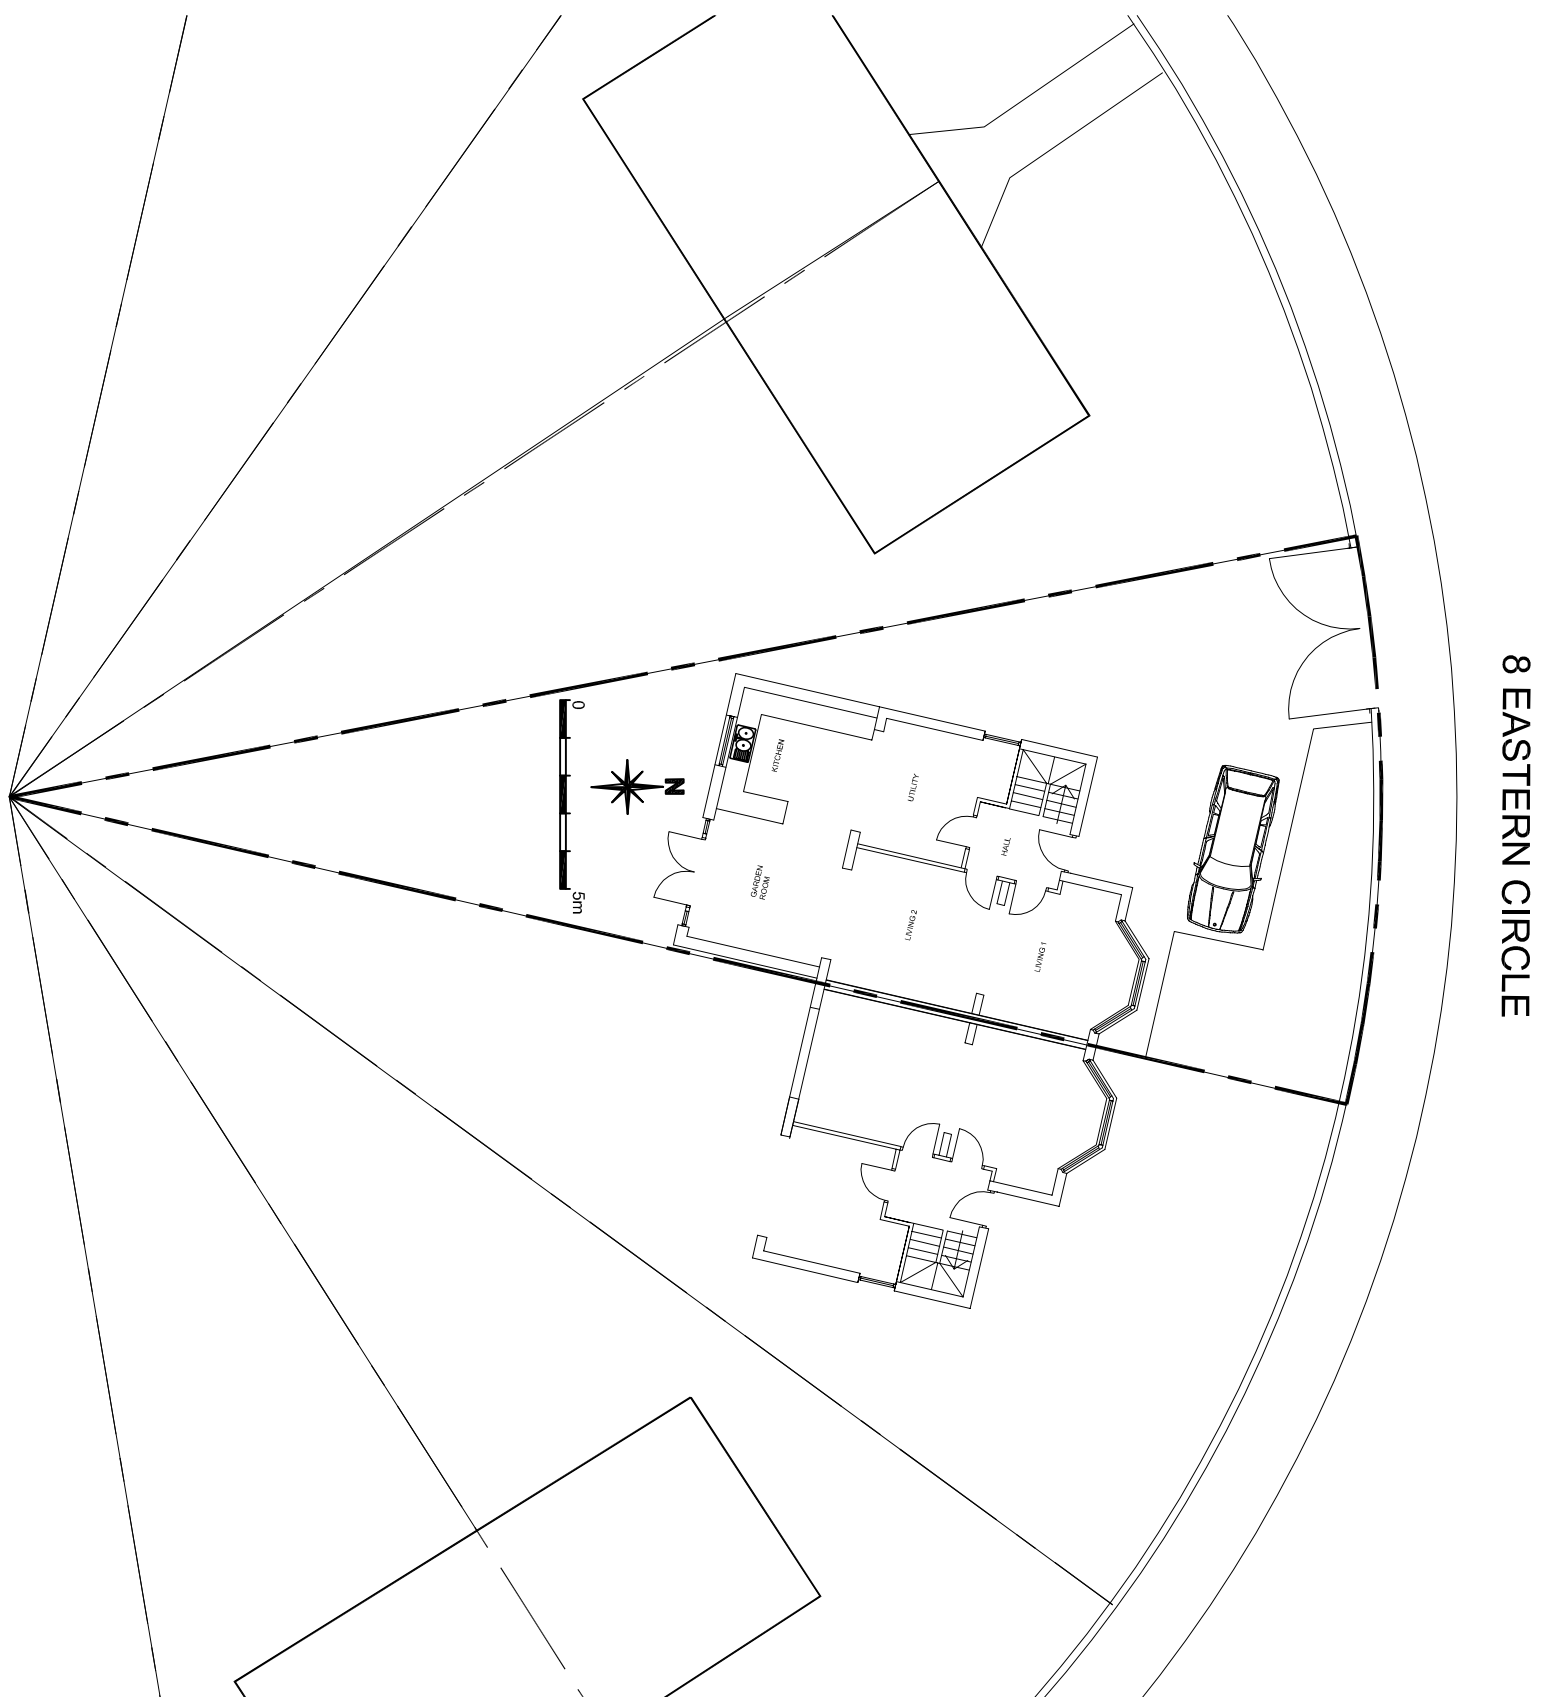

EXISTING SITE PLAN
SCALE 1:200 @A1

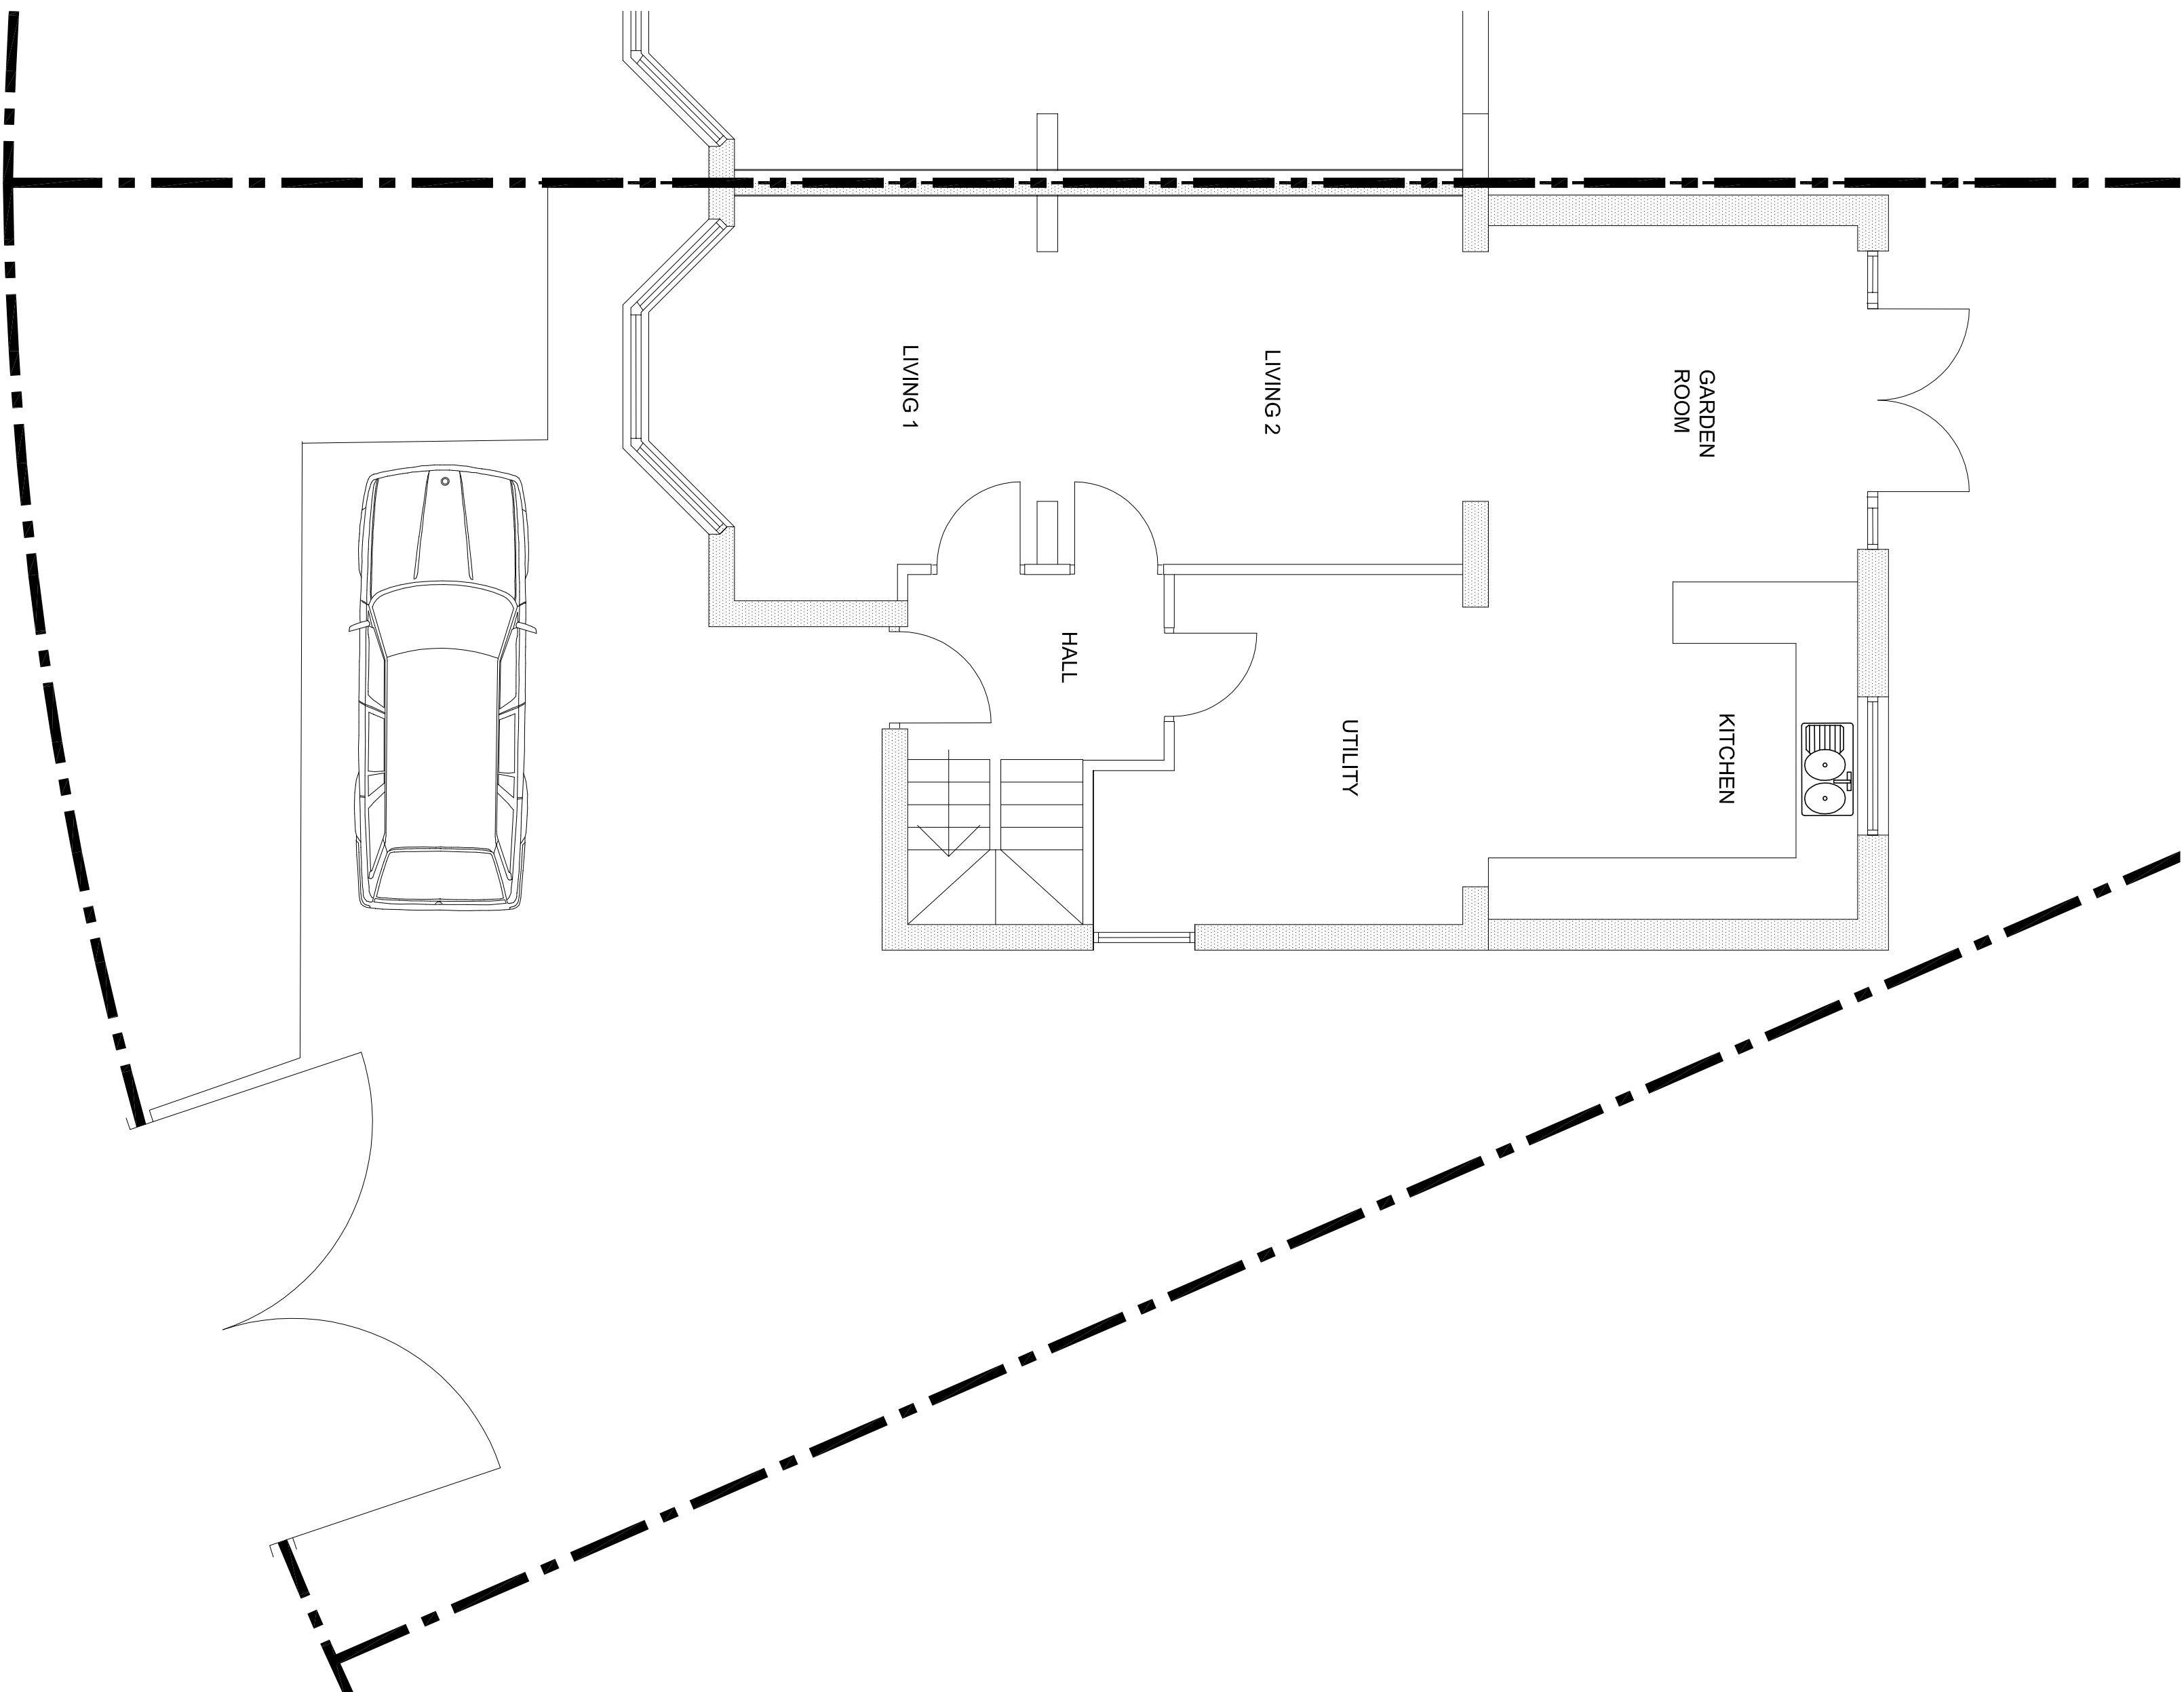

EXISTING GROUND FLOOR PLAN
SCALE 1:50 @A1

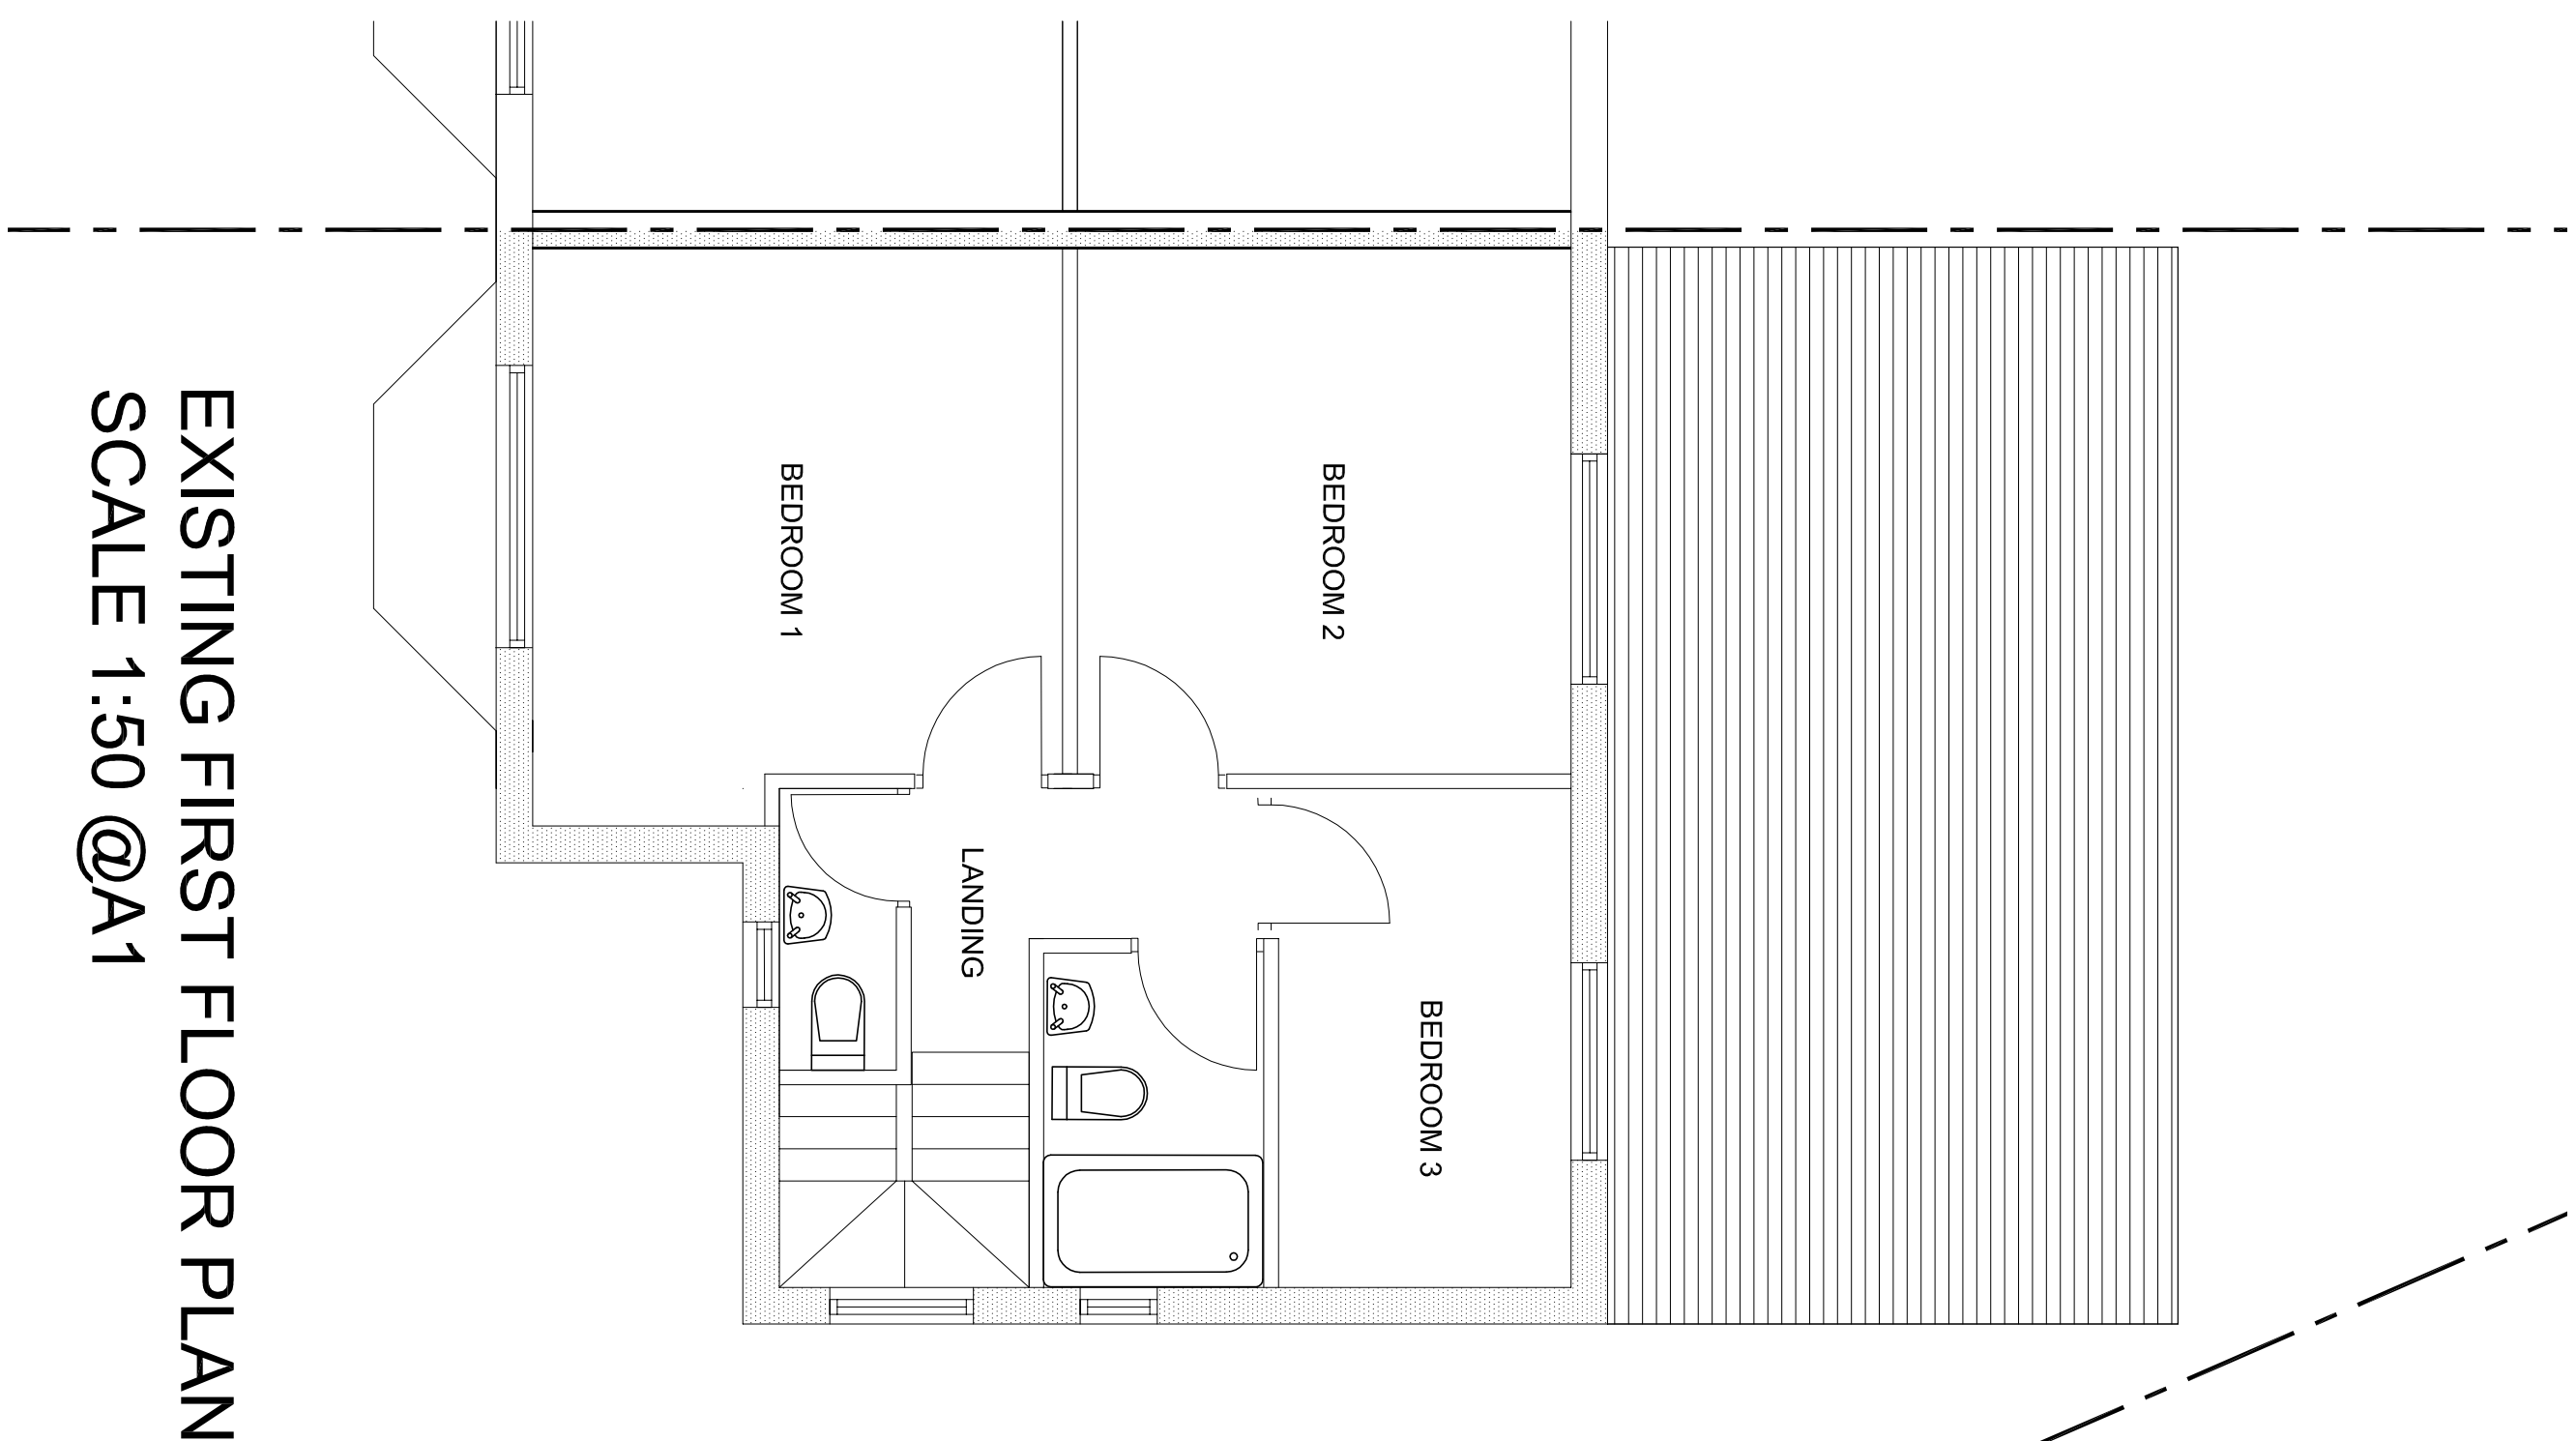

EXISTING FIRST FLOOR PLAN
SCALE 1:50 @A1