





Existing Front Elevation




Existing Rear Elevation

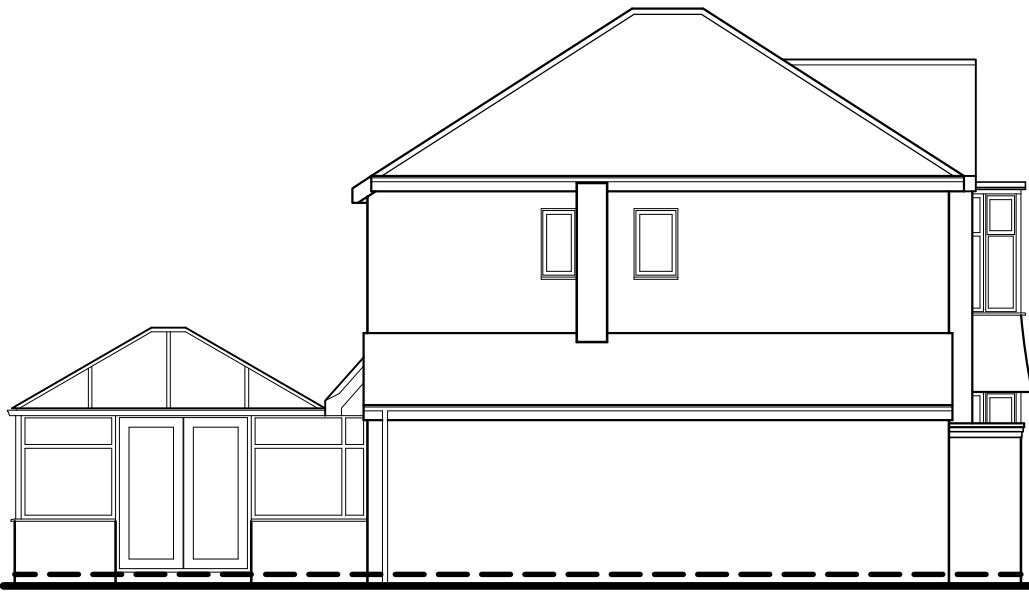

Existing Left Side Elevation

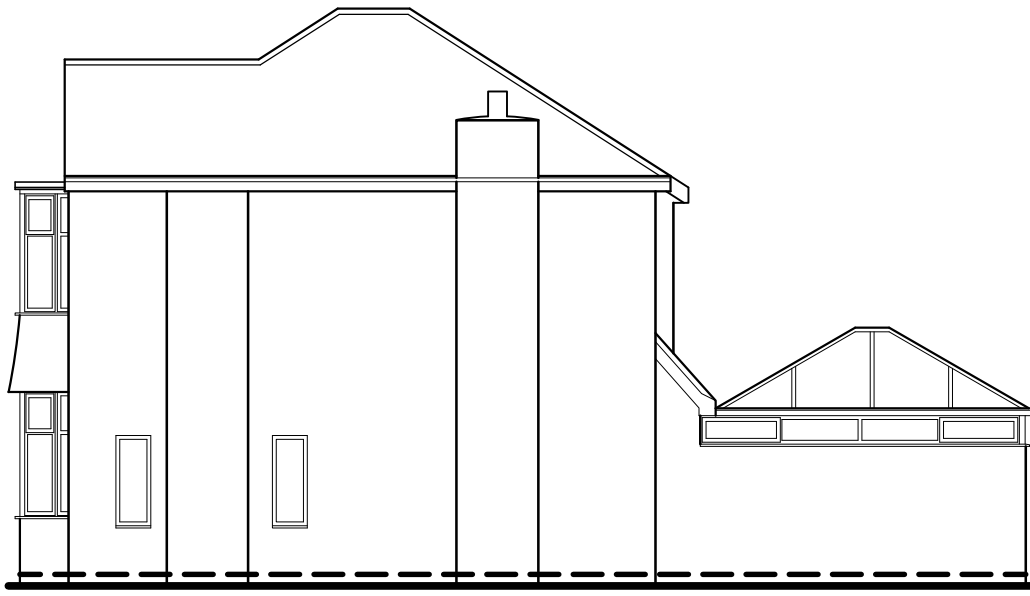

Existing Right Side Elevation

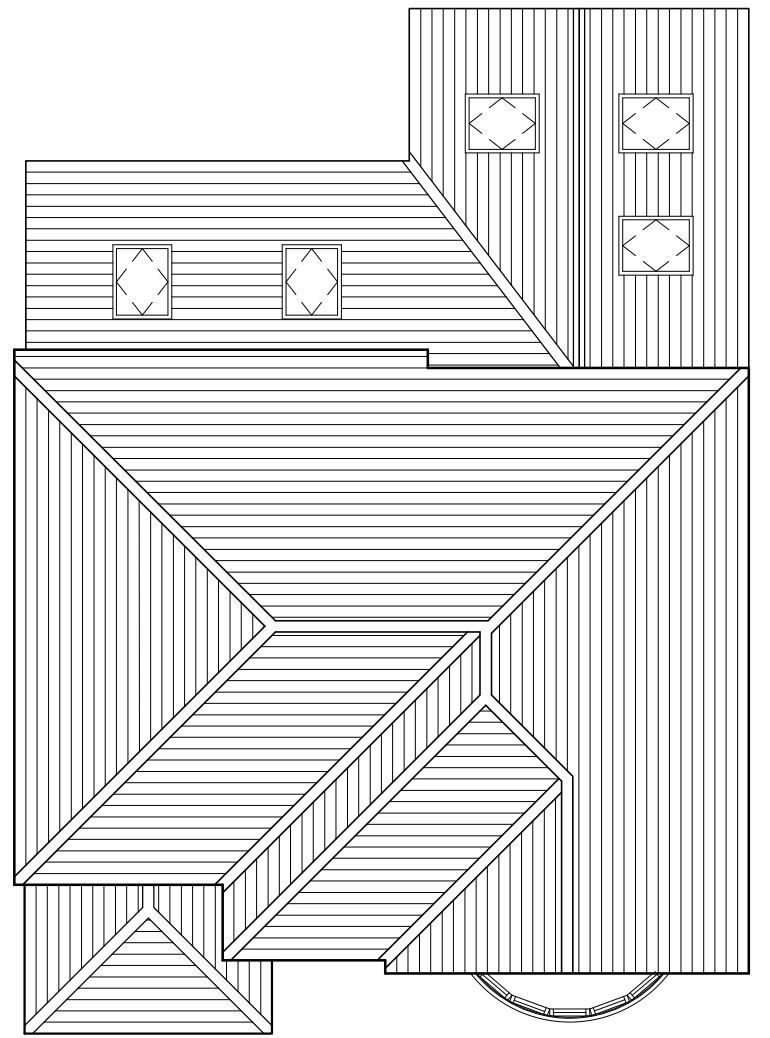


Proposed Roof Plan




Proposed Front Elevation



Proposed Rear Elevation

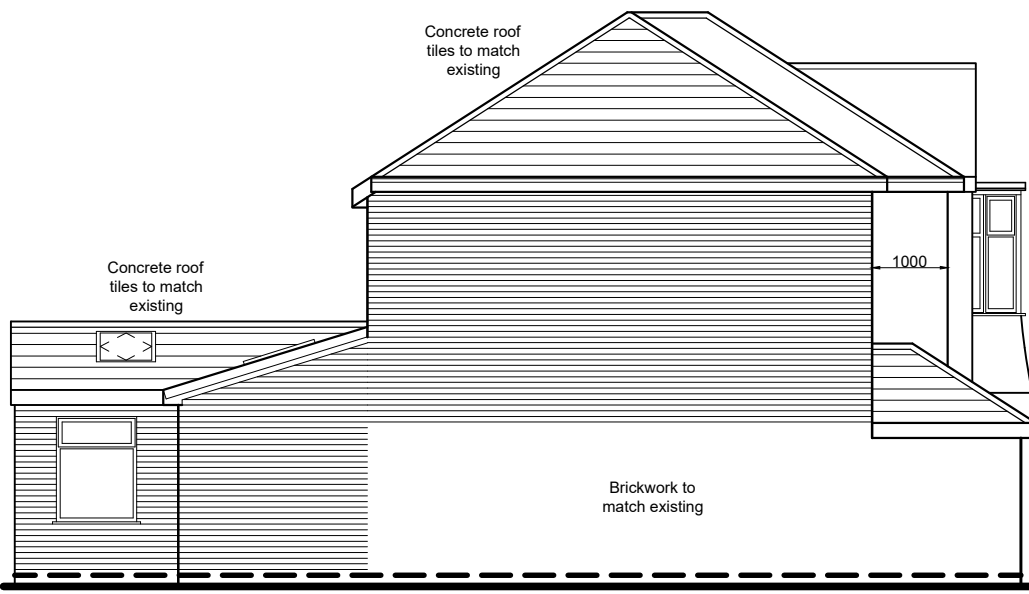


Proposed Left Side Elevation

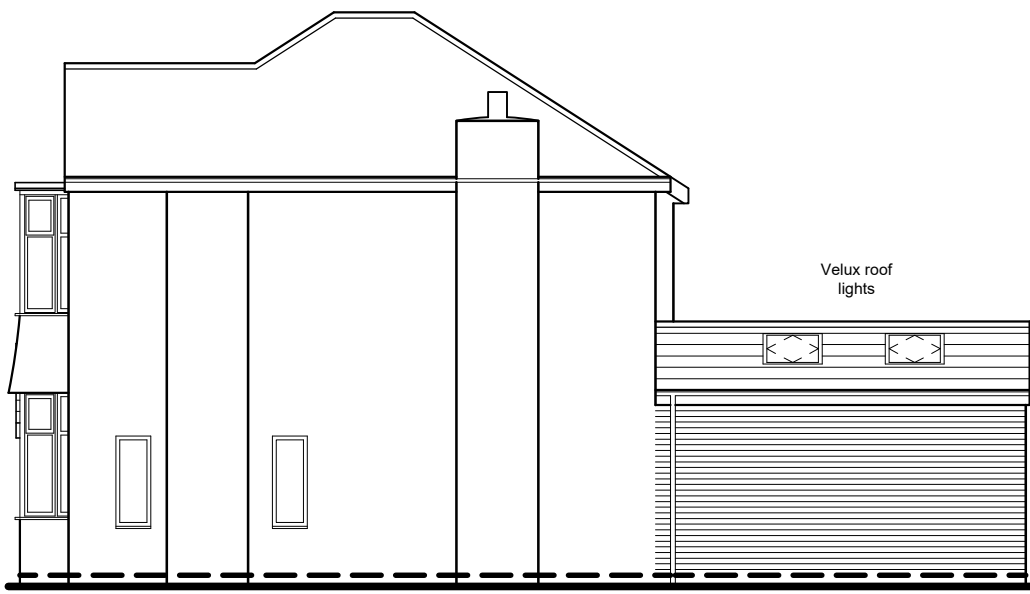


Proposed Right Side Elevation


Boundary

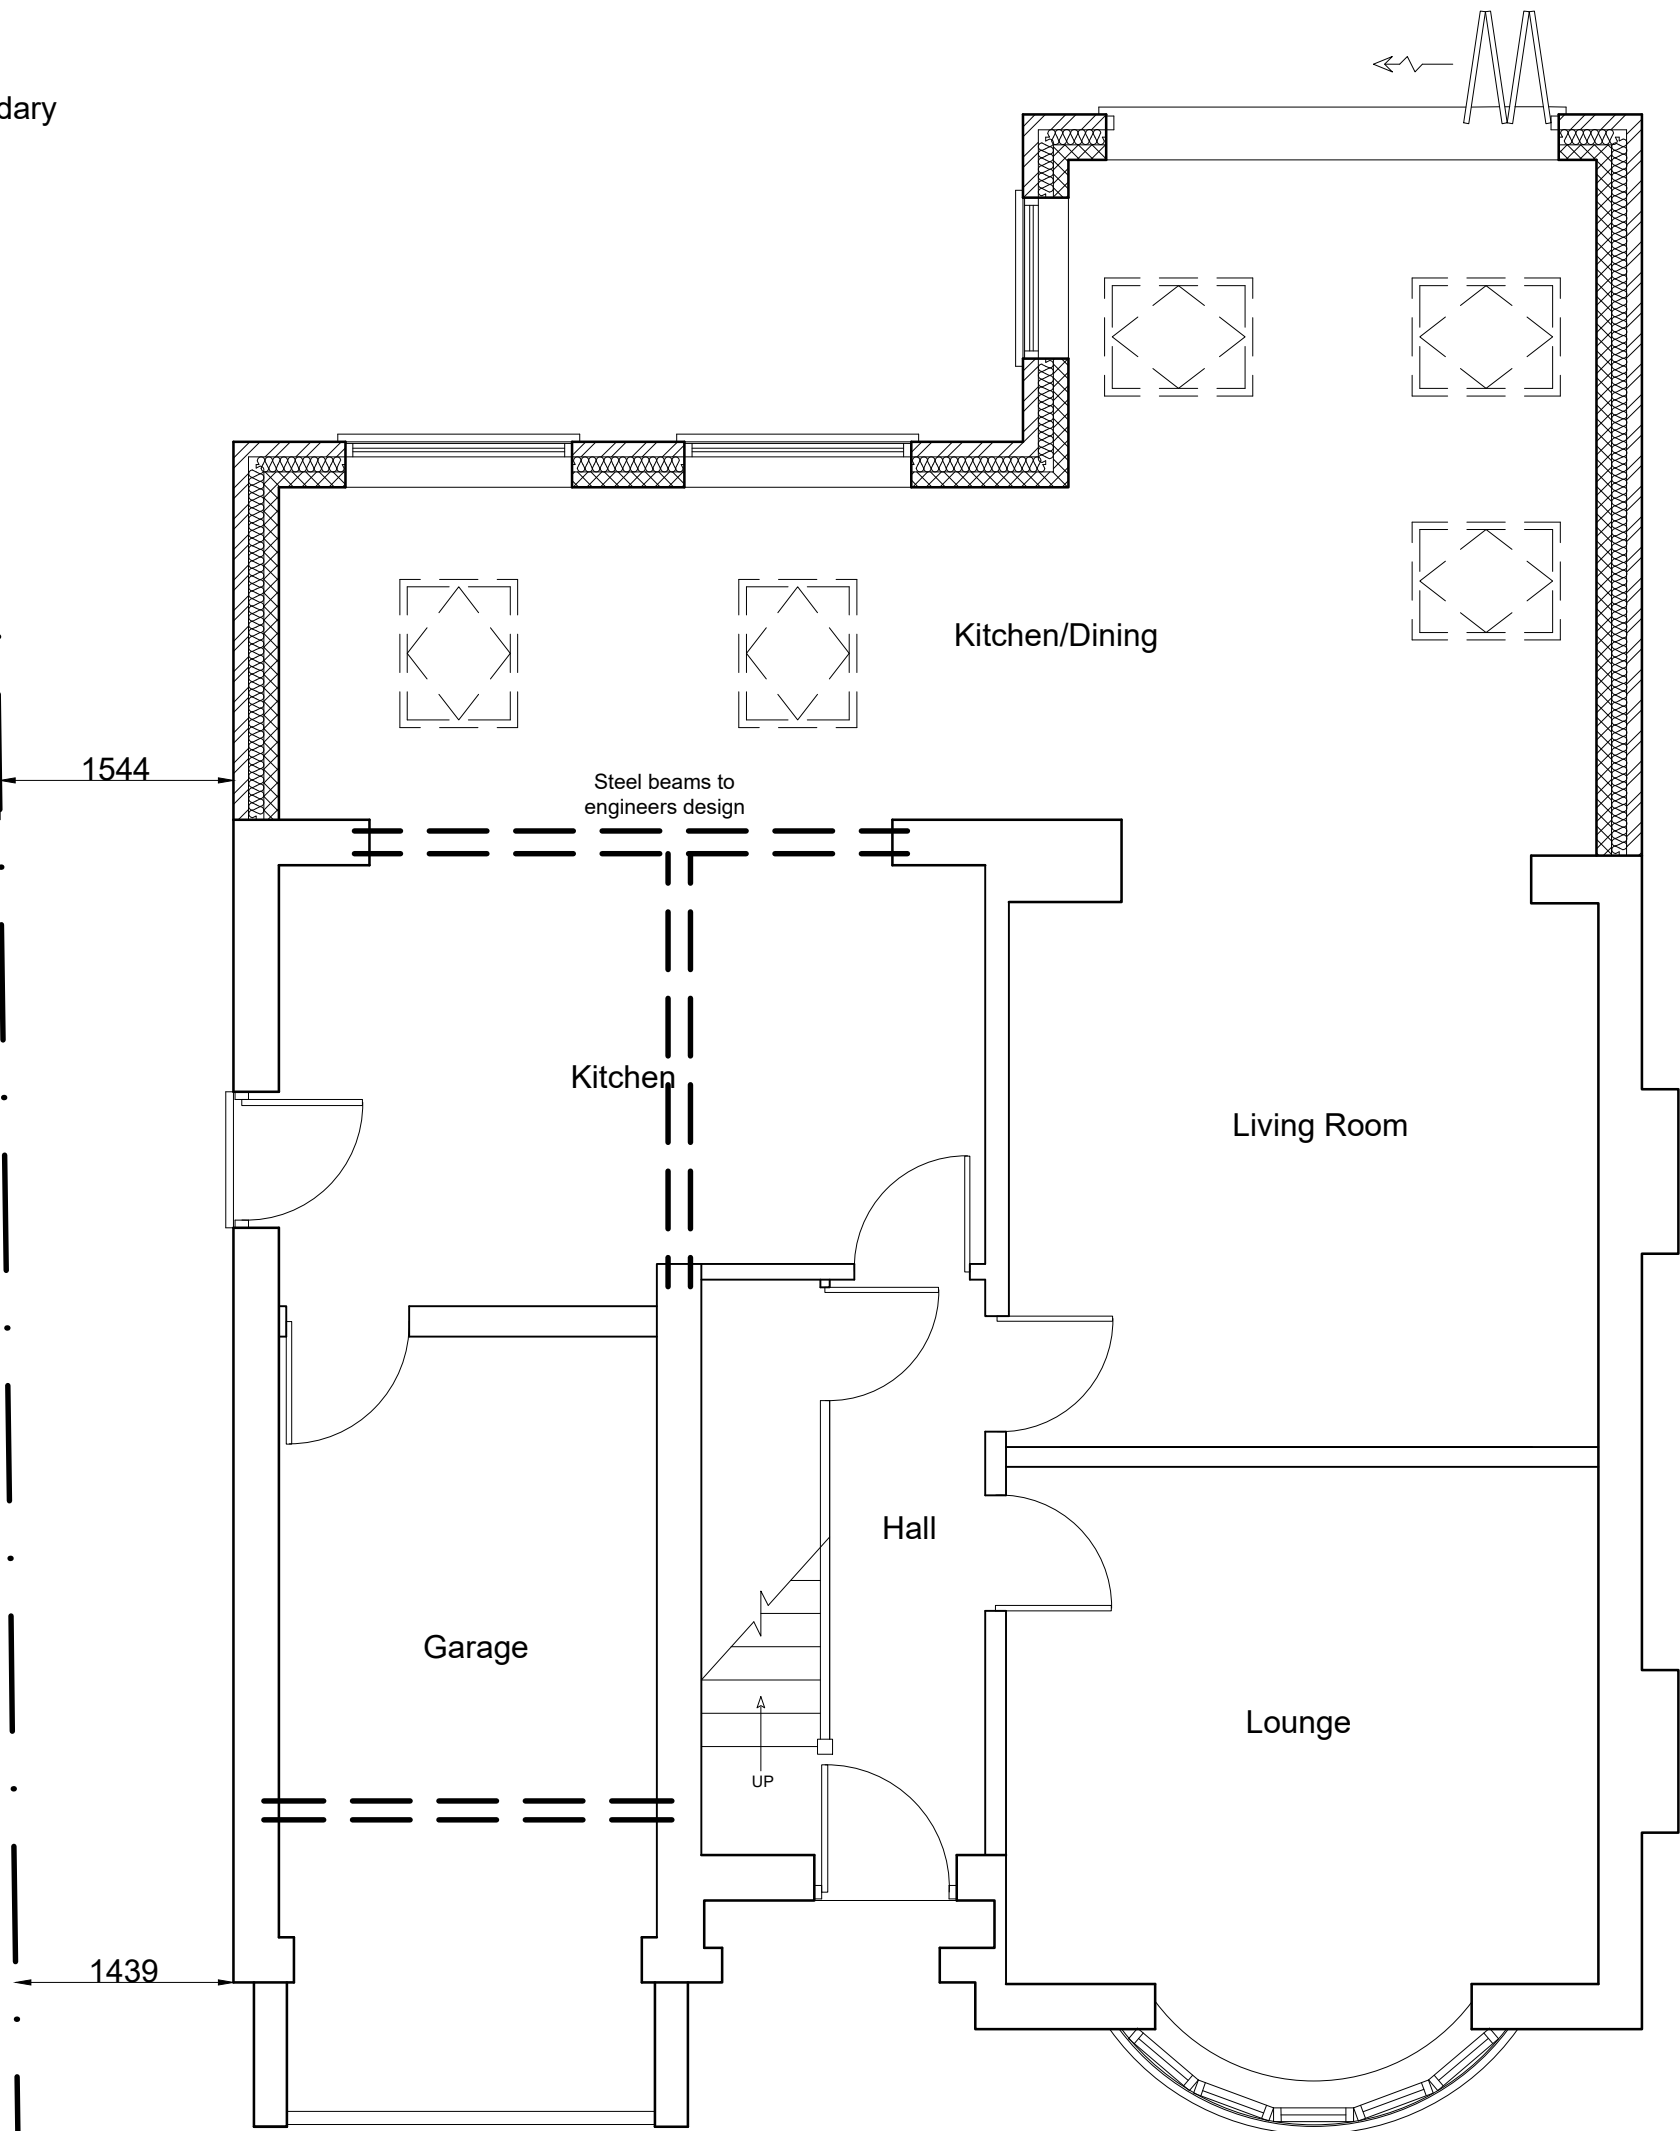


Proposed Ground Floor Plan

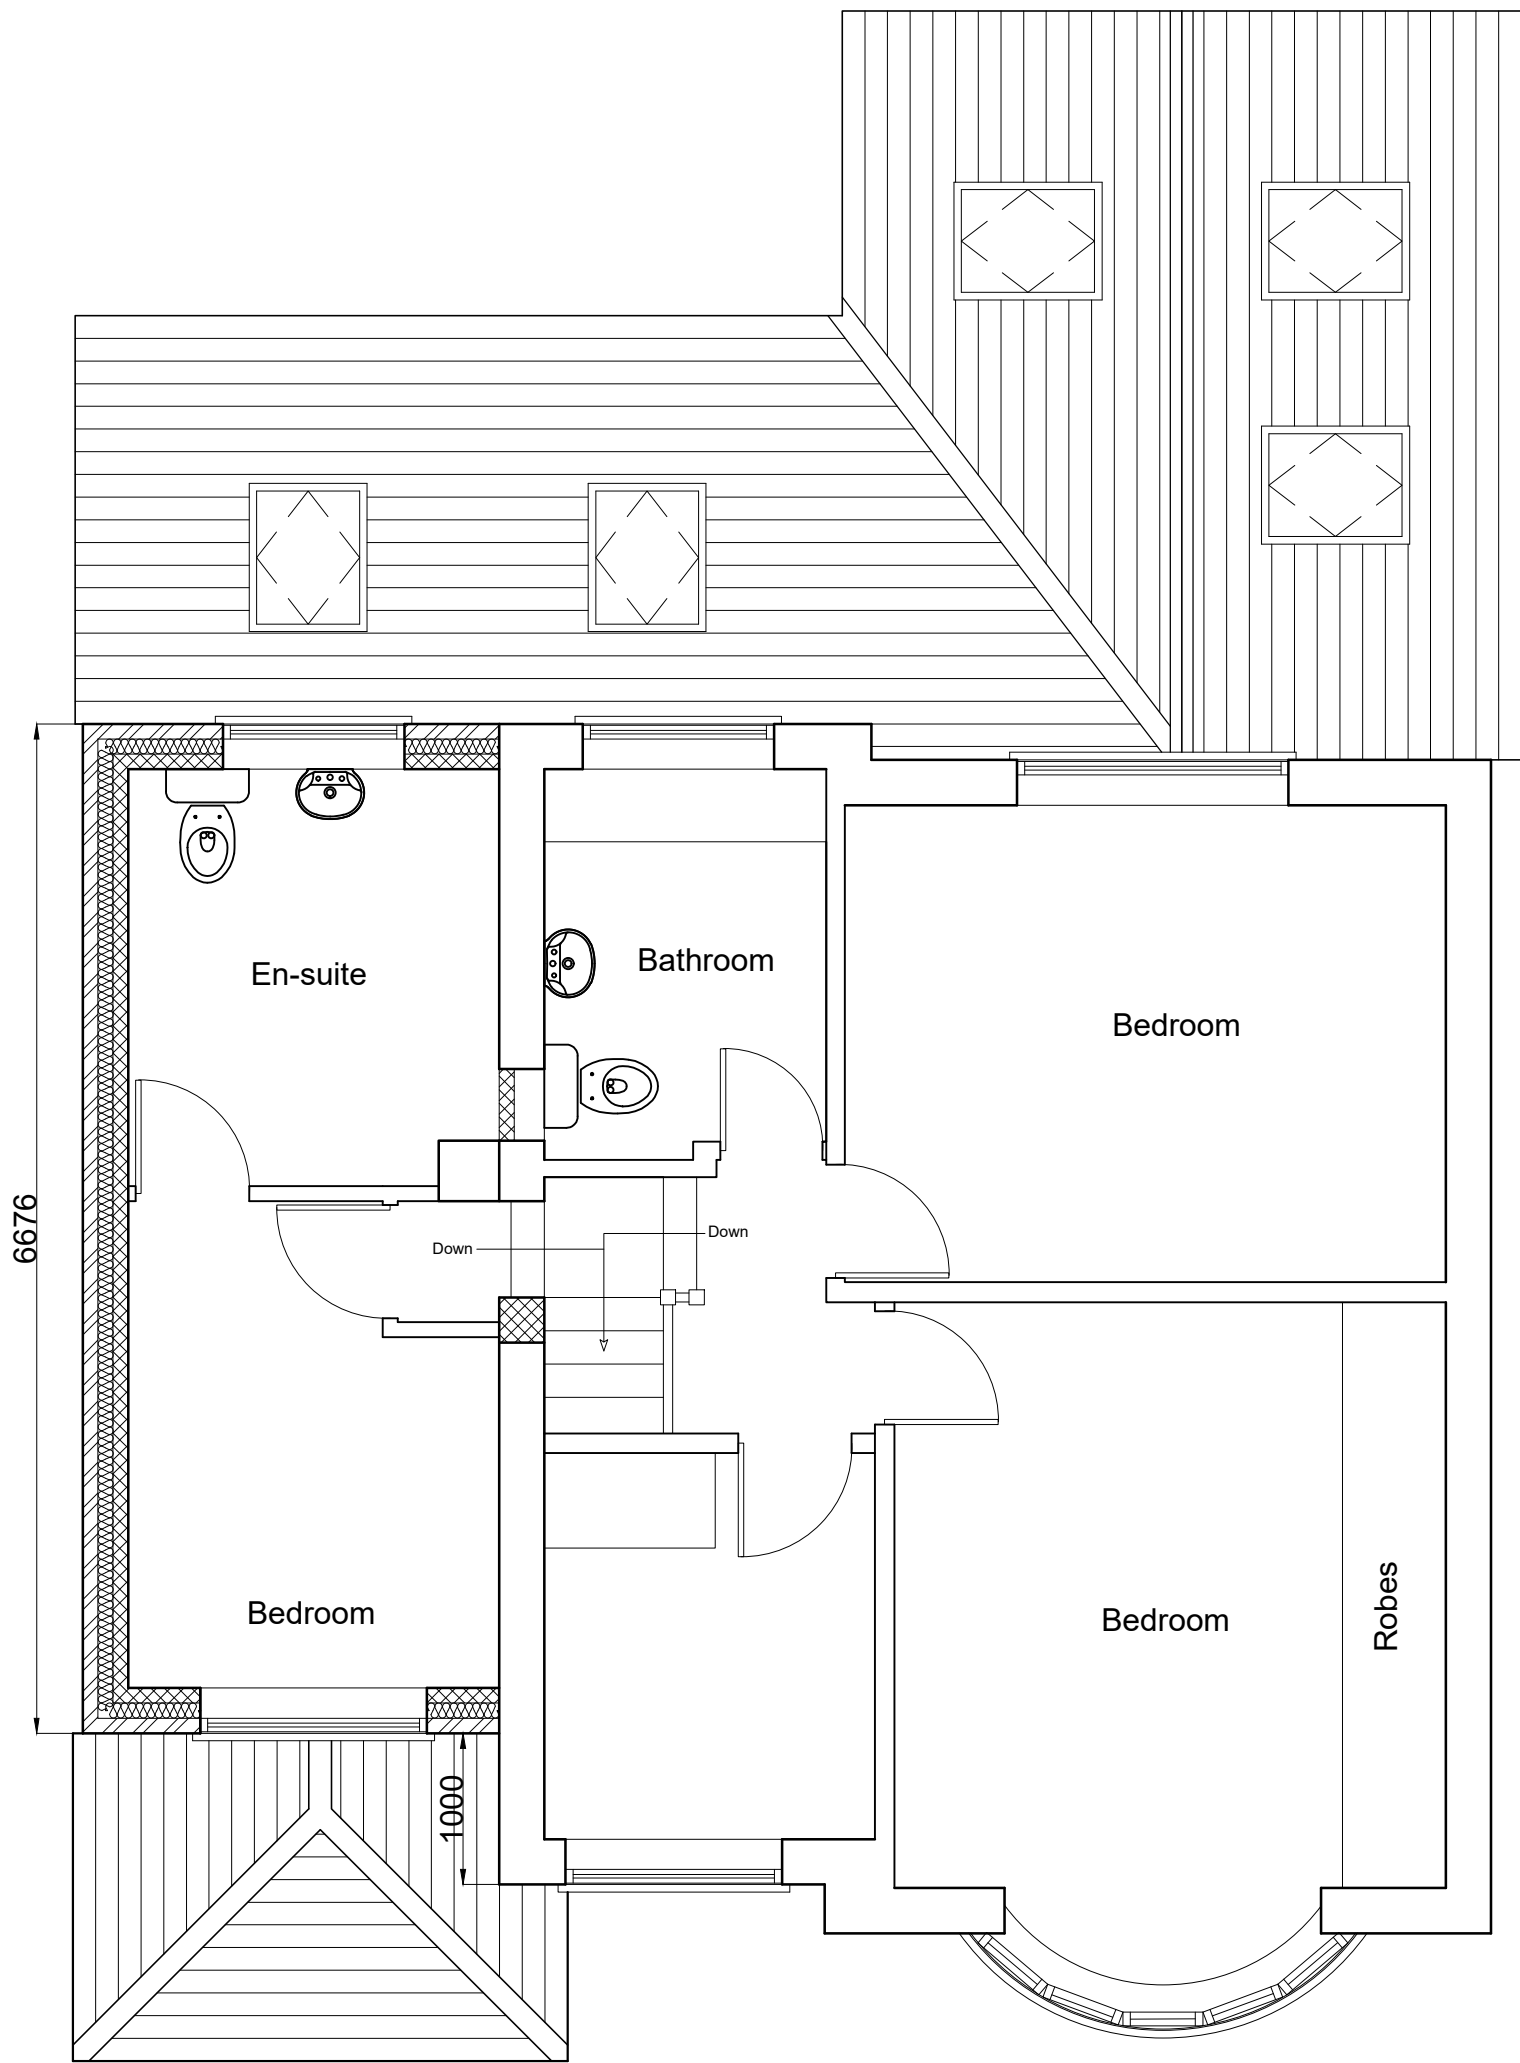


Proposed First Floor Plan

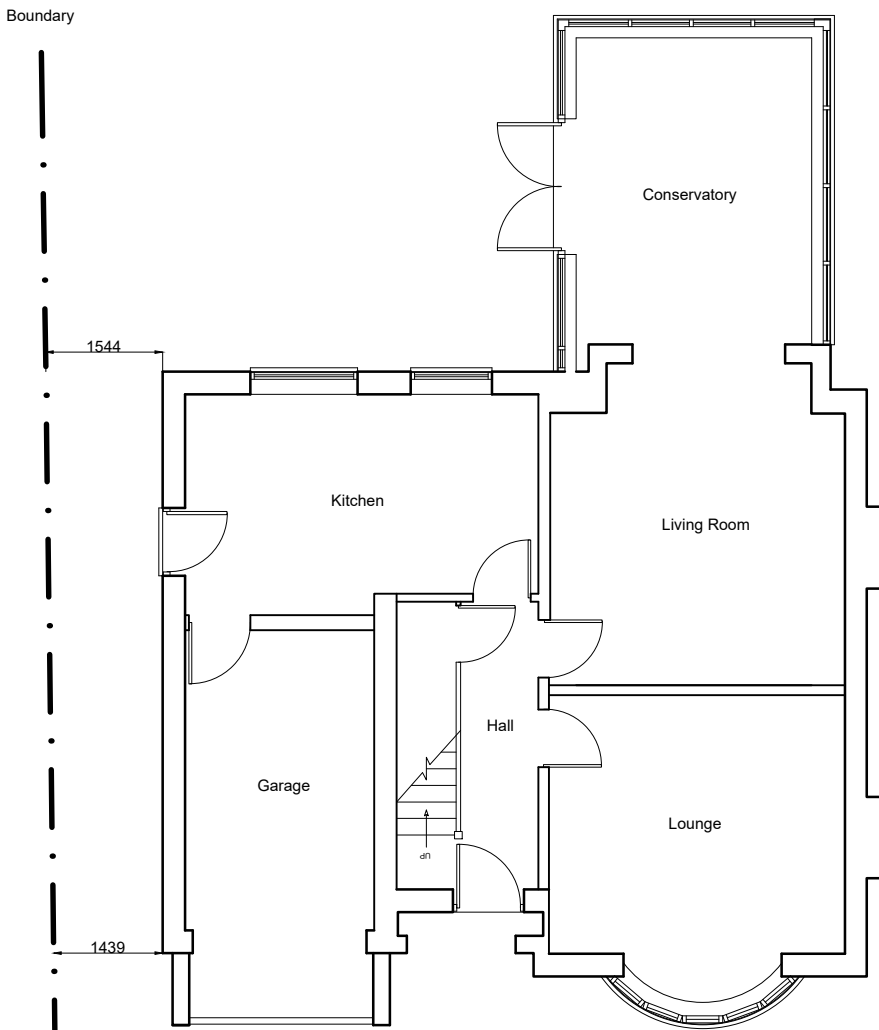

Existing Ground Floor Plan

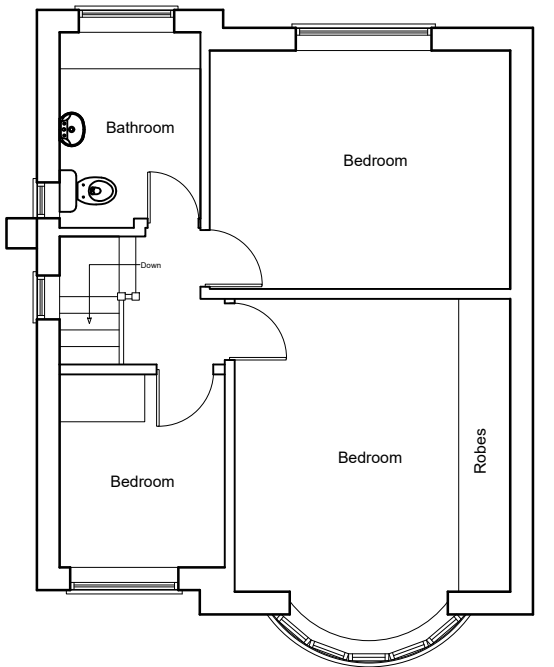

Existing First Floor Plan

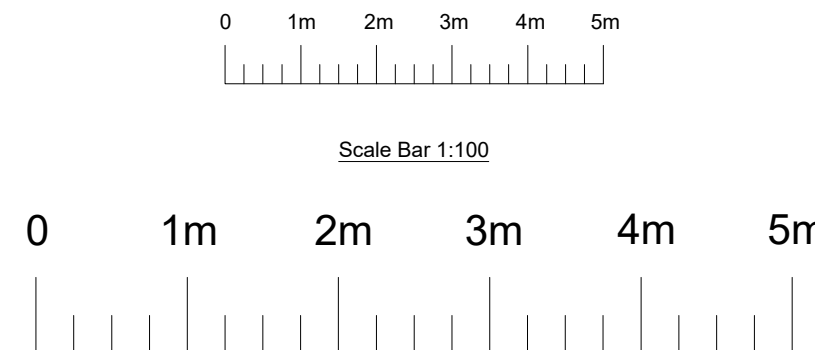

	Existing	Proposed
Walls	Brickwork	Brickwork
Roof	Concrete Tile	Concrete Tile
Windows	White Upvc	White Upvc
Doors	White Upvc	White Upvc

APPLICANT Mr & Mrs Munton 5/3 Cranleigh Drive Sale M33 3PN			
PROPOSAL Single Storey Rear & First Floor Side Extension			
DRAWING NAME Planning Permission		JOB Ref. JBD000G20	
DATE April 2020	SCALE 1:50 @ A1	DRAWING No. PP-001	Revision A