


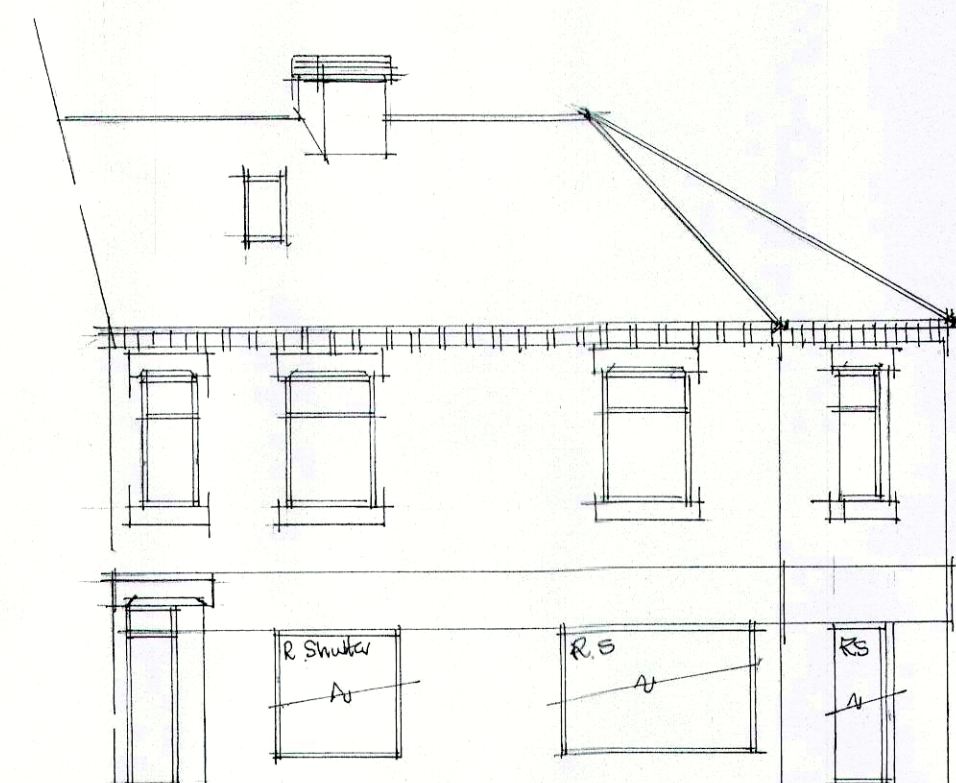


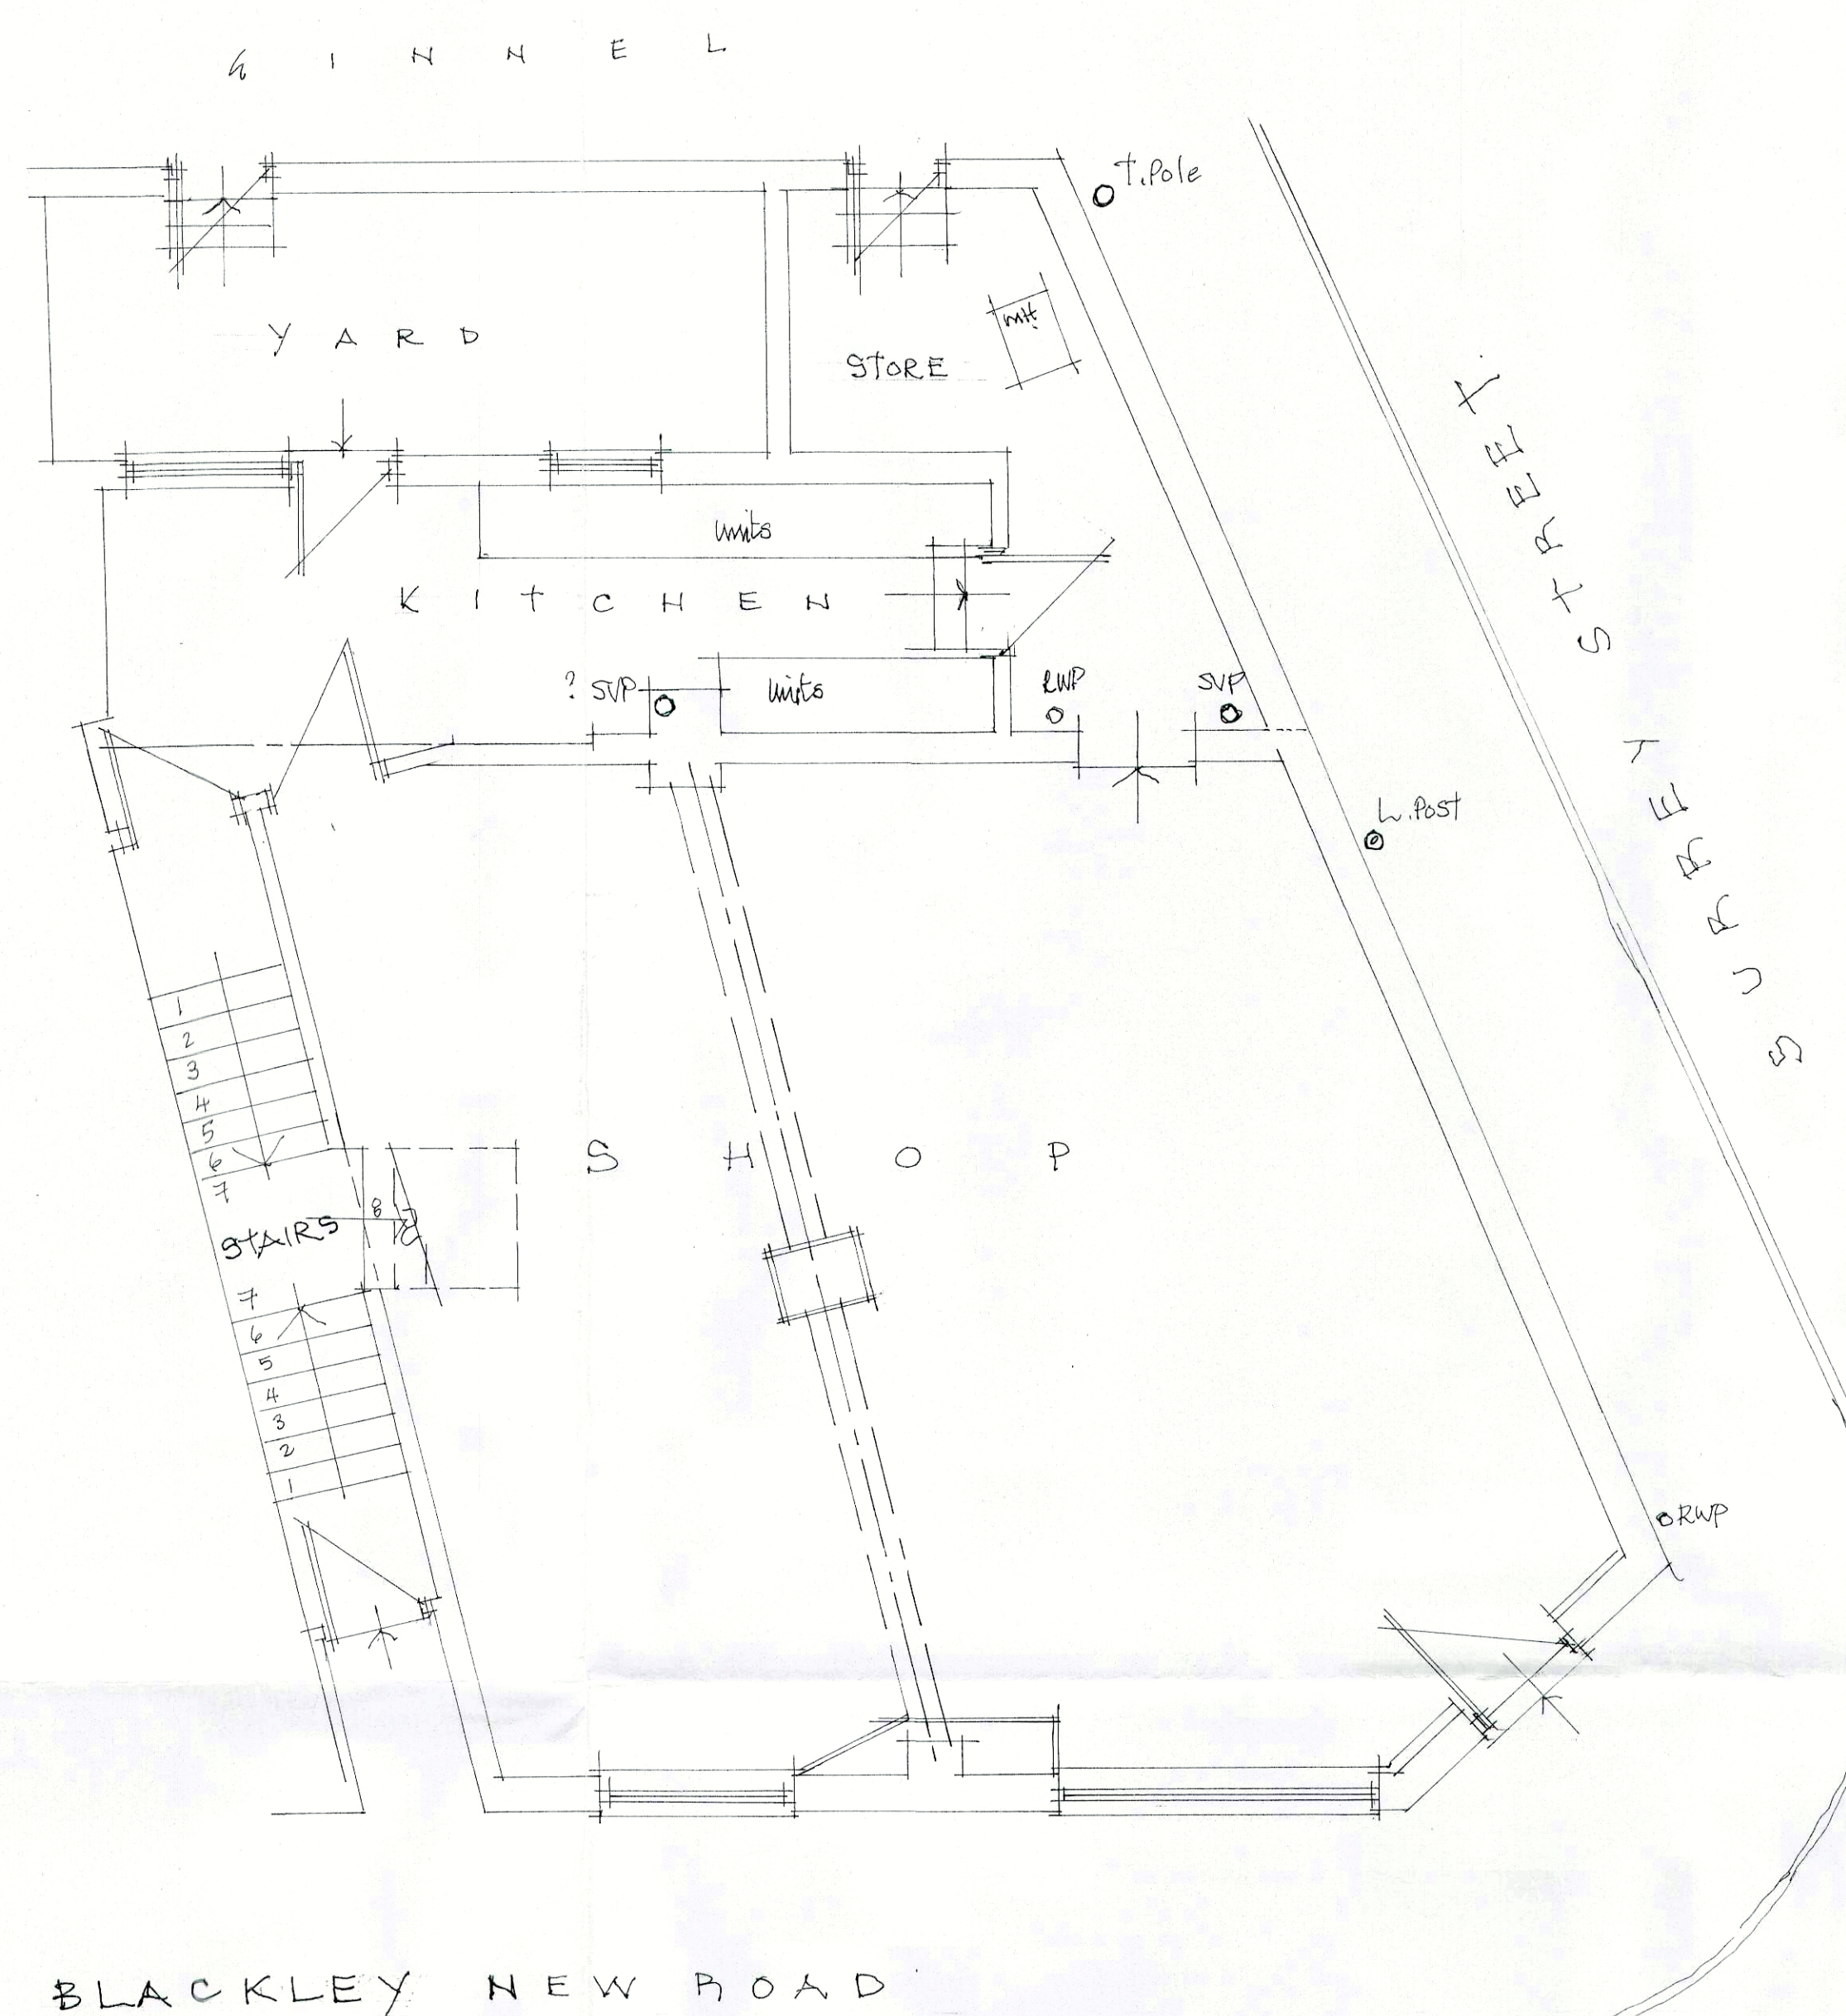

FRONT ELEVATION

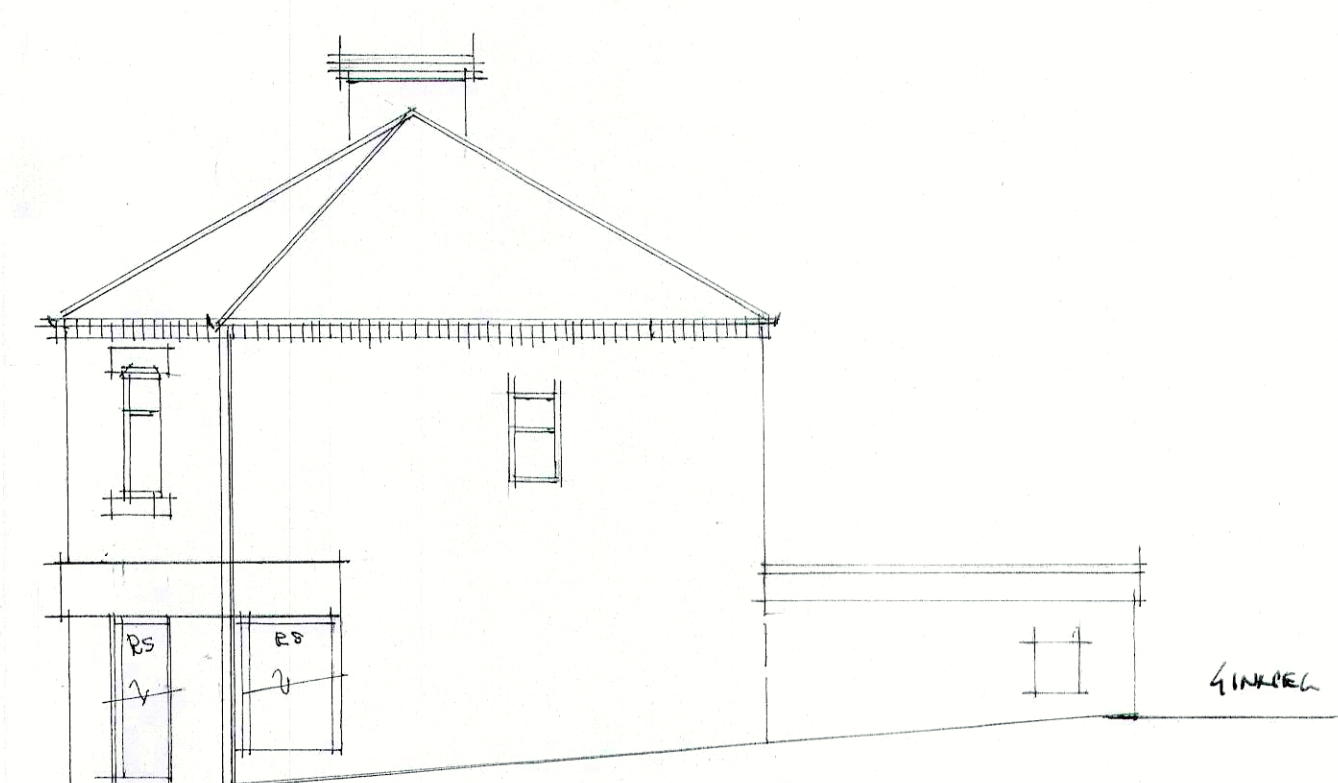


GABLE ELEVATION

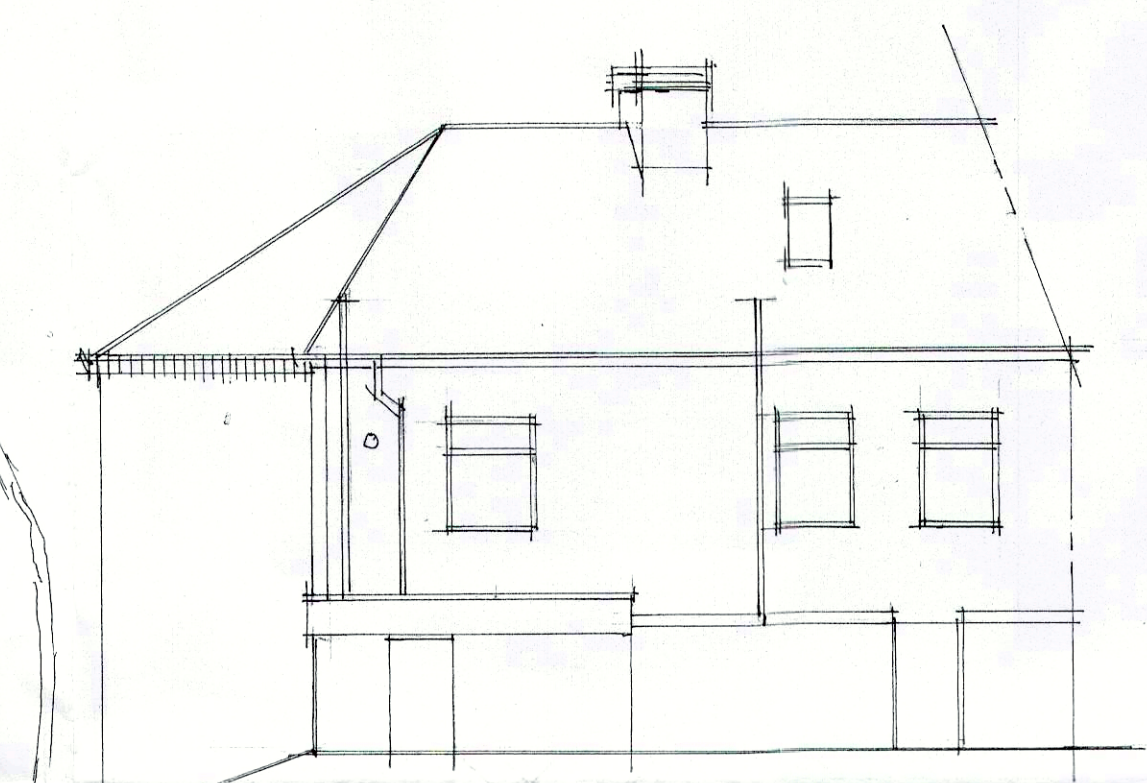


REAR ELEVATION

BLACKLEY NEW ROAD

EXISTING GROUND FLOOR PLAN

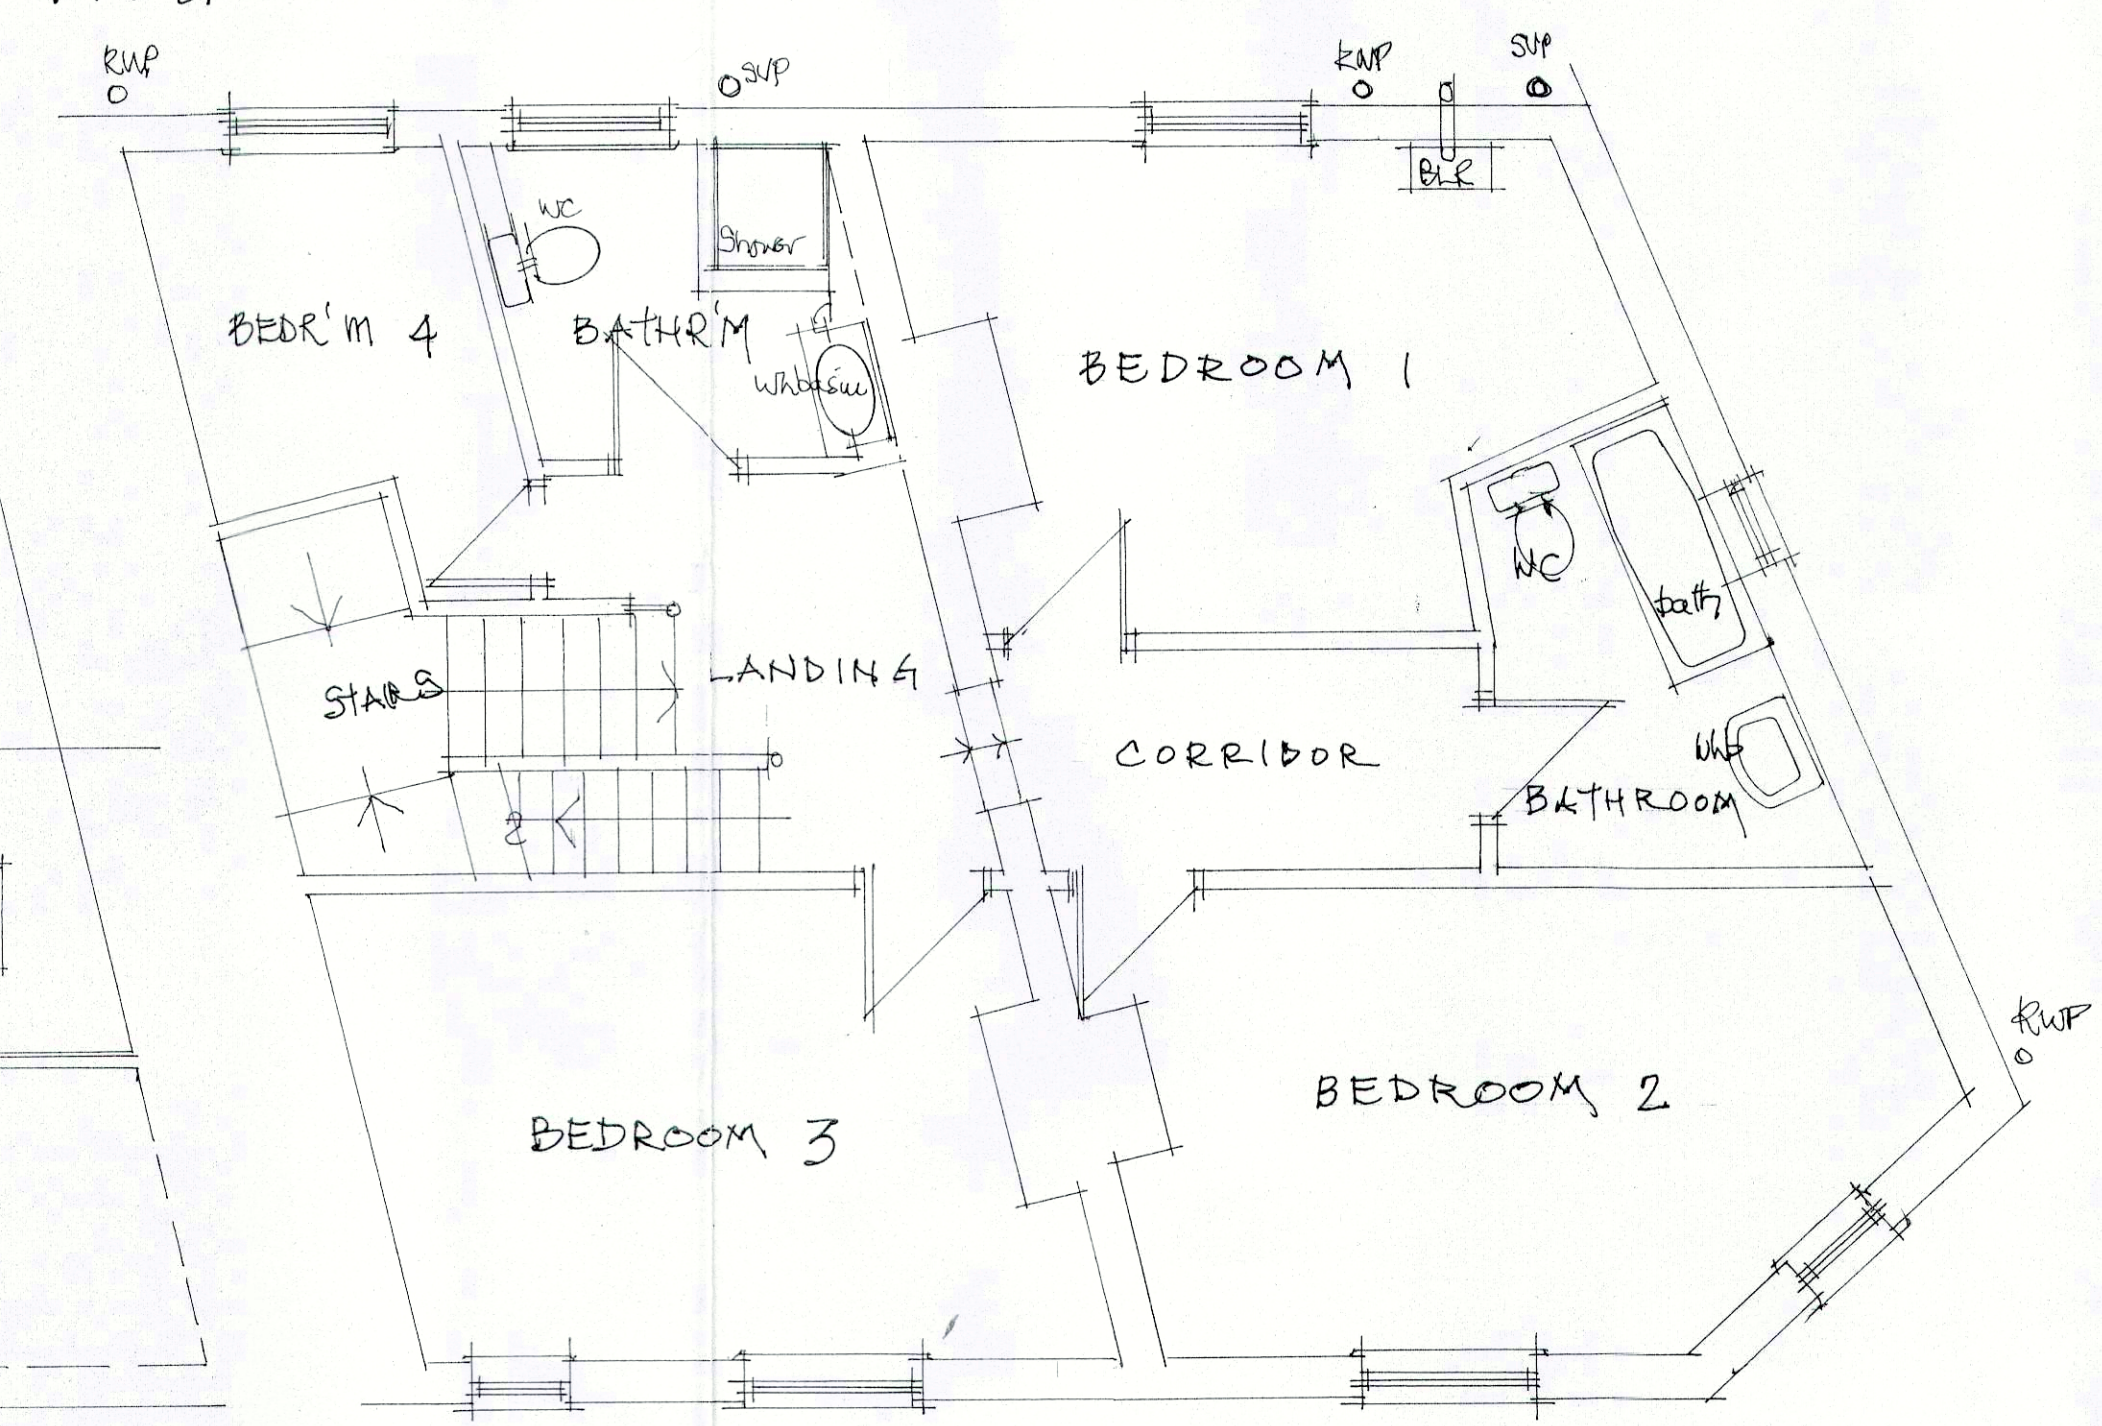

EXISTING FIRST FLOOR PLAN

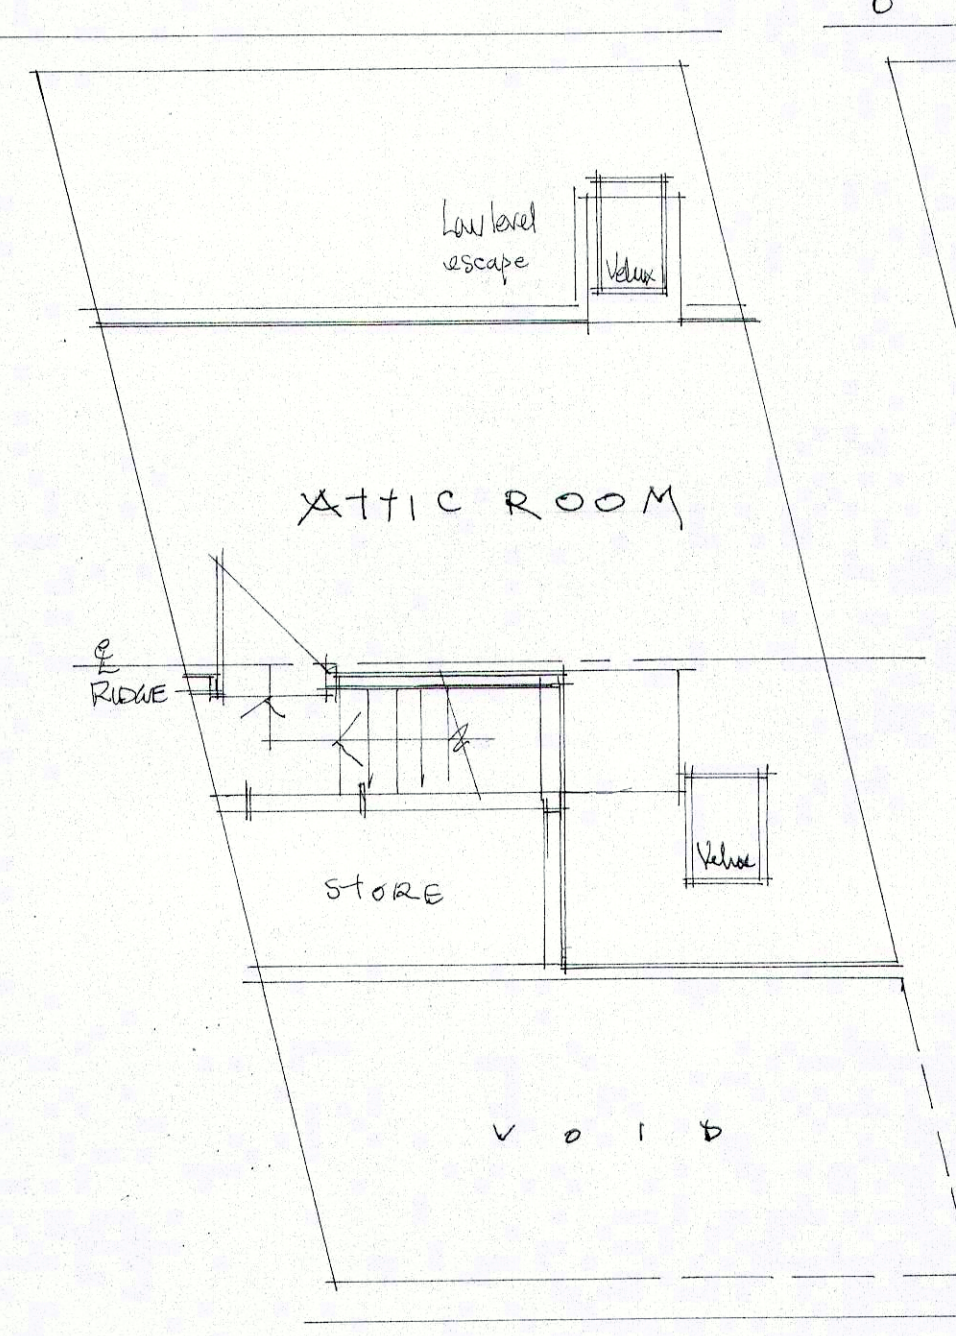

ATTIC PLAN


Notes
No dimensions to be scaled from this drawing.
All setting out dimensions to be checked on site.

Job Title
ALTERATIONS to
52/54, BLACKLEY NEW ROAD/SURREY ST.
BLACKLEY, MANCHESTER, M9 8GE for
FIRST STRING PROPERTIES LTD

Davenport and Flinn
Planning & Design Consultants, Surveyors
3A Hamnett Street Hyde SK14 2EX 0161 368 3064

Chartered
Architects

Drawing Title
EXISTING

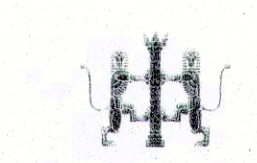

Date	Scale	Job No	Drg No.	Rev
April 20	1:50/1:100	6400	1	