


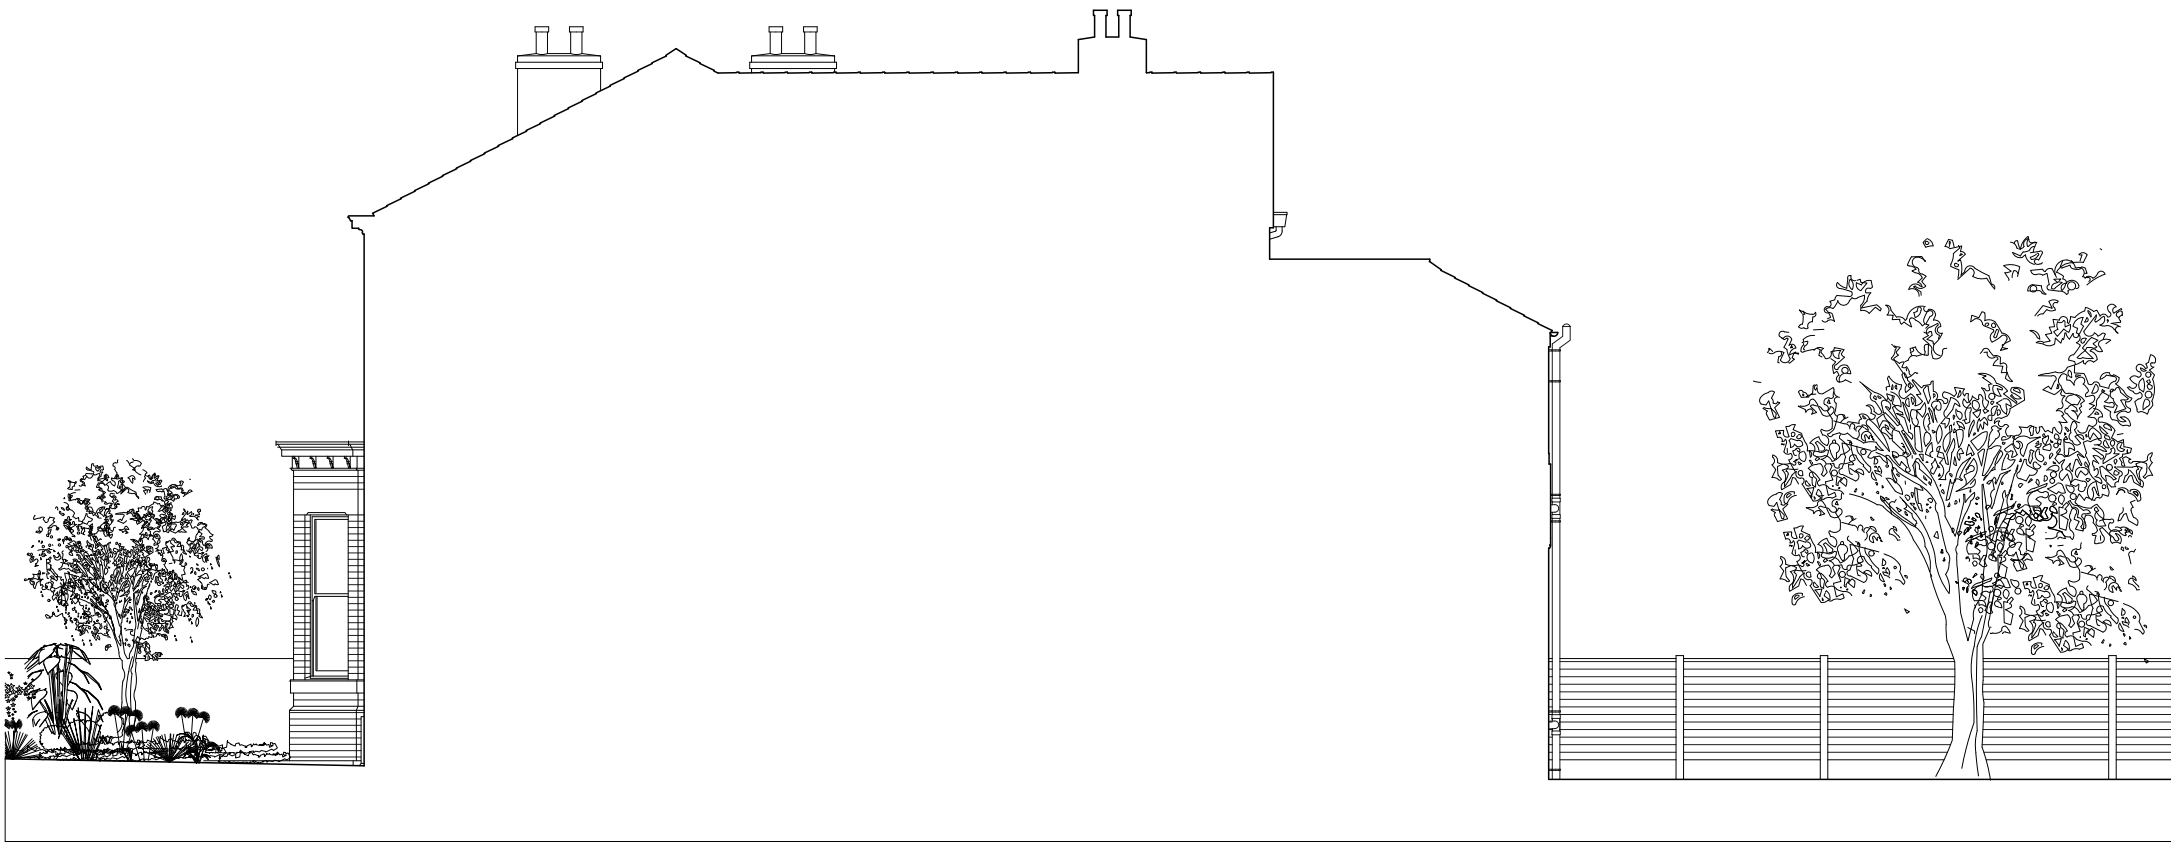

EXISTING EAST ELEVATION (FROM ATTACHED NO. 14 PARK AVENUE)

16 PARK AVENUE
MANCHESTER

OI

EXISTING ELEVATION (3)

MAR 20 SCALE 1:100 @ A3

-

L(P)09