



NOTES


1. This drawing to be read in conjunction with all Lawrenson Associates drawings and specification.
2. Any work commenced on site prior to obtaining Lawful Development certificate and Full Plans Building Regulation Approval is done so entirely at the House Owners own risk.

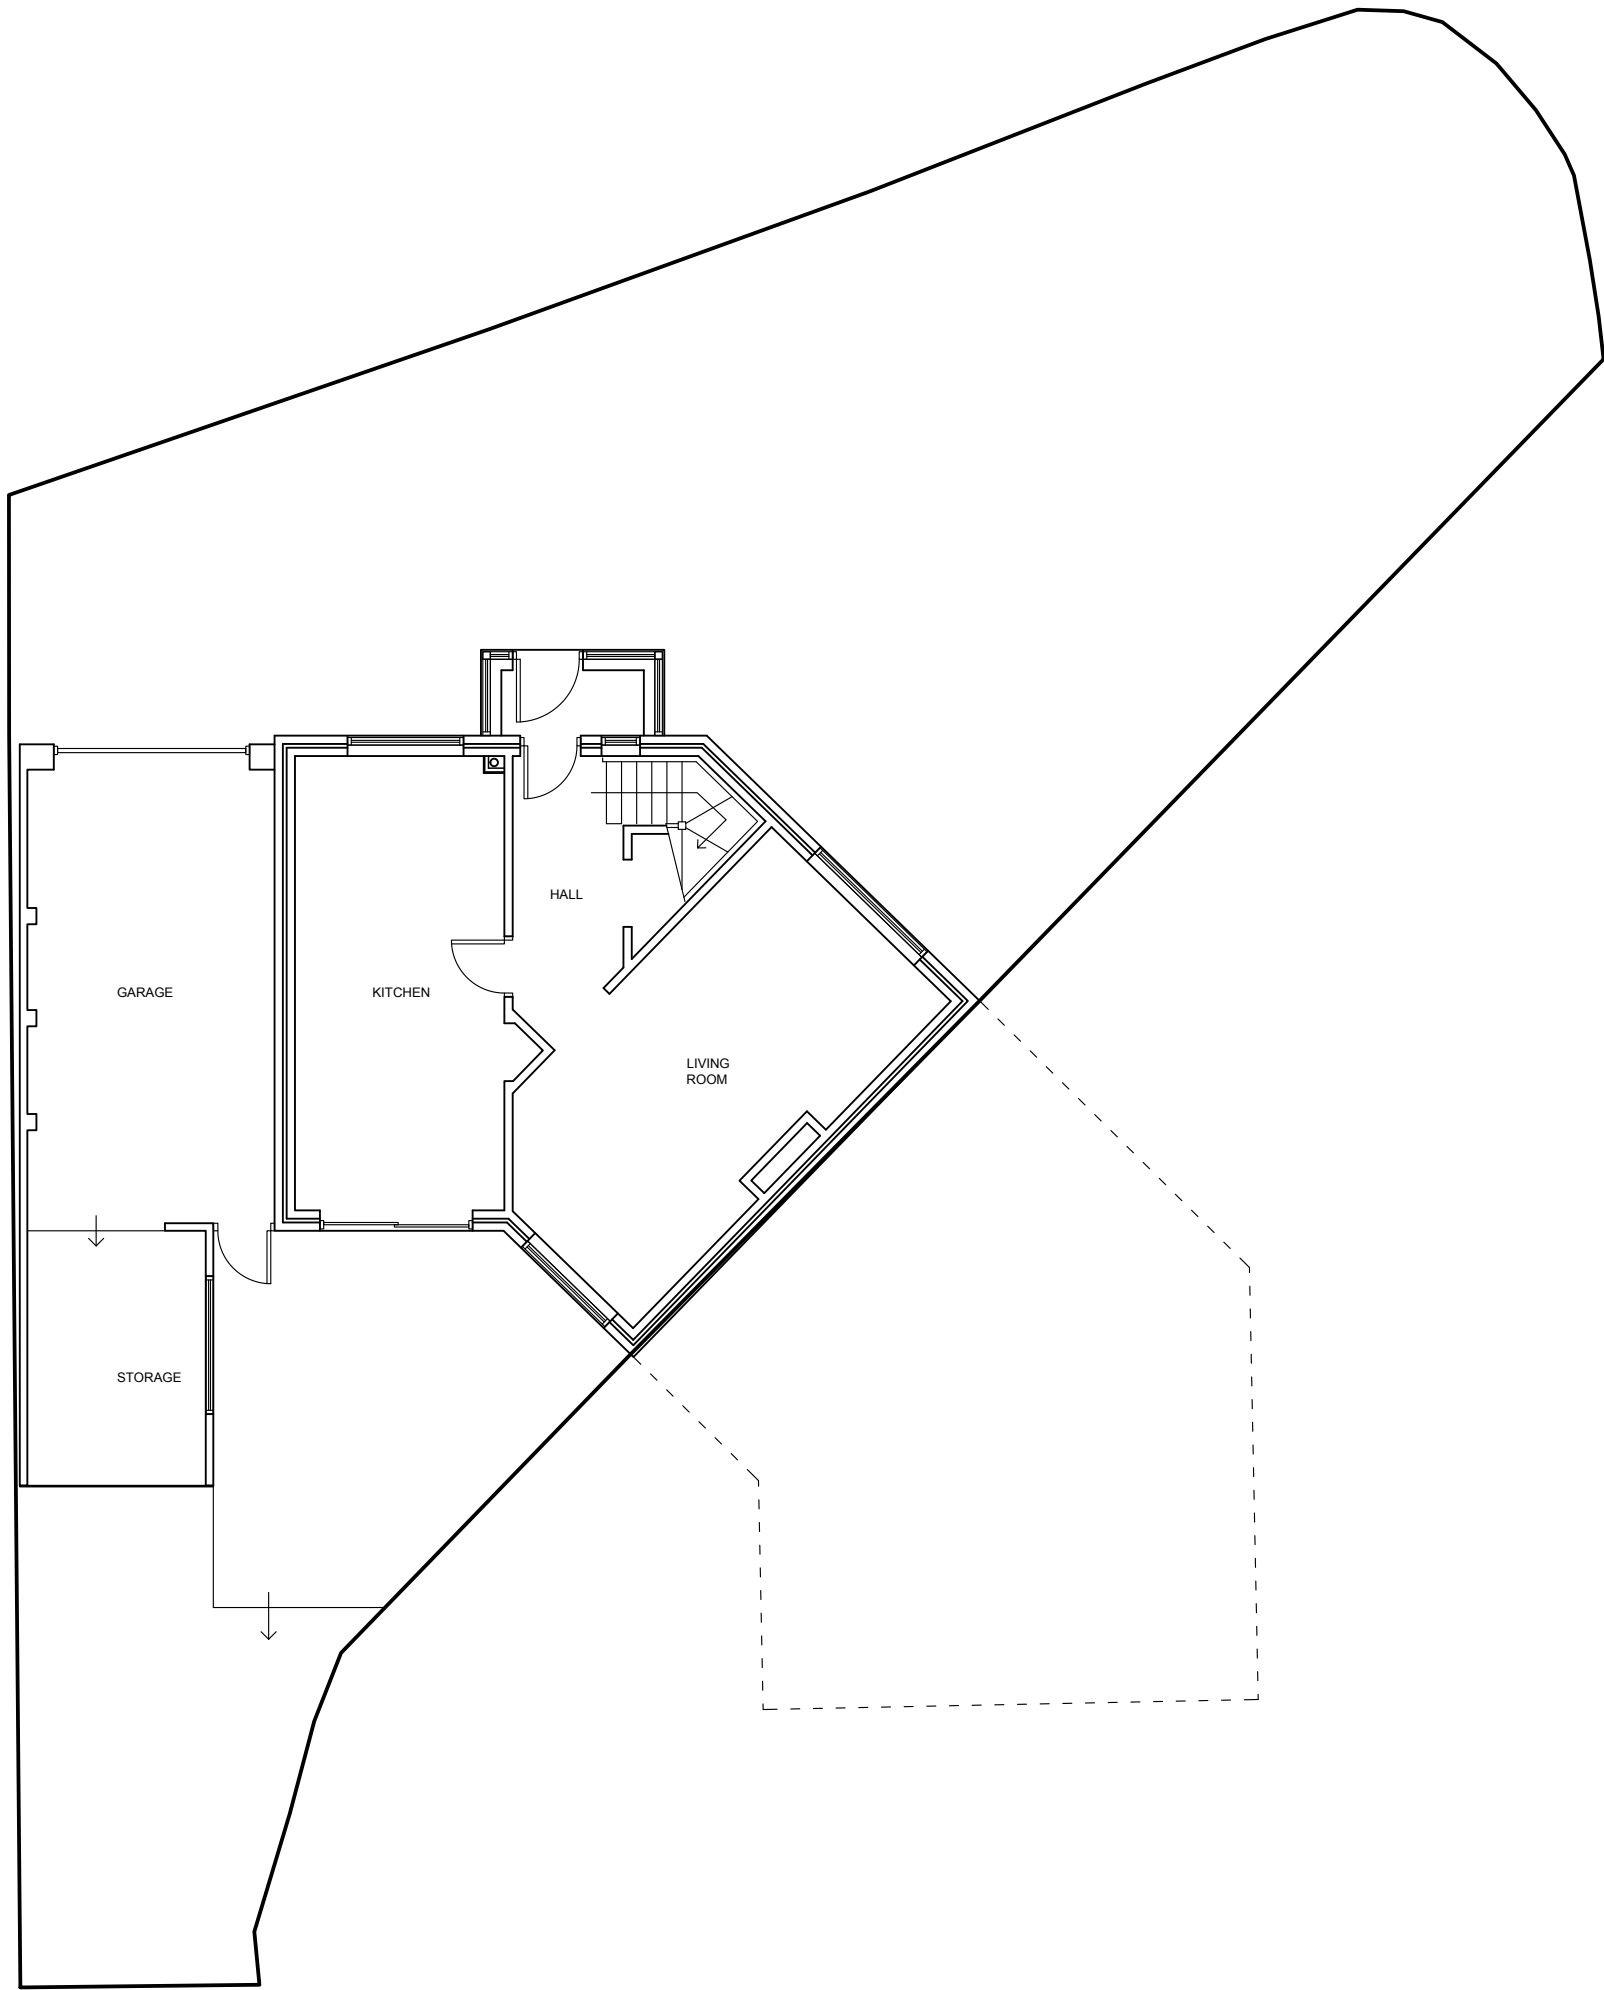


GROUND FLOOR
AS EXISTING

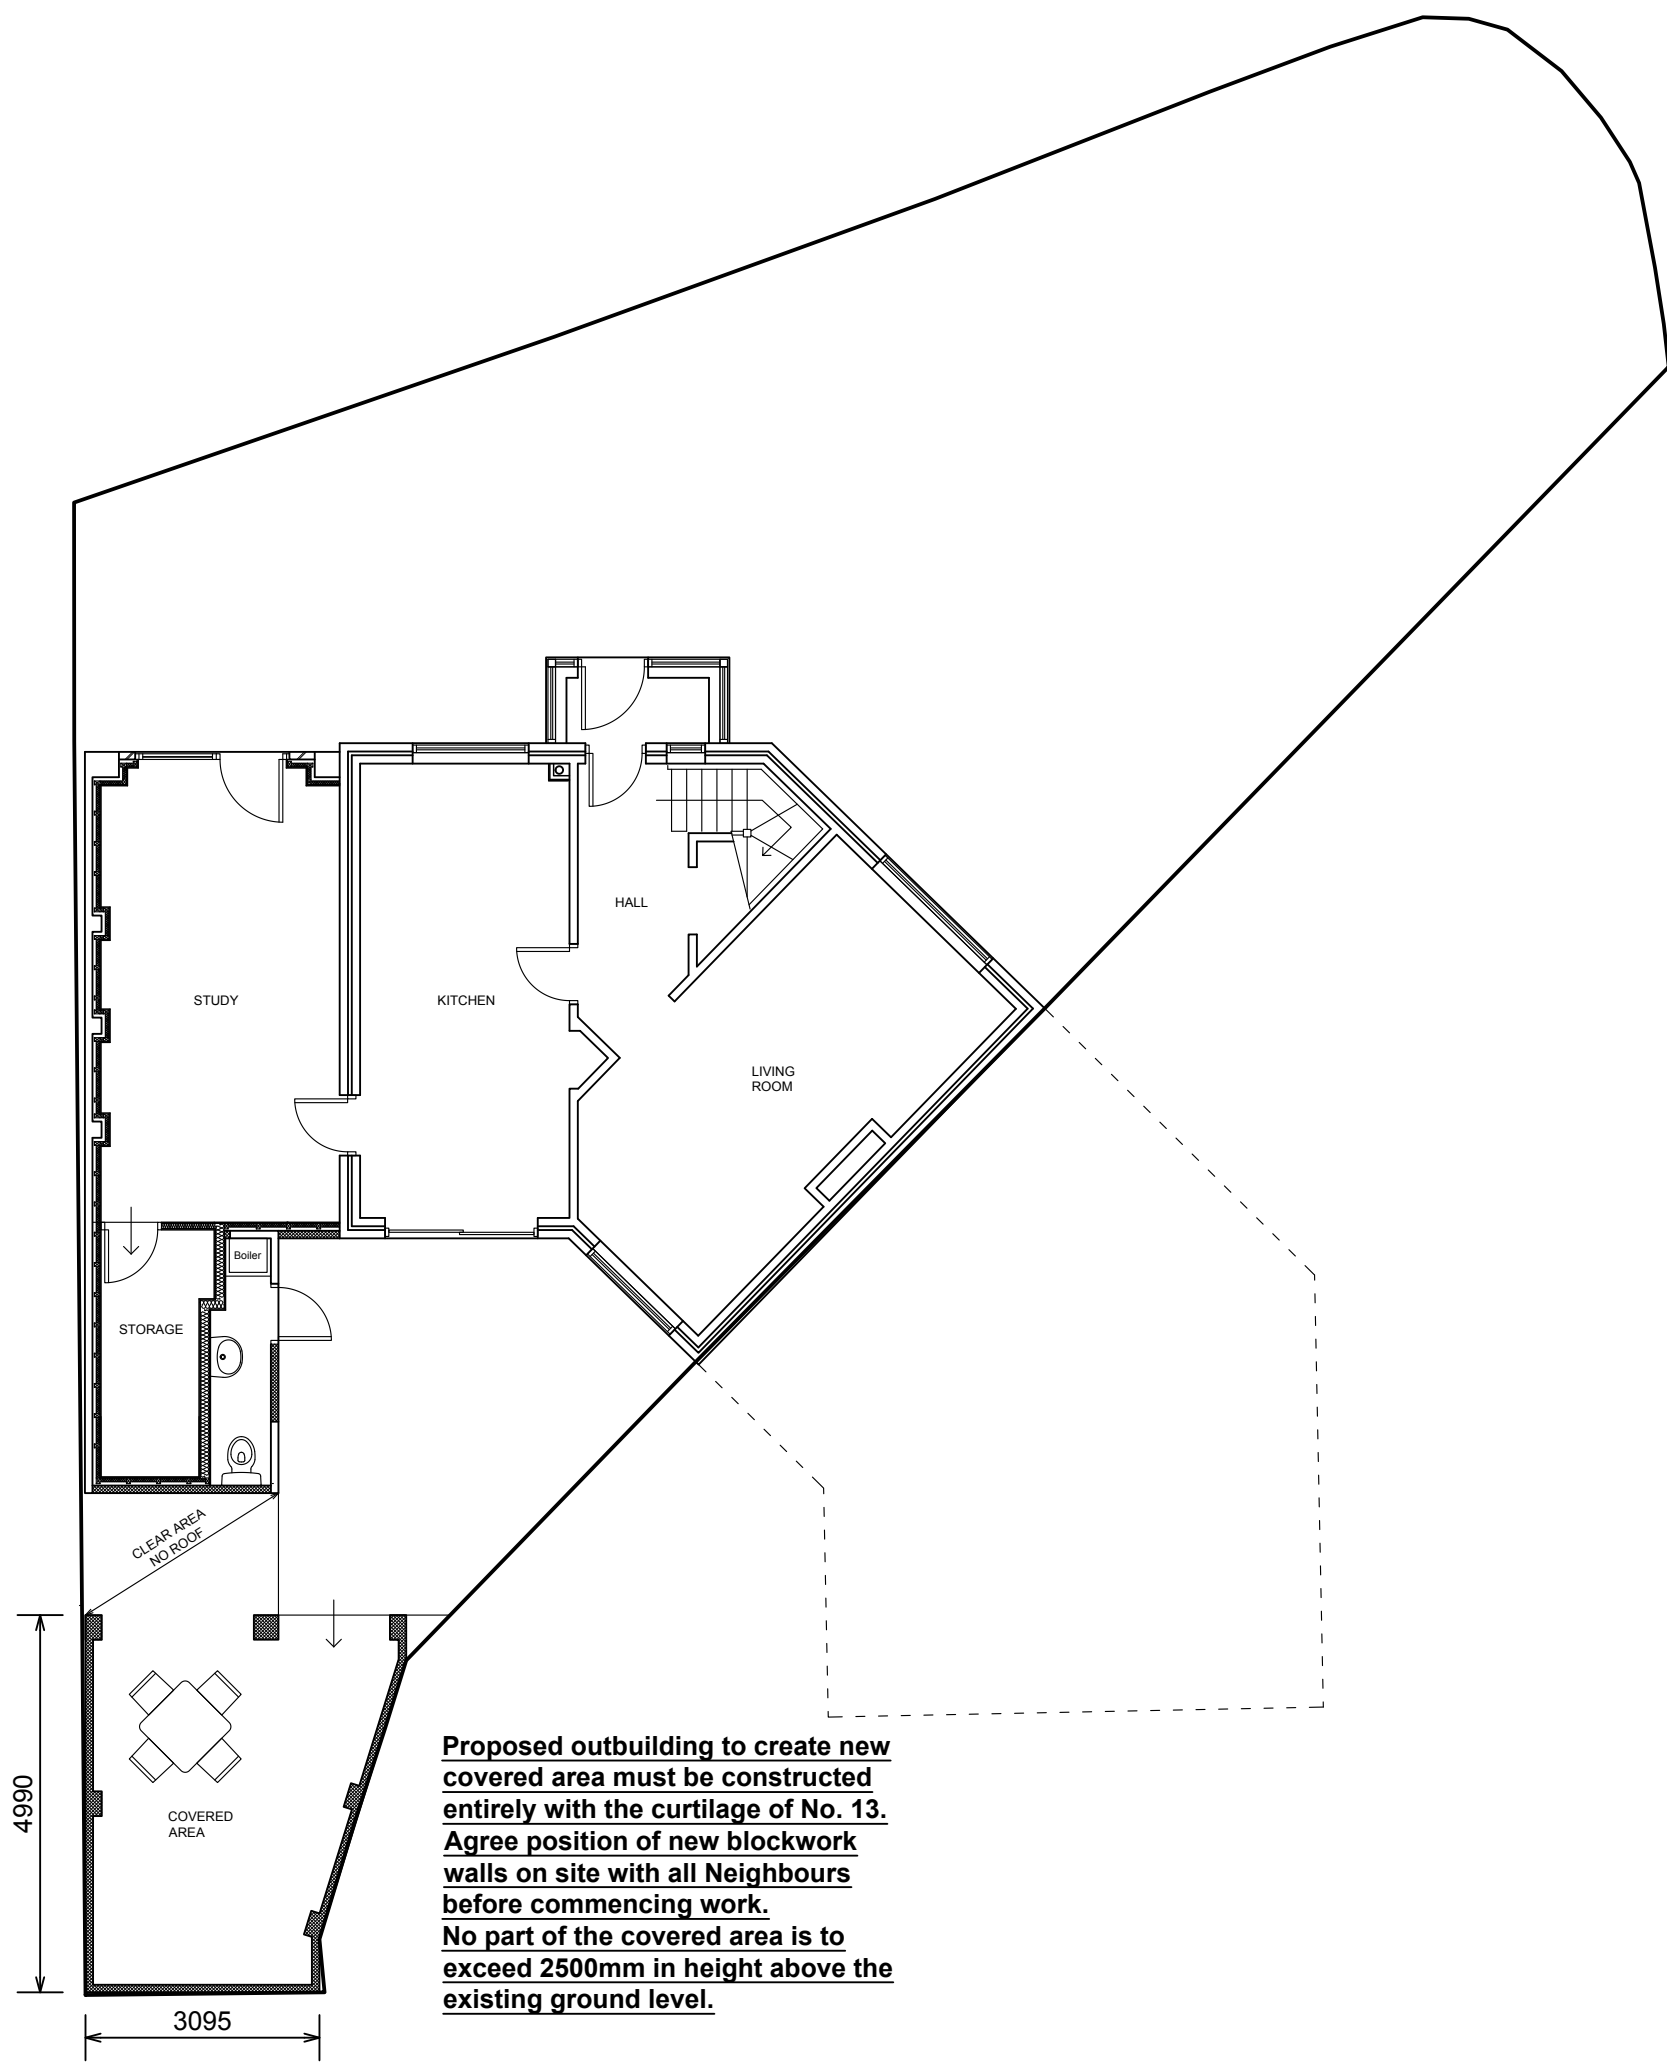

GROUND FLOOR
AS PROPOSED

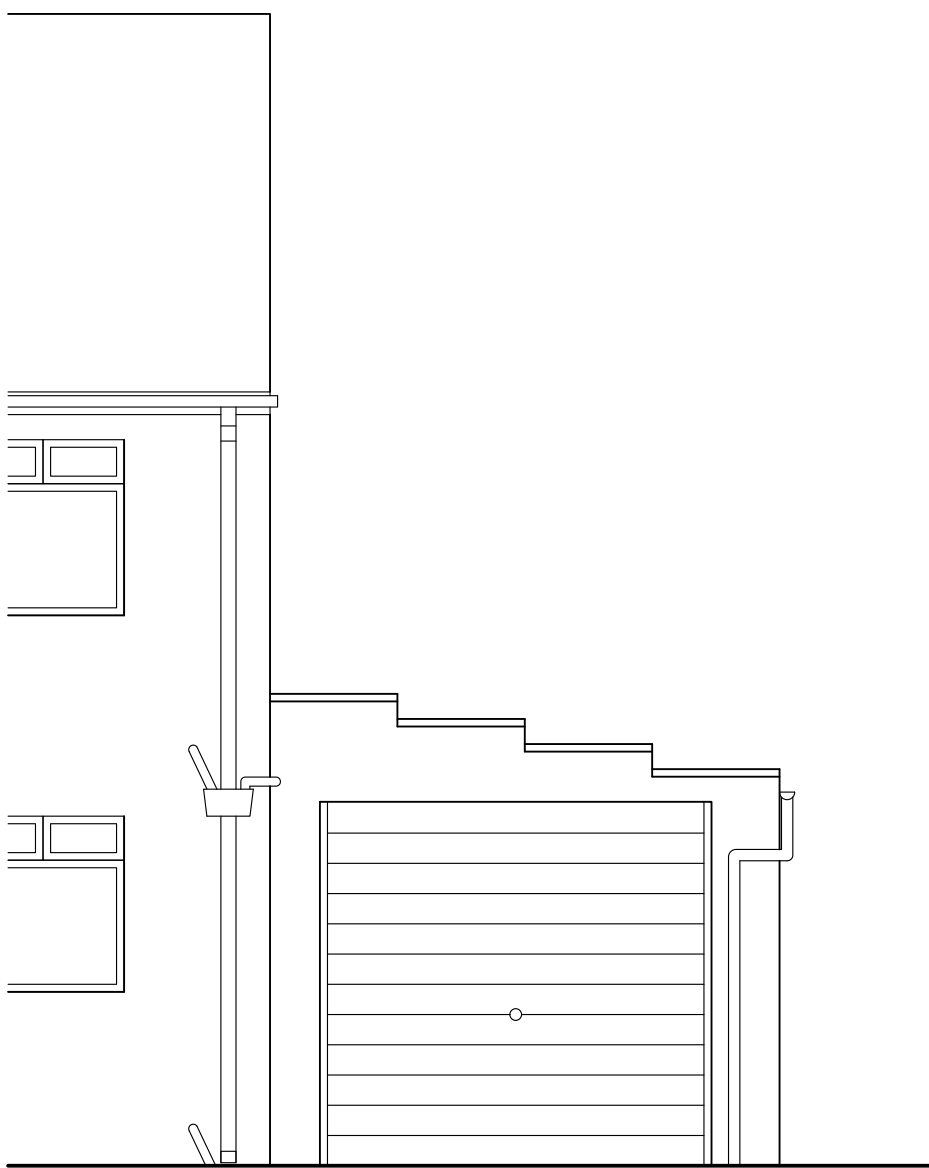

PART FRONT ELEVATION
AS EXISTING

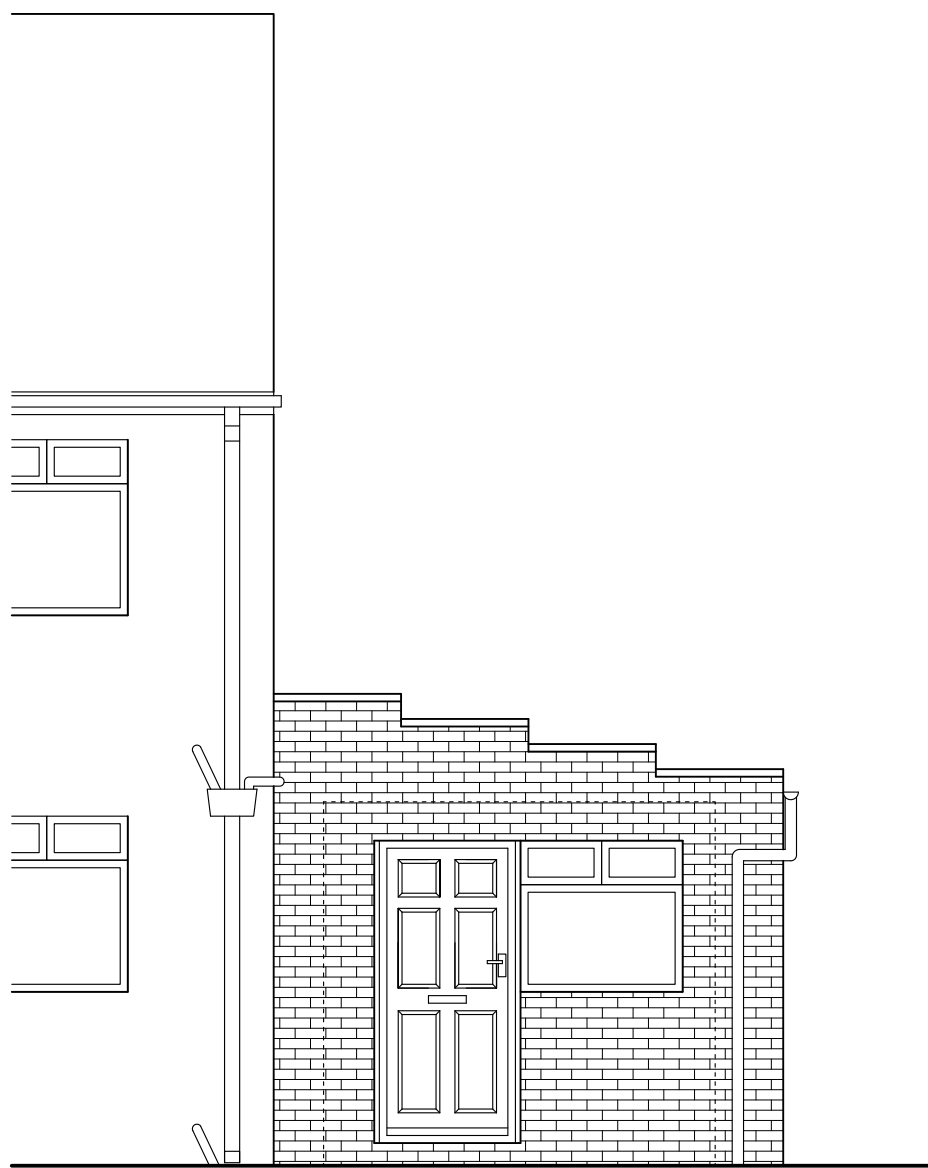

PART FRONT ELEVATION
AS PROPOSED

0mm 2000mm 4000mm 6000mm 8000mm 10000mm
SCALE BAR 1:100

0mm 1000mm 2000mm 3000mm 4000mm 5000mm
SCALE BAR 1:50

A	Addition of Existing Elevation.	01/06/20
Rev	Description	Date

Project
**13 WOODHOUSE ROAD
MANCHESTER
M22 1PZ**

Client
MR. IULIAN JELEA

Contract. No	Drg. No	Revision	Scale	1:50, 1:100	@A1
5915	02	A	By	BPM	Date
			Chkd	HTL	MAY 2020

Drawing Title
**PROPOSED OUTBUILDING & GARAGE
CONVERSION.
PLANS & FRONT ELEVATION.**

LAWRENSON ASSOCIATES
Consulting Structural Engineers
Planning & Development Consultants
Architectural Services
1 THE GLOBE
142 HARDSHAW ST.
ST. HELENS
WA10 1JT
Telephone: (01744) 733446
www.lawrensonassociates.co.uk
E-mail: info@lawrensonassociates.co.uk