




EXISTING FIRST FLOOR PLAN
SCALE 1:200 @ A3

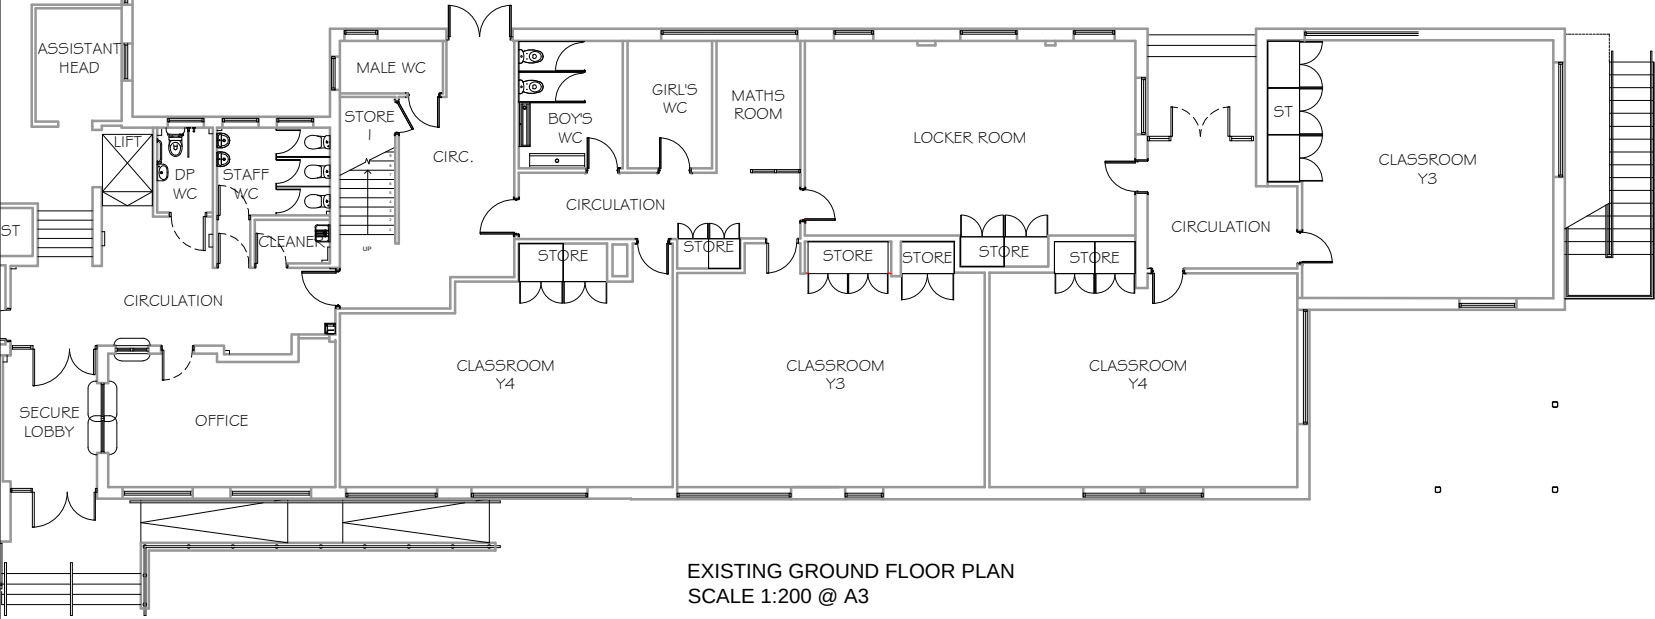

EXISTING GROUND FLOOR PLAN
SCALE 1:200 @ A3

©

This drawing is Copyright and the property of Lancaster Maloney Limited and must not be reproduced in whole or in part without their written permission. Copyright is reserved. © This drawing must not be scaled. The Contractor is to report all dimensional discrepancies & errors to the Contract Administrator prior to commencing construction. It is essential that this drawing is read in conjunction with the specification and all works identified included for.

NOTES

Rev	Date	Comments	By
STATUS			
PLANNING			
Client			
St Mary's RC Primary School Clare Road, Manchester M19 2QW			
Project Title			
Provision of External Platform Lift			
Drawing Title			
Existing Floor Plans			
Scale 1:200@A3	Drawn by SRN	Date Feb 2020	
Job no. 2002-10	Drawing no. PL-101	Revision no. -	