

MATERIALS KEY

- A


Projecting curtain wall vertical mullion.
1500mm centres.
- B

Full height clear double glazed units
(unitised). Silicone jointing between glass
to glass interfaces.
- C


Glass fronted solid panel. 100%
Enamelled frit spandrel glass
- D

Perforated metal screen in plane of facade
to conceal pivoting solid ventilator
- E

Perforated metal screen to level 01
service yard

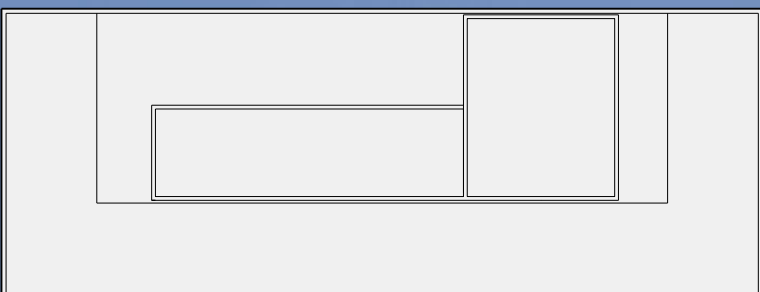

Key Plan

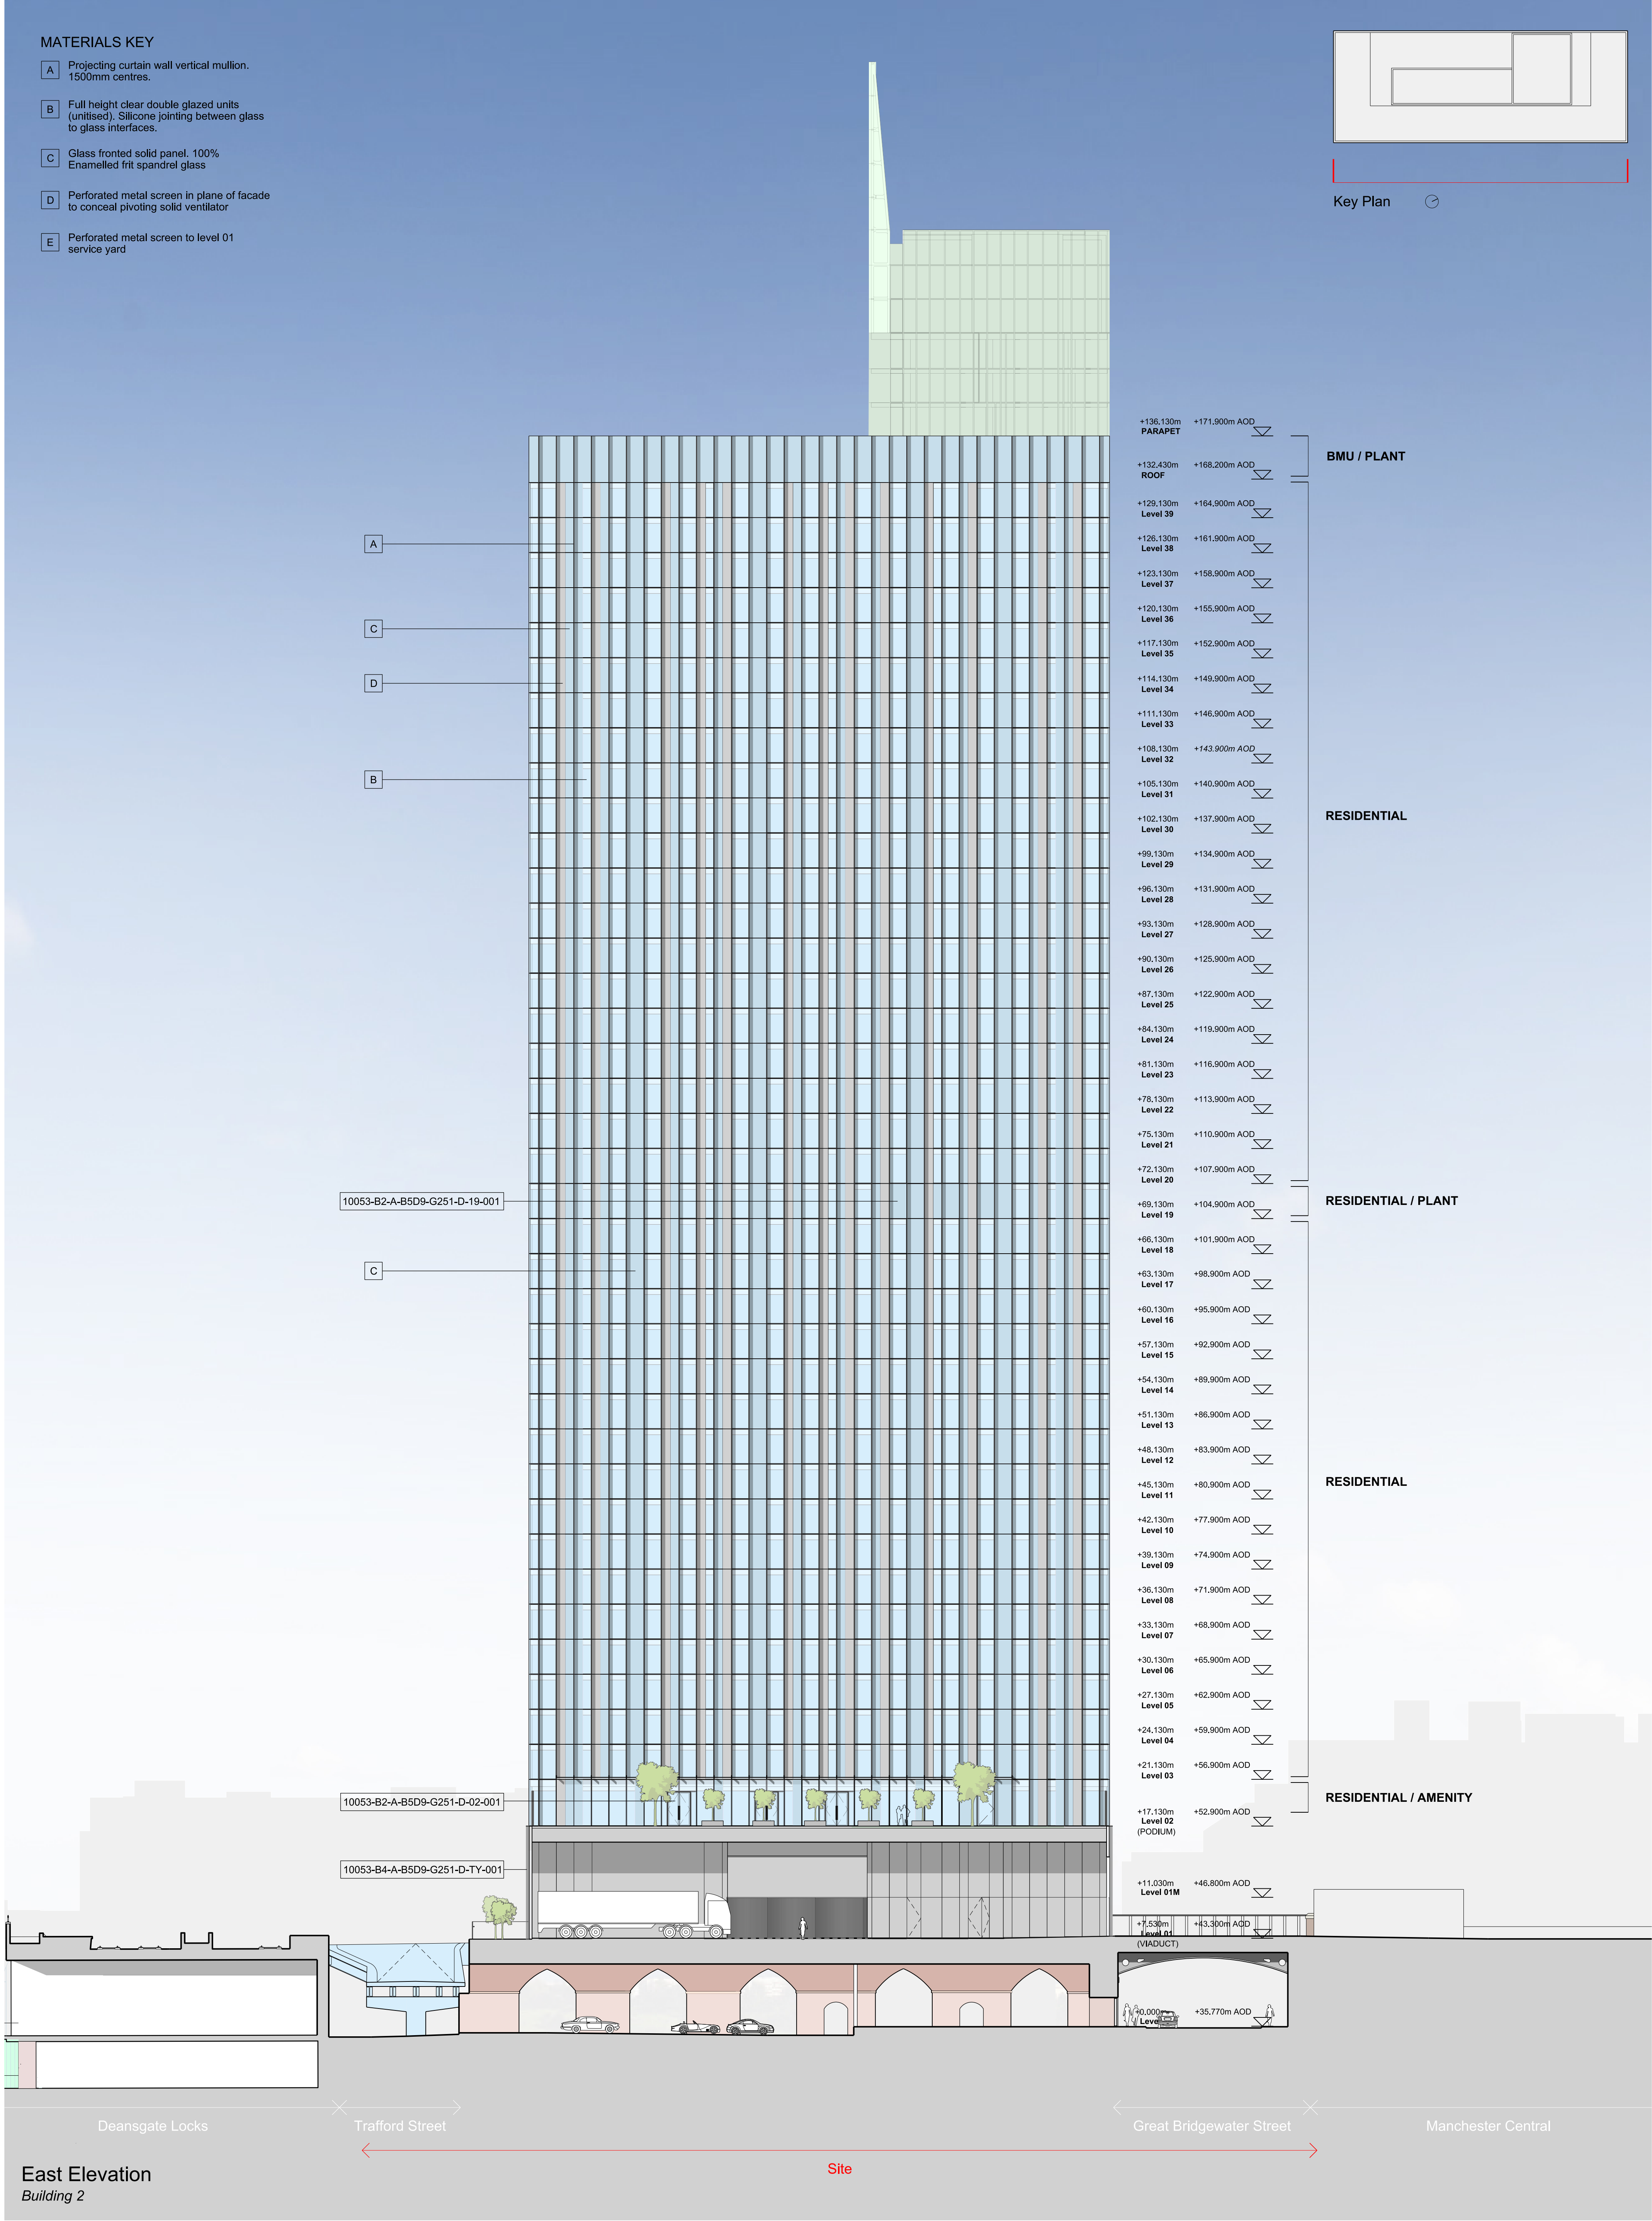

East Elevation
Building 2

This drawing is copyright. Do not scale off dimensions. All dimensions to be checked on site by contractor. Contractor to report any dimensional discrepancies, errors or omissions prior to commencing on site.	NOTE:	NORTH	Rev	Date	Description	Project Title		Drawing Title		 MANCHESTER 5-6 Roberts Place London EC1R 6BB +44 (0)161 835 2345 www.simpsonhaugh.com LONDON 5-6 Roberts Place London EC1R 6BB +44 (0)20 7549 4000 mail@simpsonhaugh.com
			00	17-03-2017	Planning Issue	Former Bauer Millett Site		Building 2 - East Elevation		
			01	10-05-2017	Revised facade setting out					
			02	30-04-2020	Minor Material Amendment Application					
			03	29-05-2020	Minor Material Amendment Application					
						Job No		Scale	Date	
						10053		1:250 @ A1 1:500 @ A3	March 2017	
						Status		Revision		
						Planning		03		
						Drawing No				
						10053-B2-A-B5D9-G200-E-E-001				