


B2

B3

Key Plan

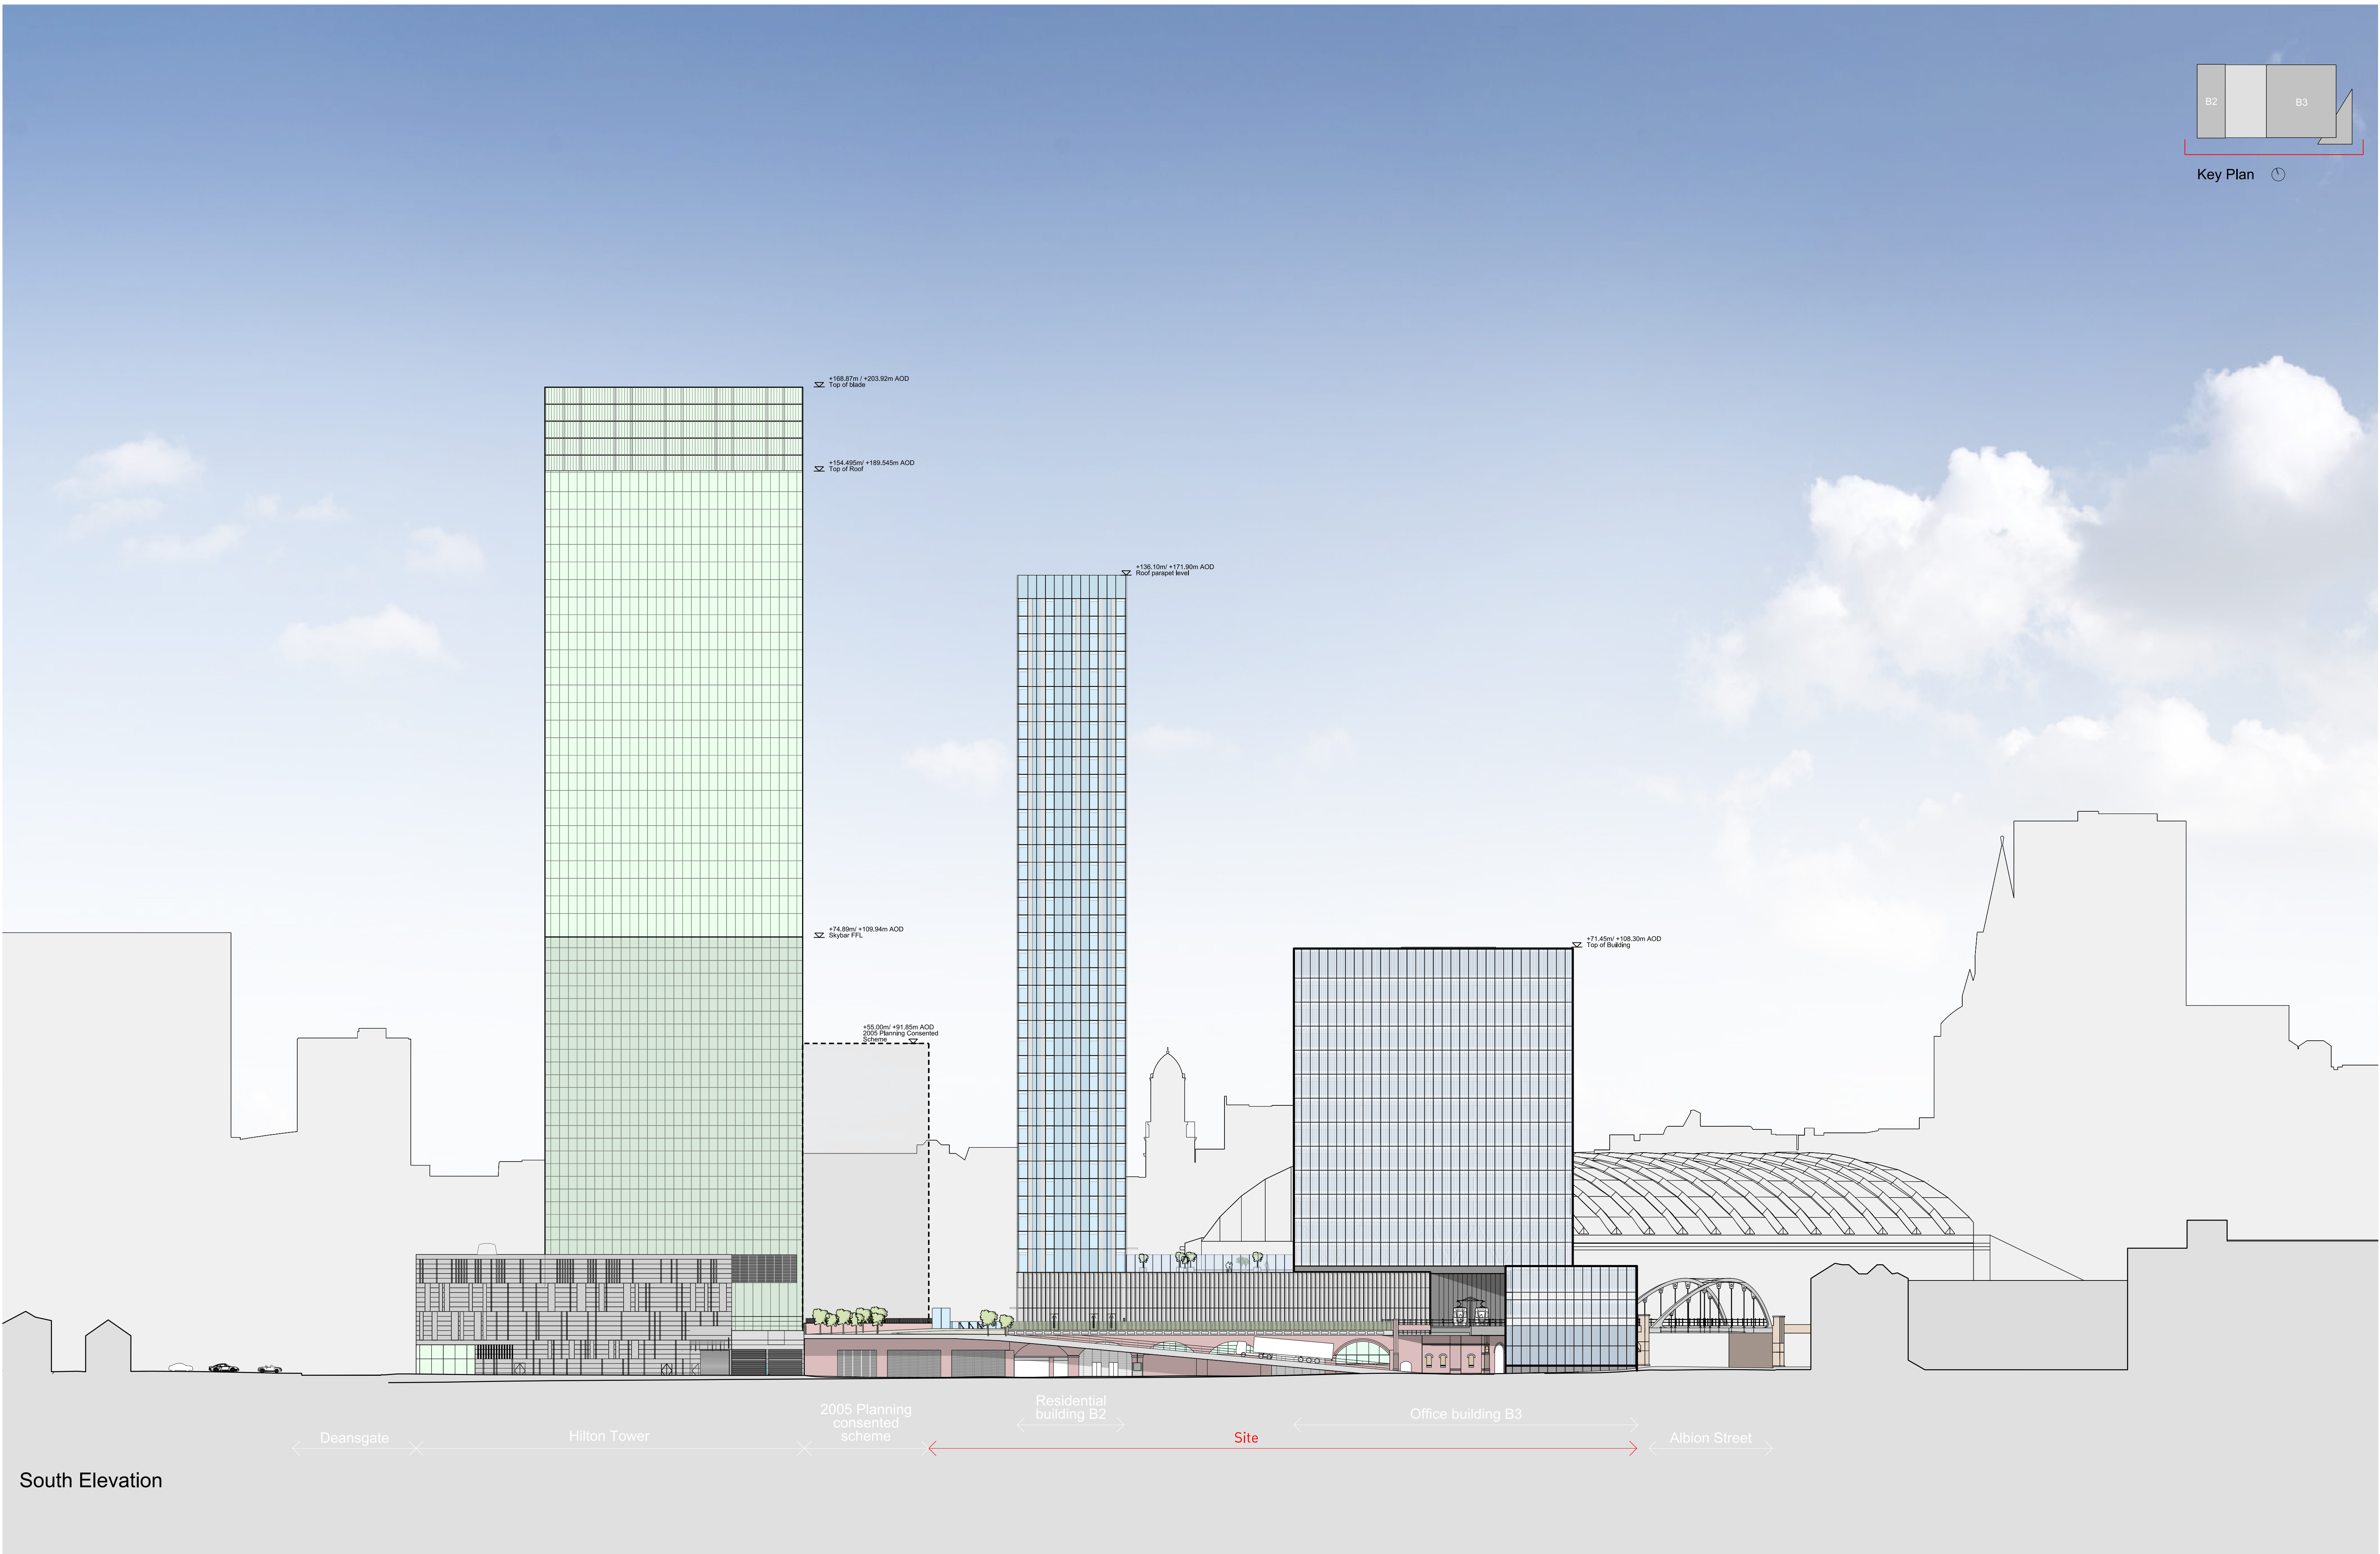

South Elevation

This drawing is copyright Do not scale off dimensions. All dimensions to be checked on site by contractor. Contractor to report any dimensional discrepancies, errors or omissions prior to commencing on site.	Rev/	Date	Description	Rev/	Date	Description	Rev/	Date	Description	North	Project Title Former Bauer Millet Site Drawing Title Masterplan - Proposed South Elevation	Status			MANCHESTER Riverside, 4 Commercial St Manchester M15 4RD +44 (0)161 835 2345 www.simpsonhaugh.com LONDON 8-11 Roberts Place London EC1R 6BB +44 (0)20 7549 4000 mail@simpsonhaugh.com			
	00	17-03-2017	Planning Issue									Planning						
	01	30-04-2020	Minor Material Amendment Application									Scale	1:1000 @ A3	1:500 @ A1		Date	March 2017	
	02	29-05-2020	Minor Material Amendment Application									Job No	10053	Drawing No		10053-MP-A-B5D9-G200-E-S-001	Revision	03
	03	12-06-2020	Minor Material Amendment Application															