




The copyright of this drawing is vested with Compass Consultants Ltd and must not be copied or reproduced without the consent of the company. Figured dimensions only to be taken from this drawing. DO NOT SCALE. All contractors must visit the site and be responsible for checking all setting out dimensions and notifying the architect of any discrepancies prior to any manufacture or construction work.

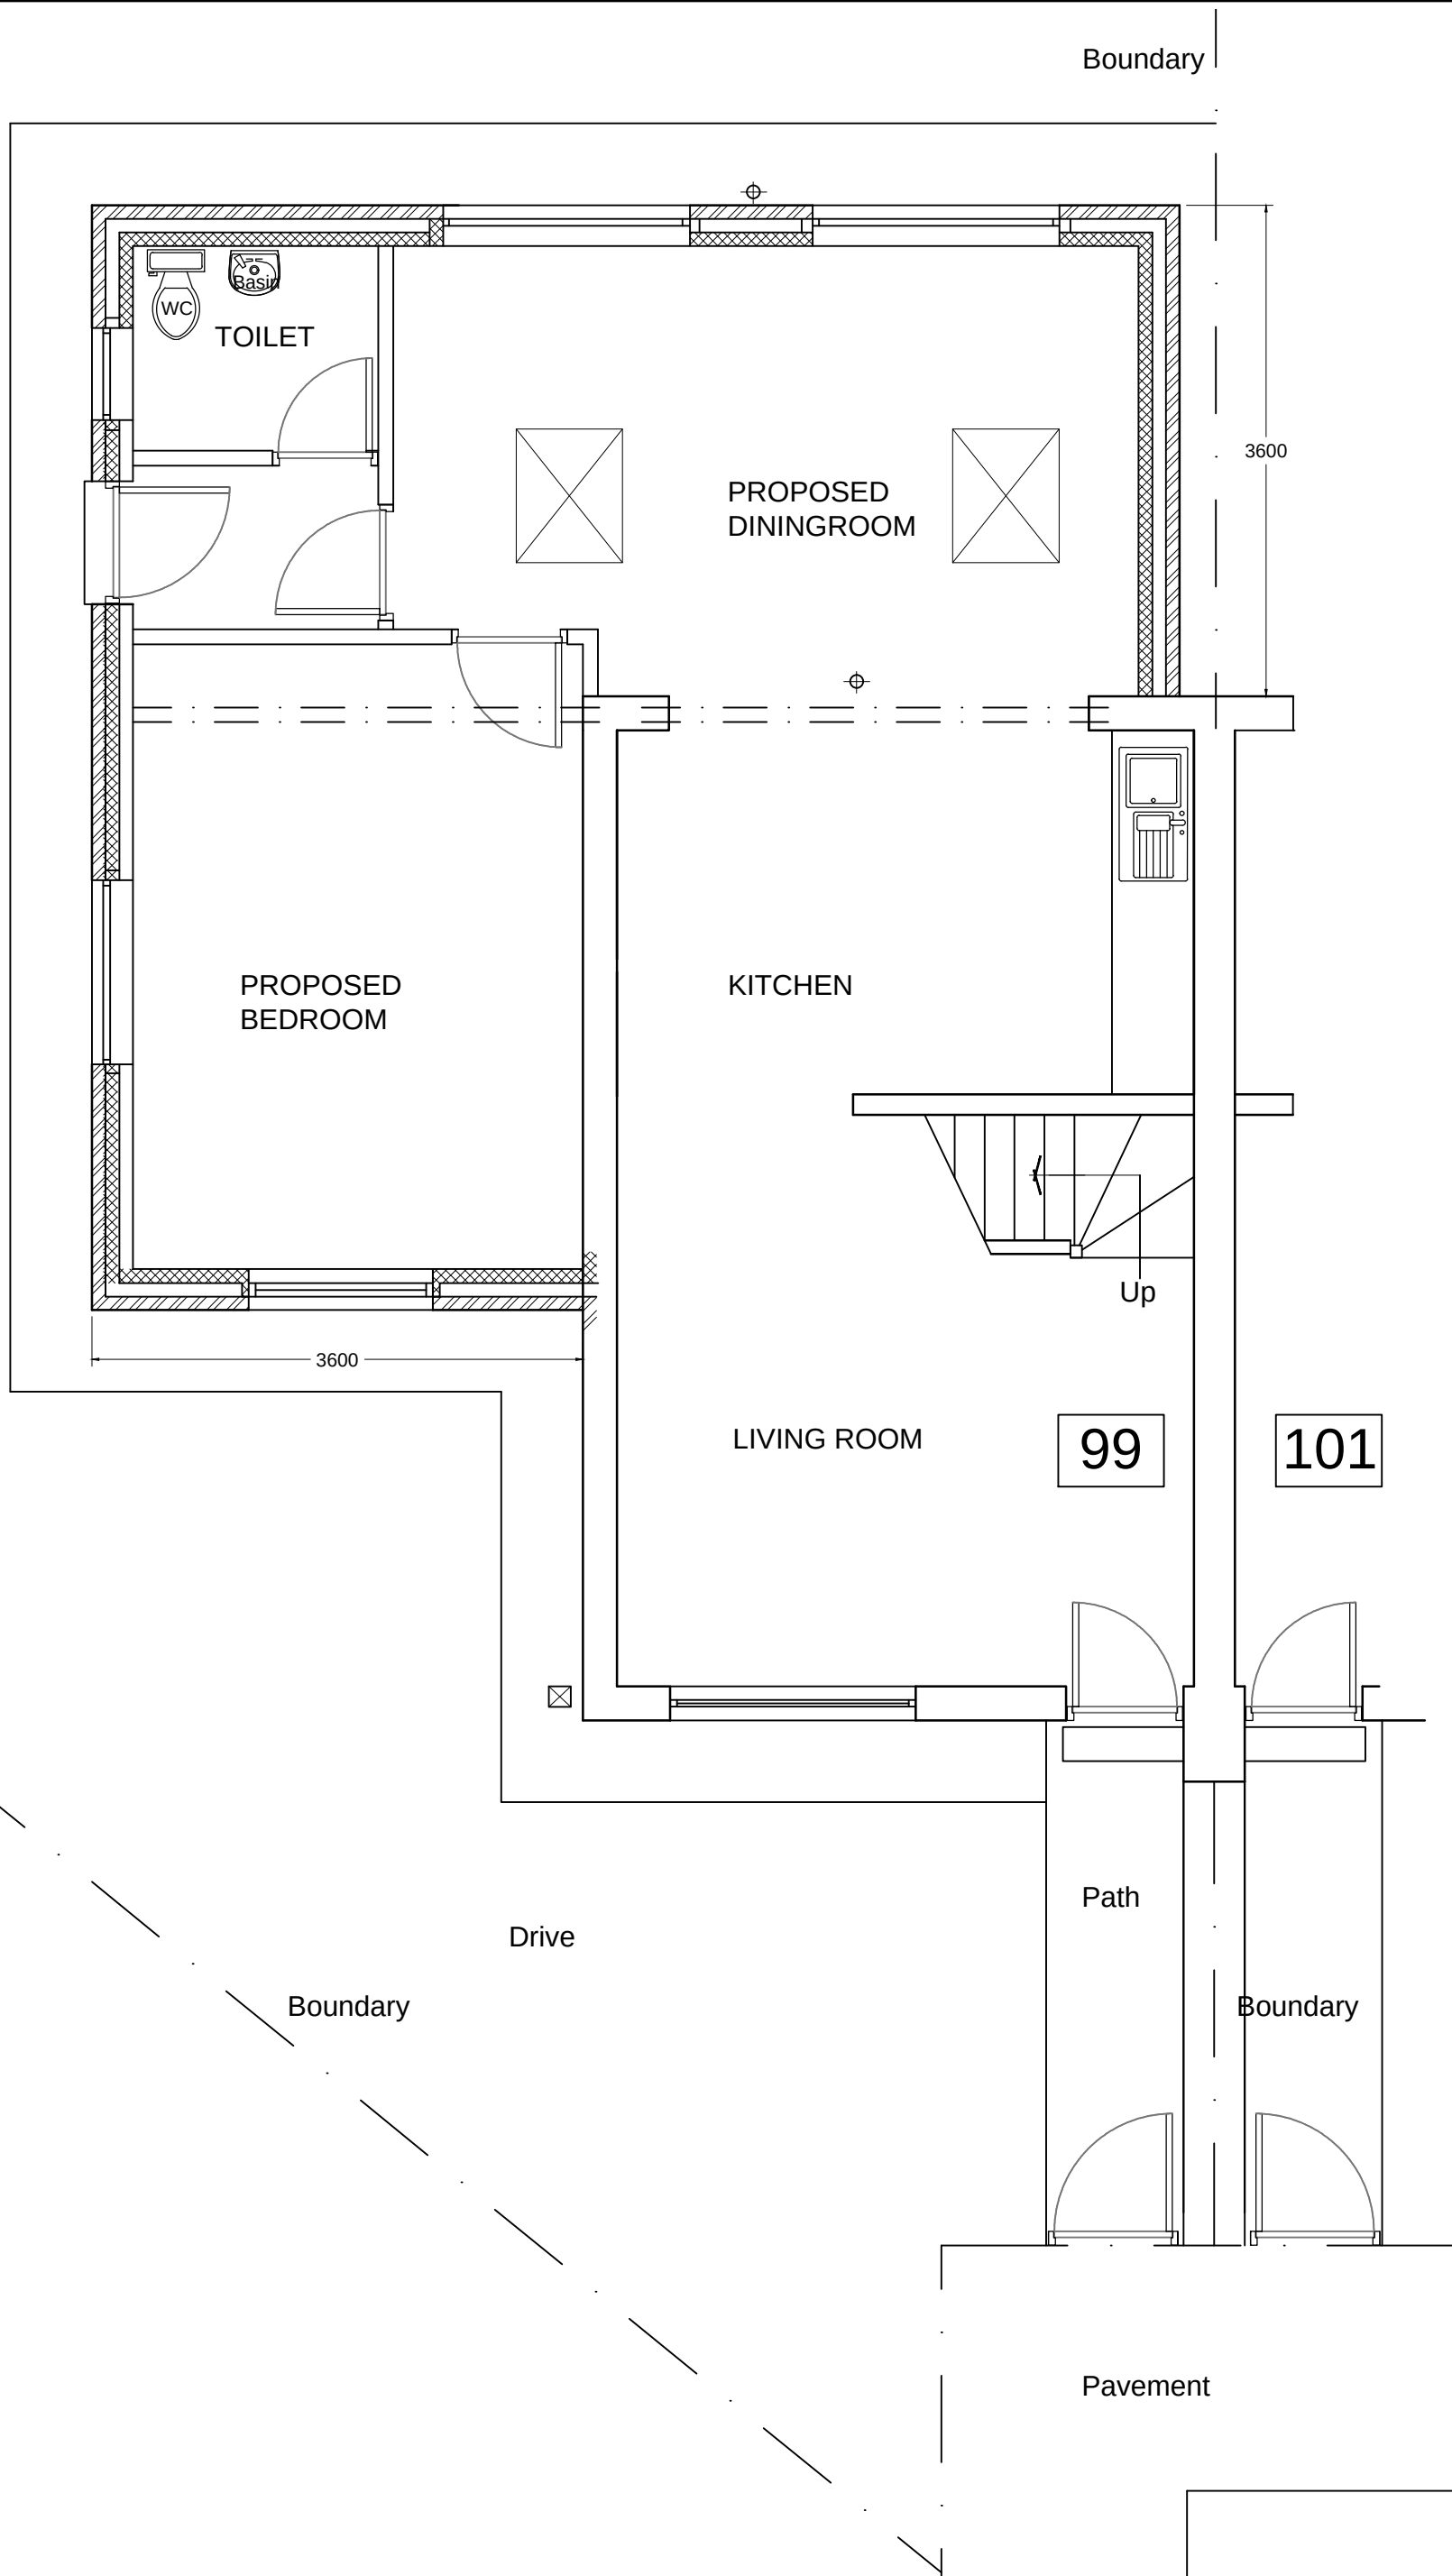


PROPOSED GROUND FLOOR PLAN. SCALE 1:50

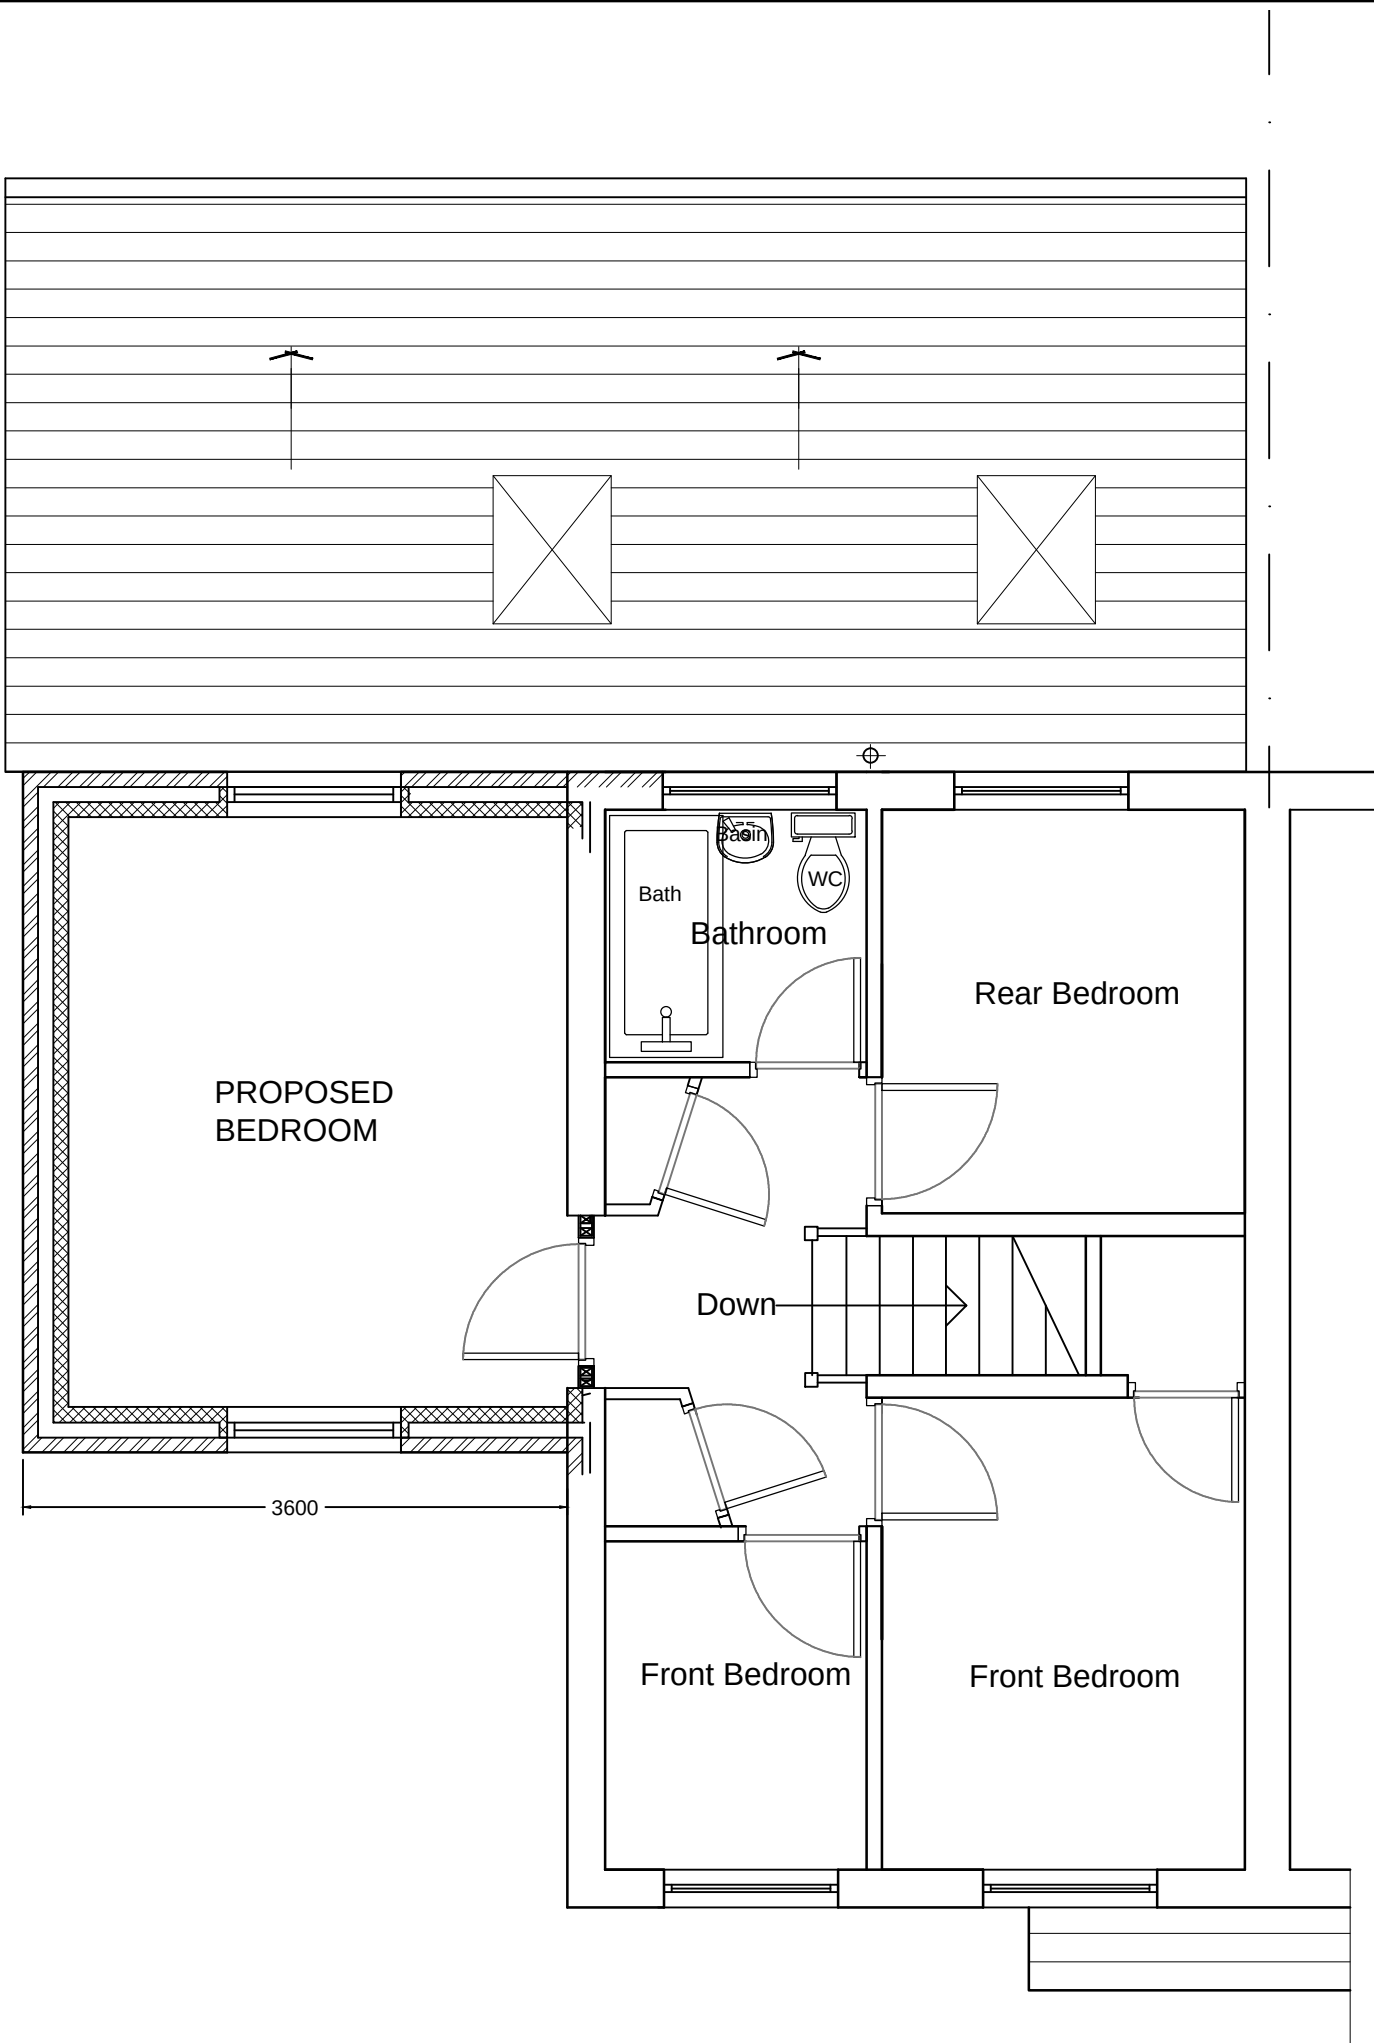


PROPOSED FIRST FLOOR PLAN. SCALE 1:50

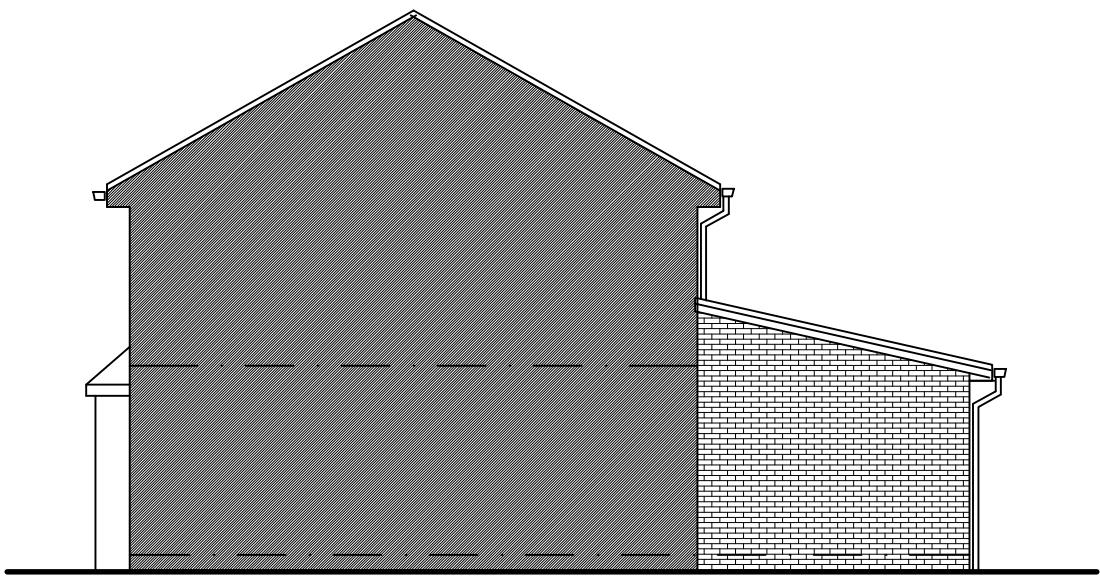

PROPOSED ELEVATION FROM 101. SCALE 1:100

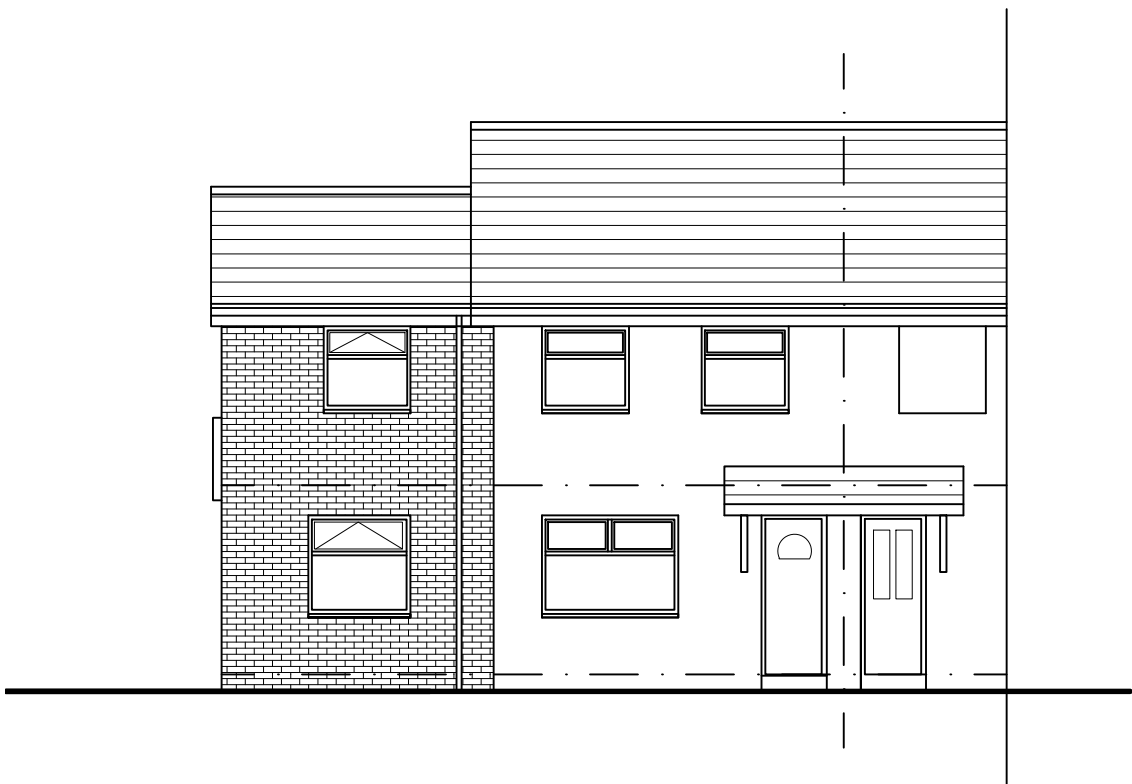


PROPOSED FRONT ELEVATION. SCALE 1:100

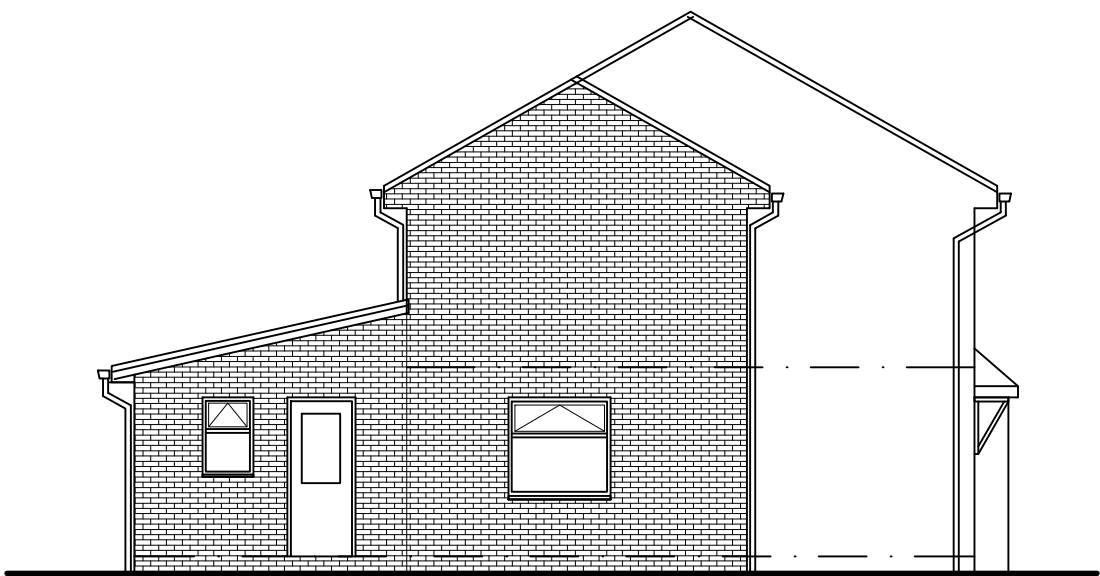

PROPOSED SIDE ELEVATION. SCALE 1:100



PROPOSED REAR ELEVATION. SCALE 1:50

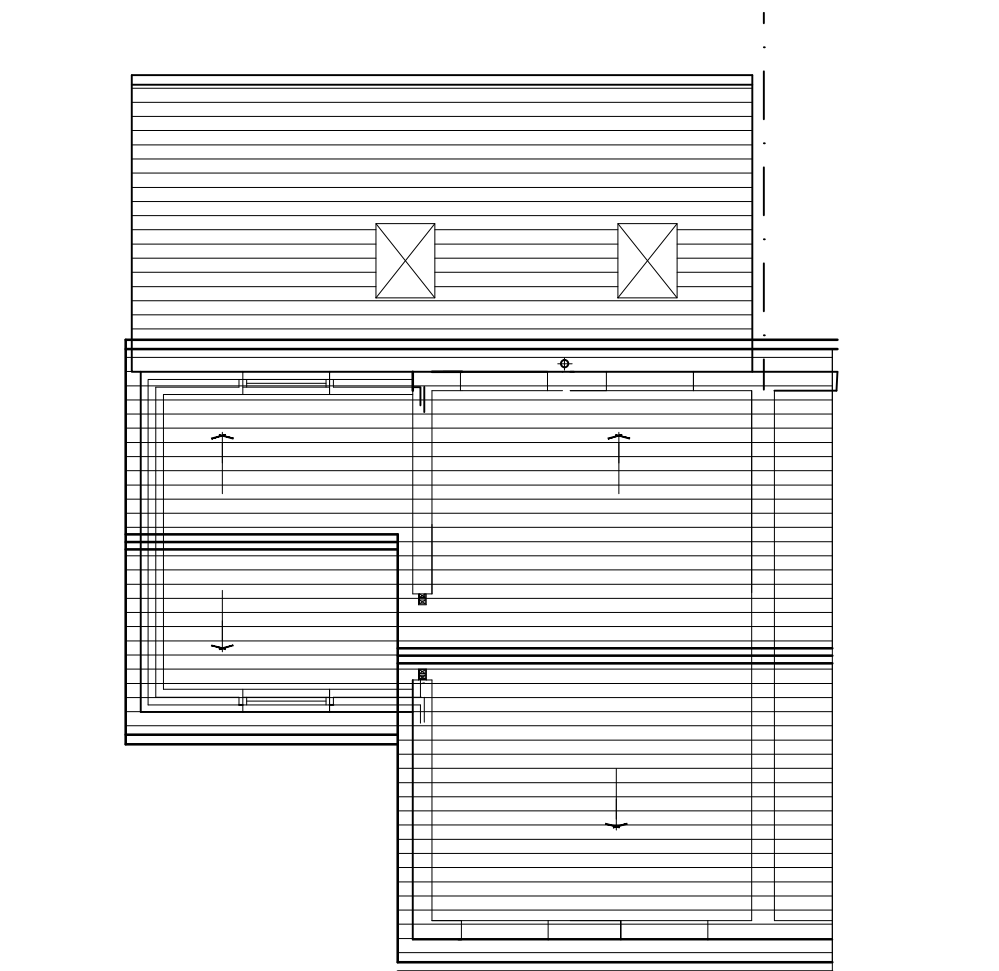

PROPOSED ROOF PLAN. SCALE 1:100

NOTES
FINISHES
NEW WALLS TO BE IN RED FACING BRICK COLOUR MATCHING EXISTING.
NEW ROOFS TO BE IN REDLAND REGENT SMOOTH TILES COLOUR TO MATCH EXISTING.
NEW DOORS AND WINDOWS IN WHITE PVC TO MATCH EXISTING.
ALL FINISHES TO BE TO THE APPROVAL OF THE LOCAL AUTHORITY PLANNING OFFICE.

REVISIONS
A-10/06/20-Project title change
and elevation from 101 added.



DAISYFIELD BUSINESS CENTRE
SUITE 312
APPLEBY STREET
BLACKBURN
LANCASHIRE
BB1 3BL
TEL| 01254 693922

CLIENT	PROJECT TITLE	DRAWING STATUS	
MOHAMMED SHIRAZ ALI	PROPOSED ERECTION OF TWO STOREY SIDE EXTENSION AND SINGLE STOREY REAR EXTENSION TO FORM ADDITIONAL LIVING ACCOMMODATION AT 99 ABERCARN CLOSE, CHEETHAM HILL, MANCHESTER, M8 9AL	PLANNING DRAWING	
DRAWING TITLE		DRAWING PATH	DWG No.
PROPOSED FLOOR PLANS AND ELEVATIONS		SCALE 1:50 and 1:100	PL01
		DATE 04/06/2020	
		DRAWN DESIGN	REV A
		PROJECT NO.CAC/2020/022	