


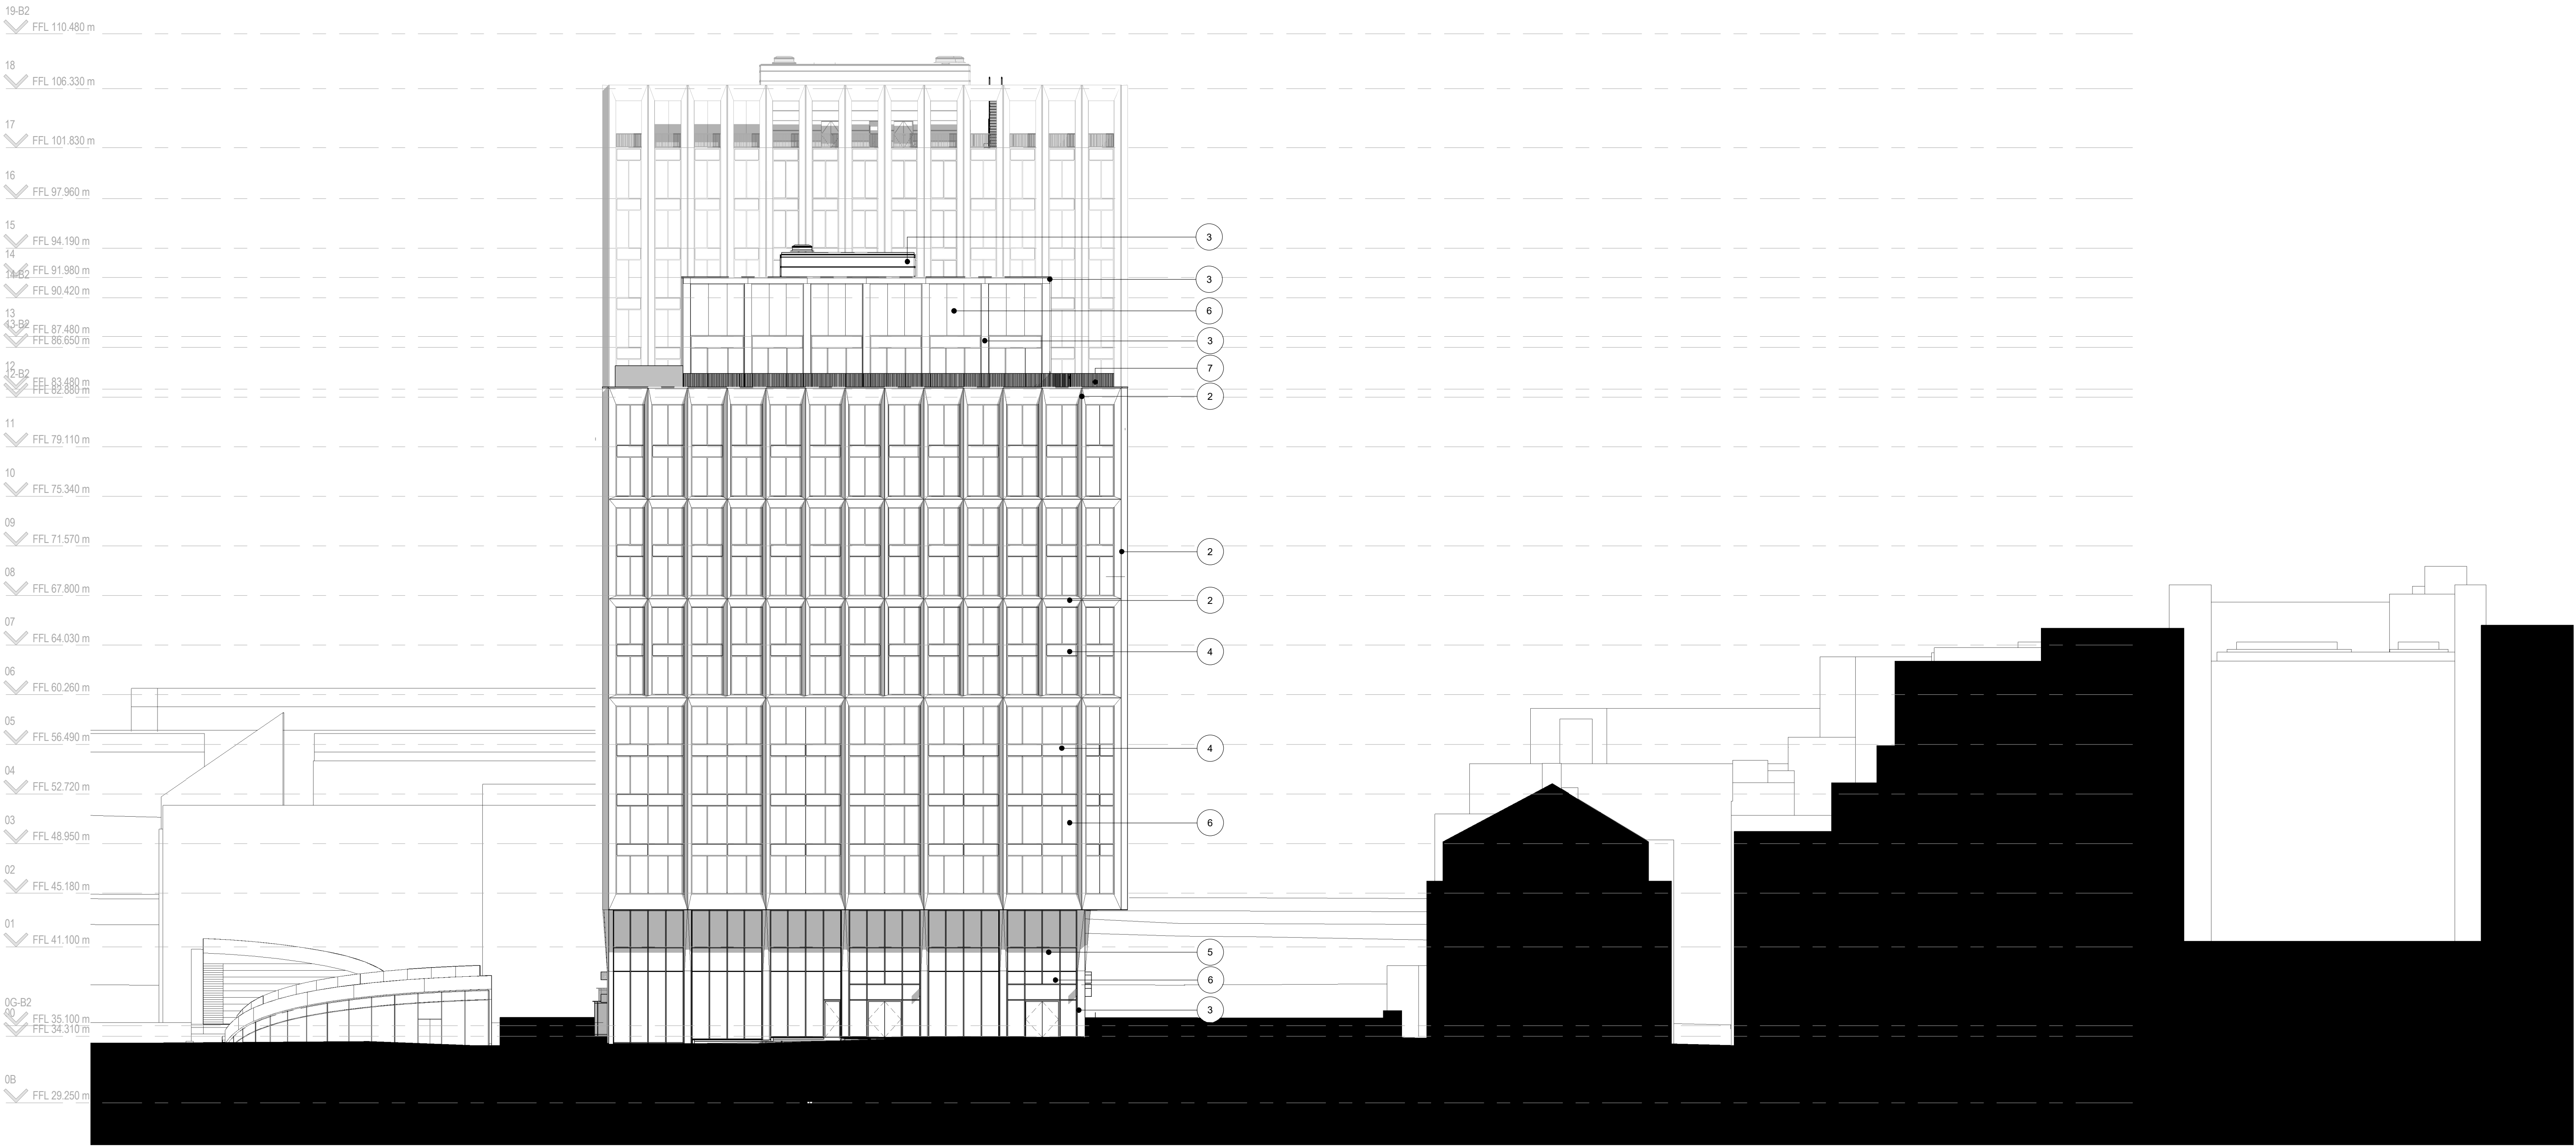

Building 3A Building 4 Oxford Road Hulme St

KEY:

- 1

Building 2 Glazed Ceramic Profile 1
- 2

Building 4 Glazed Ceramic Profile 2
- 3



Metal Sheet Cladding
- 4

Spandrel
- 5

Perforated Panel
- 6

Curtain Wall Glazing
- 7

Metal Balustrade

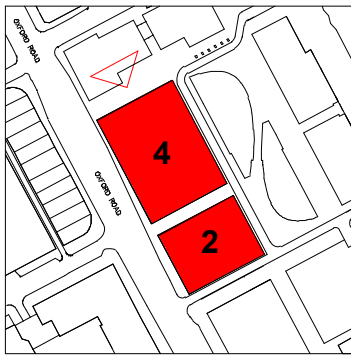 

FeildenCleggBradleyStudios
LLP
London Office
Tottenham Street
London
W1T 4RG
t +44 20 7323 5737
e london@fcbstudios.com

Amendment	Date
P1	15.01.2018
P2	02.10.2018
P3	29.04.2020

Job/Drawing No	Amendment
1813-FCBS-A-0600	P3
Circle Square : Plots 2, 3 + 4	
North Elevation	
Scale	1 : 250 @ A1
Date	09/18/19
Drawn	London Studio
Do Not Scale All Dimensions to be checked on site	