




Standard notes

1. Do not scale this drawing.
2. All dimensions must be checked on site and any discrepancies verified with the architect.
3. Unless shown otherwise, all dimensions are to structural surfaces.

This is not a construction drawing, it is unsuitable for the purpose of construction and must on no account be used as such.

Drawing notes

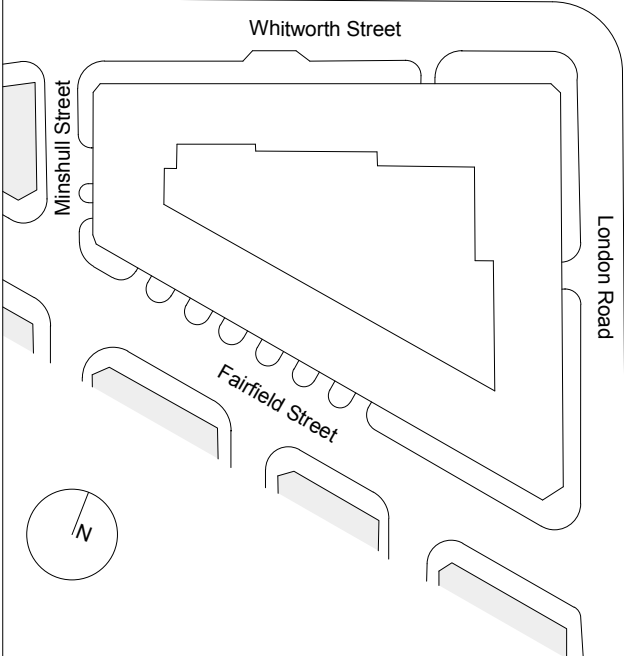


NOTES

To be read in conjunction with all other planning documents, including:

- Schedule of room numbers
- Significance plans
- Visual survey
- 800 series existing internal elevation surveys

Revisions

REV	DATE	DESCRIPTION	INITIALS
1	02.12.16	Draft Planning Issue	GH
2	05.04.17	Layouts, naming, graphics and general update	GH
3	10.04.17	Client sign off issue	GH
4	21.04.17	ISSUED FOR PLANNING	GH

 

London Road Fire Station Preliminary

Date 21/04/17	Drawing number 3336 - D009
Client Allied London Fire Station Ltd.	Author GH
Project address London Road, Manchester	Checked GH
Scale 1 : 200	File location C:\Revit\London3336_London Rd Firestation_R15_CENTRAL_gillian.harrison.rvt
Drawing Existing Basement Plan	Revision P4

Levitt Bernstein
levittbernstein.co.uk

London
1 Kingsland Passage
London E8 2BB
+44 (0)20 7275 7676

Manchester
3rd Floor HQ Building
2 Atherton Street
Manchester M3 3GS
+44 (0)161 669 8740

MINSHULL STREET SOUTH

WHITWORTH STREET

LONDON ROAD


FAIRFIELD STREET

Standard notes

1. Do not scale this drawing.
2. All dimensions must be checked on site and any discrepancies verified with the architect.
3. Unless shown otherwise, all dimensions are to structural surfaces.

This is not a construction drawing, it is unsuitable for the purpose of construction and must on no account be used as such.

Drawing notes

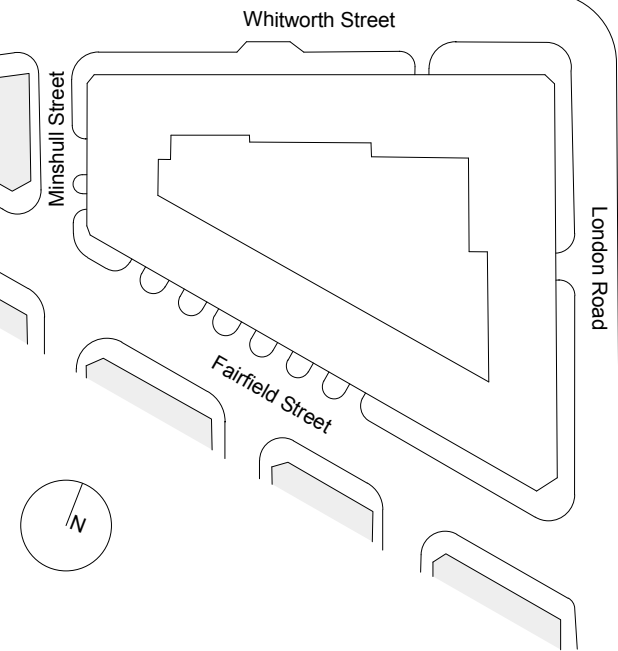


NOTES

To be read in conjunction with all other planning documents, including:

- Schedule of room numbers
- Significance plans
- Visual survey
- 800 series existing internal elevation surveys

Revisions

REV	DATE	DESCRIPTION	INITIALS
1	02.12.16	Draft Planning Issue	GH
2	05.04.17	Layouts, naming, graphics and general update	GH
3	10.04.17	Client sign off issue	GH
4	21.04.17	ISSUED FOR PLANNING	GH

 

London Road Fire Station Preliminary

Date
21/04/17

Client
Allied London Fire Station Ltd.

Project address
London Road,
Manchester

Scale
1 : 200

Drawing
Existing Ground Floor Plan

Drawing number
3336 - D010

Author
GH

Checked
GH

File location
C:\Revt\London336_London Rd
Firestation_R15_CENTRAL_gillian.harrison.nv

Revision
P4

Levitt Bernstein
levittbernstein.co.uk

London
1 Kingsland Passage
London E8 2BB
+44 (0)20 7275 7676


Manchester
3rd Floor HQ Building
2 Atherton Street
Manchester M3 3GS
+44 (0)161 669 8740

Standard notes

1. Do not scale this drawing.
2. All dimensions must be checked on site and any discrepancies verified with the architect.
3. Unless shown otherwise, all dimensions are to structural surfaces.

This is not a construction drawing, it is unsuitable for the purpose of construction and must on no account be used as such.

Drawing notes

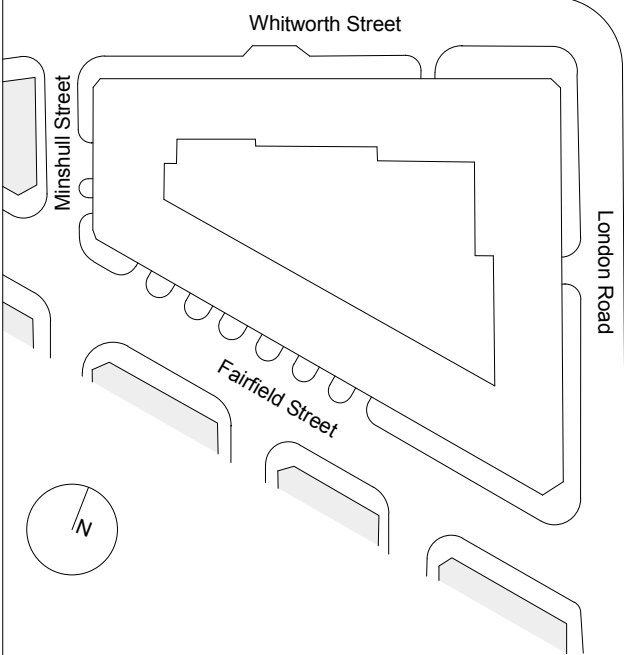


NOTES

To be read in conjunction with all other planning documents, including:

- Schedule of room numbers
- Significance plans
- Visual survey
- 800 series existing internal elevation surveys

Revisions

REV	DATE	DESCRIPTION	INITIALS
1	02.12.16	Draft Planning Issue	GH
2	05.04.17	Layouts, naming, graphics and general update	GH
3	10.04.17	Client sign off issue	GH
4	21.04.17	ISSUED FOR PLANNING	GH

 

London Road Fire Station Preliminary

Date
21/04/17

Client
Allied London Fire Station Ltd.

Project address
London Road,
Manchester

Scale
1 : 200

Drawing
Existing First Floor Plan

Drawing number
3336 - D011

Author
GH

Checked
GH

File location
C:\Revt\London\3336 - London Rd
Firestation_R15_CENTRAL_gillian.harrison.nvt

Revision
P4

Levitt Bernstein
levittbernstein.co.uk

London
1 Kingsland Passage
London E8 2BB
+44 (0)20 7275 7676

Manchester
3rd Floor HQ Building
2 Atherton Street
Manchester M3 3GS
+44 (0)161 669 8740

MINSHULL STREET SOUTH

WHITWORTH STREET

LONDON ROAD


FAIRFIELD STREET

Standard notes

1. Do not scale this drawing.
2. All dimensions must be checked on site and any discrepancies verified with the architect.
3. Unless shown otherwise, all dimensions are to structural surfaces.

This is not a construction drawing, it is unsuitable for the purpose of construction and must on no account be used as such.

Drawing notes

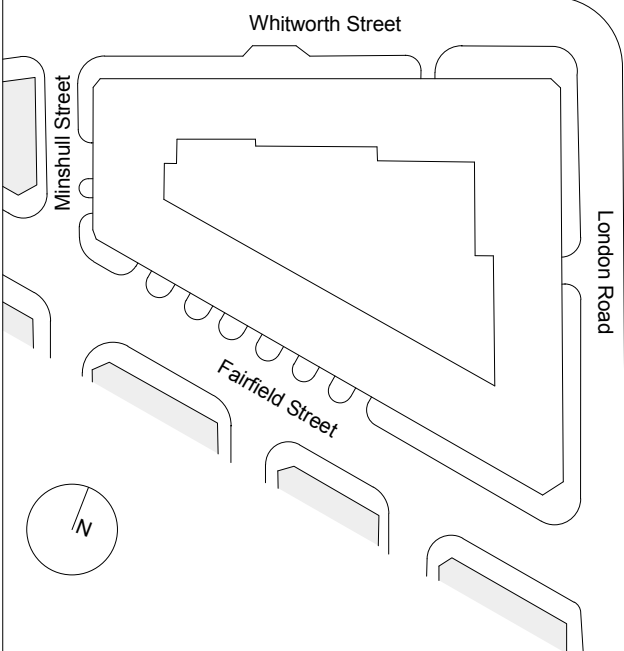


NOTES

To be read in conjunction with all other planning documents, including:

- Schedule of room numbers
- Significance plans
- Visual survey
- 800 series existing internal elevation surveys

Revisions		DESCRIPTION	INITIALS
REV	DATE		
1	02.12.16	Draft Planning Issue	GH
2	05.04.17	Layouts, naming, graphics and general update	GH
3	10.04.17	Client sign off issue	GH
4	21.04.17	ISSUED FOR PLANNING	GH

 

London Road Fire Station Preliminary

Date 21/04/17	Drawing number 3336 - D012
Client Allied London Fire Station Ltd.	Author GH
Project address London Road, Manchester	Checked GH
Scale 1 : 200	File location C:\Revit\LondonRoad_London Rd Firestation_R15_CENTRAL_gillian.harrison.rvt
Drawing Existing Second Floor Plan	Revision P4

Levitt Bernstein
levittbernstein.co.uk

London
1 Kingsland Passage
London E8 2BB
+44 (0)20 7275 7676


Manchester
3rd Floor HQ Building
2 Atherton Street
Manchester M3 3GS
+44 (0)161 669 8740

Standard notes

1. Do not scale this drawing.
2. All dimensions must be checked on site and any discrepancies verified with the architect.
3. Unless shown otherwise, all dimensions are to structural surfaces.

This is not a construction drawing, it is unsuitable for the purpose of construction and must on no account be used as such.

Drawing notes

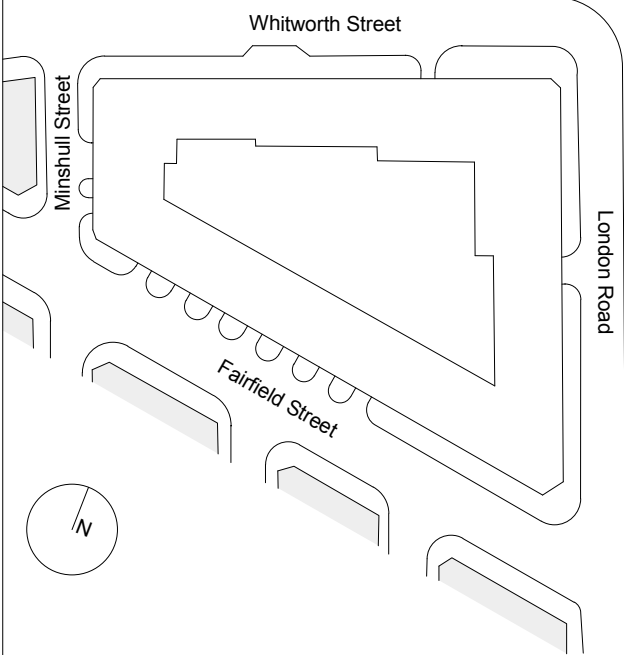


NOTES

To be read in conjunction with all other planning documents, including:

- Schedule of room numbers
- Significance plans
- Visual survey
- 800 series existing internal elevation surveys

Revisions	REV DATE	DESCRIPTION	INITIALS
1	02.12.16	Draft Planning Issue	GH
2	05.04.17	Layouts, naming, graphics and GH general update	
3	10.04.17	Client sign off issue	GH
4	21.04.17	ISSUED FOR PLANNING	GH

 

London Road Fire Station Preliminary

Date 21/04/17	Drawing number 3336 - D013
Client Allied London Fire Station Ltd.	Author GH
Project address London Road, Manchester	Checked GH
Scale 1 : 200	File location C:\West London\3336 - London Rd Firestation_R15_CENTRAL_gillian.harrison.nvt
Drawing Existing Third Floor Plan	Revision P4

Levitt Bernstein
levittbernstein.co.uk

London
1 Kingsland Passage
London E8 2BB
+44 (0)20 7275 7676

Manchester
3rd Floor HQ Building
2 Atherton Street
Manchester M3 3GS
+44 (0)161 669 8740

WHITWORTH STREET

MINSHULL STREET SOUTH

LONDON ROAD

FAIRFIELD STREET

