



Key Plan 1:500

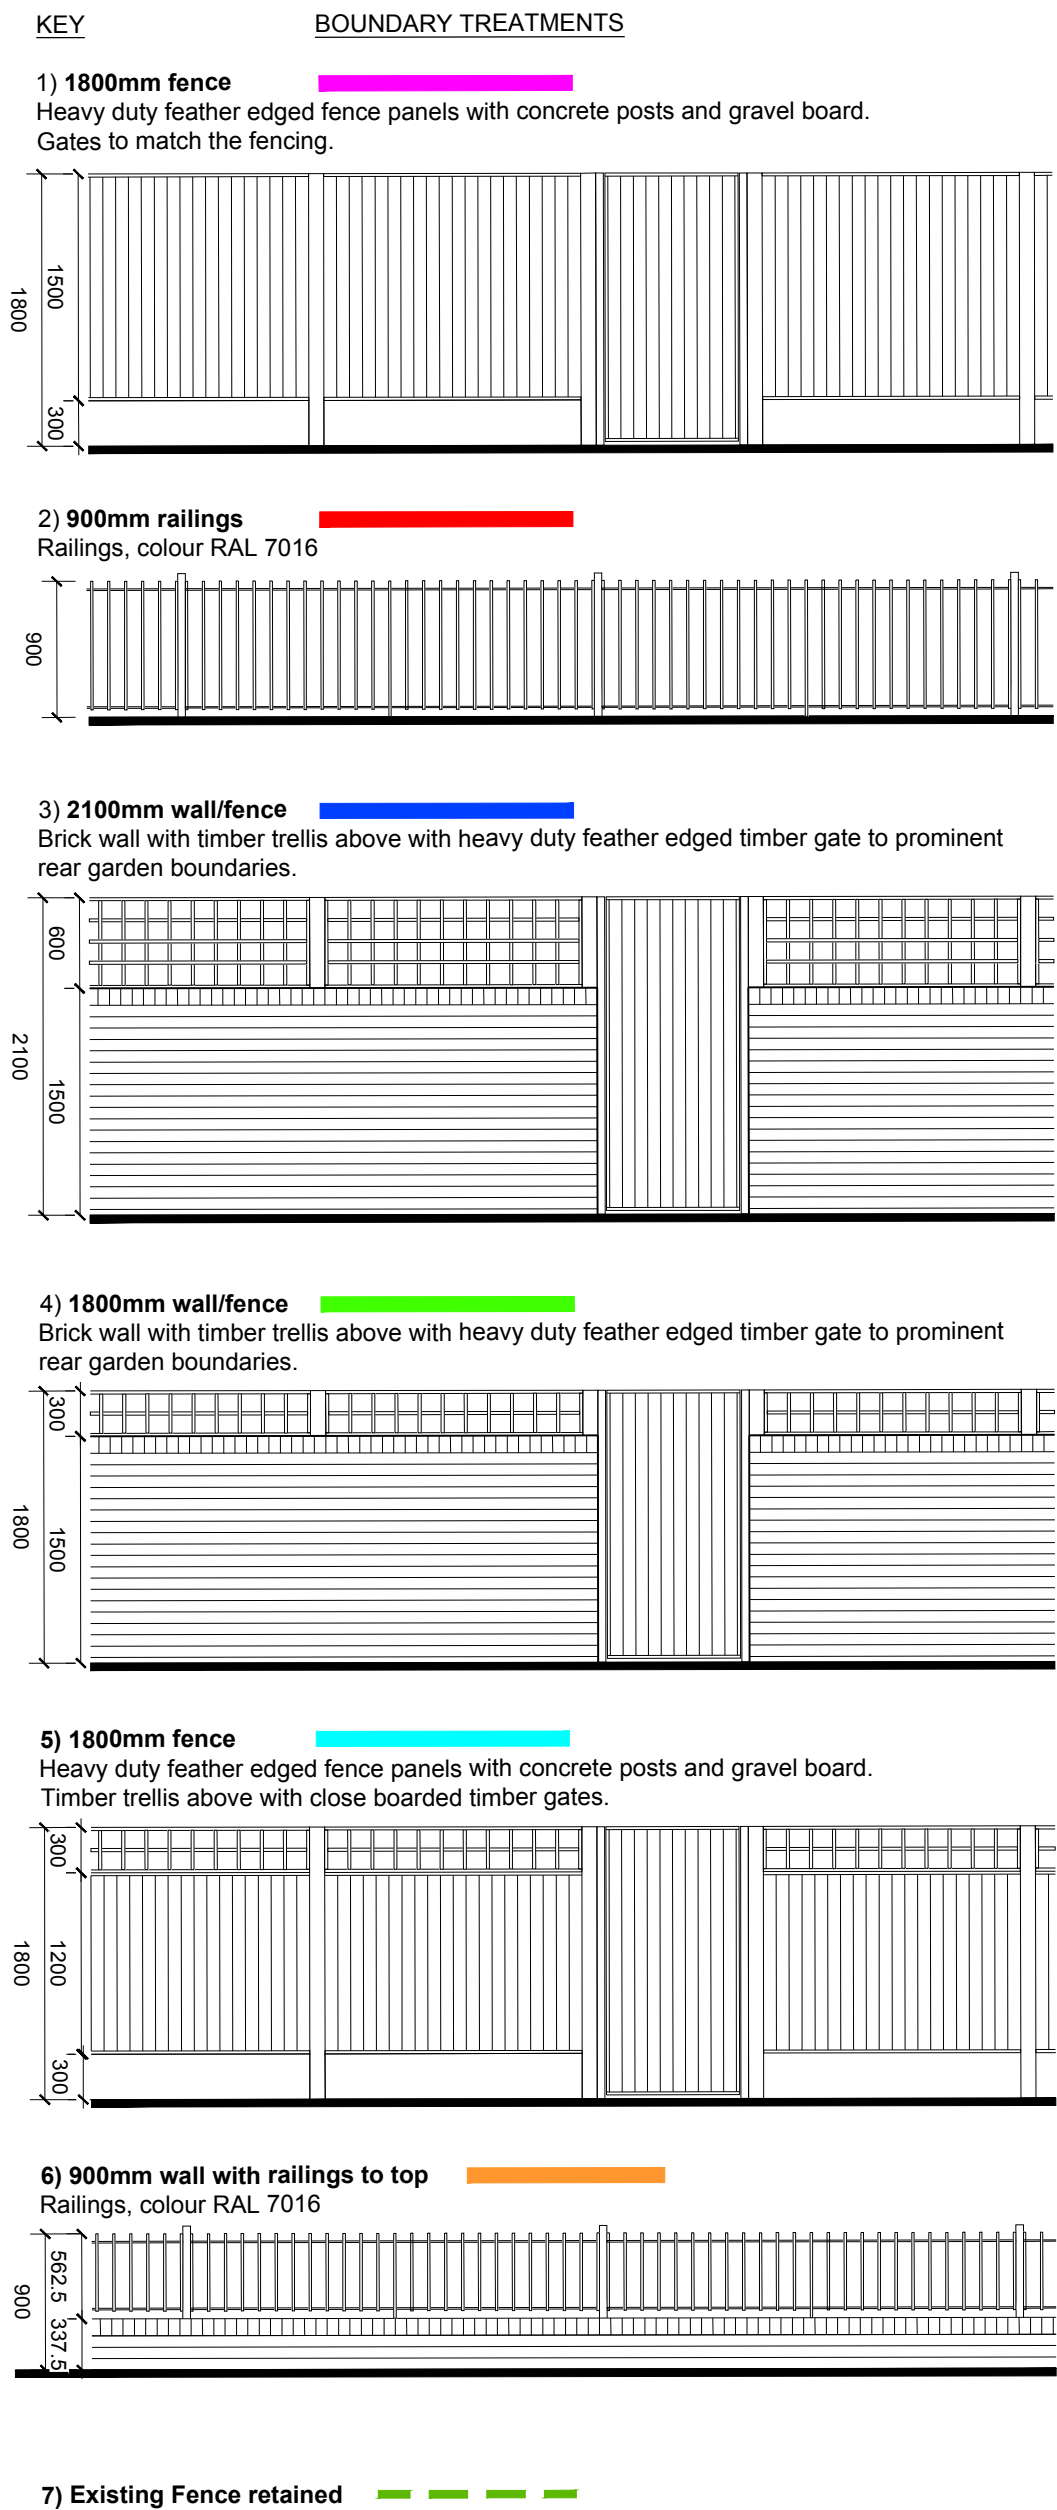

Boundary Treatment Typical Elevations 1:50

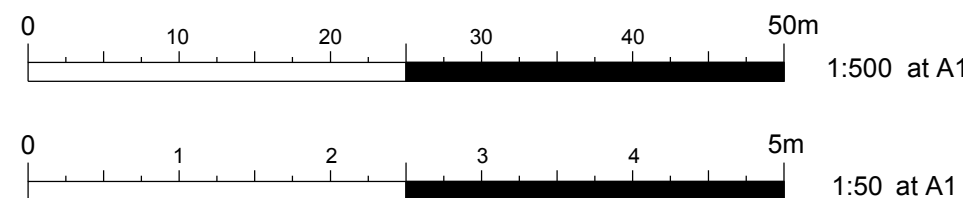

C5	09/04/20	Amended to correspond with site plan Rev C4.	GR	PC
C4	30/03/20	Amended to correspond with site plan Rev C2. Issued for Construction	GR	PC
C3	20/12/19	Minor amend to include concrete gravel boards	GR	PC
C2	18/12/19	Minor amends following tender review	GR	PC
C1	09/12/19	Issued for Tender	GR	PC
P5	17-06-19	'Type 6' boundary added to all fronts, as required by planning	PC	PC
P4	17-06-19	Layout amended to reflect planning comments.	PC	PC
P3	01/03/19	Issued in preparation for "Planning".	CS	PC
P2	05/01/19	Railing layout revised, boundary type 4 added to site plan. Note for railing updated.	CS	PC
P1	21/12/18	Initial issue for comment.	CS	PC

REV	DATE	DESCRIPTION	DRN	CHK
CLIENT One Manchester				
PROJECT TITLE Bank Bridge Road Manchester				
DRAWING TITLE Proposed Boundary Treatment layout				
DRAWING PURPOSE FOR CONSTRUCTION				
DRAWN / CHECKED CS/PC		DATE Dec 2018	SCALE 1:500, 1:50 @ A2	
JOB No 10M1	DRAWING No 10M1_MHA_XX_XX_DR_A_01-003	STATUS A	REVISION C5	
51 Barton Arcade t +44 (0)161 834 1018 Deansgate f +44 (0)161 834 4798 Manchester e contact@mhaarchitects.com M3 2BJ w www.mhaarchitects.com				
			mha ARCHITECTS	