
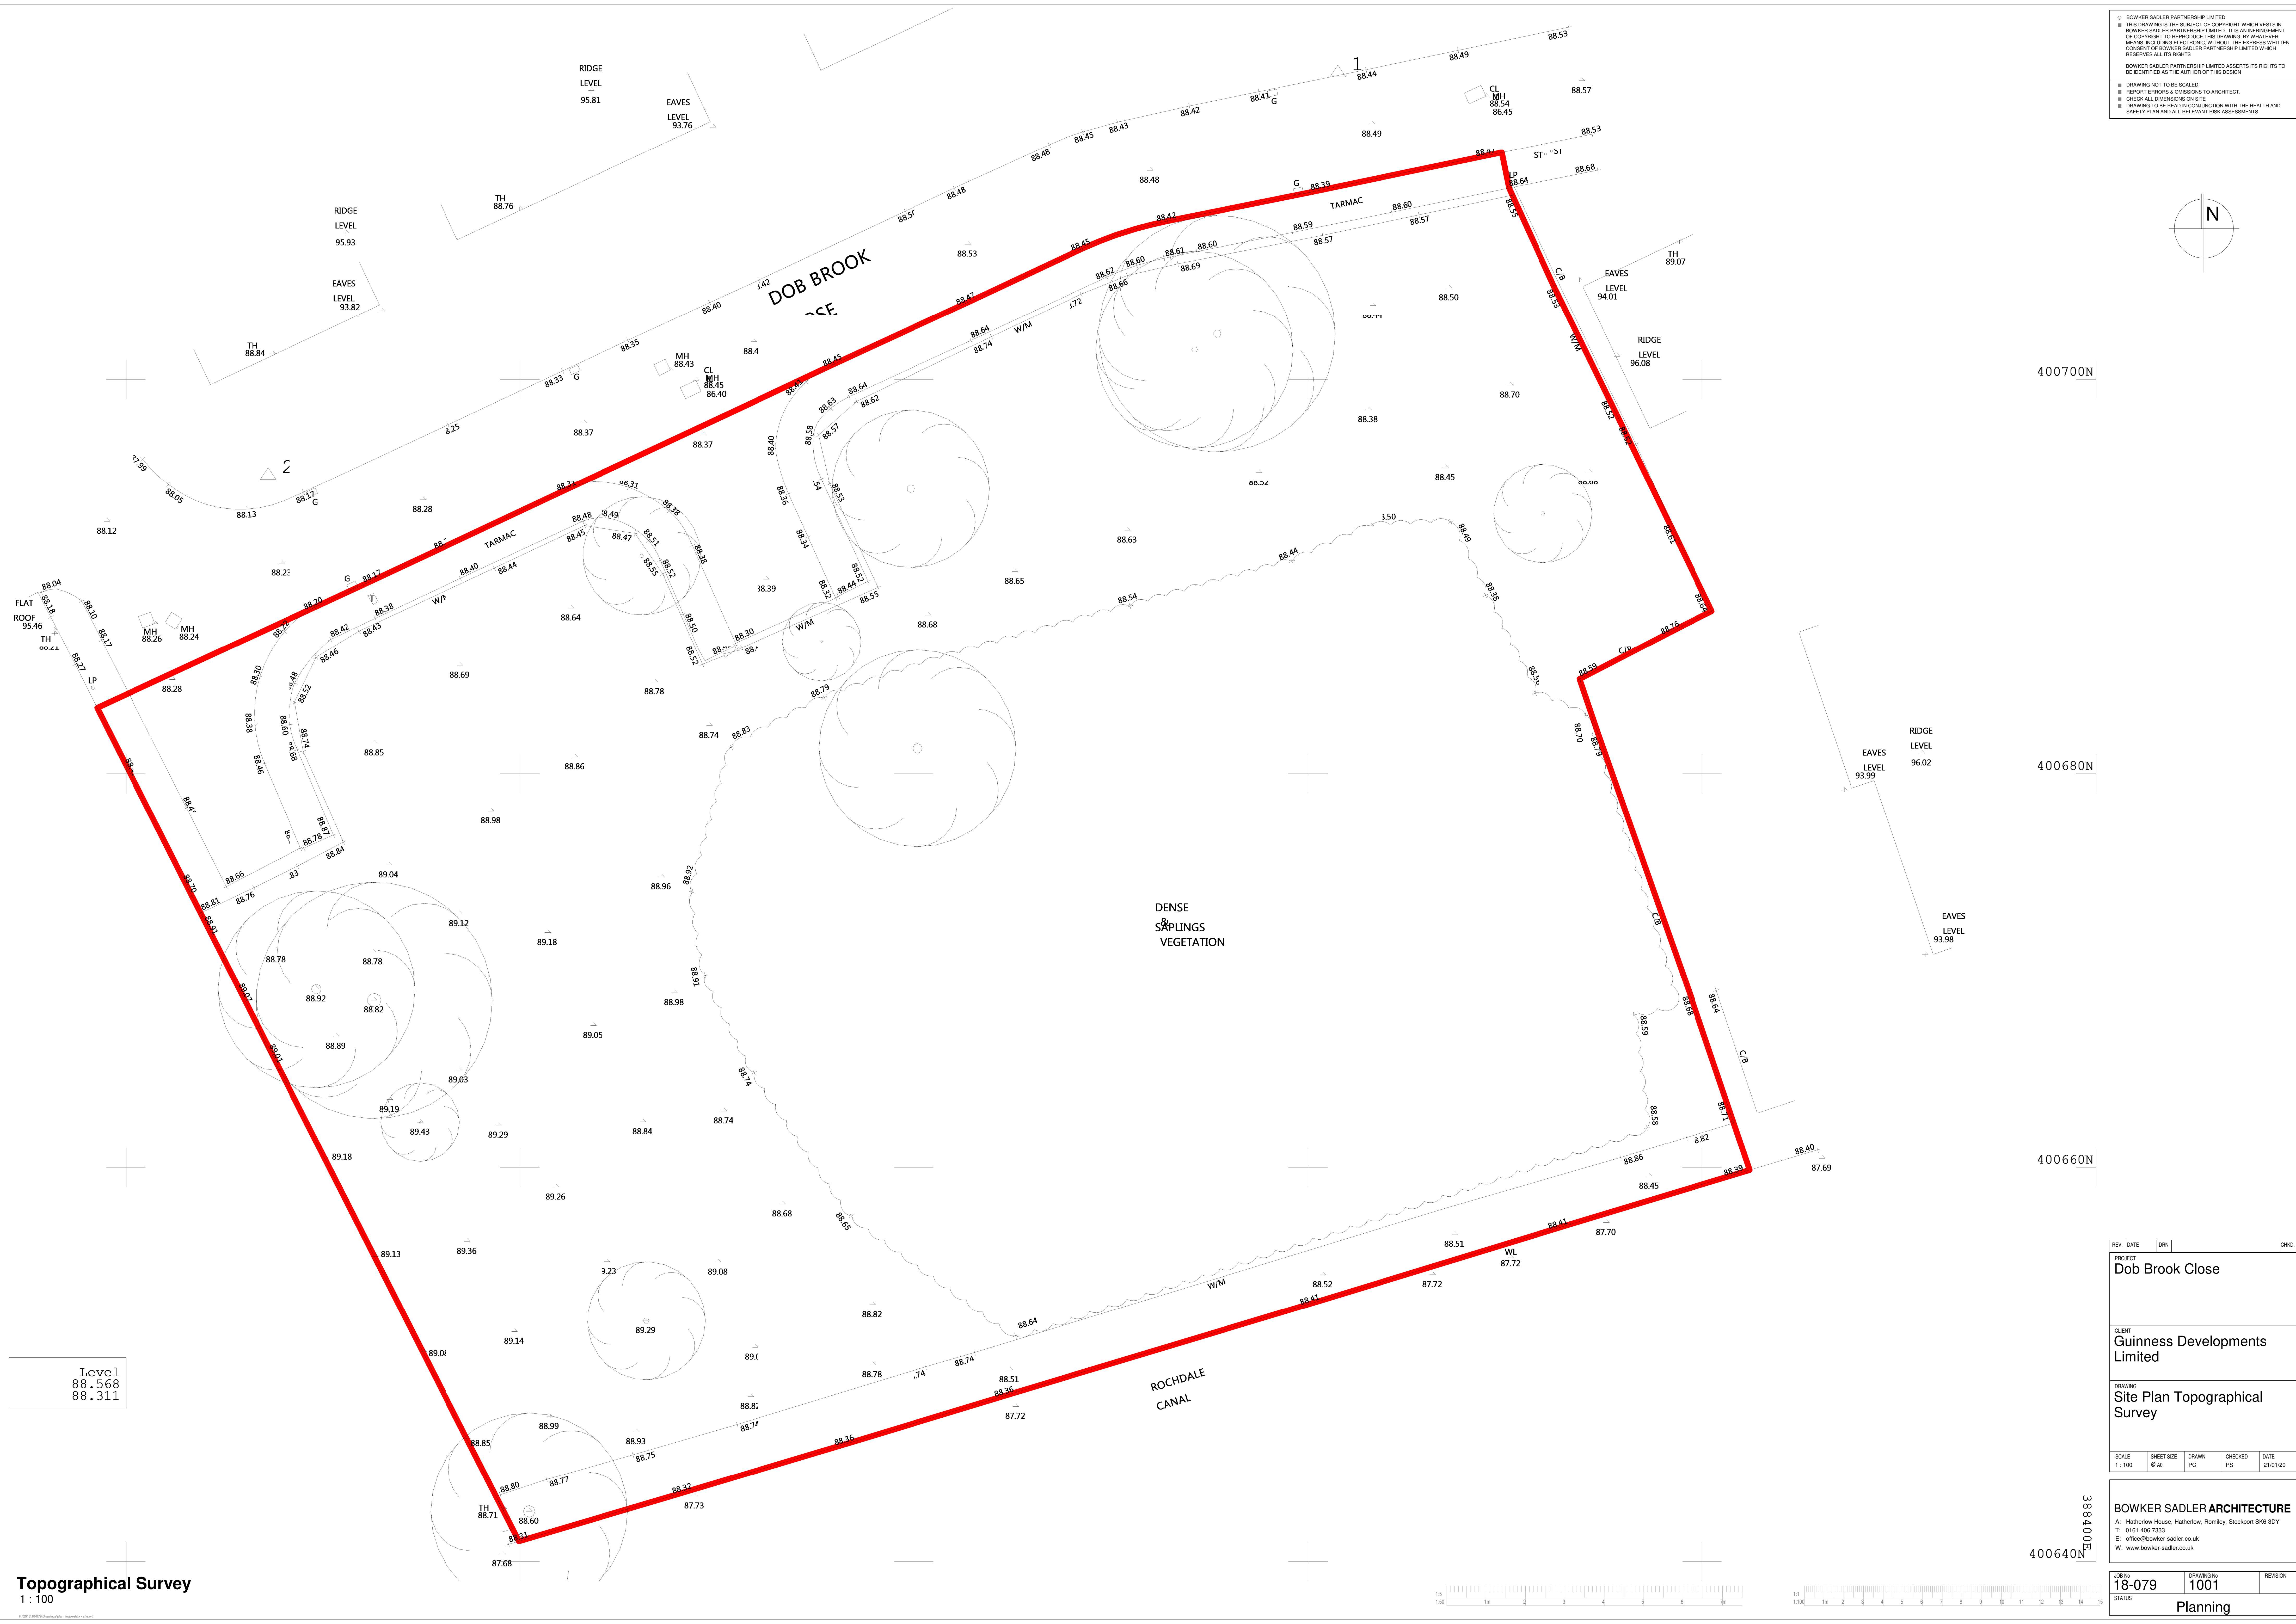


© BOWKER SADLER PARTNERSHIP LIMITED
THIS DRAWING IS THE SUBJECT OF COPYRIGHT WHICH VESTS IN BOWKER SADLER PARTNERSHIP LIMITED. IT IS AN INFRINGEMENT OF COPYRIGHT TO REPRODUCE THIS DRAWING, BY WHATEVER MEANS, INCLUDING ELECTRONIC, WITHOUT THE EXPRESS WRITTEN CONSENT OF BOWKER SADLER PARTNERSHIP LIMITED WHICH RESERVES ALL ITS RIGHTS.
BOWKER SADLER PARTNERSHIP LIMITED ASSERTS ITS RIGHTS TO BE IDENTIFIED AS THE AUTHOR OF THIS DESIGN.
DRAWING NOT TO BE SCALED.
REPORT ERRORS & OMISSIONS TO ARCHITECT.
CHECK ALL DIMENSIONS ON SITE.
DRAWING TO BE READ IN CONJUNCTION WITH THE HEALTH AND SAFETY PLAN AND ALL RELEVANT RISK ASSESSMENTS.

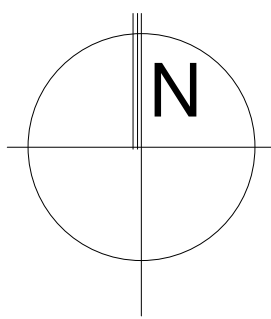

Topographical Survey
1 : 100

REV	DATE	DRN			CHD
PROJECT Dob Brook Close					
CLIENT Guinness Developments Limited					
DRAWING Site Plan Topographical Survey					
SCALE 1 : 100	SHEET SIZE @ A3	DRAWN PC	CHECKED PS	DATE 21/01/20	
BOWKER SADLER ARCHITECTURE A: Hathorlow House, Hathorlow, Romiley, Stockport SK6 3DY T: 0161 408 7333 E: office@bowker-sadler.co.uk W: www.bowker-sadler.co.uk					
JOB No 18-079		DRAWING No 1001		REVISION	
STATUS Planning					