




01 Proposed south elevation
1:100


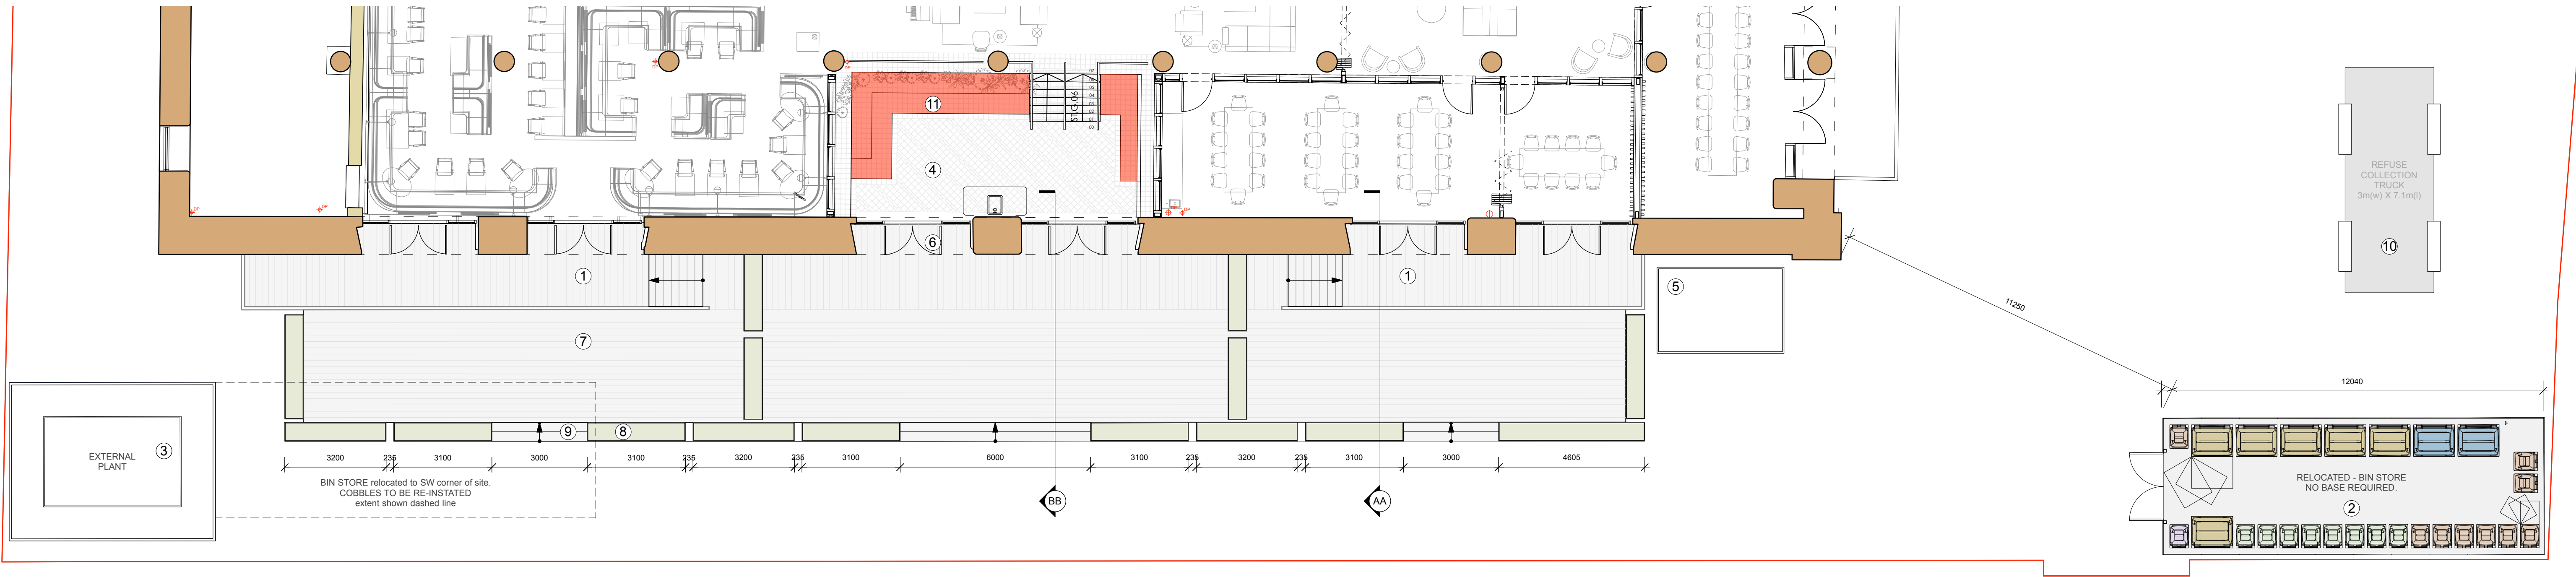


2 Proposed south elevation - External Terraces plan
1:100

- 1 Existing stair balustrades to be retained footprint unchanged. Over-clad in timber to match new external terraces.
- 2 Existing bin store location. To be re-located as part of works
- 3 Existing external plant
- 4 Existing winter Garden
- 5 Existing Carpark staircase
- 6 Existing Glazing
- 7 Timber terrace. Raft construction with timber pedestals. Cobbles retained and untouched as part of works.
- 8 Planters
- 9 Timber steps.
- 10 Refuse truck. Shown indicatly.
- 11 Removal of tiered seating. Extent shown red

P2_ISSUED FOR PLANNING
P1_ISSUED FOR PLANNING

200630
200304

 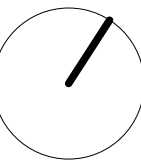

Planning

Archer Humphryes Architects

Basement
Central House
142 Central Street
London, United Kingdom
EC1V 8AR
T : +44 (0) 20 7251 8555

project title

The Place
Manchester - ground floor

drawing title	scale	date
Proposed external terraces	1:100 @ A1	22.03.18
drawing number	drawn	checked
AHA/PLC/GA/Terrace .	-	DA
	revision	
	P2	