






Proposed Bin store located adjacent to extension. Sat on concrete slab hardstanding. Sufficient for 4no. 240L bins.

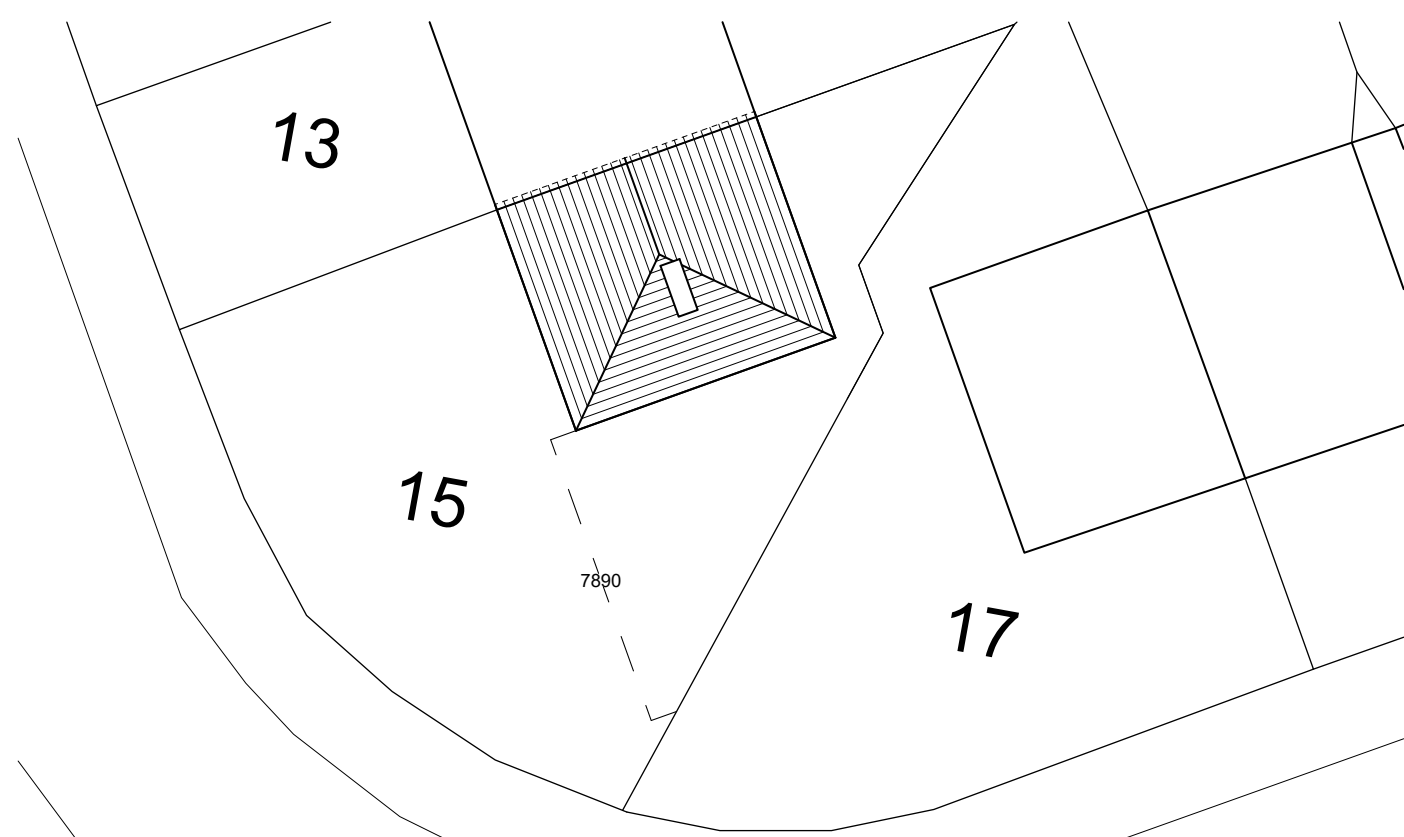


ROOF PLAN
SCALE 1:200
EXISTING - E001

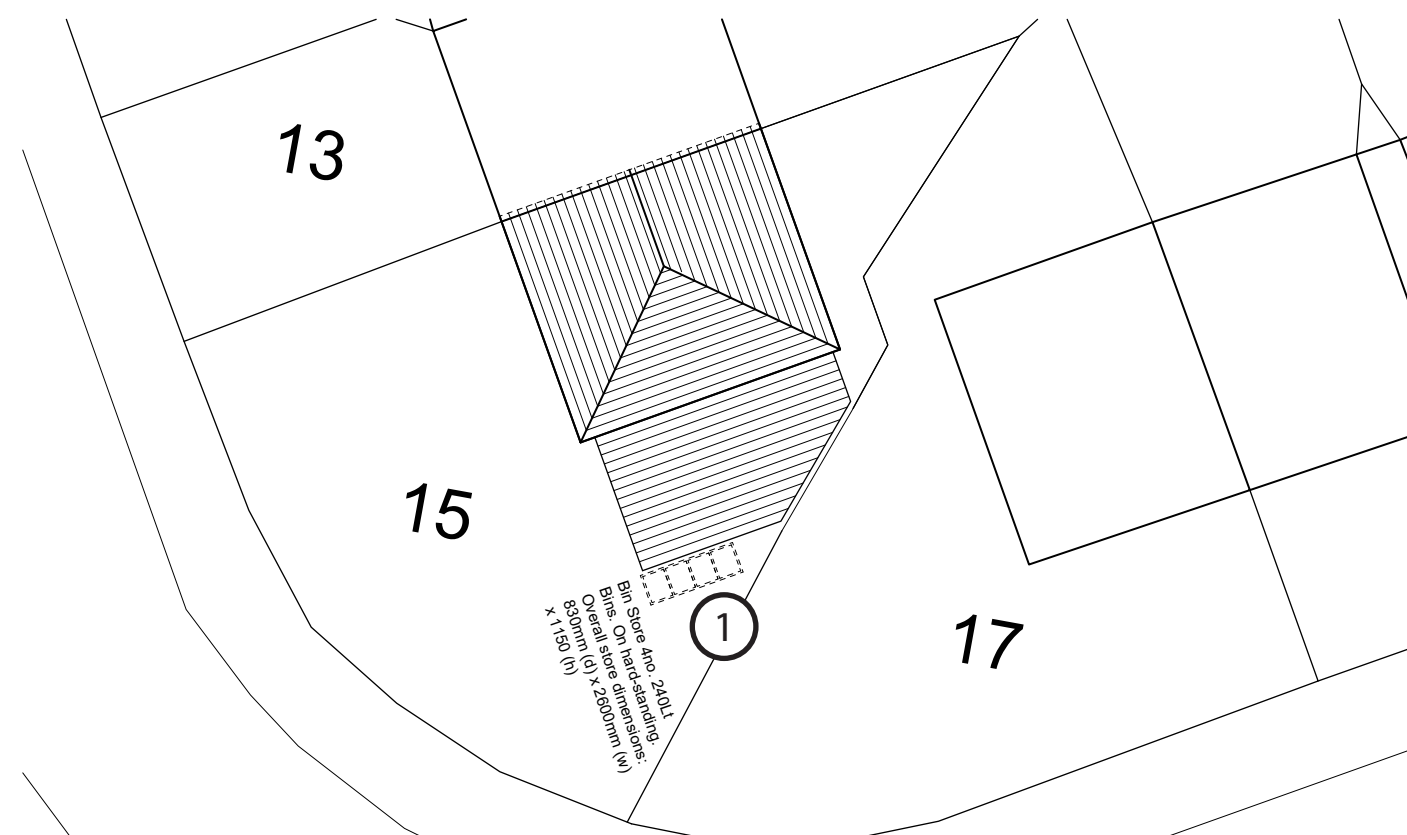


ROOF PLAN
SCALE 1:200
PROPOSED - P001

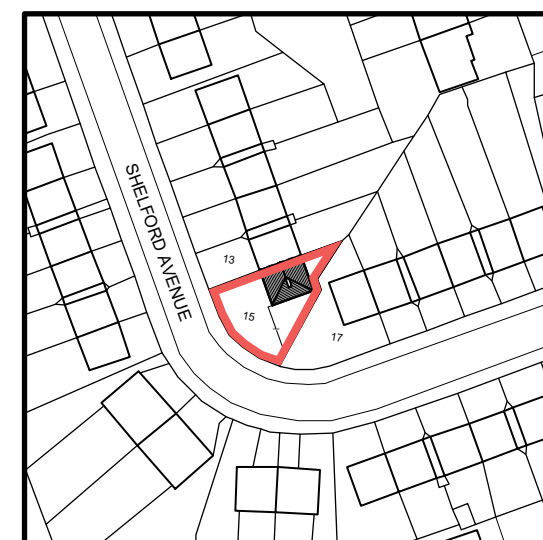


LOCATION PLAN
SCALE 1:1250
EXISTING - E002

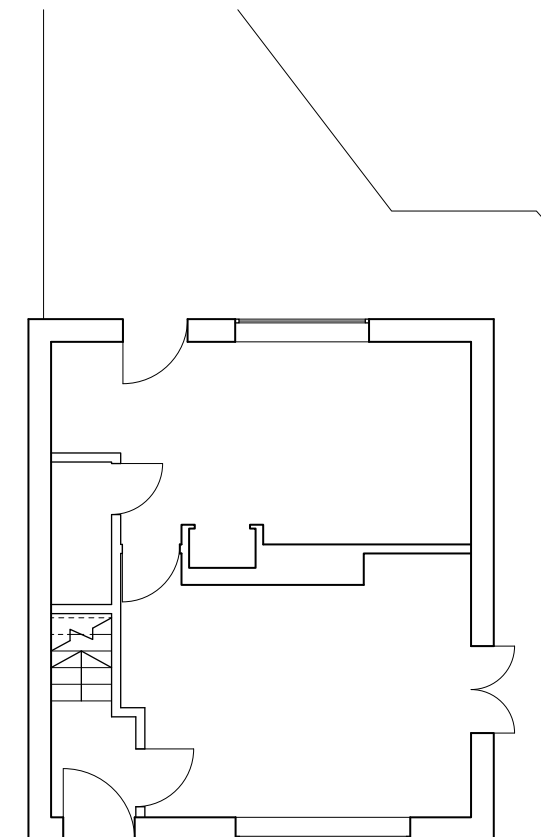


GROUND FLOOR
SCALE 1:100
EXISTING - E003

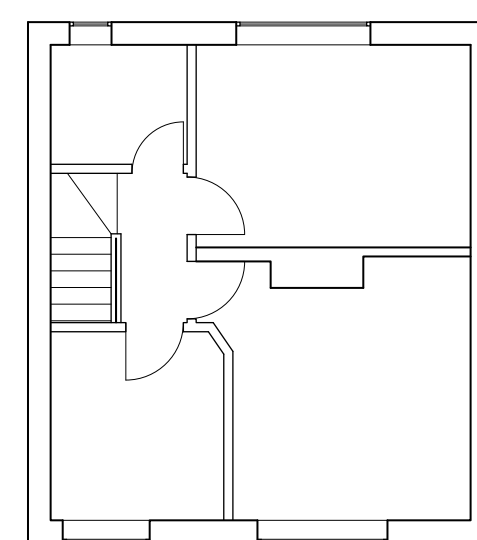


FIRST FLOOR
SCALE 1:100
EXISTING - E004

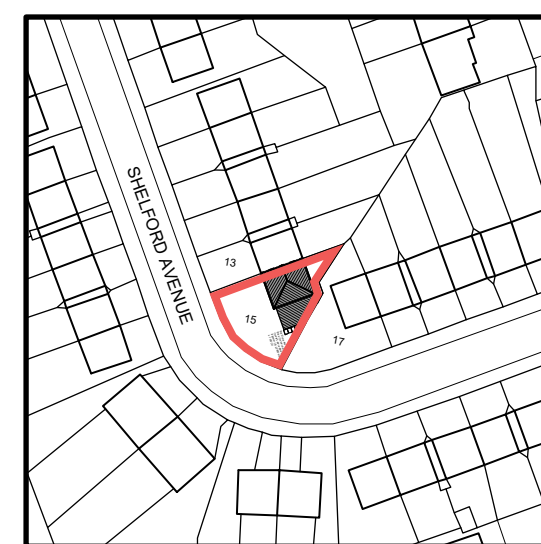


LOCATION PLAN
SCALE 1:1250
PROPOSED - P002

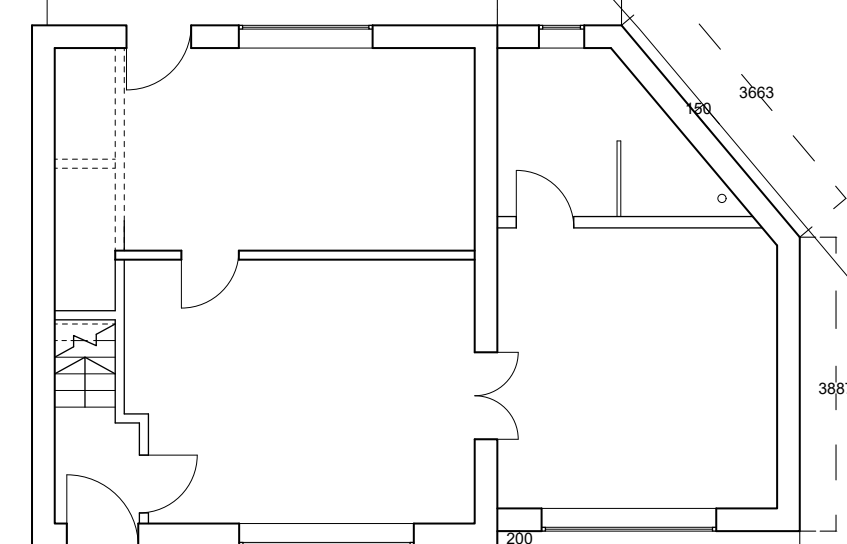


GROUND FLOOR
SCALE 1:100
PROPOSED - P003

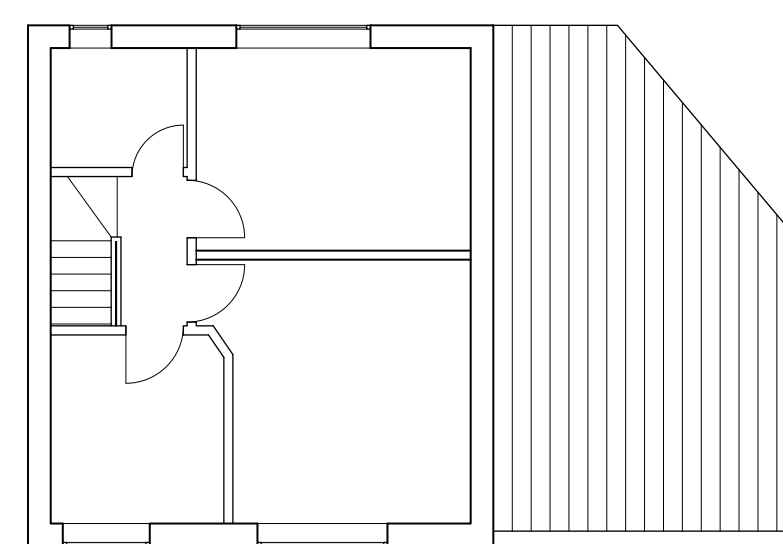


FIRST FLOOR
SCALE 1:100
PROPOSED - P004

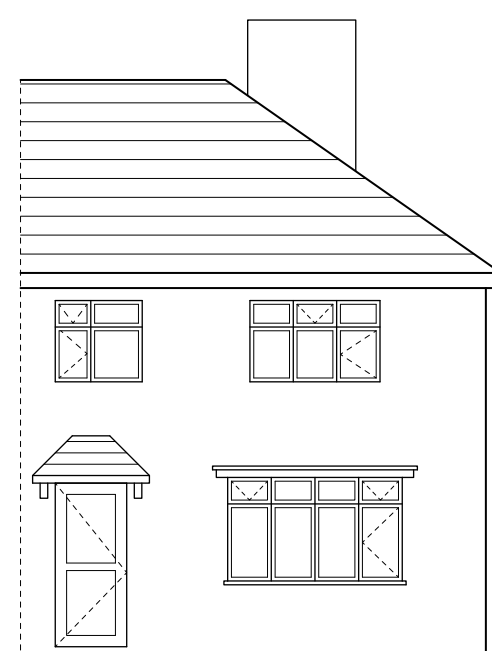


WEST ELEVATION
SCALE 1:100
EXISTING - E005

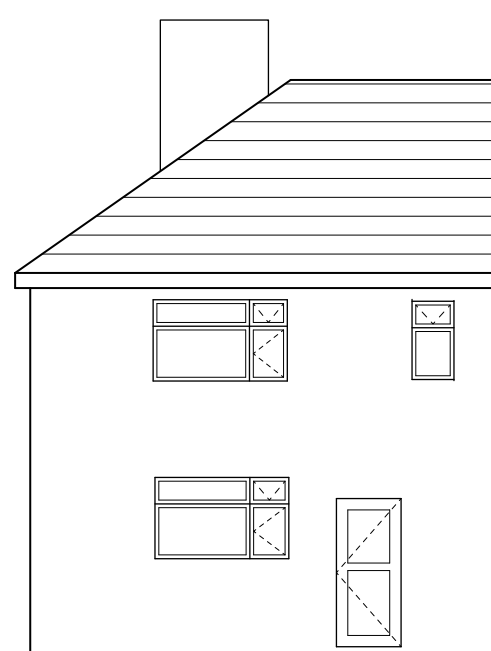


EAST ELEVATION
SCALE 1:100
EXISTING - E006

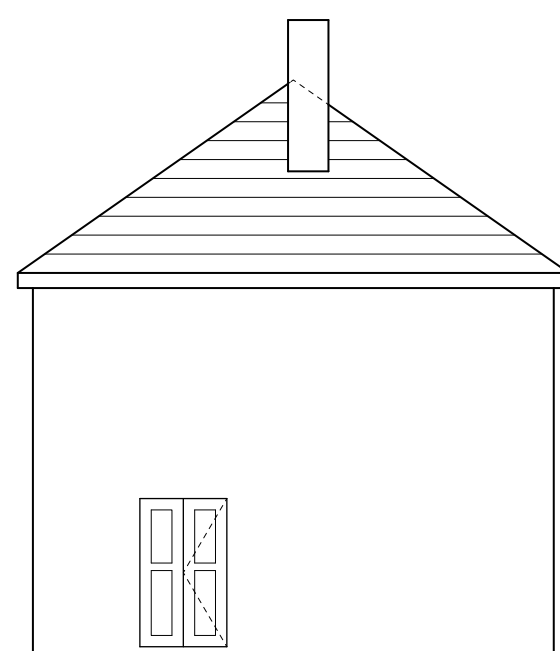


SOUTH ELEVATION
SCALE 1:100
EXISTING - E007

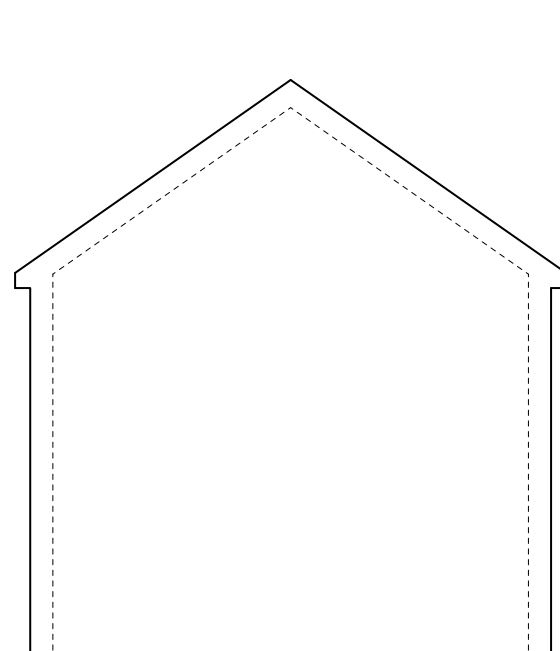


NORTH ELEVATION
SCALE 1:100
EXISTING - E008

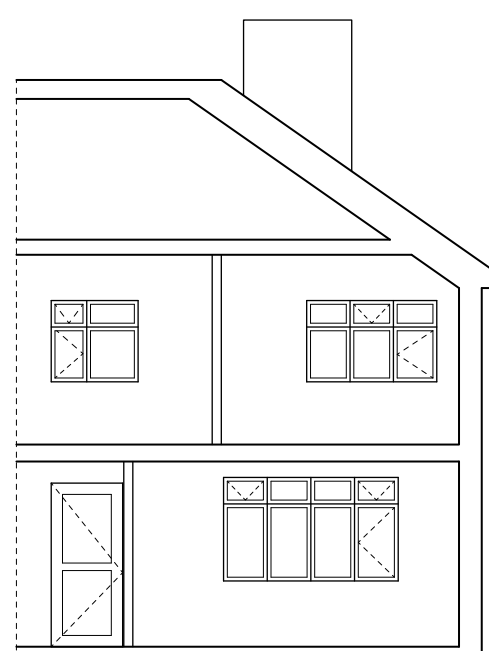


SECTION AA
SCALE 1:100
EXISTING - E009

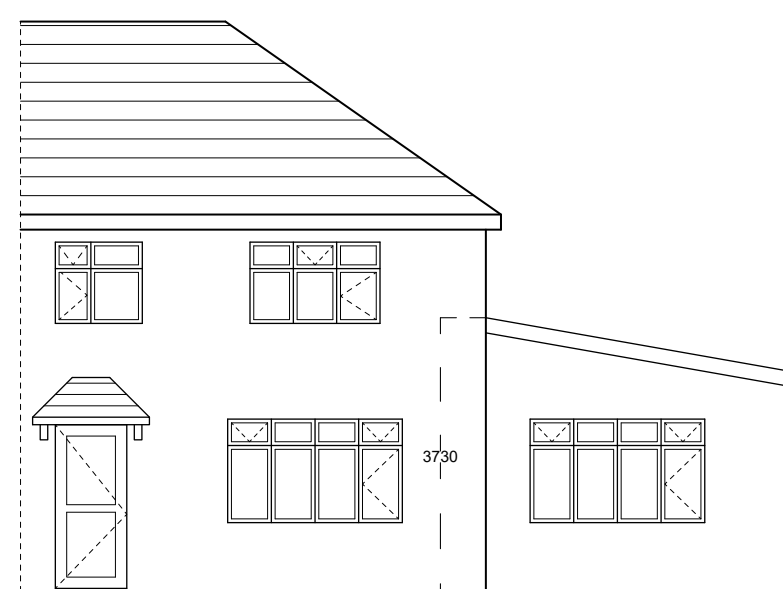


WEST ELEVATION
SCALE 1:100
PROPOSED - P005

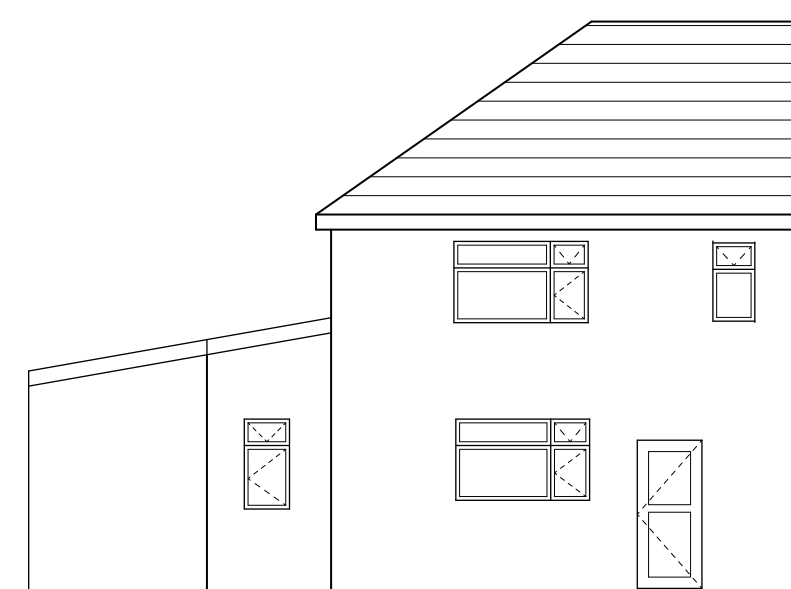

EAST ELEVATION
SCALE 1:100
PROPOSED - P006

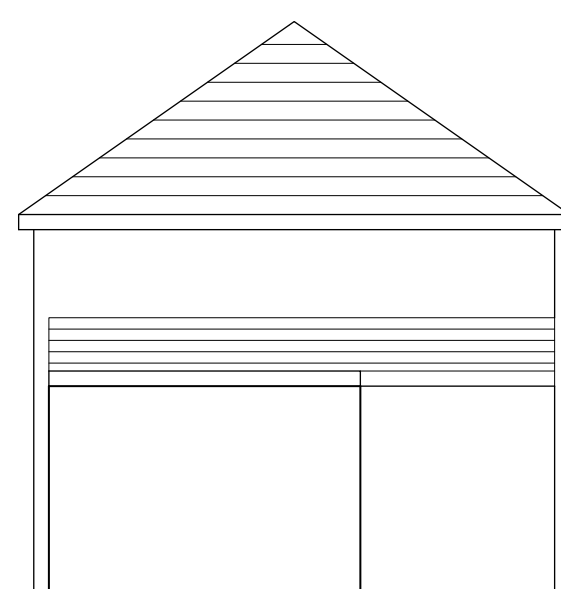

SOUTH ELEVATION
SCALE 1:100
PROPOSED - P007

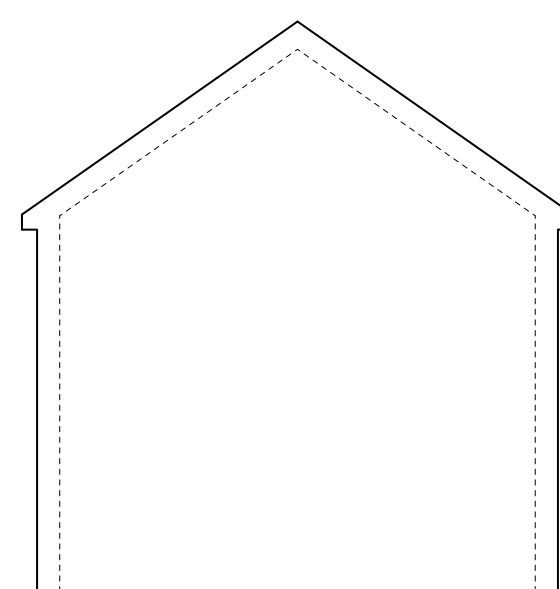

NORTH ELEVATION
SCALE 1:100
PROPOSED - P008



SECTION AA
SCALE 1:100
PROPOSED - P009