



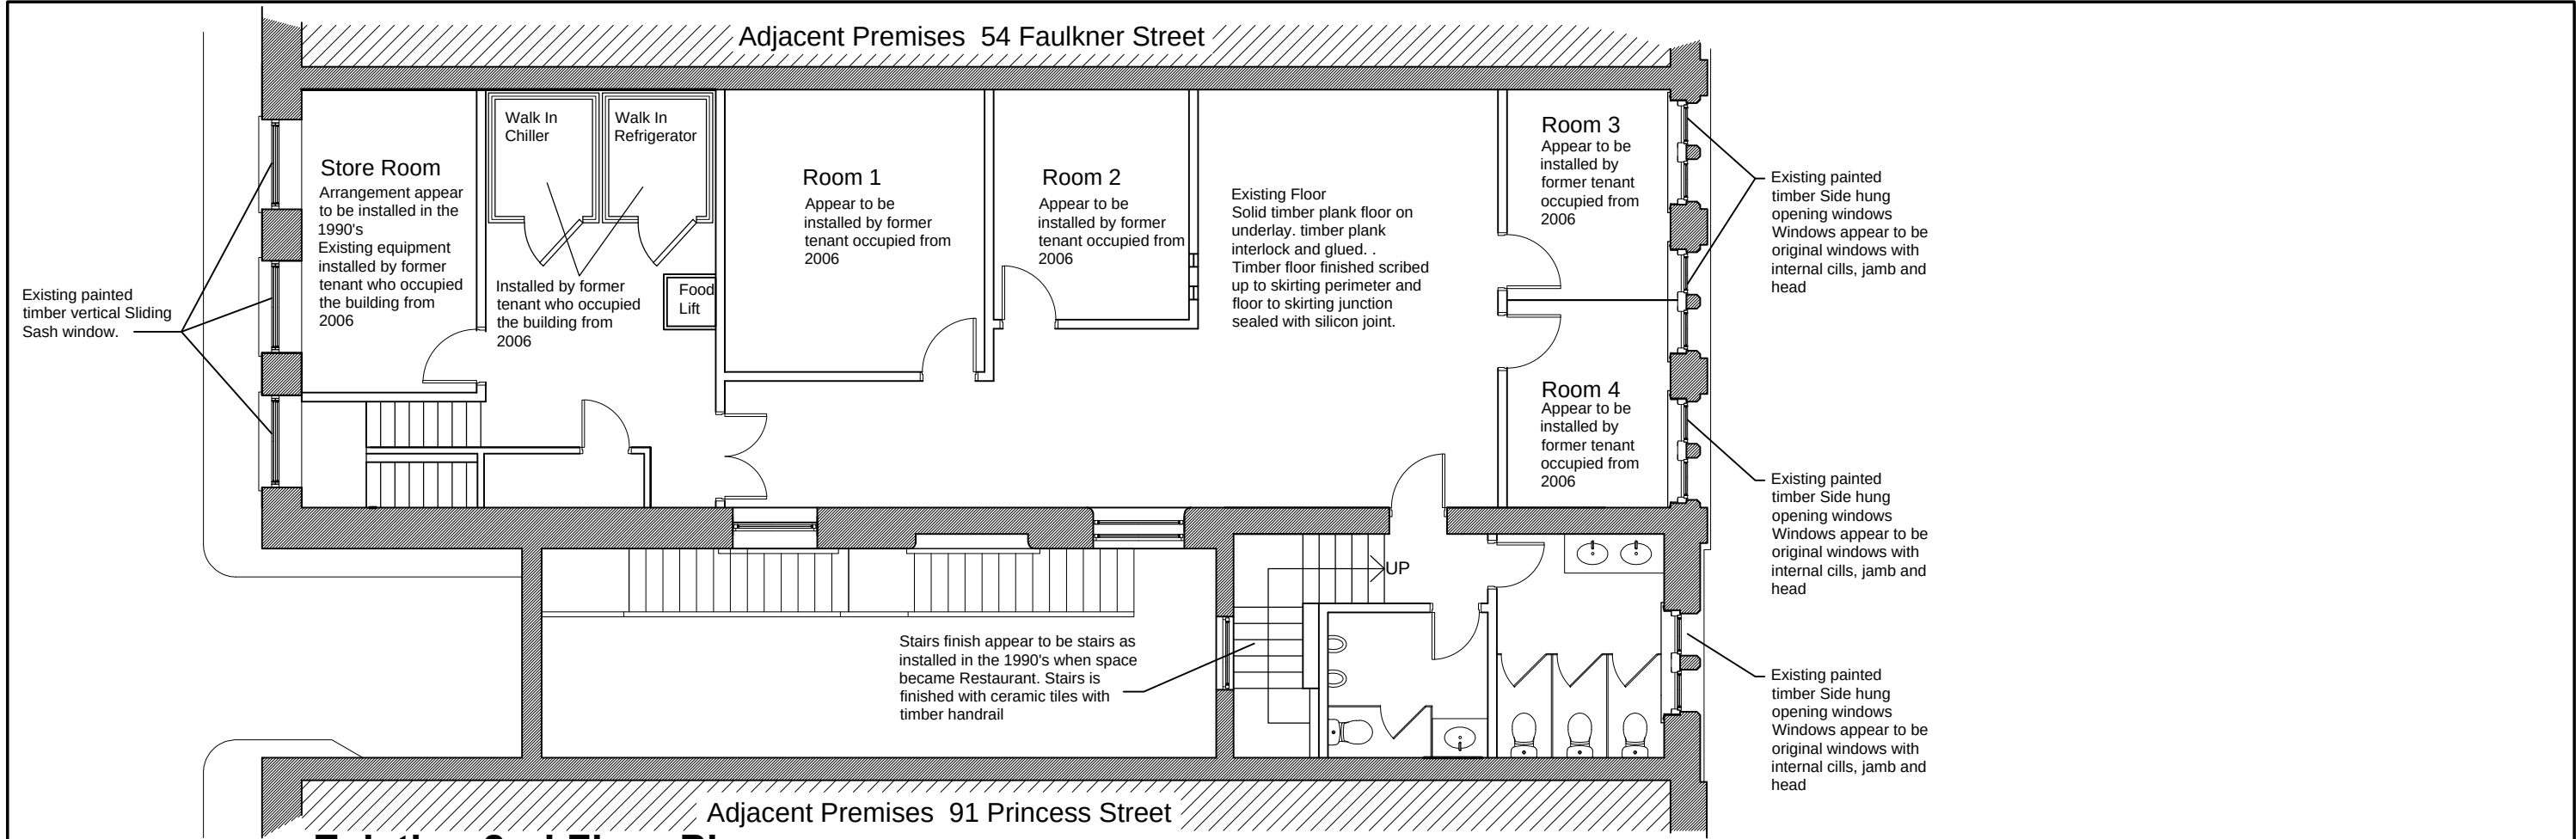

Existing 2nd Floor Plan

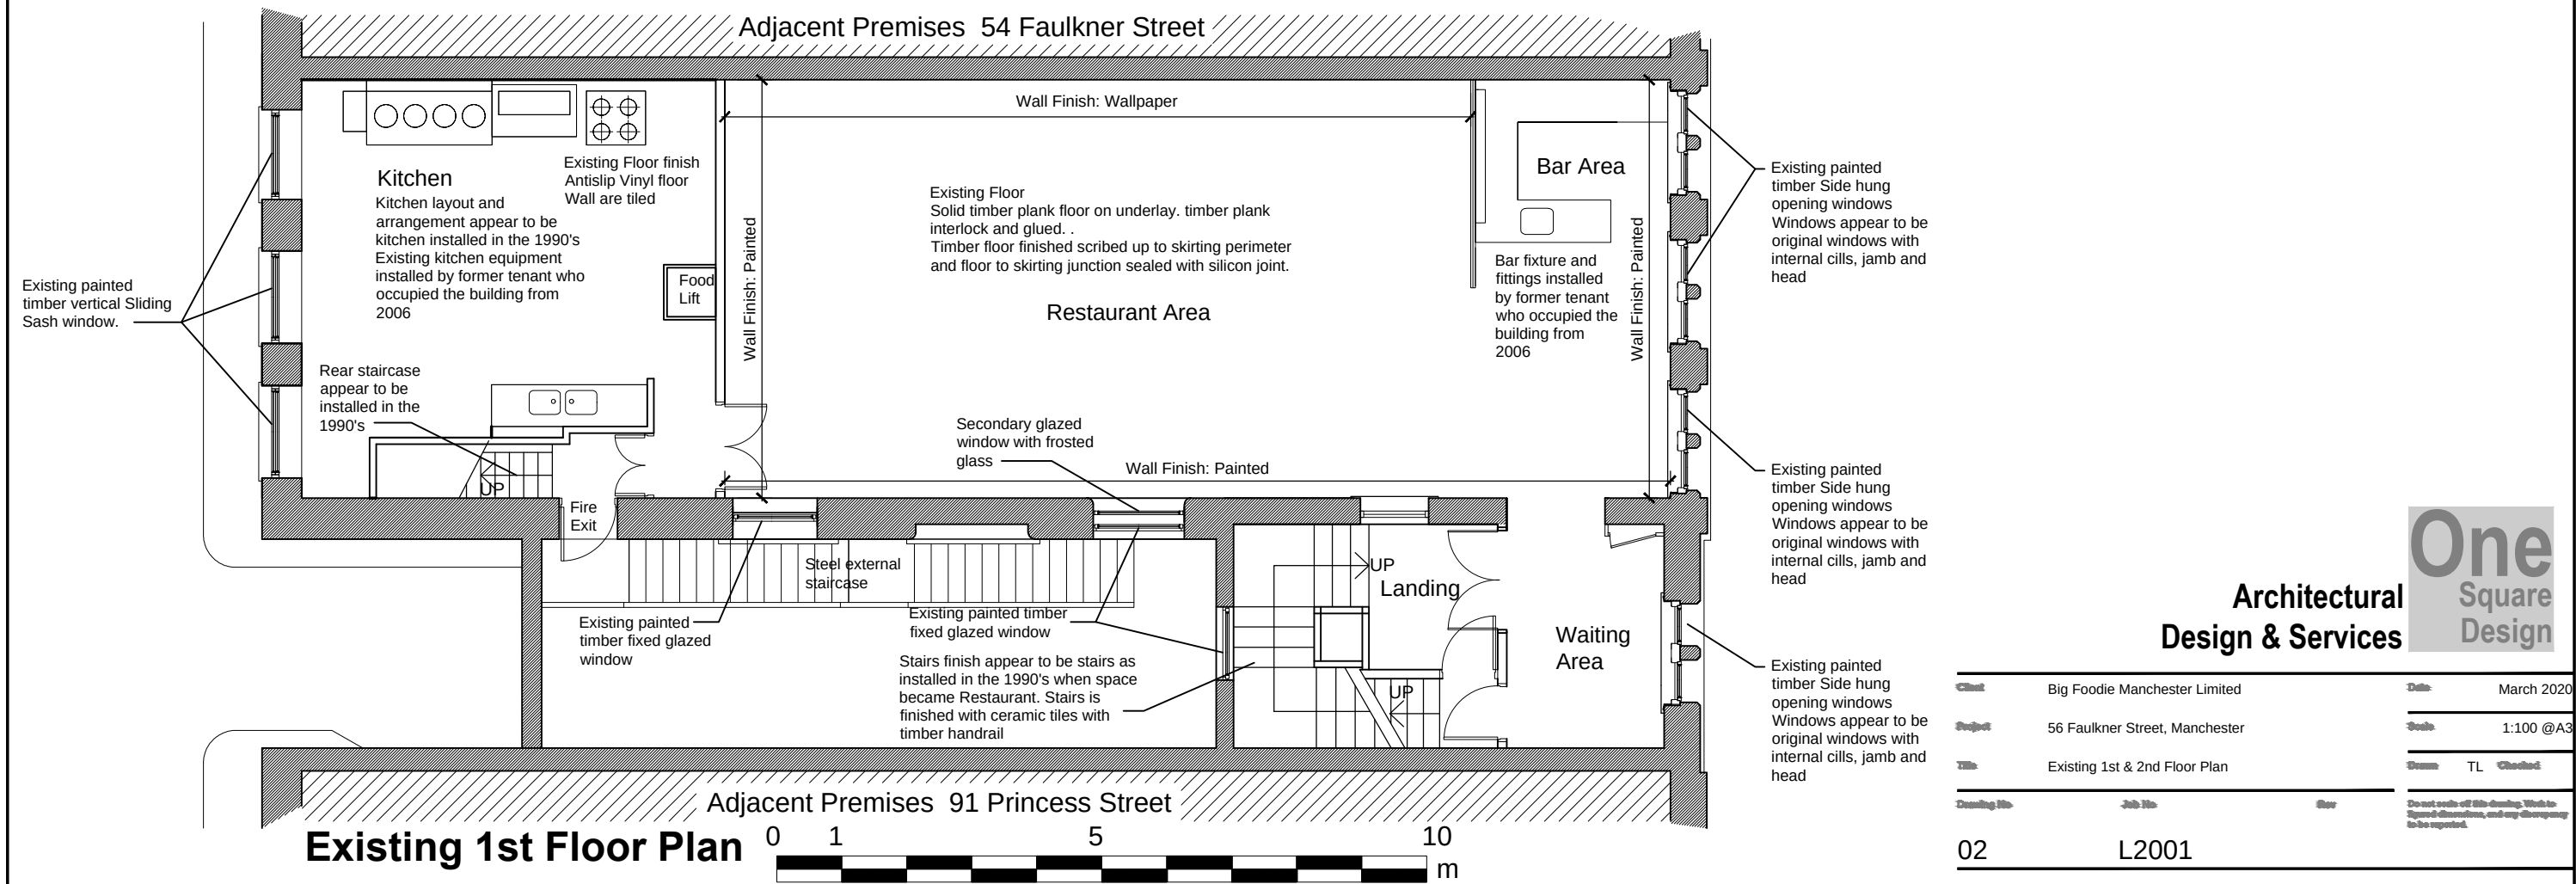

Existing 1st Floor Plan

Client	Big Foodie Manchester Limited	Date	March 2020
Project	56 Faulkner Street, Manchester	Scale	1:100 @A3
Title	Existing 1st & 2nd Floor Plan	Drawn	TL
Drawn By	Job No	Rev	Checked
02	L2001		

Do not scale off this drawing. Work to specified dimensions, and any discrepancy to be reported.