


1. This drawing is the copyright of Tract Architecture
2. Do not scale from this drawing
3. Use figure dimensions only

REVISION COMMENTS

- A. 12.12.18 - Existing stairs reconfigured, fire shutters added, glazed fire screen added between stair flights.
- B. 14.12.18 - Section references added.
- C. 18.12.18 - External bins corrected.

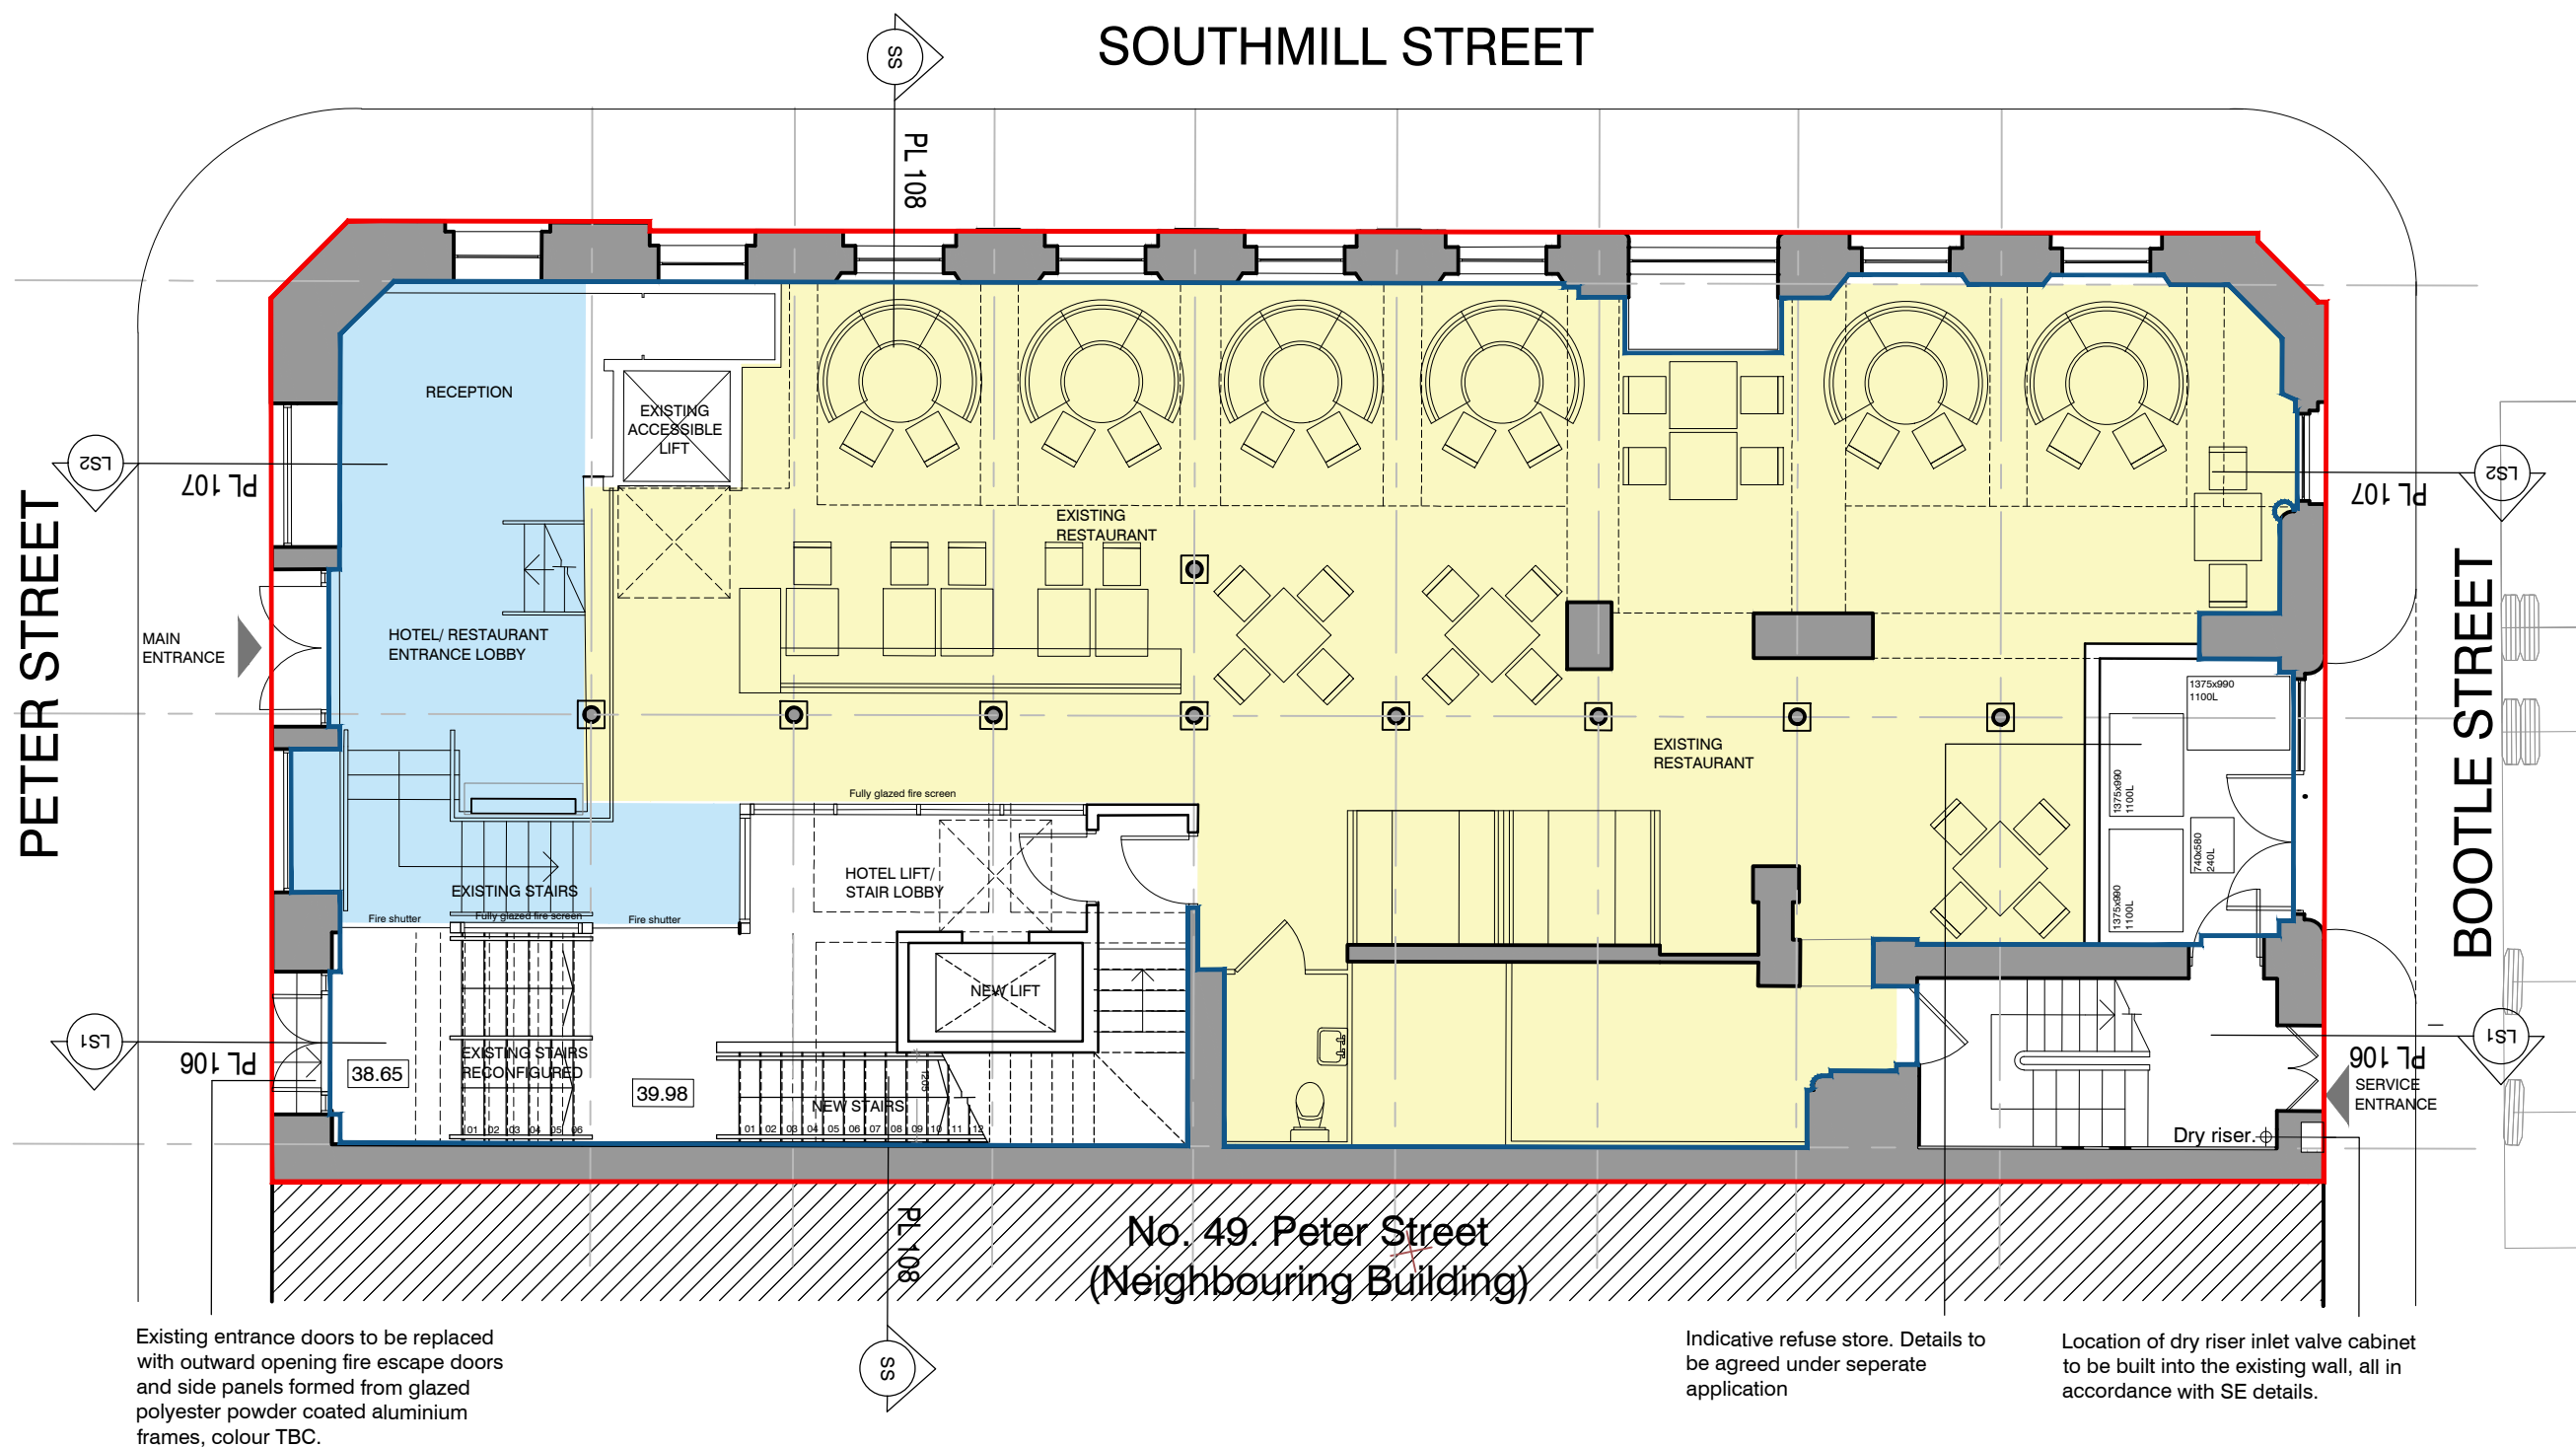

KEY:

- Existing walls to be retained
- Brickwork to remain exposed
- New walls
- Elements to be demolished
- Elements to be encased
- Asha's Restaurant demise

TRACT
WWW.TRACTARCHITECTURE.COM

PROJECT NUMBER + TITLE

0132/2 - 47 PETER STREET
MANCHESTER

DRAWING

GROUND FLOOR PLAN AS PROPOSED

DRAWING NUMBER

PL -100

DRAWING REVISION

G

DRAWING PURPOSE

PLANNING

SCALE 1:100 @ A3 DATE 20th NOVEMBER 2018

DRAWN PRL CHECKED -

scale 1:100 0m 5m