


MapServe

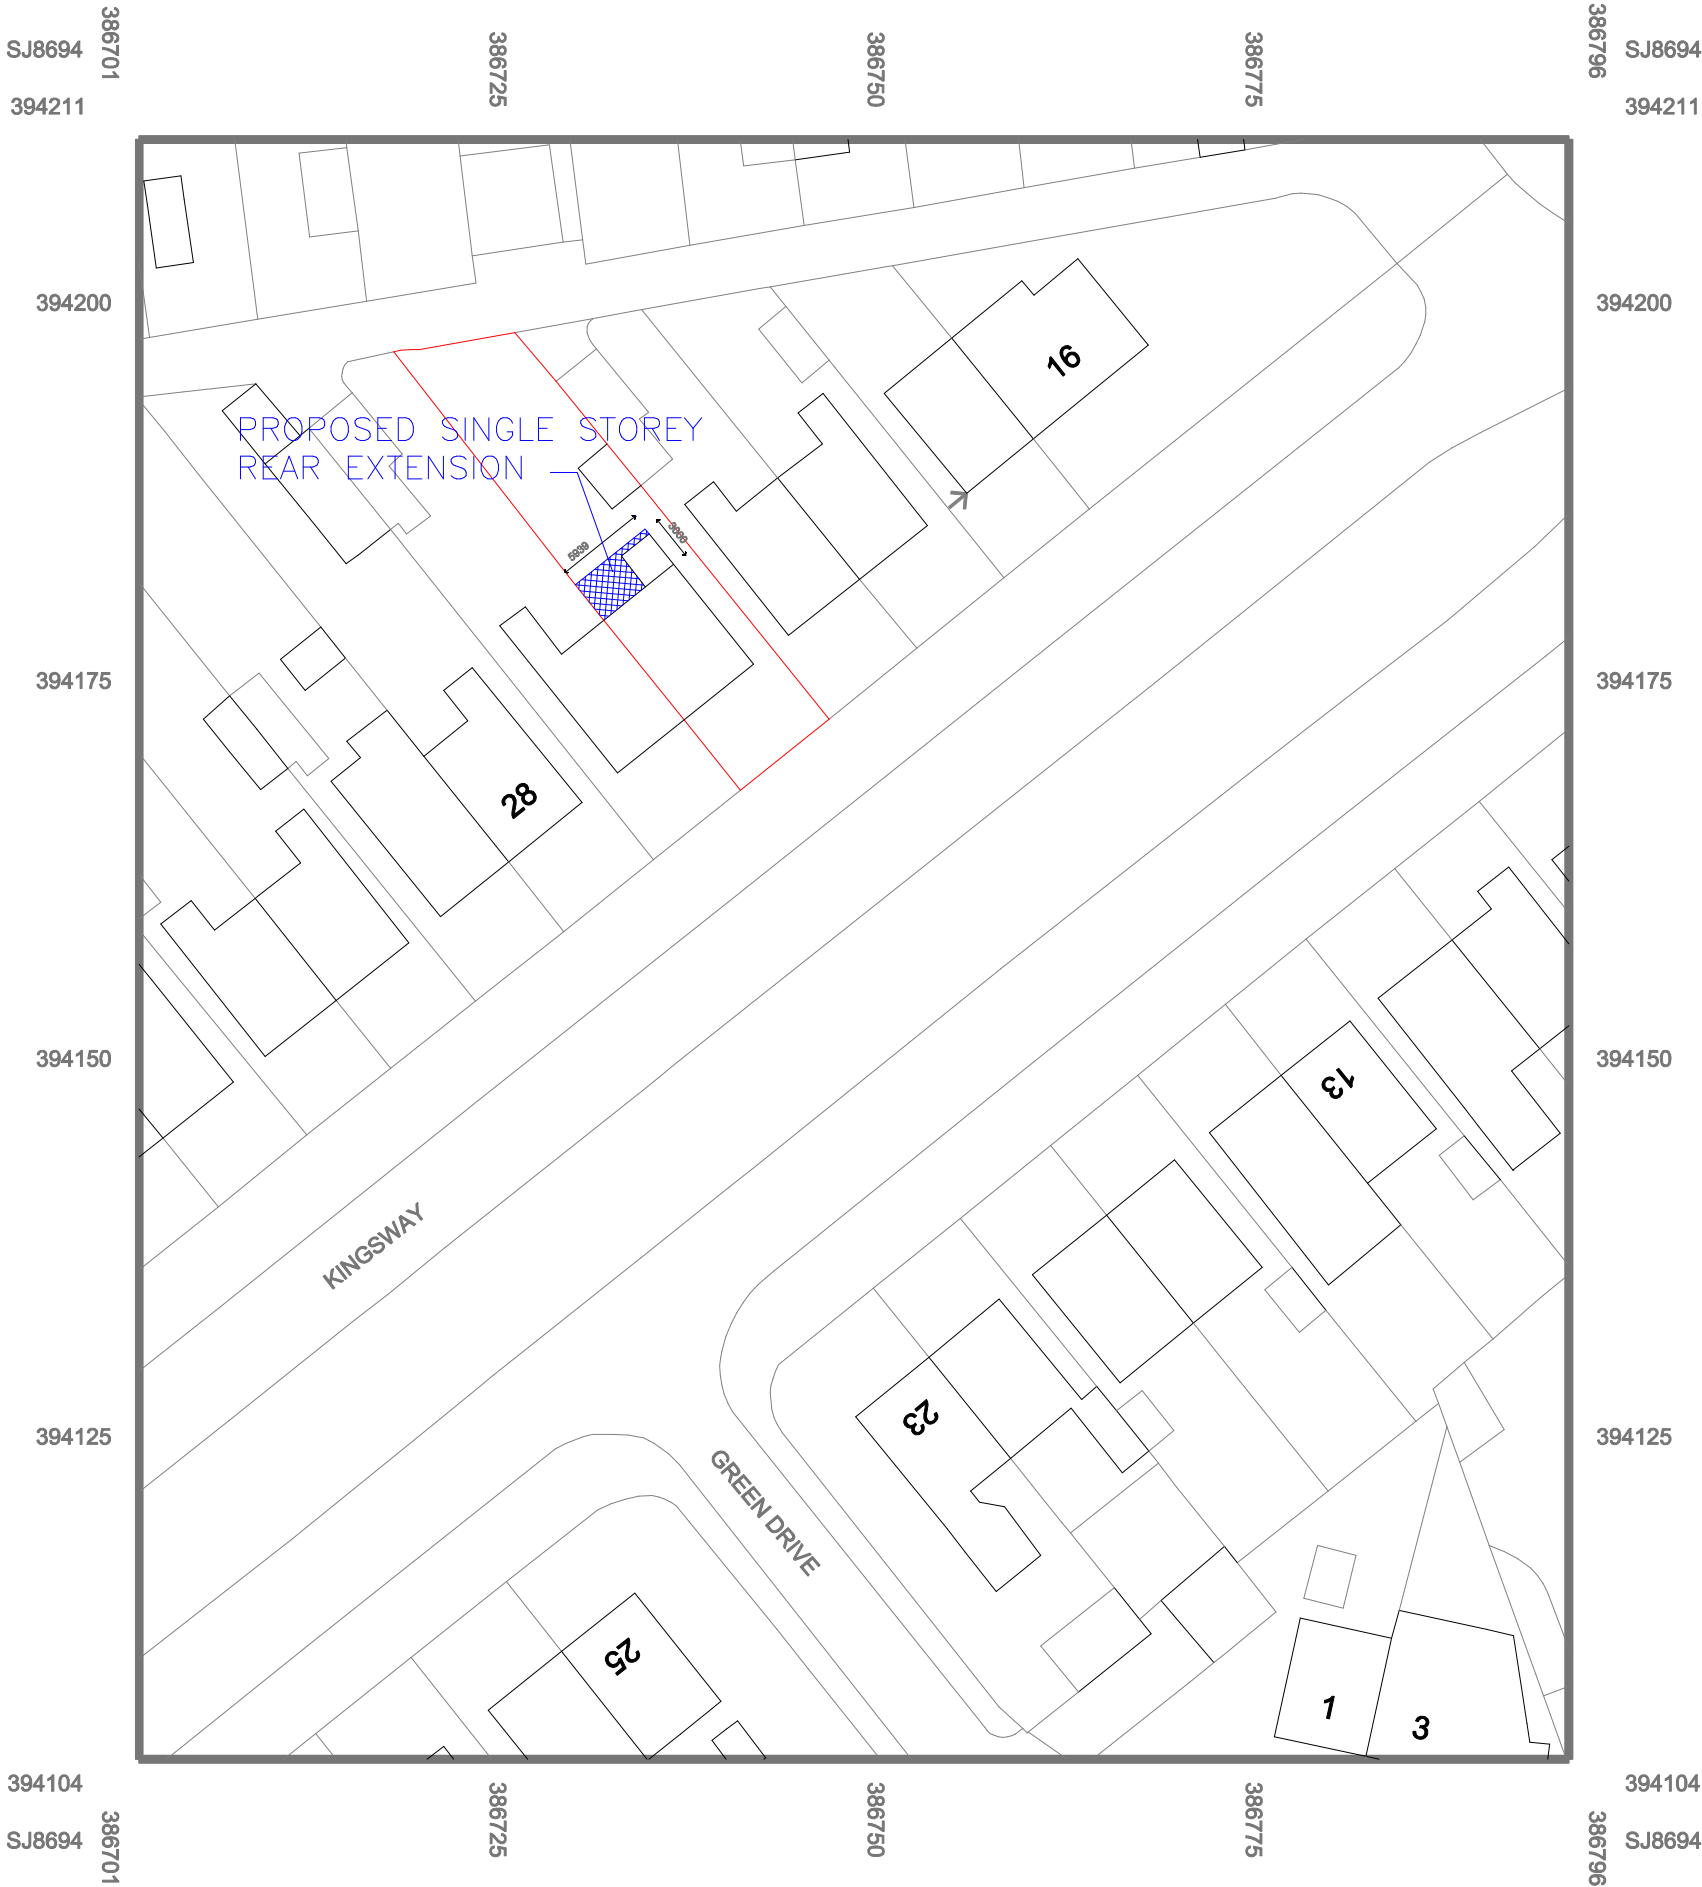

Drawing Title:
SITE PLAN

Site Address:
24 KINGSWAY, MANCHESTER M19 2DD

Scale: 1:500 Drwg No. 24K/SP02

