



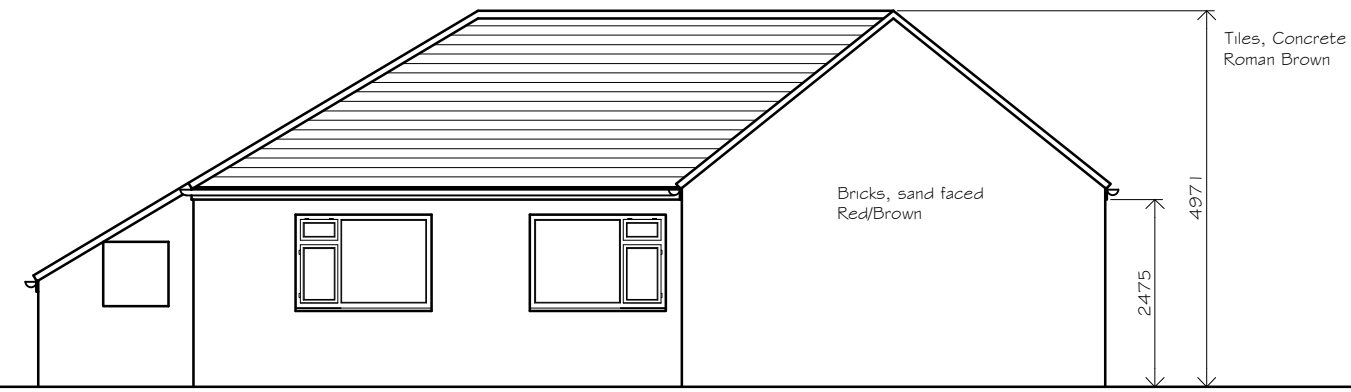


Side Elevation
As Existing

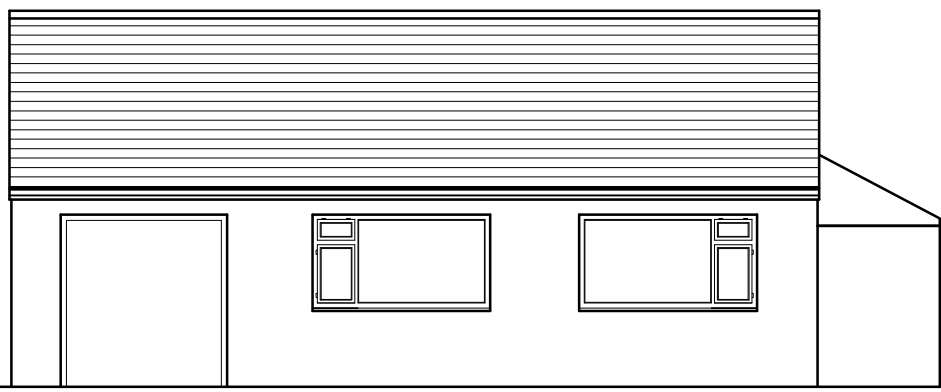


Front Elevation
As Existing





Side Elevation
As Existing

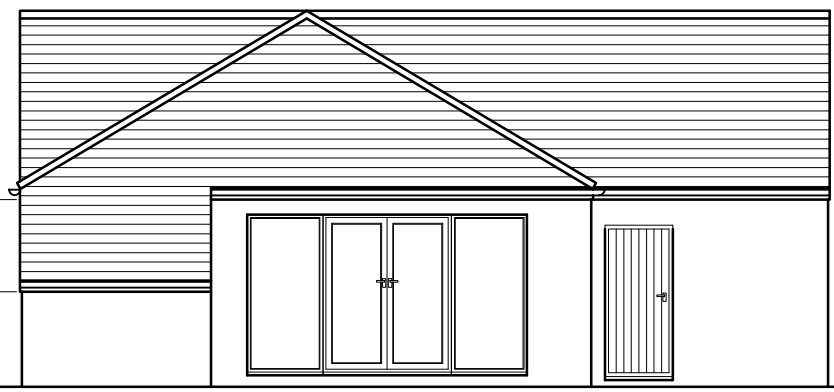

Rear Elevation
As Existing

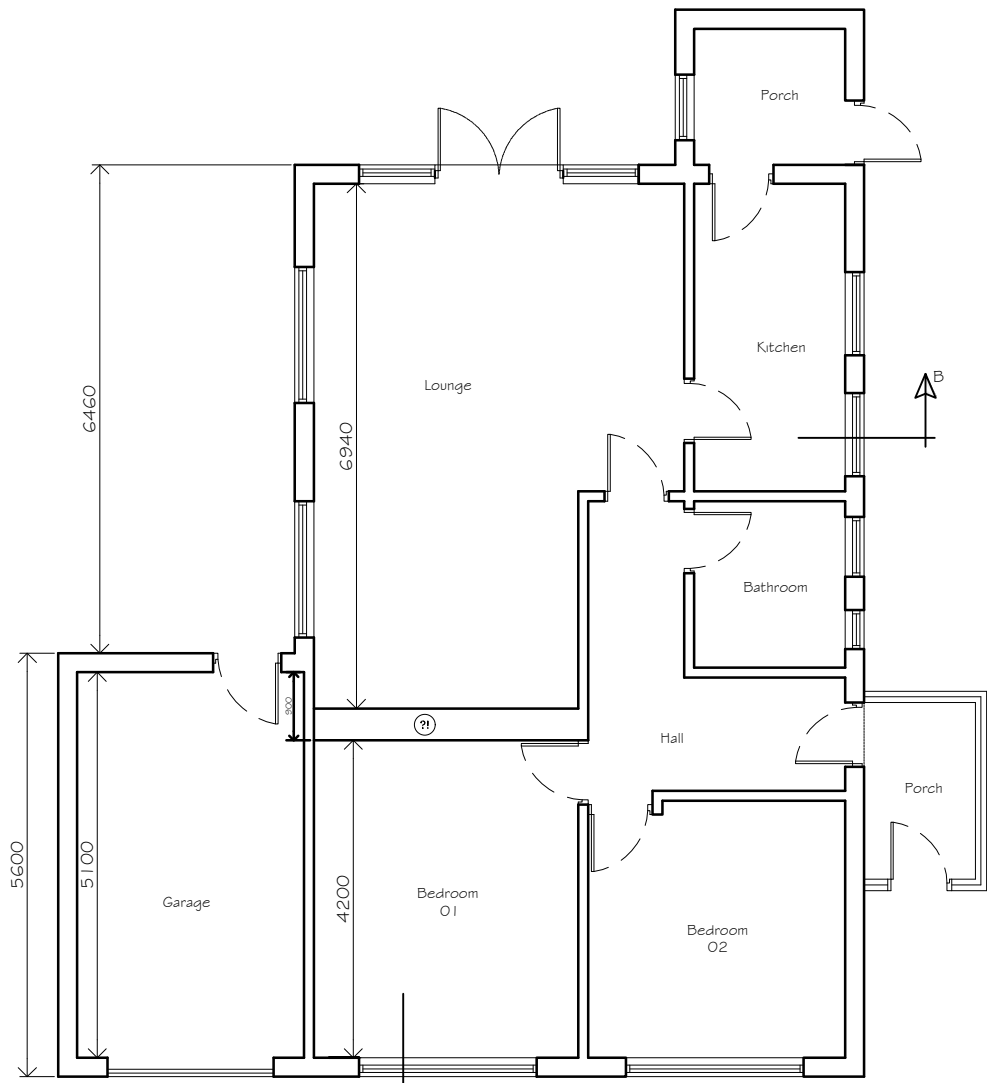


Ground Floor Plan
As Existing

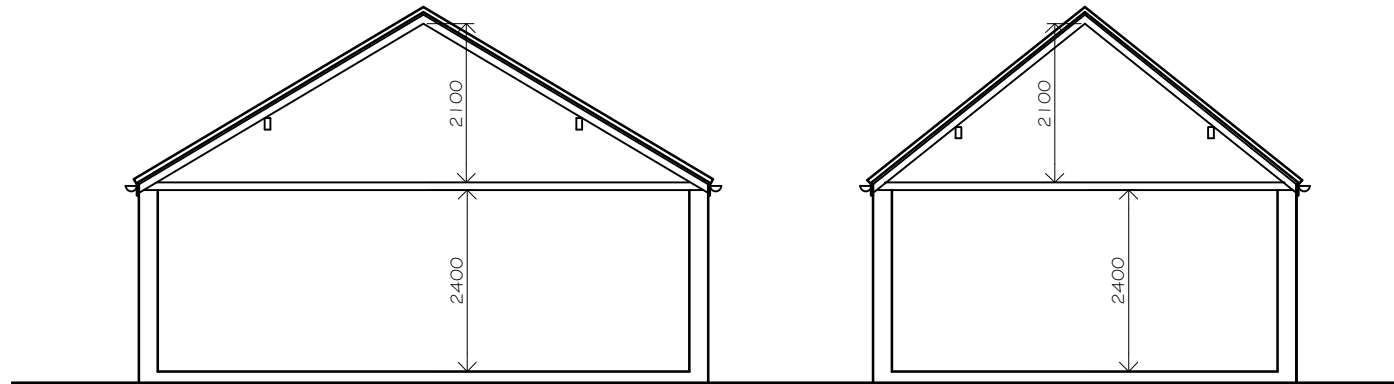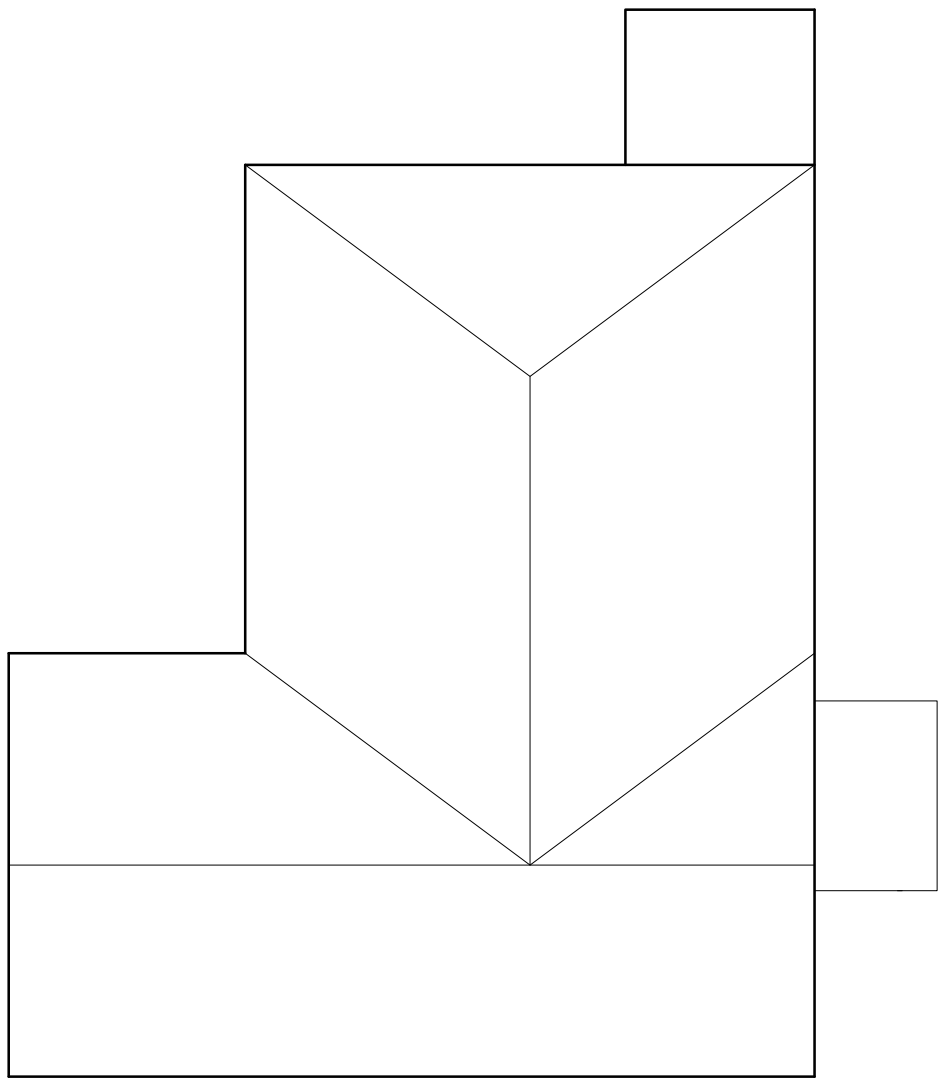


Section B
As Existing



Section A
As Existing

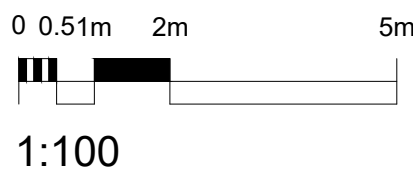

Location Plan

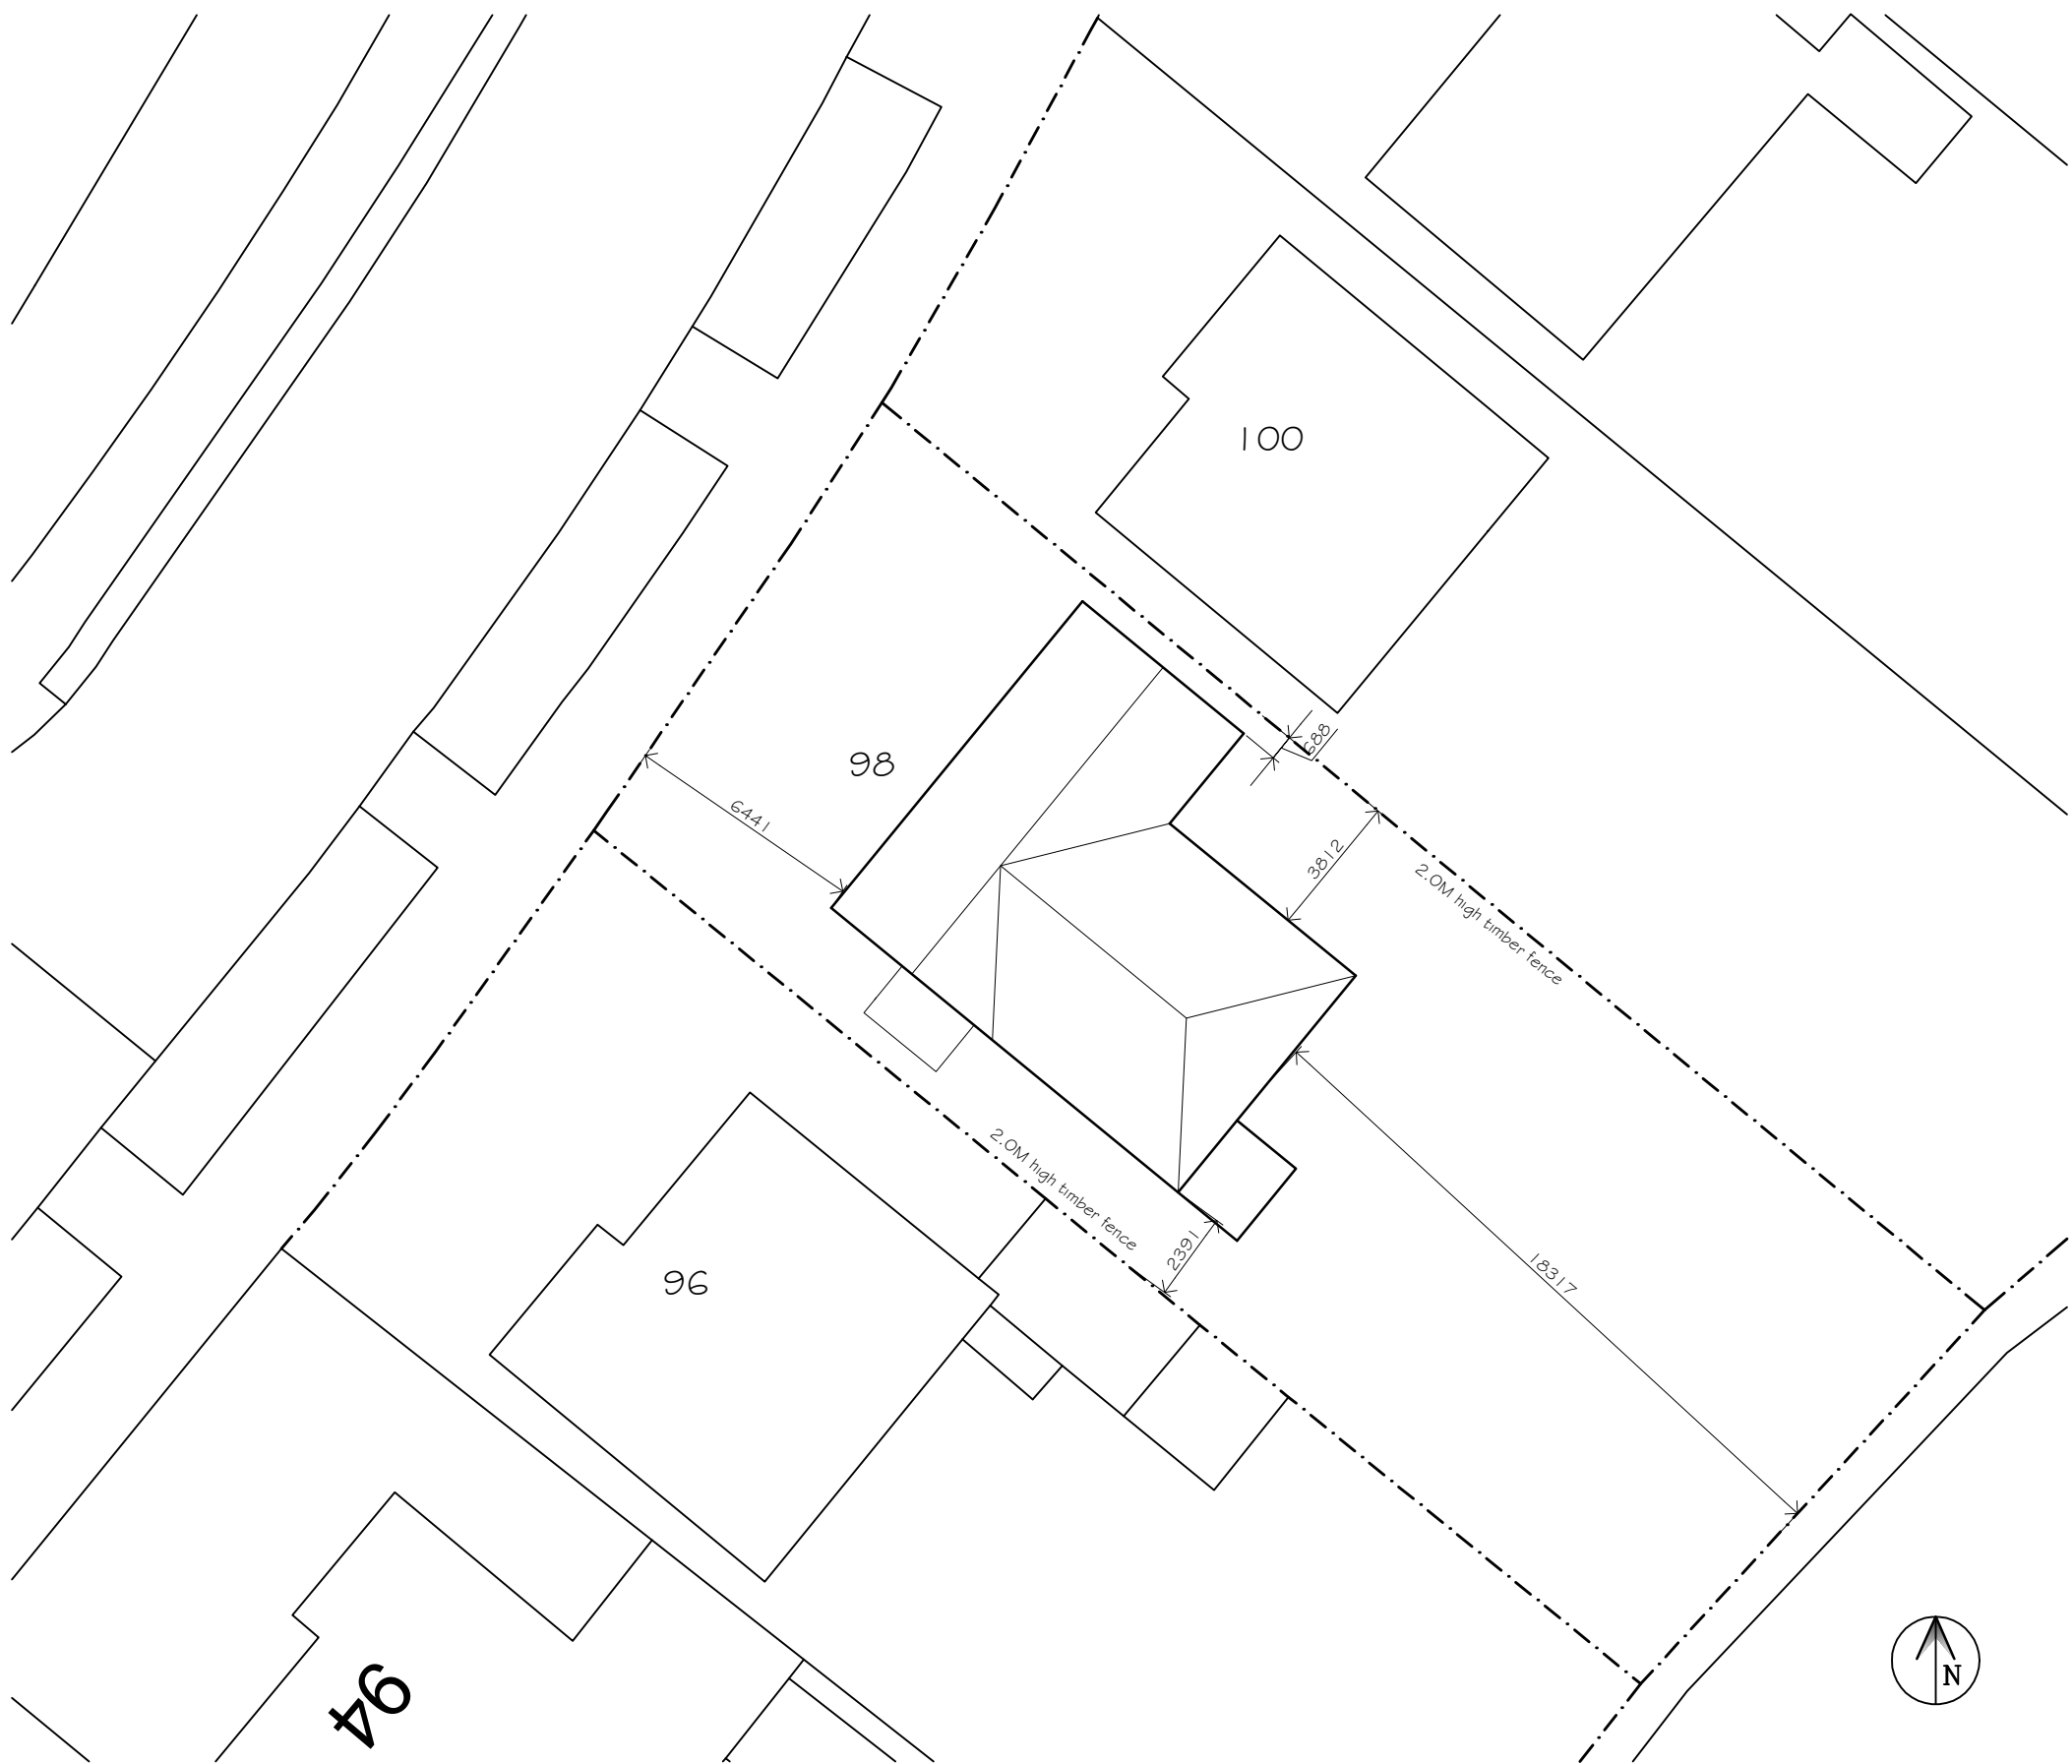

Site/Roof Plan
As Existing

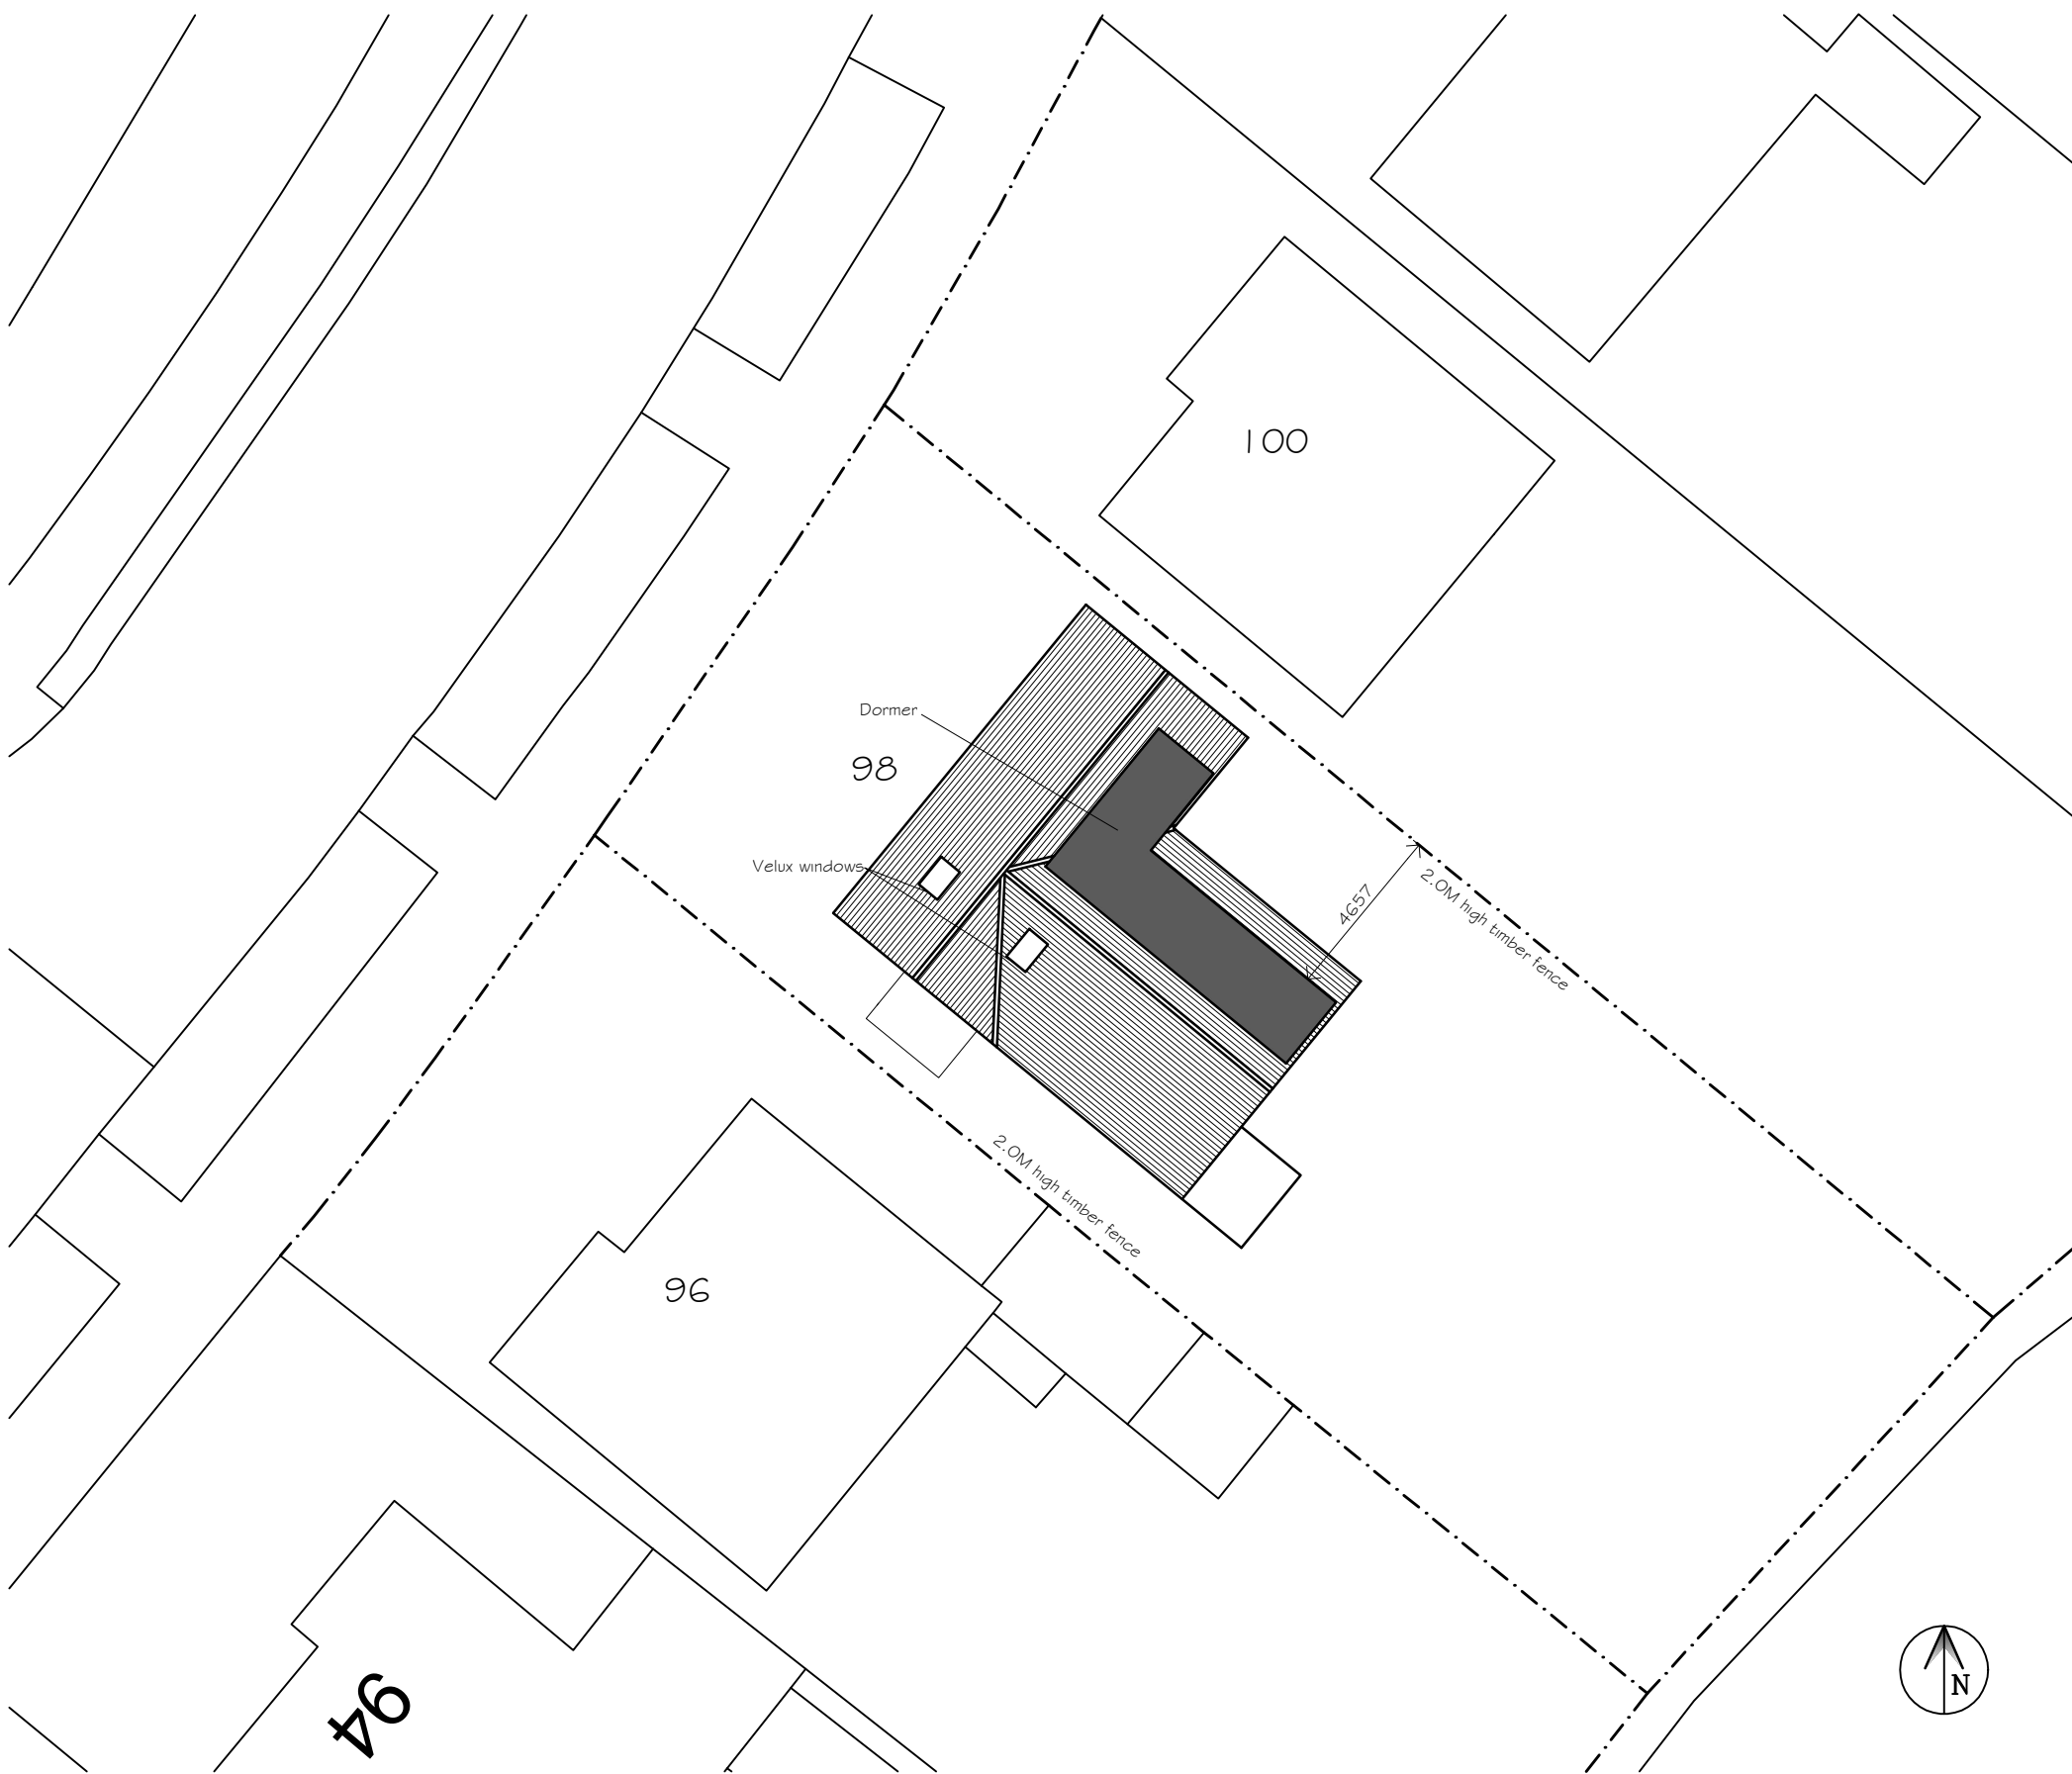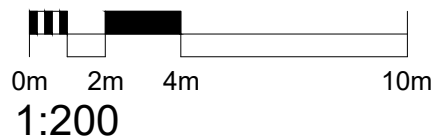

Site/Roof Plan
As Proposed



Phone: 0161 359 5916
Email: info@rarchitecturalmanchester.co.uk
www.rarchitecturalmanchester.co.uk

CLIENT
Mr&Mrs Morrissey
98 Blackam Lane
Manchester
M23 1PN

PROJECT TITLE
Proposed Roof Extension with
Rear/Side Dormer

DRAWING TITLE
Existing Plans, Elevations and Site Map

DRAWING PHASE
☒ Design
☒ Planning
☒ Preliminary Building Regulations
☒ Building Regulations
☒ Construction
☒ As Built

SCALE
Various @ A1

DATE
04/05/20

DRN
CPL

DATE
11/06/20

NOTES
First Issue to Planning

BY
CL

REV
A

Project no:
M23-1941

Stage
PLN

Rev
A

Sht
001