
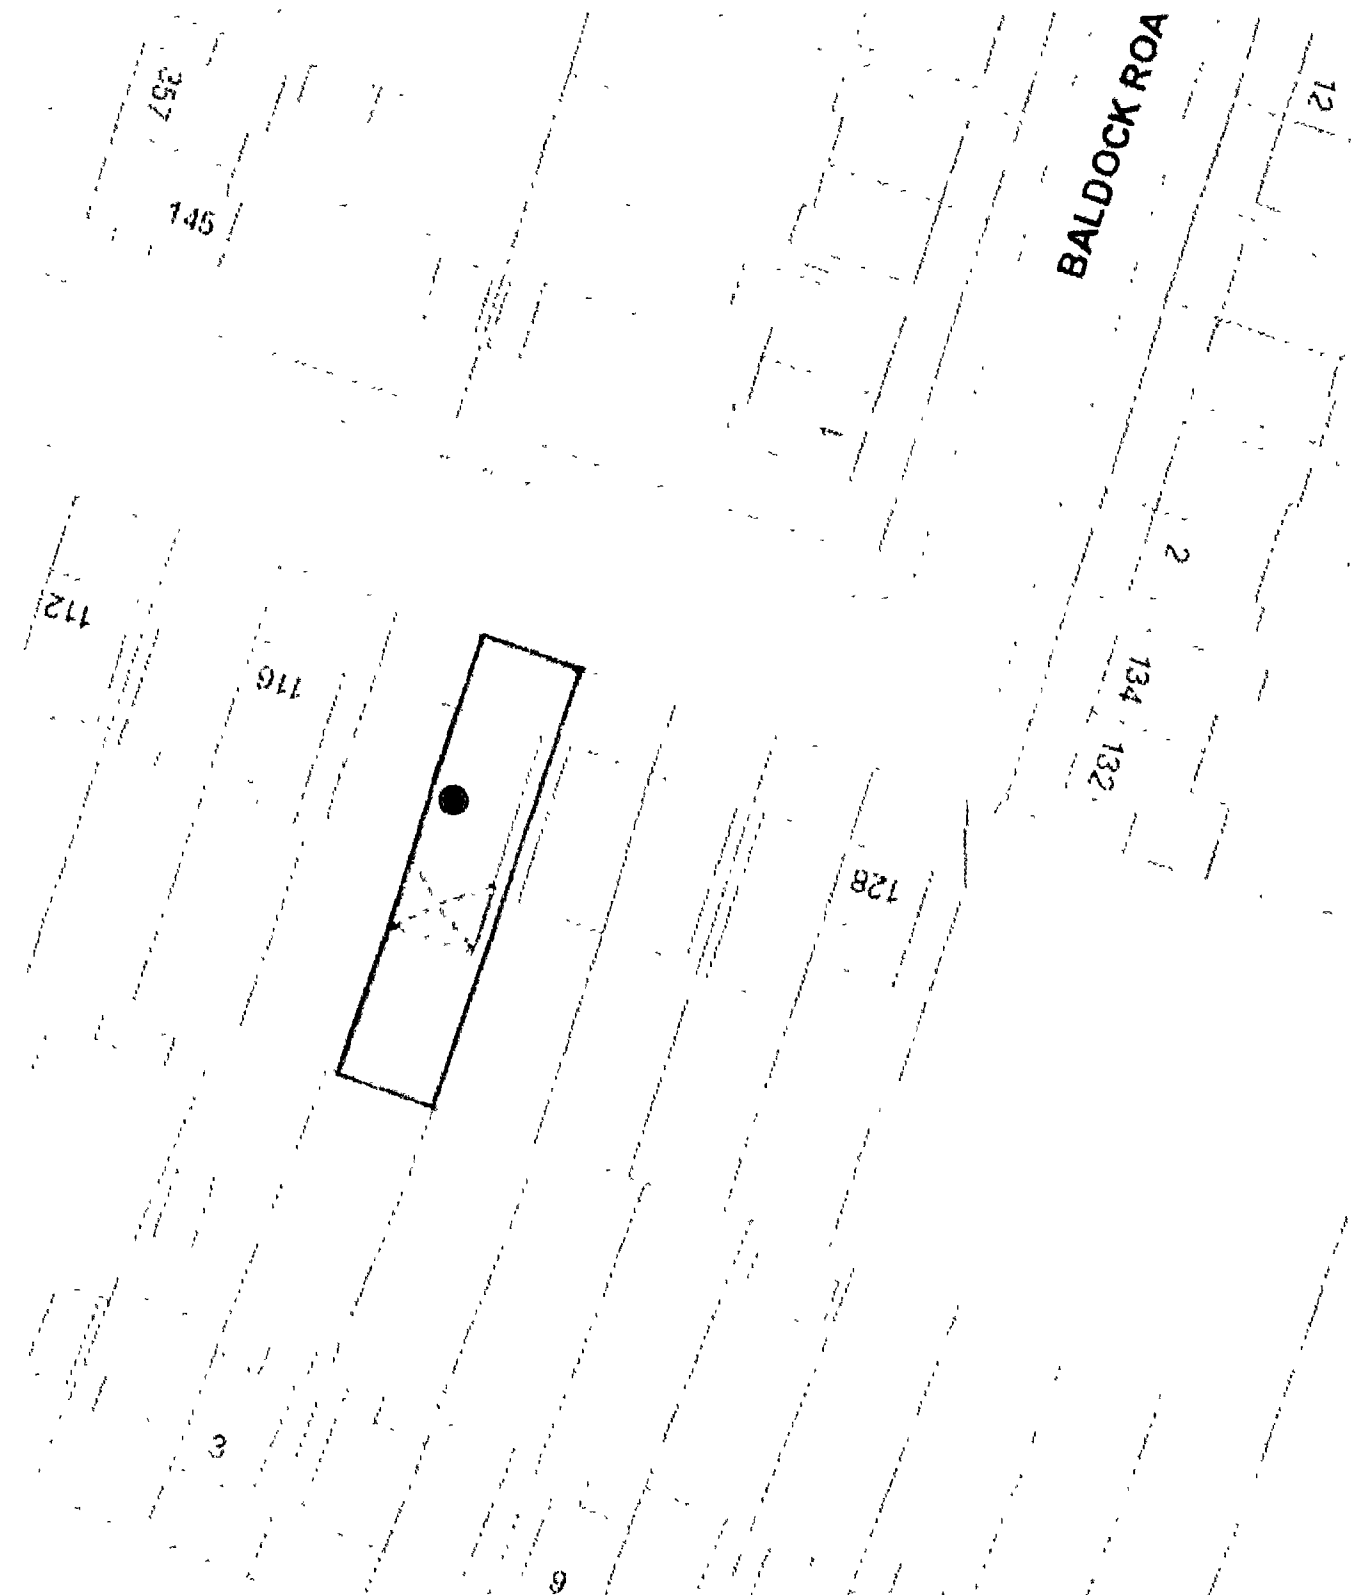
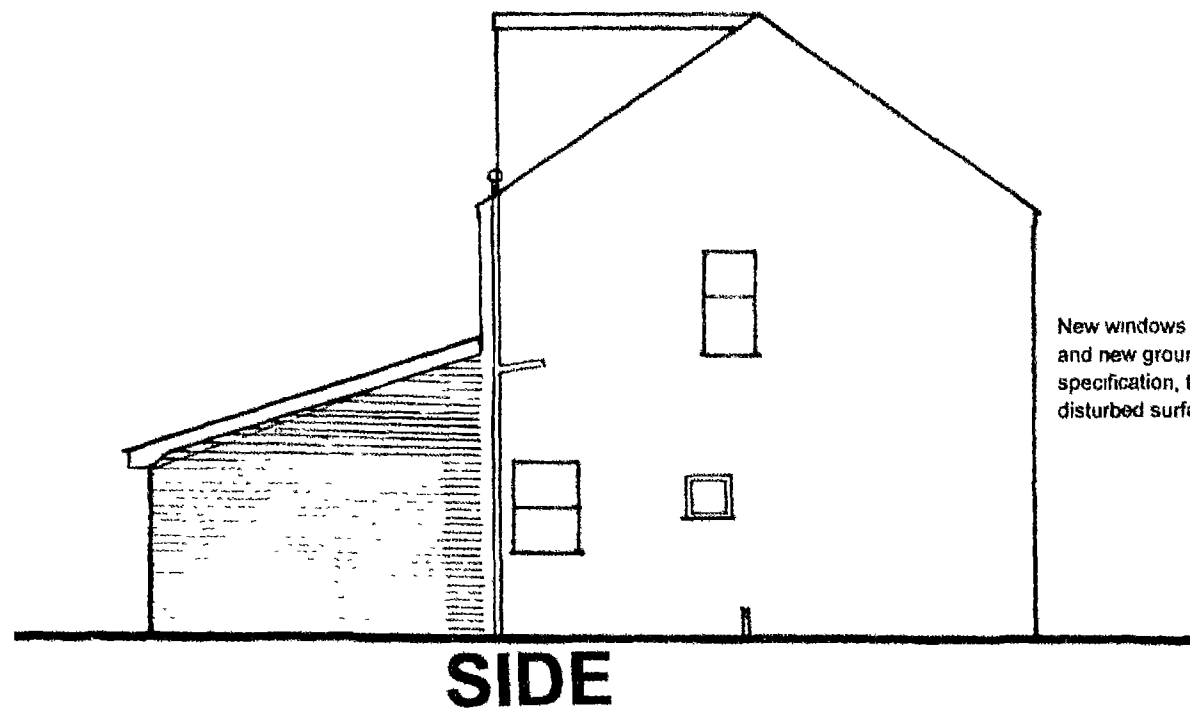


PROPOSED ELEVATIONS SCALE 1:100

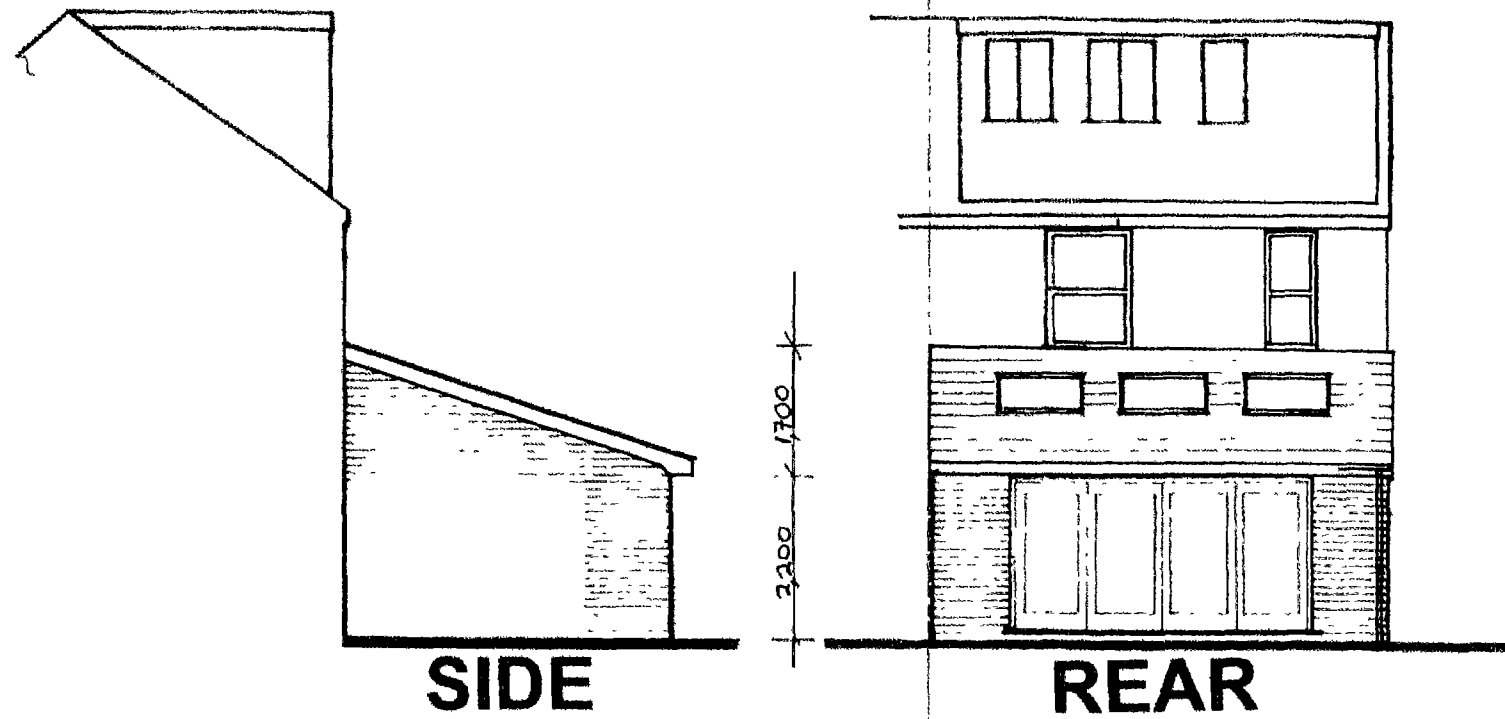

PROPOSED SITE PLAN SCALE 1:500

REVISION 'A'
DWG 2 OF 5