

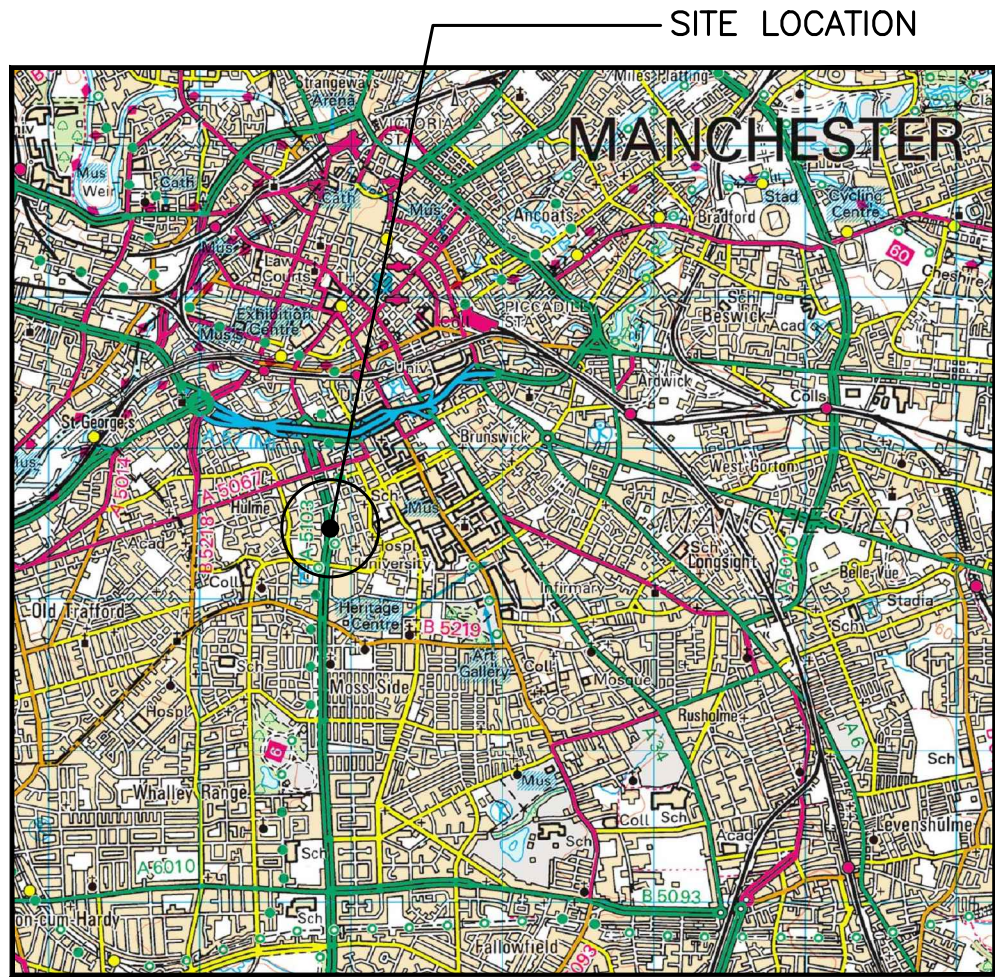
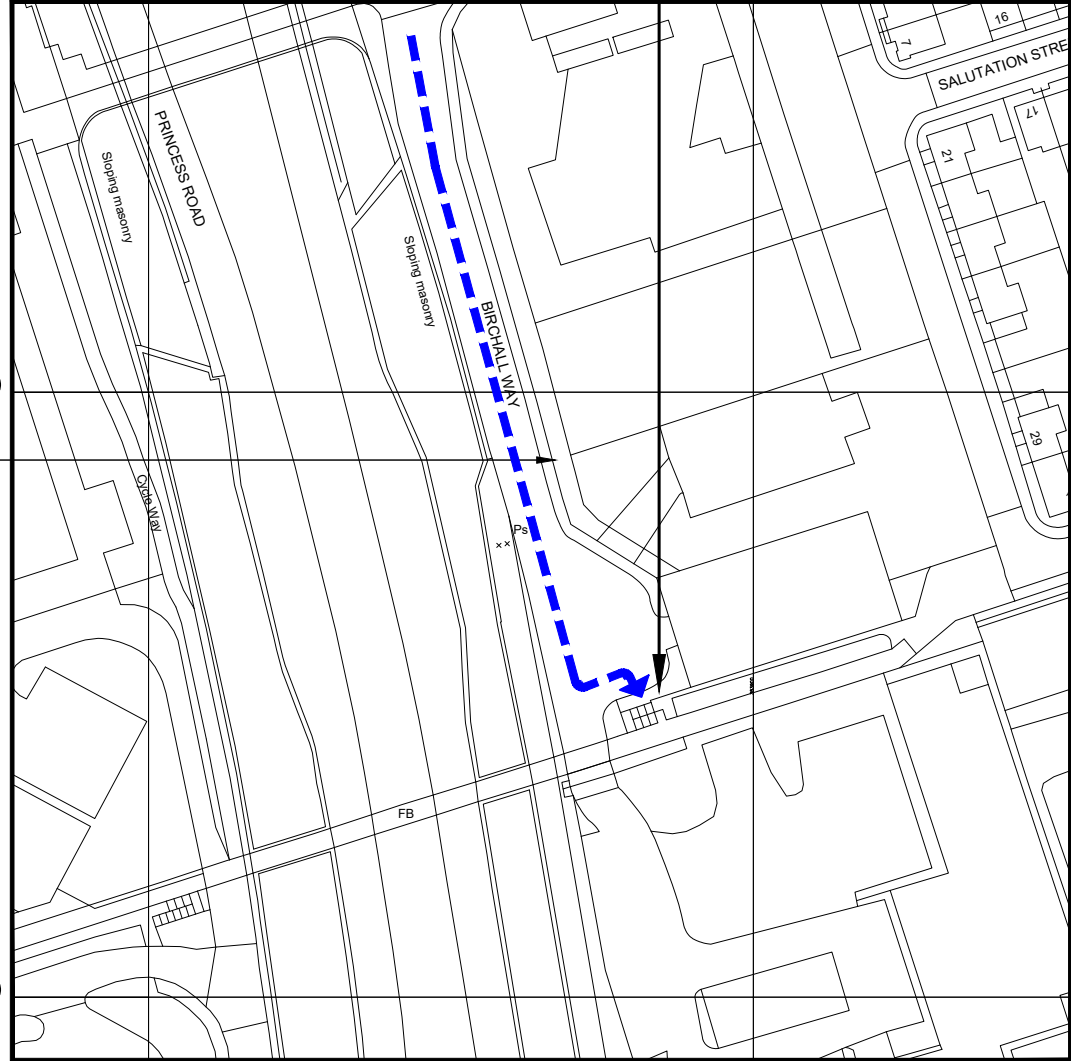
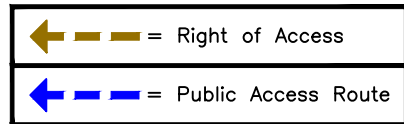


SITE LOCATION
(Scale 1:50000)

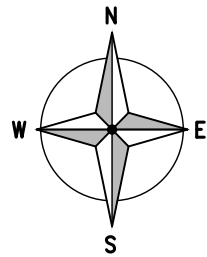

DETAILED SITE LOCATION
(Scale 1:1250)

Based upon Ordnance Survey map extract
with the permission of the Controller of
Her Majesty's Stationery Office.
Crown copyright.
Licence No. 100060010

 

SITE PHOTOGRAPH

The drawings comply with TEF & Vodafone Standard ICNIRP guidelines.
Designed in accordance with CORNERSTONE document: SDN0008

ALL DIMENSIONS ARE IN mm UNLESS NOTED OTHERWISE

N.G.R | E: 383900 N: 396560

DIRECTIONS TO SITE:
TRAVELLING ON THE M602 HEADING TOWARDS
MANCHESTER CONTINUE ON REGENT ROAD
FOR 1.65m (APPROX.)
THEN JOIN THE A57(m) RING ROAD FOR
APPROX 355m.
AT ROUNDABOUT TAKE THE THIRD EXIT ONTO
PRINCESS ROAD FOR 280m (APPROX.)
THEN TAKE A RIGHT ONTO BONSALE STREET
AND THEN THE FOLLOWING RIGHT ONTO
BIRCHALL WAY FOR (APPROX) 130m.
SITE IS LOCATED ON THE LEFT JUST INFRONT
OF THE STAIRS.

NOTES:

A	Issued for Approval	MD	PD	27.02.20
REV	MODIFICATION	BY	CH	DATE

CLARKE
telecom
Unit E, Madison Place, Northampton Road,
Manchester, M40 5AG
Tel: 0161 785 4500
Fax: 0161 785 4501
Web: www.clarke-telecom.com


O₂
BEACON 3

Cell Name	Opt.
WILLIAMS LAND ROVER SW	-

Cell ID No		
CORNERSTONE	TEF	VF
302985	088996	N/A

Site Address / Contact Details		
BIRCHALL WAY MANCHESTER M15 6DU		

Drawing Title: SITE LOCATION MAPS				
Purpose of issue: PLANNING				Dwg Rev:
Drawing Number: 100				A
Surveyed By: PD		Original Sheet Size: A3		Pack Issue:
Drawn: MD	Date: 24.02.20	Checked: PD	Date: 27.02.20	A

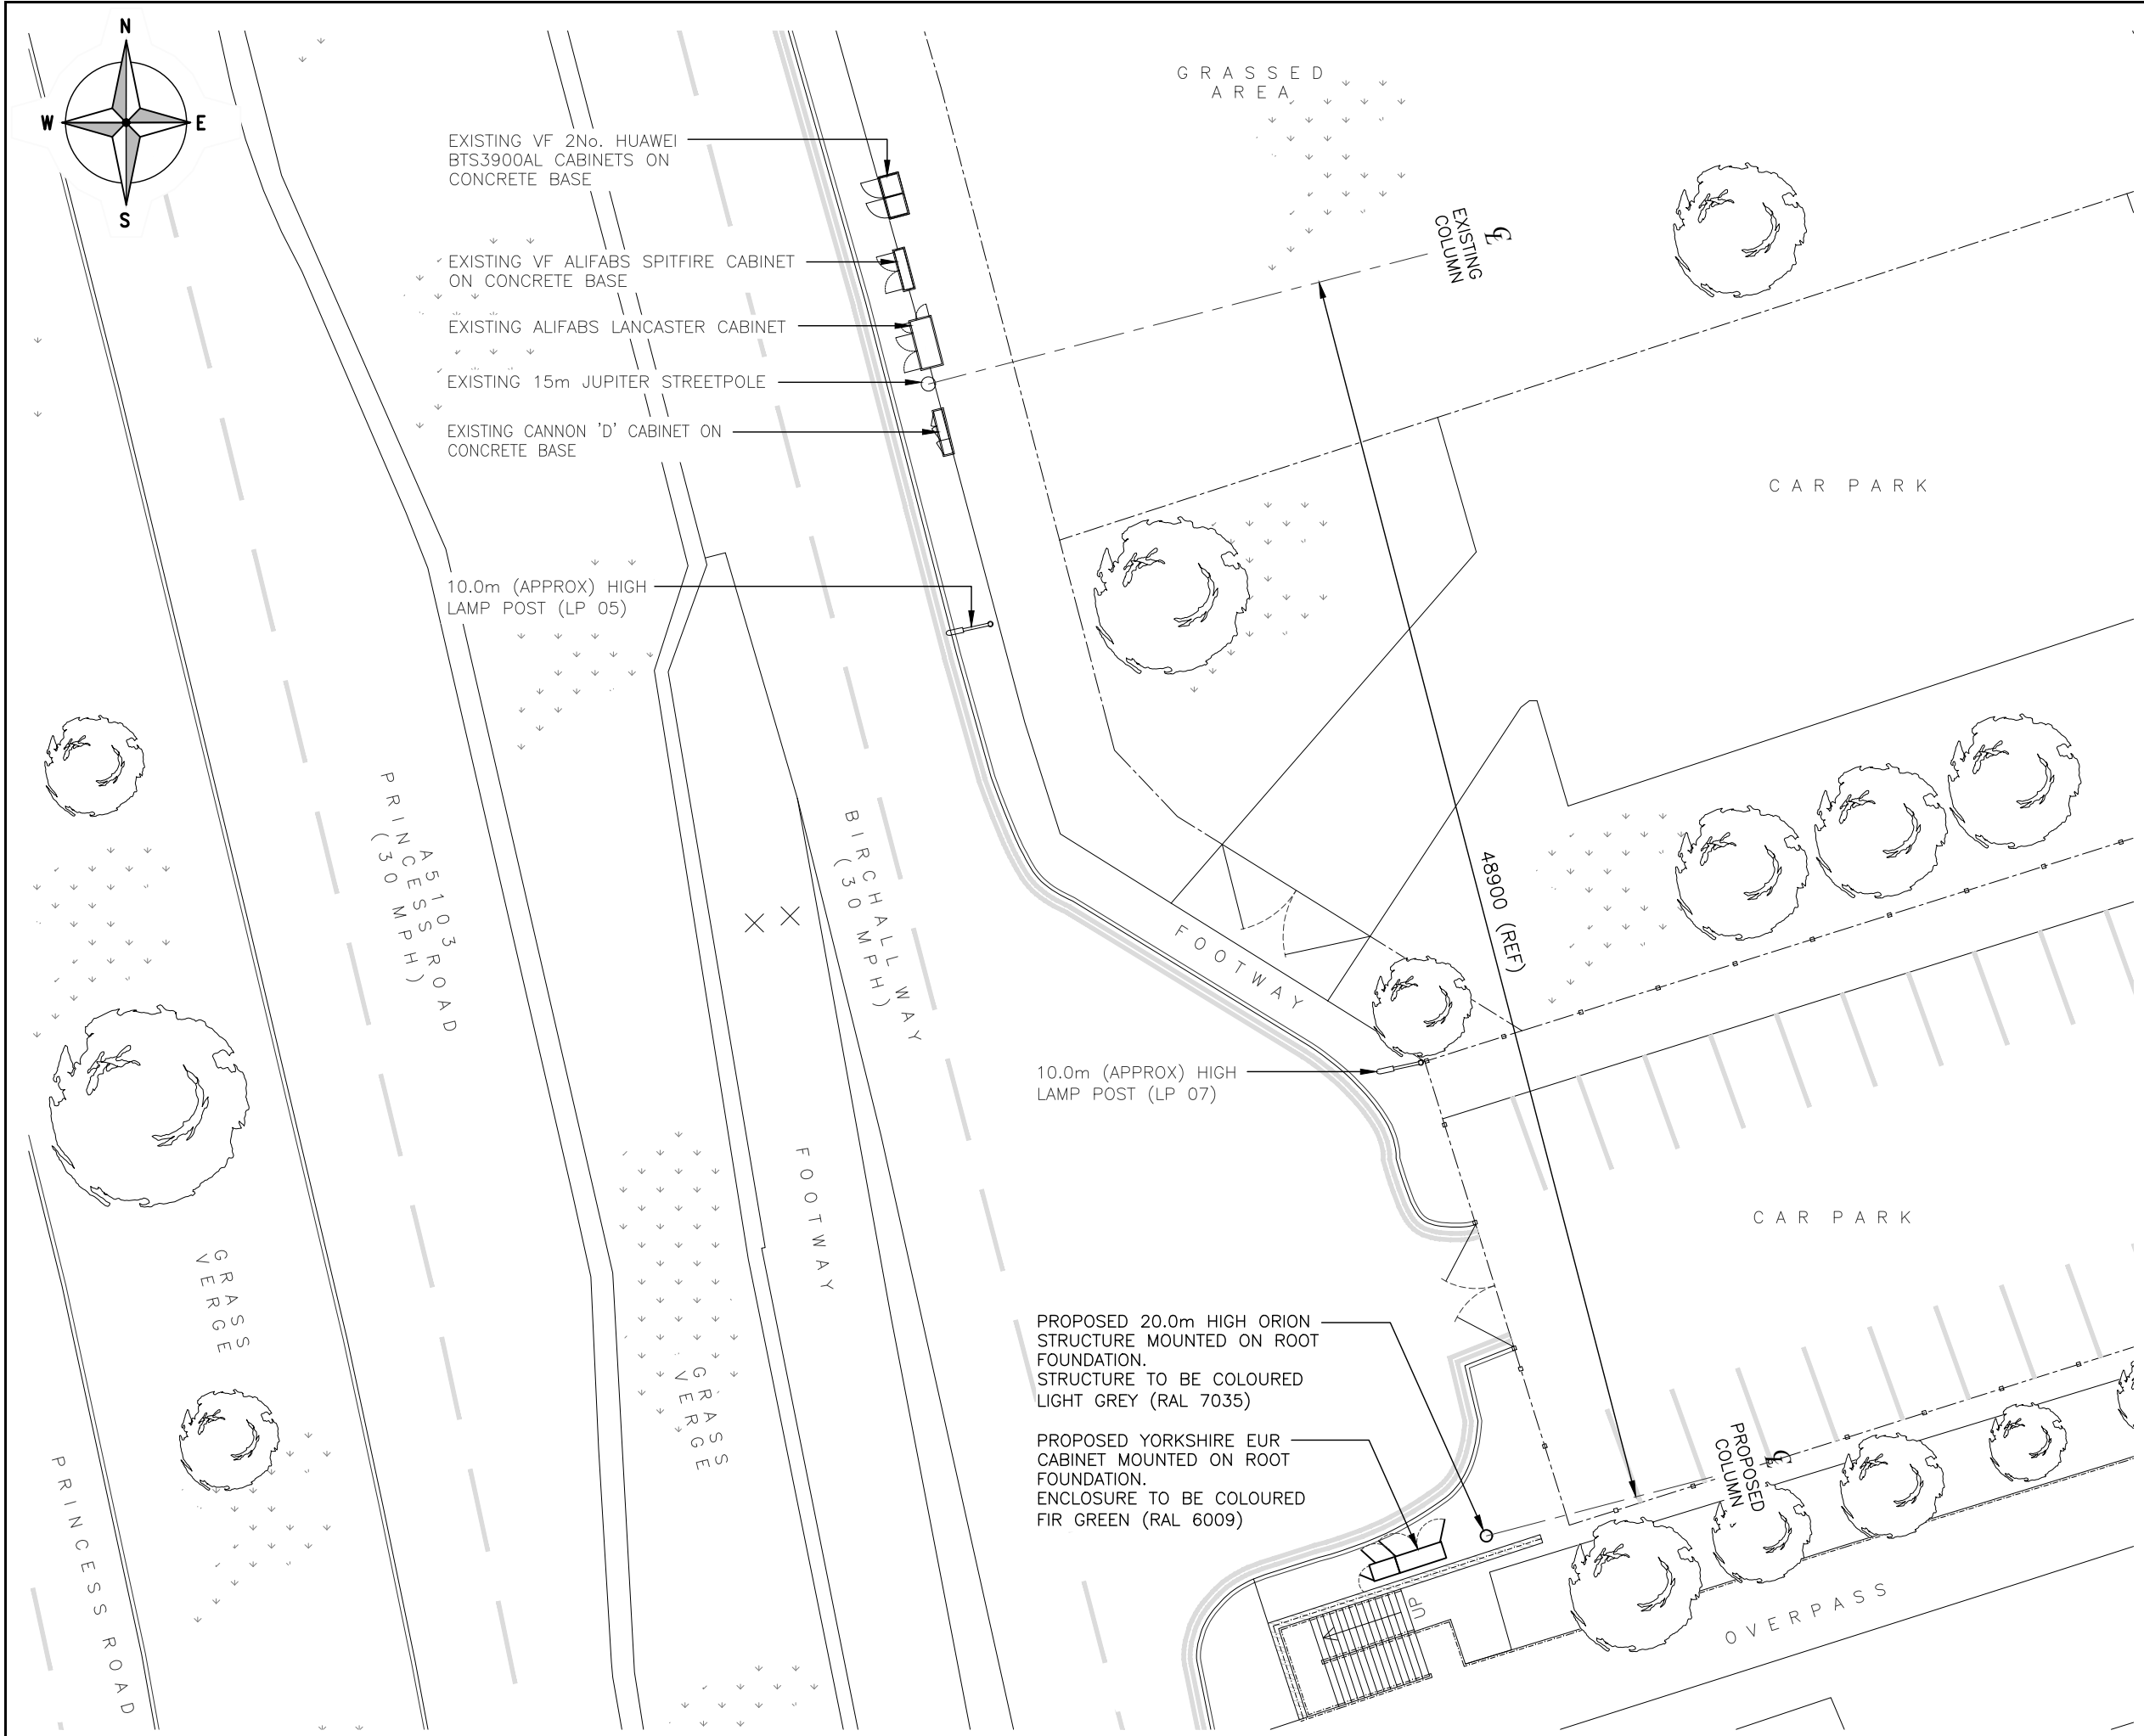

The drawings comply with TEF & Vodafone Standard ICNIRP guidelines.
Designed in accordance with CORNERSTONE document: SDN0008

PROPOSED SITE PLAN
(1:250)

ALL DIMENSIONS ARE IN mm UNLESS NOTED OTHERWISE

N.G.R

E: 383900 N: 396560

NOTES:

A	Issued for Approval	MD	PD	27.02.20
REV	MODIFICATION	BY	CH	DATE

Unit E, Madison Place, Northampton Road,
Manchester, M40 5AG
Tel: 0161 785 4500
Fax: 0161 785 4501
Web: www.clarke-telecom.com

BEACON 3

Cell Name

WILLIAMS LAND ROVER SW

Opt.

-

Cell ID No

CORNERSTONE

TEF

VF

302985

088996

N/A

Site Address / Contact Details

BIRCHALL WAY
MANCHESTER
M15 6DU

Drawing Title:

PROPOSED SITE PLAN

Purpose of issue:

PLANNING

Dwg Rev:

Drawing Number:

201

A

Surveyed By:

PD

Original Sheet Size:

A3

Pack Issue:

Drawn:

MD

Date:

24.02.20

Checked:

PD

Date:

27.02.20

A

