




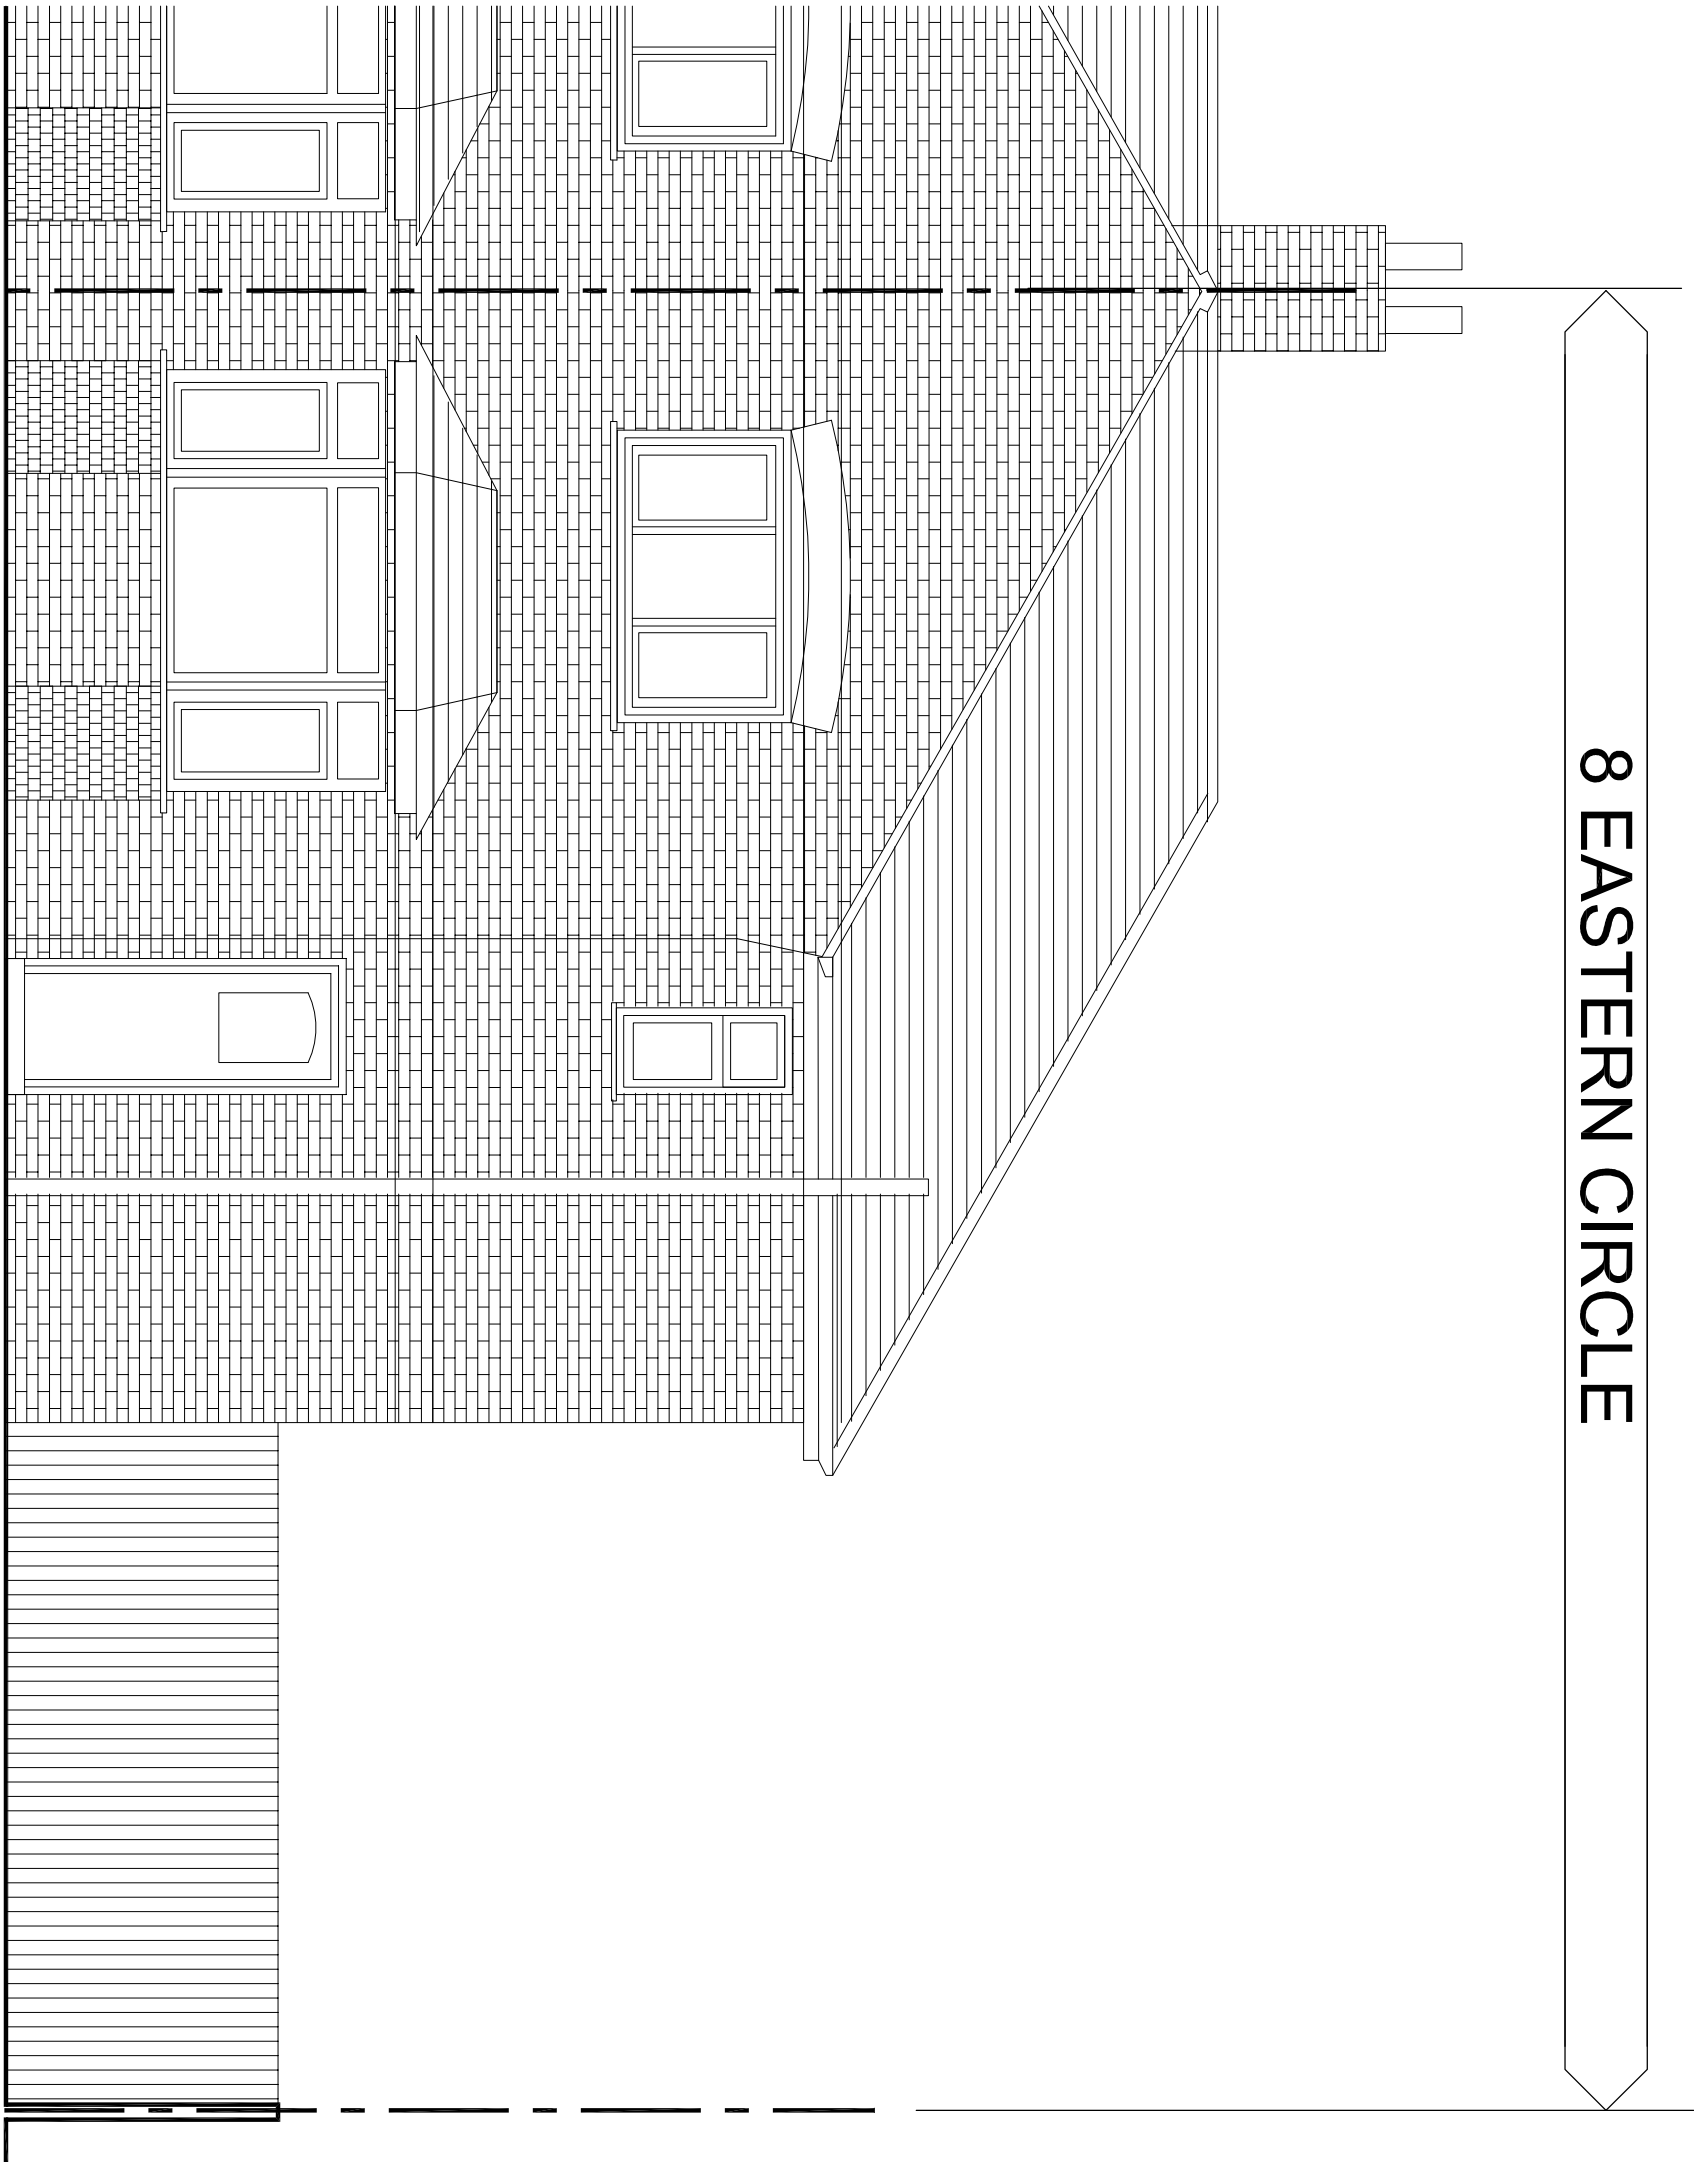

EXISTING FRONT ELEVATION

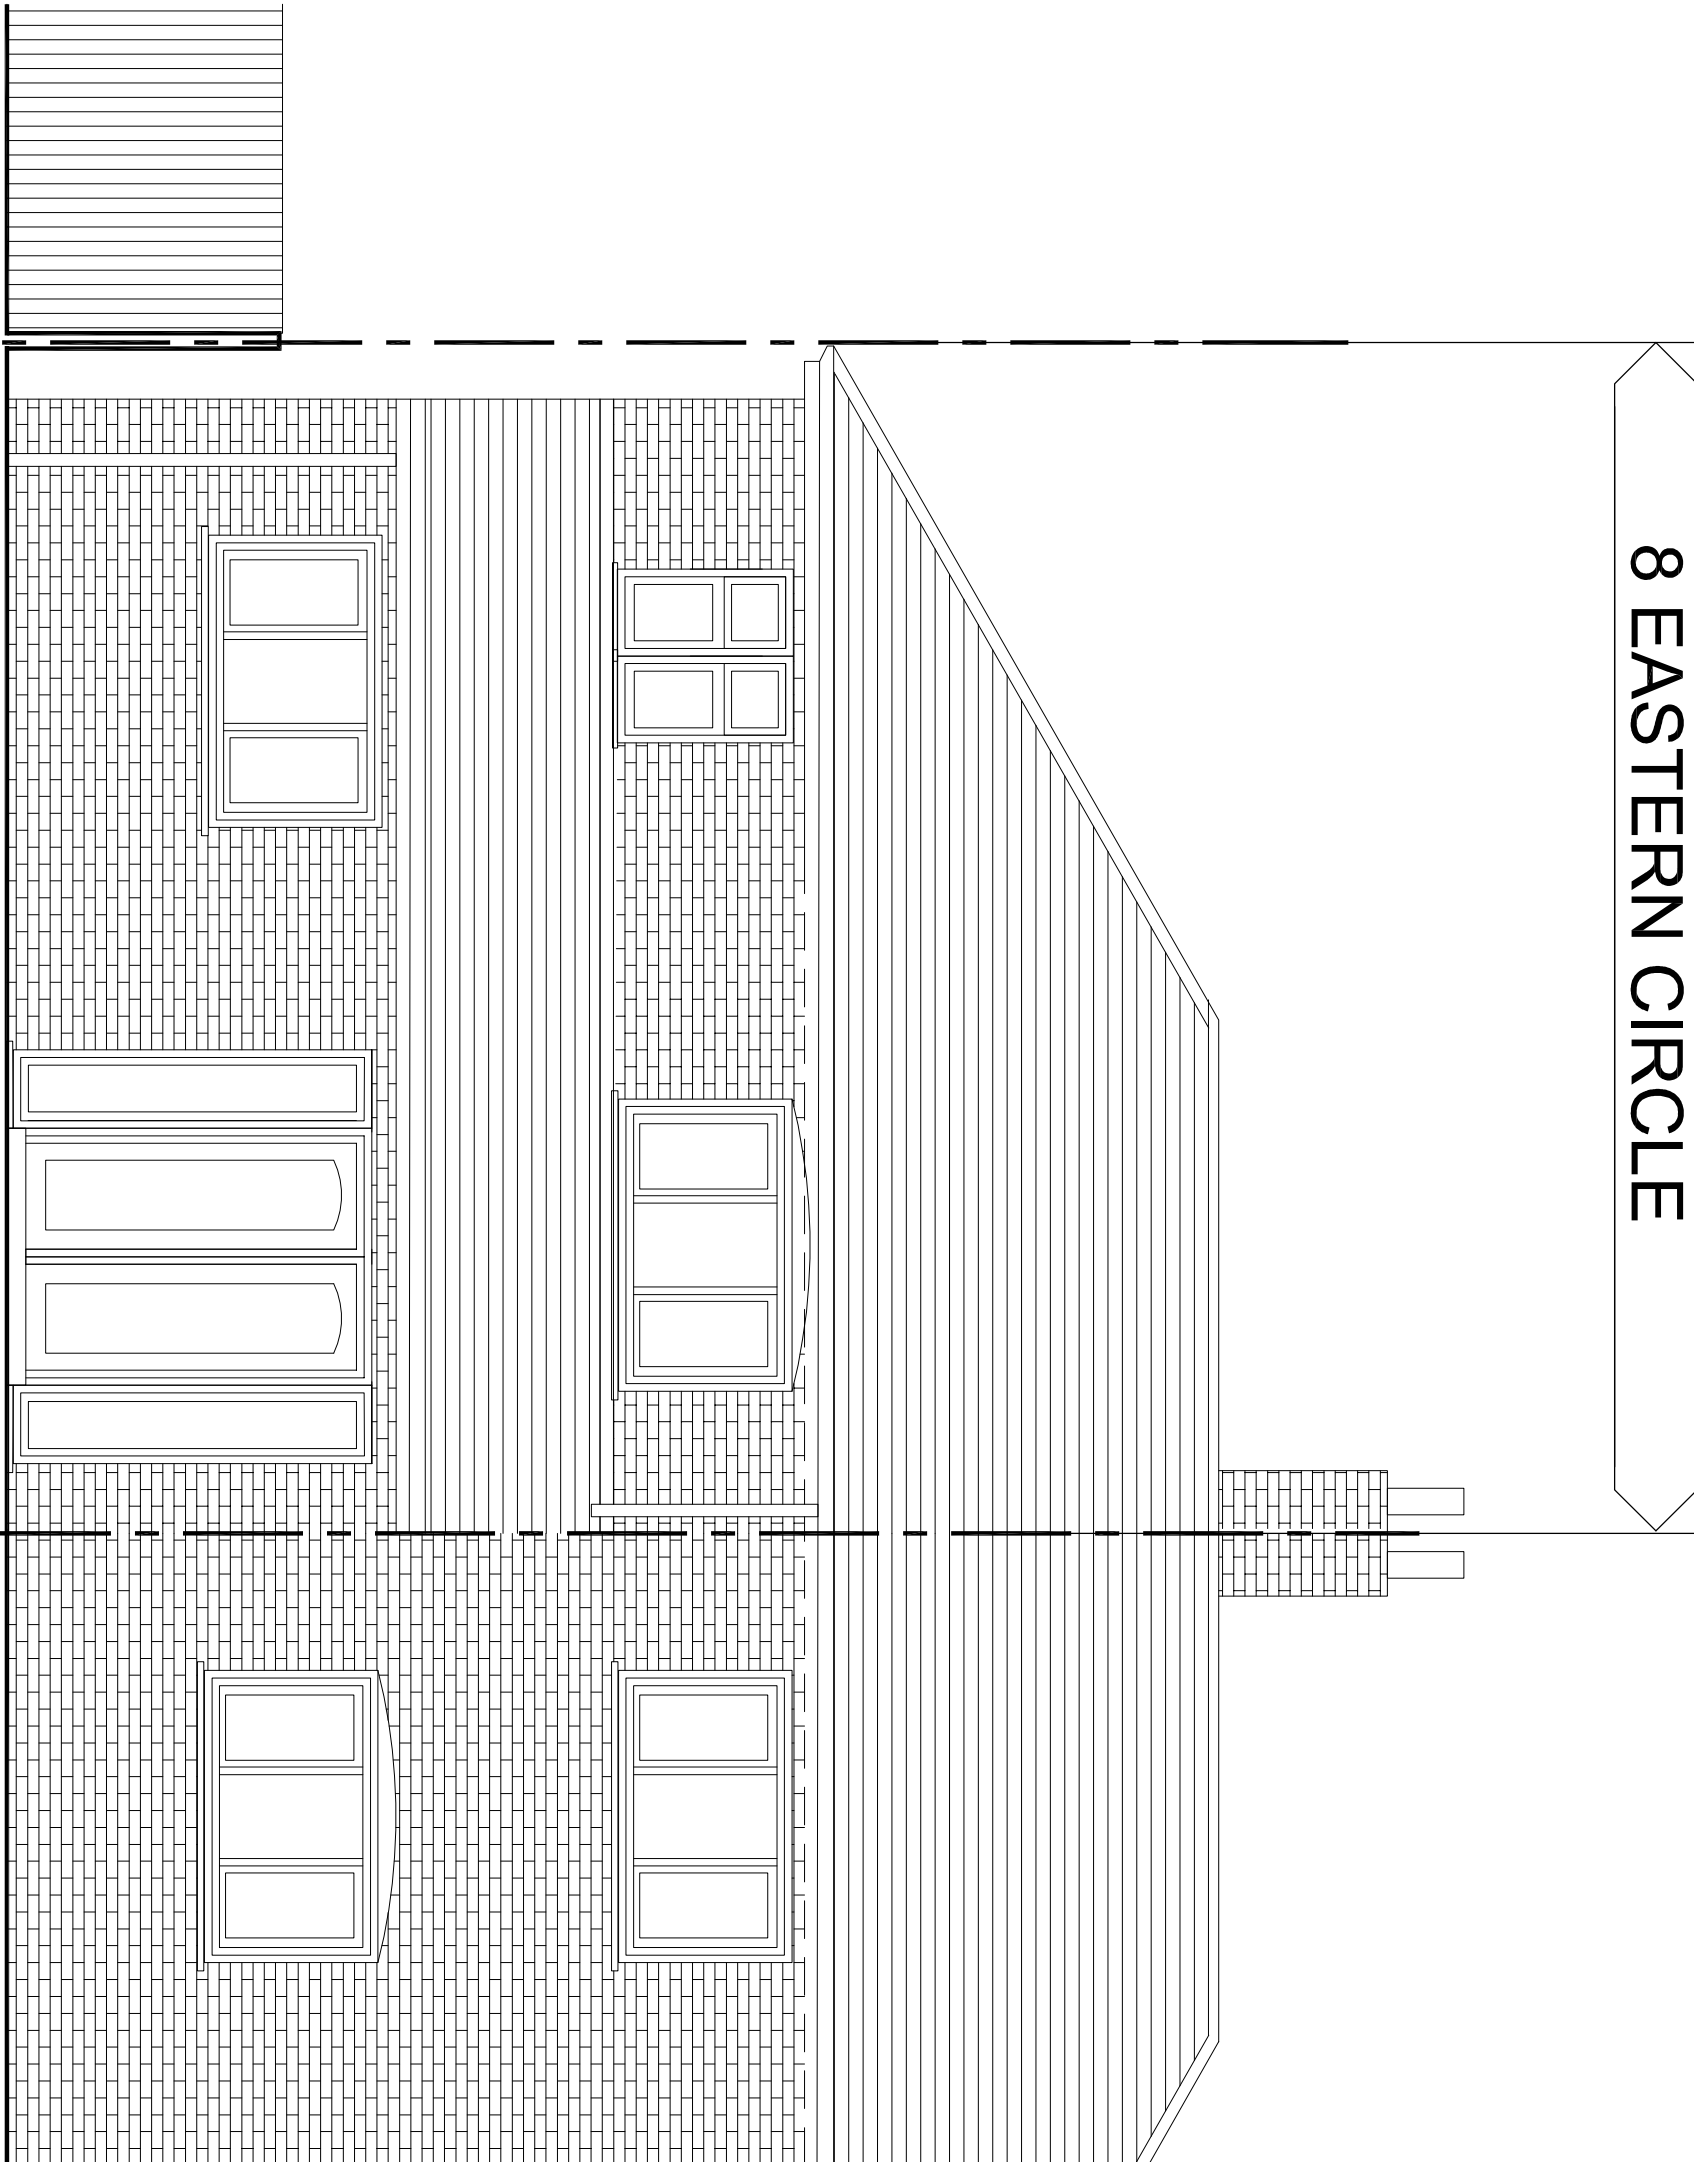

EXISTING FRONT ELEVATION

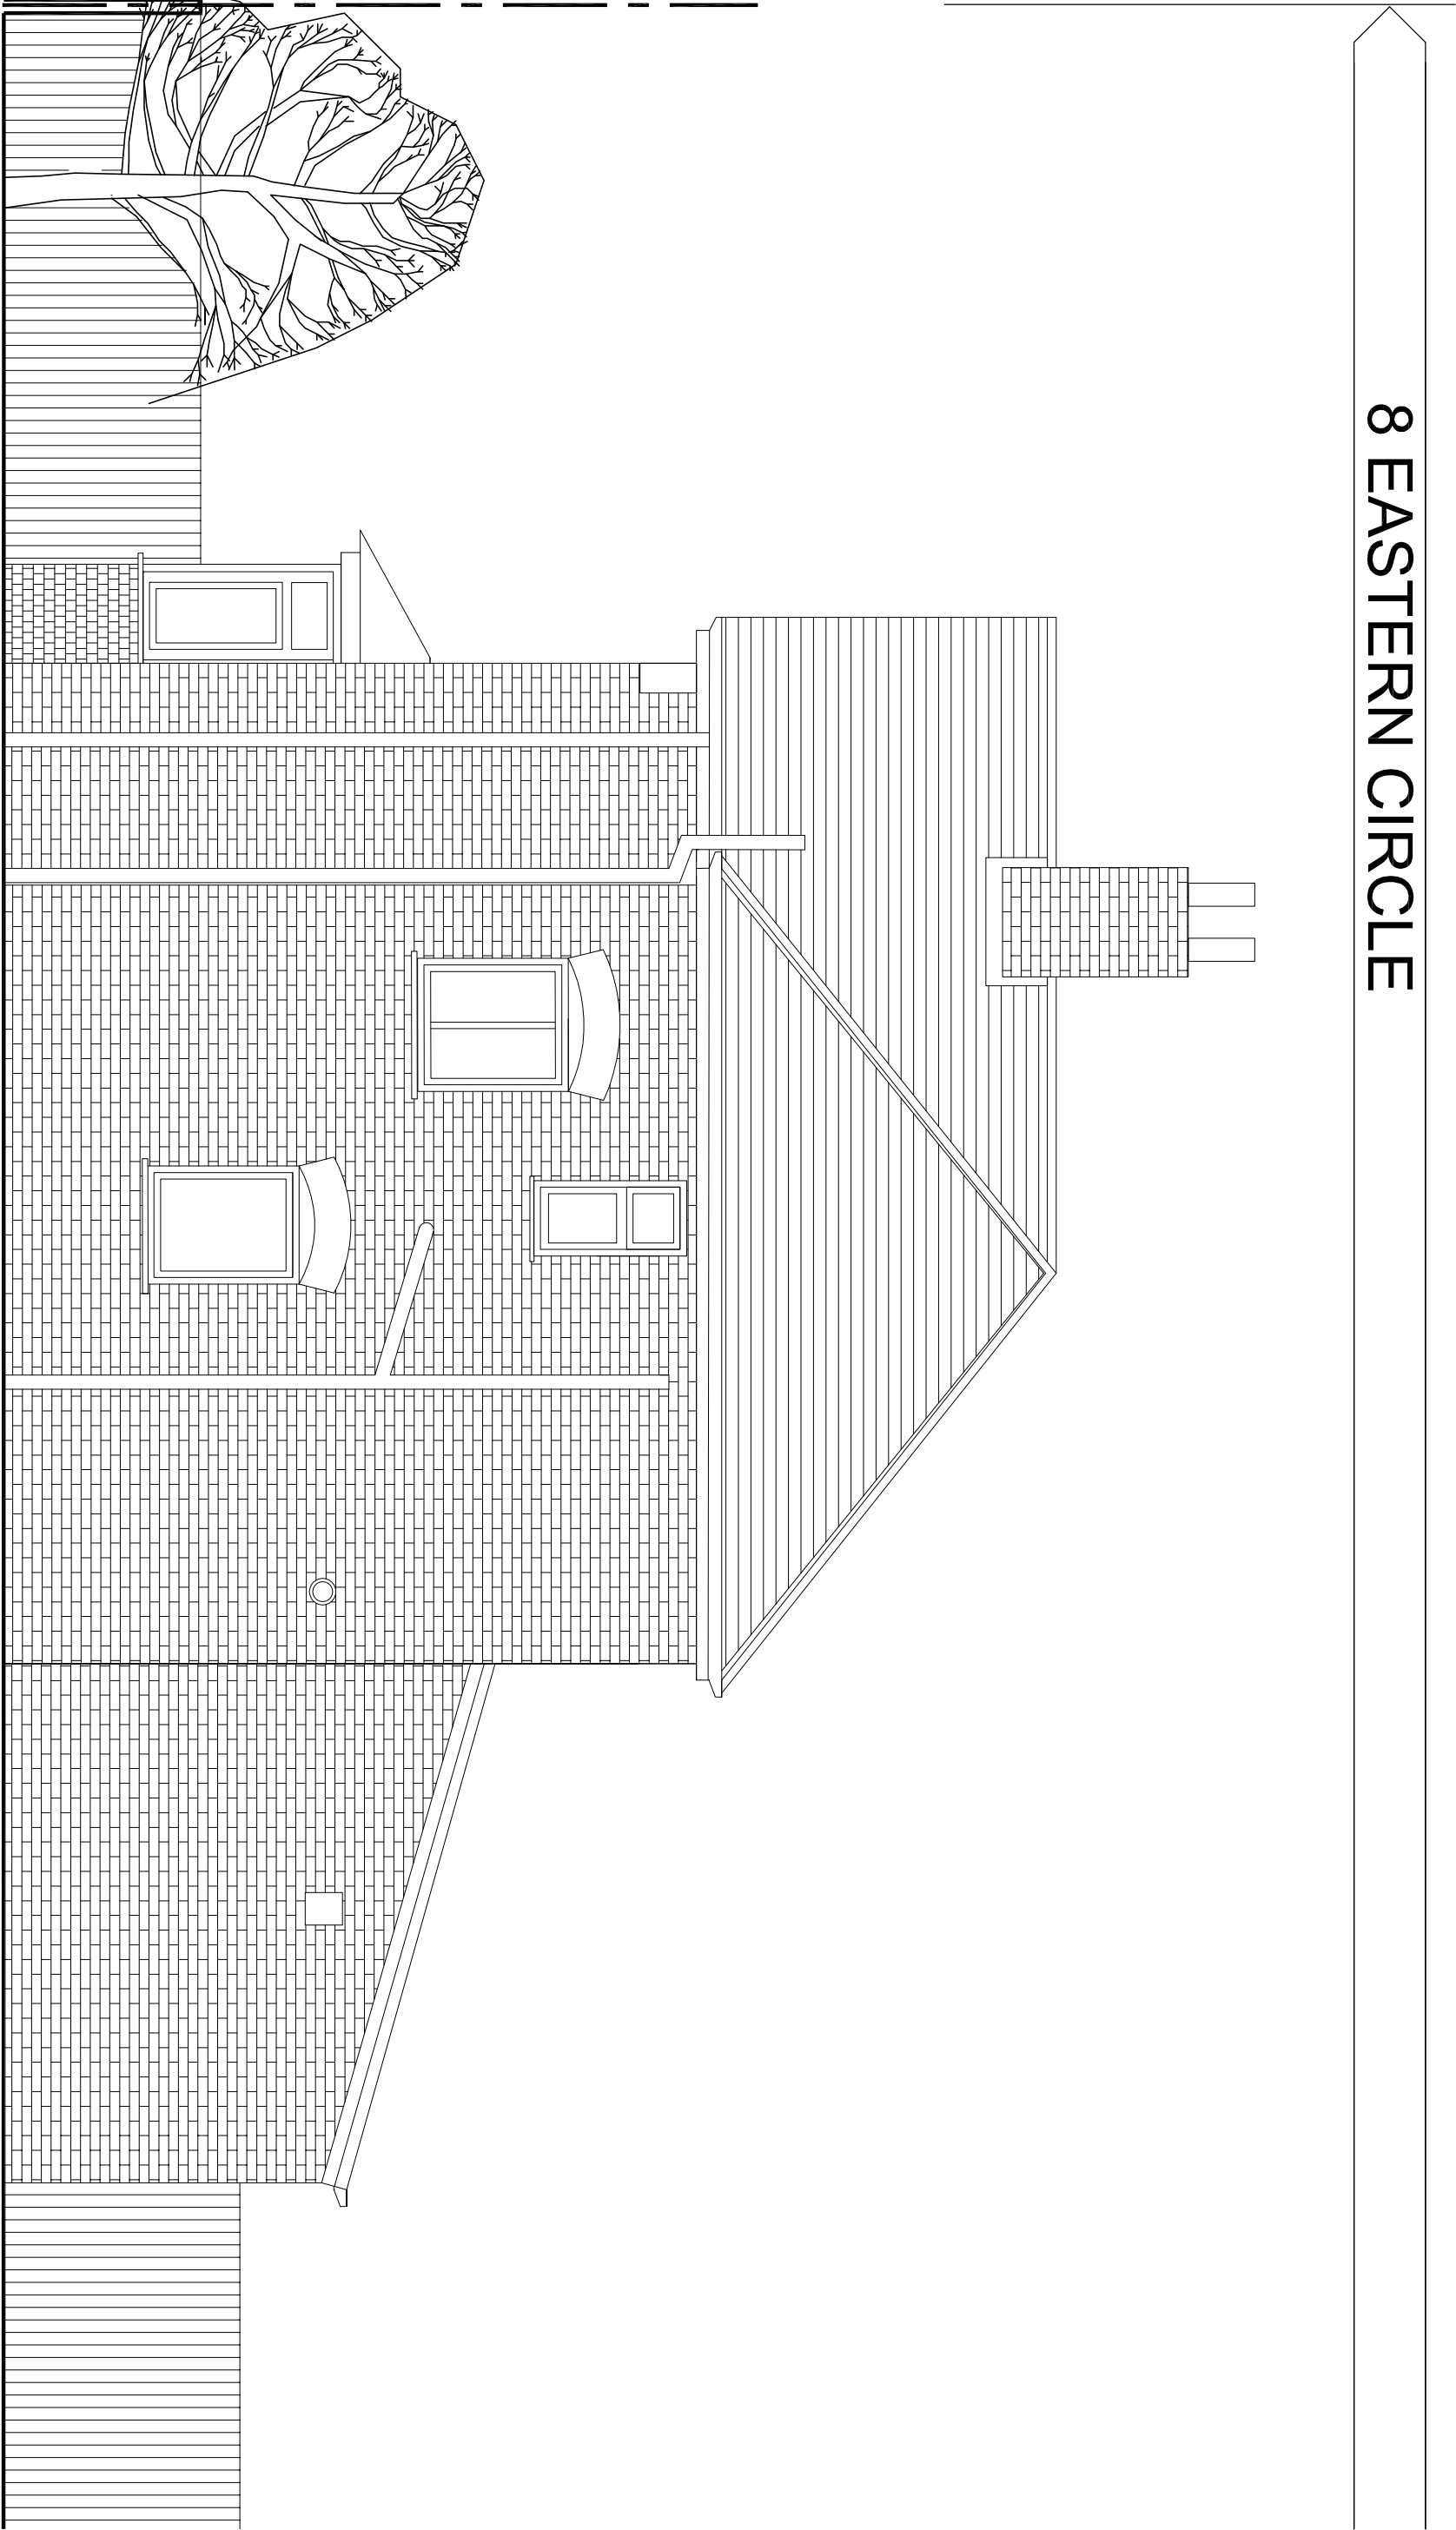

EXISTING SIDE ELEVATION

REV. DATE DETAILS

BM ARCHITECTURAL DESIGNS
APARTMENT 8,
224 GREAT CLOWES STREET
MANCHESTER M7 2ZS
TEL: 07415 493002

PROJECT: PROPOSED EXTENSIONS AT
8 EASTERN CIRCLE, BURMAGE,
MANCHESTER M19 1JP

TITLE: EXISTING LAYOUT - ELEVATIONS

CLIENT: MR. SYED BUKHARI AND FAMILY

SCALE: 1:50 @A1 DATE: 06/ 2020 DRAWN: BM

STATUS: PLANNING

DRAWING NO: BM/0620/EAST/PL2 REV: