




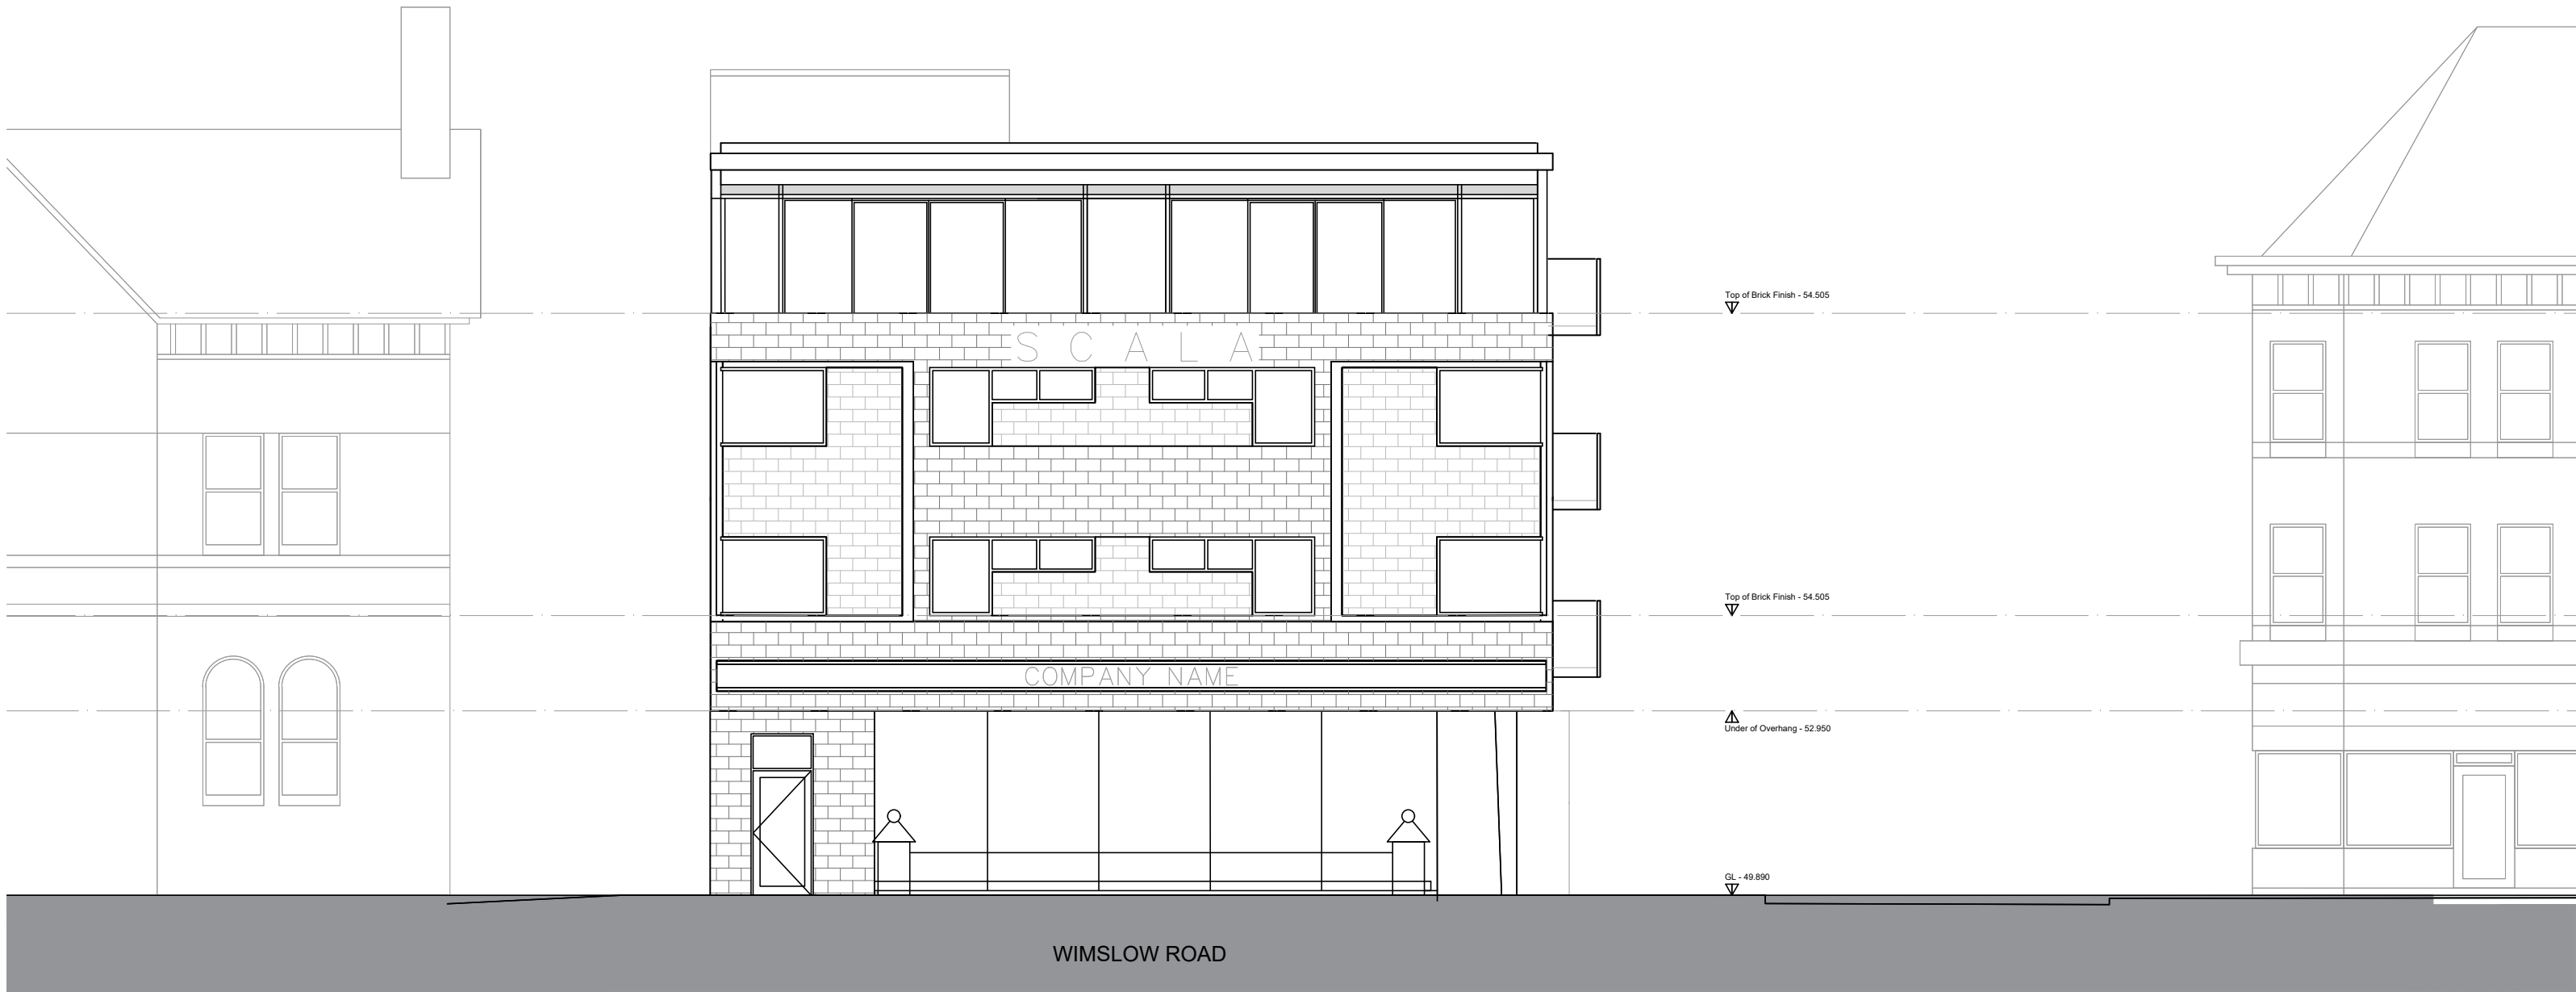

01 Existing East Elevation
1:100

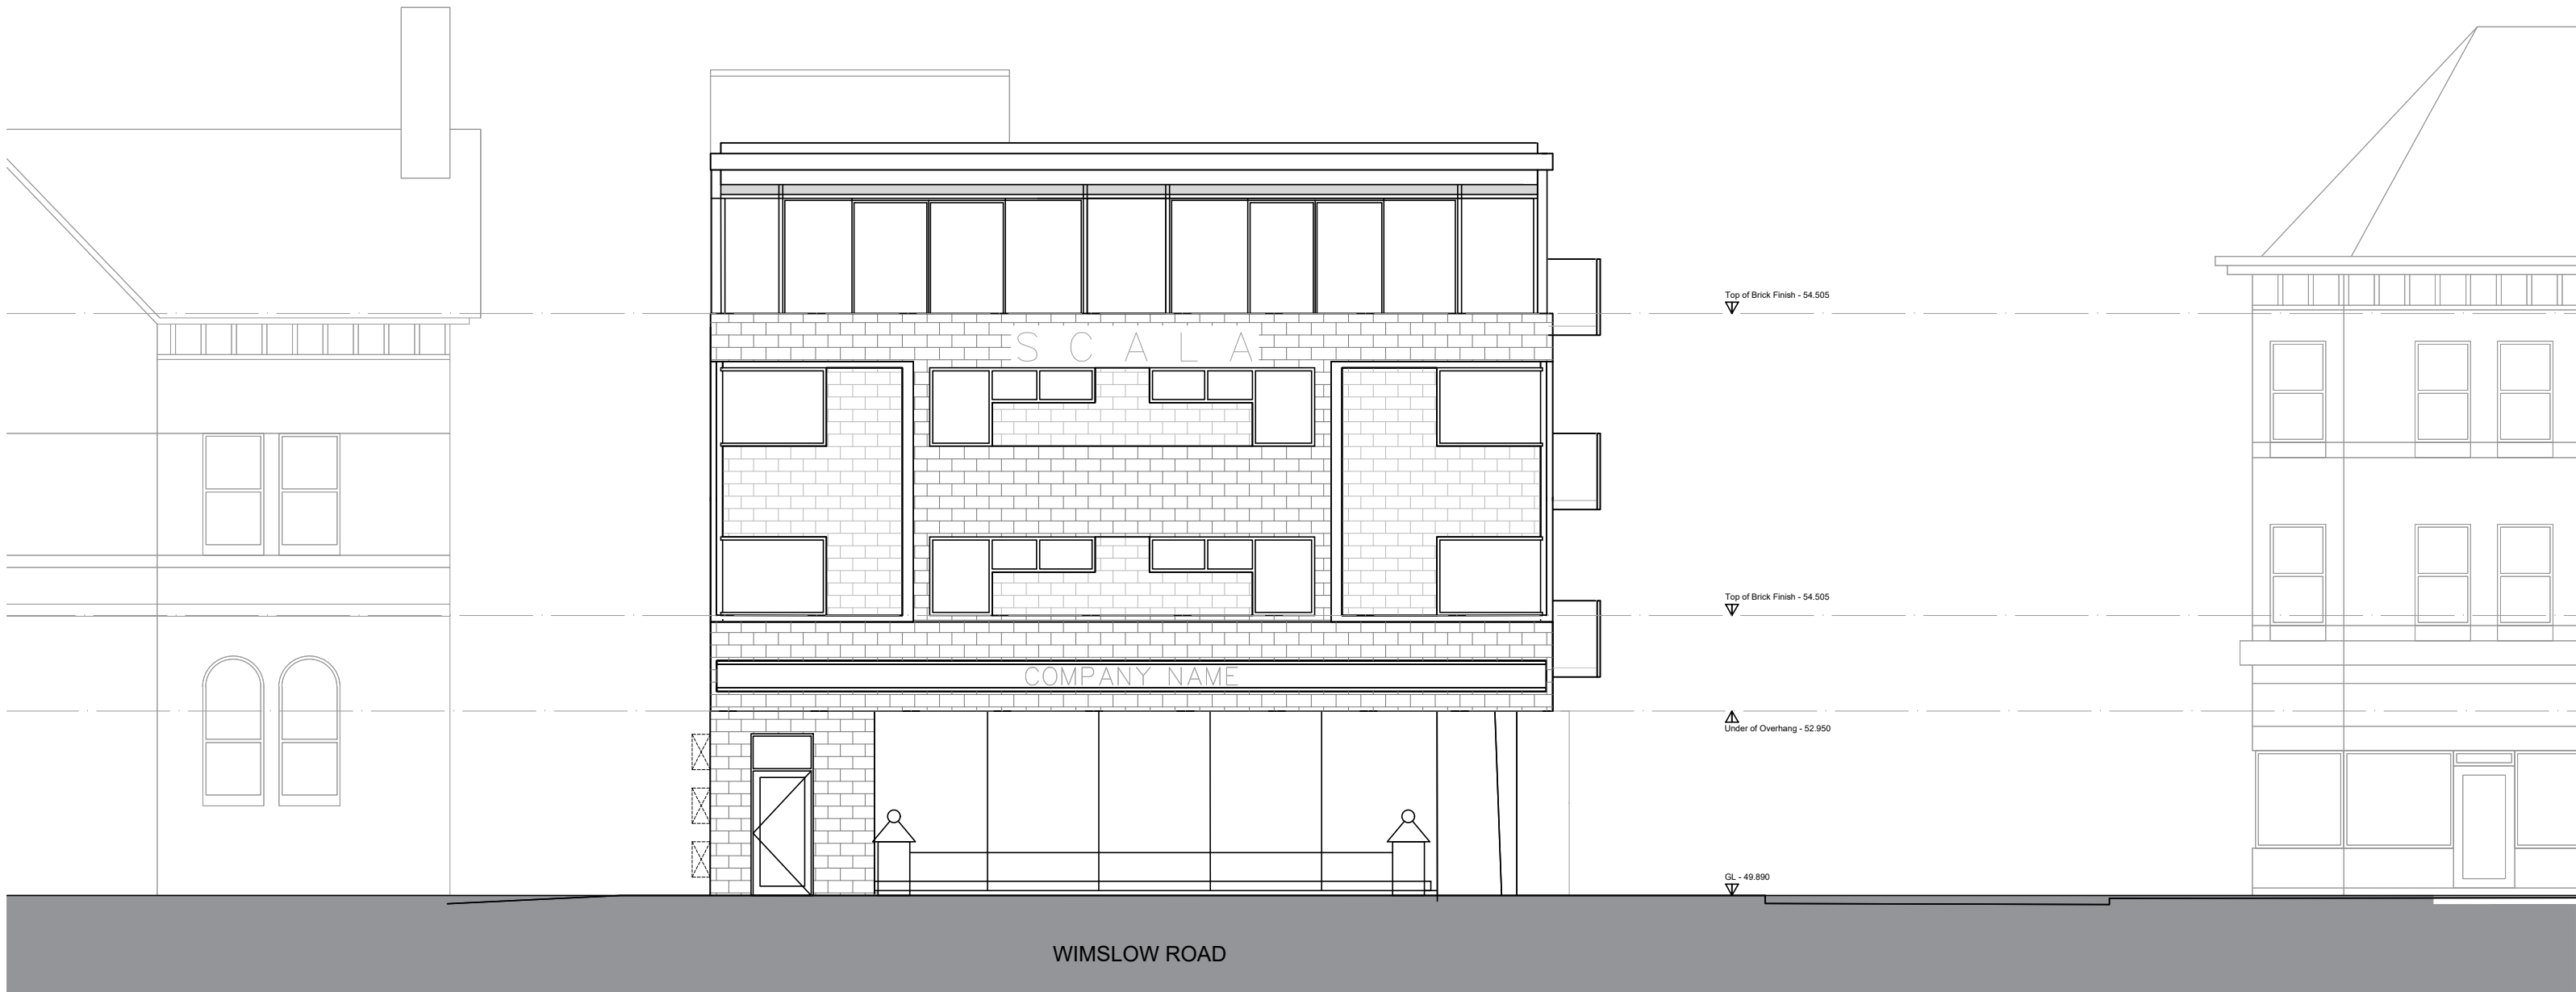

02 Proposed East Elevation
1:100

 

NOTES

Copyright of this drawing is vested in the Architect and it must not be copied or reproduced without consent.

All dimensions are in millimeters unless indicated. Contractor to check all dimensions prior to commencing work onsite & adopt responsibility for dimensional accuracy prior to works.

Drawing to be read in conjunction with all relevant information. Any discrepancies found between information on this drawing, given elsewhere or recorded onsite shall be reported immediately.

Do not scale from this drawing... If in doubt ask!

A	ISSUED FOR PLANNING	AF	AF	14.04.20
REV	DESCRIPTION	DRAWN	CHECKED	DATE
CLIENT	DENTAL SURGERY WITHINGTON			
PROJECT	9 COPSON STREET, MANCHESTER, M20 3HE			
STAGE	PLANNING			
DRAWING TITLE EXISTING AND PROPOSED SIDE ELEVATIONS EAST ELEVATION		SCALE 1:100@A1		
		DATE 14.04.20		
DRAWING NO. 191101-XX-00-AE-102		REV A		