




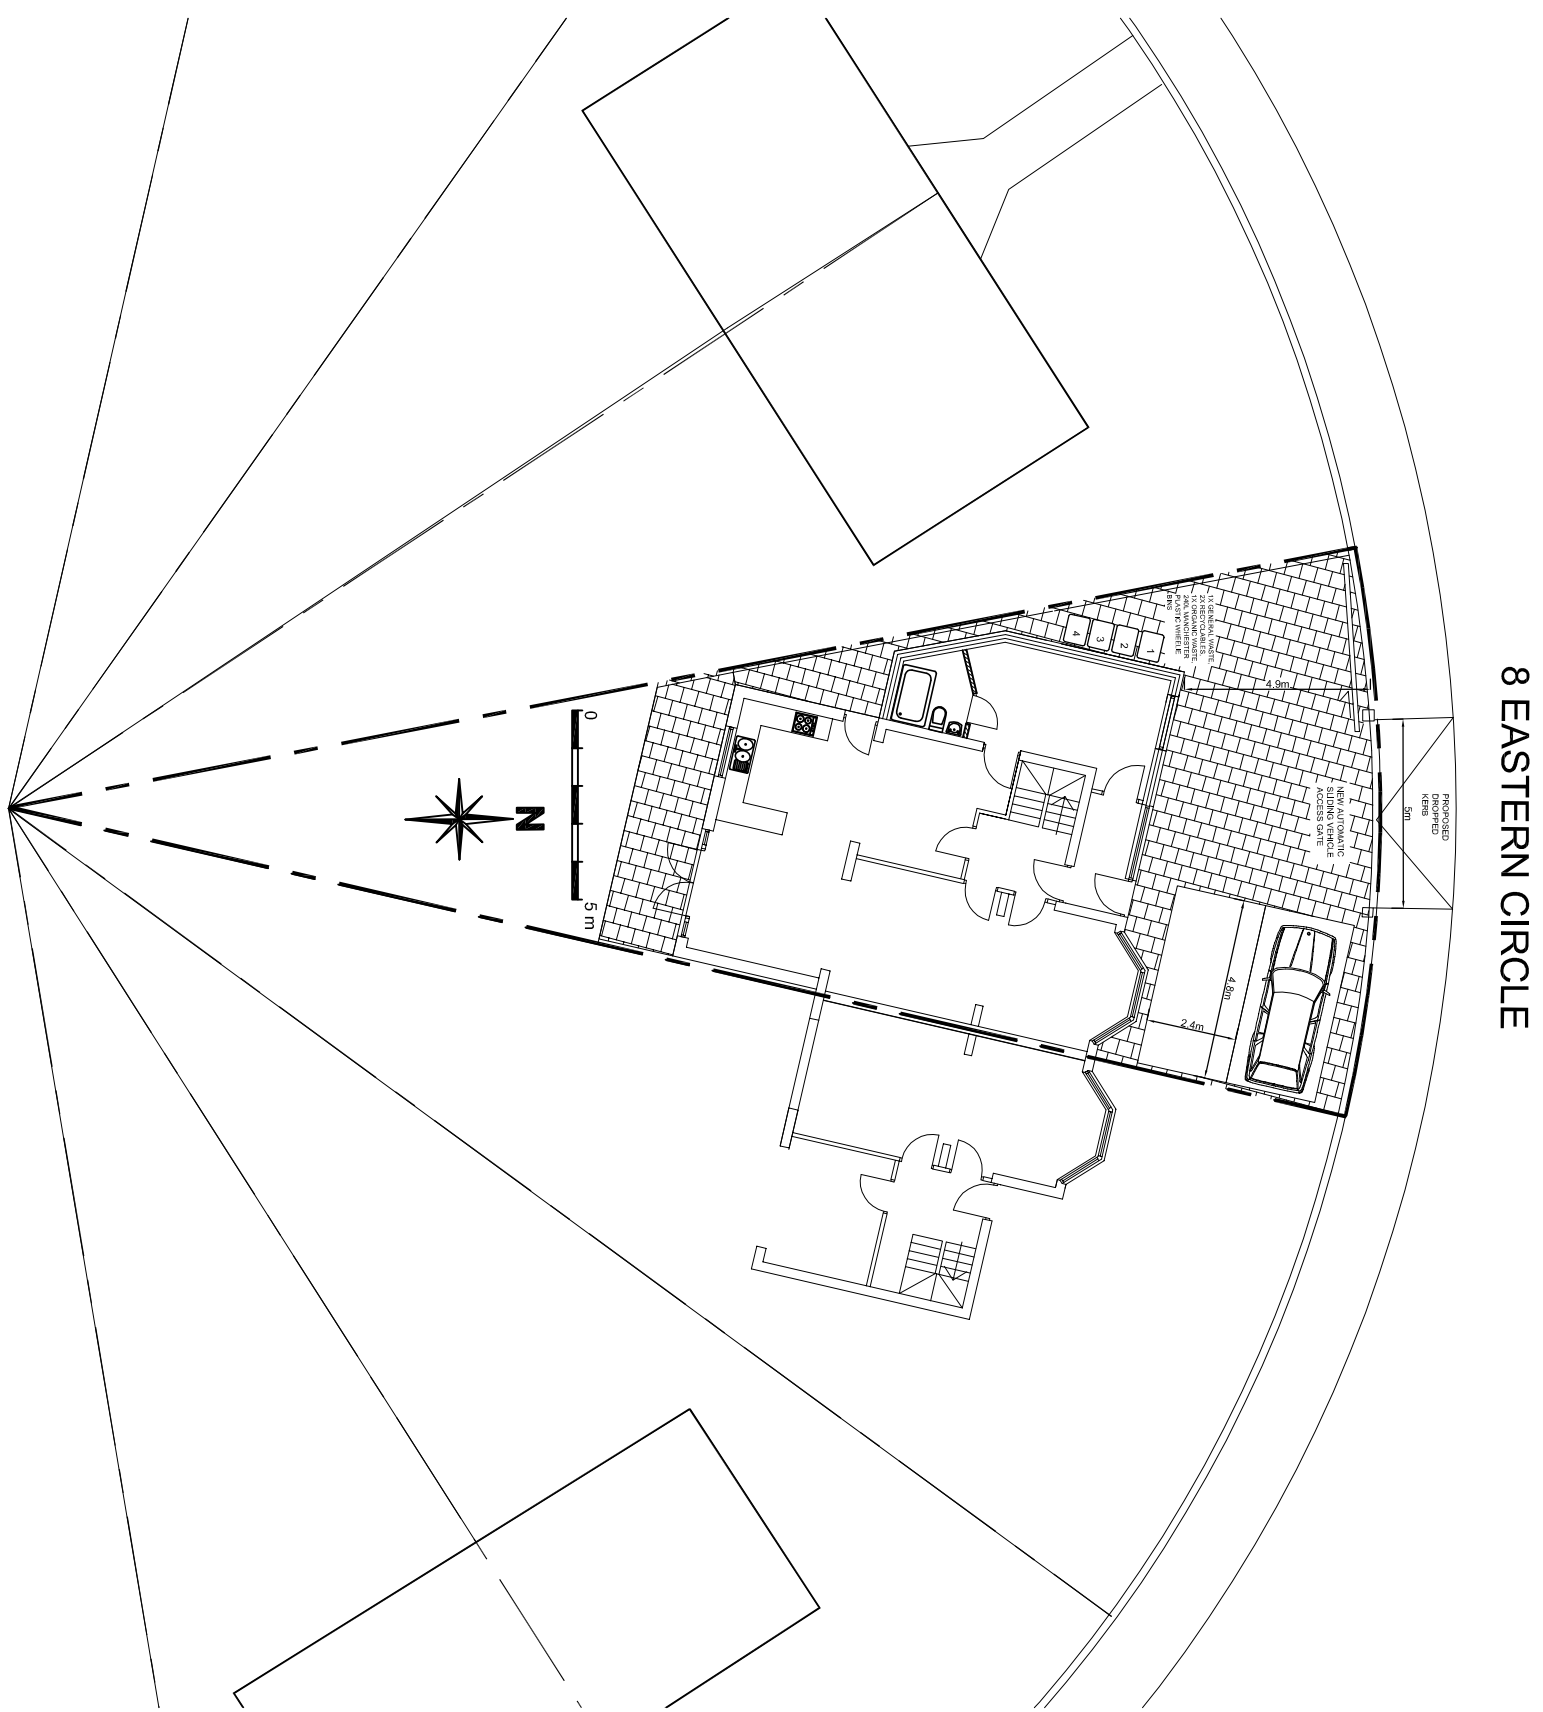

PROPOSED SITE PLAN
SCALE 1:200 @A1

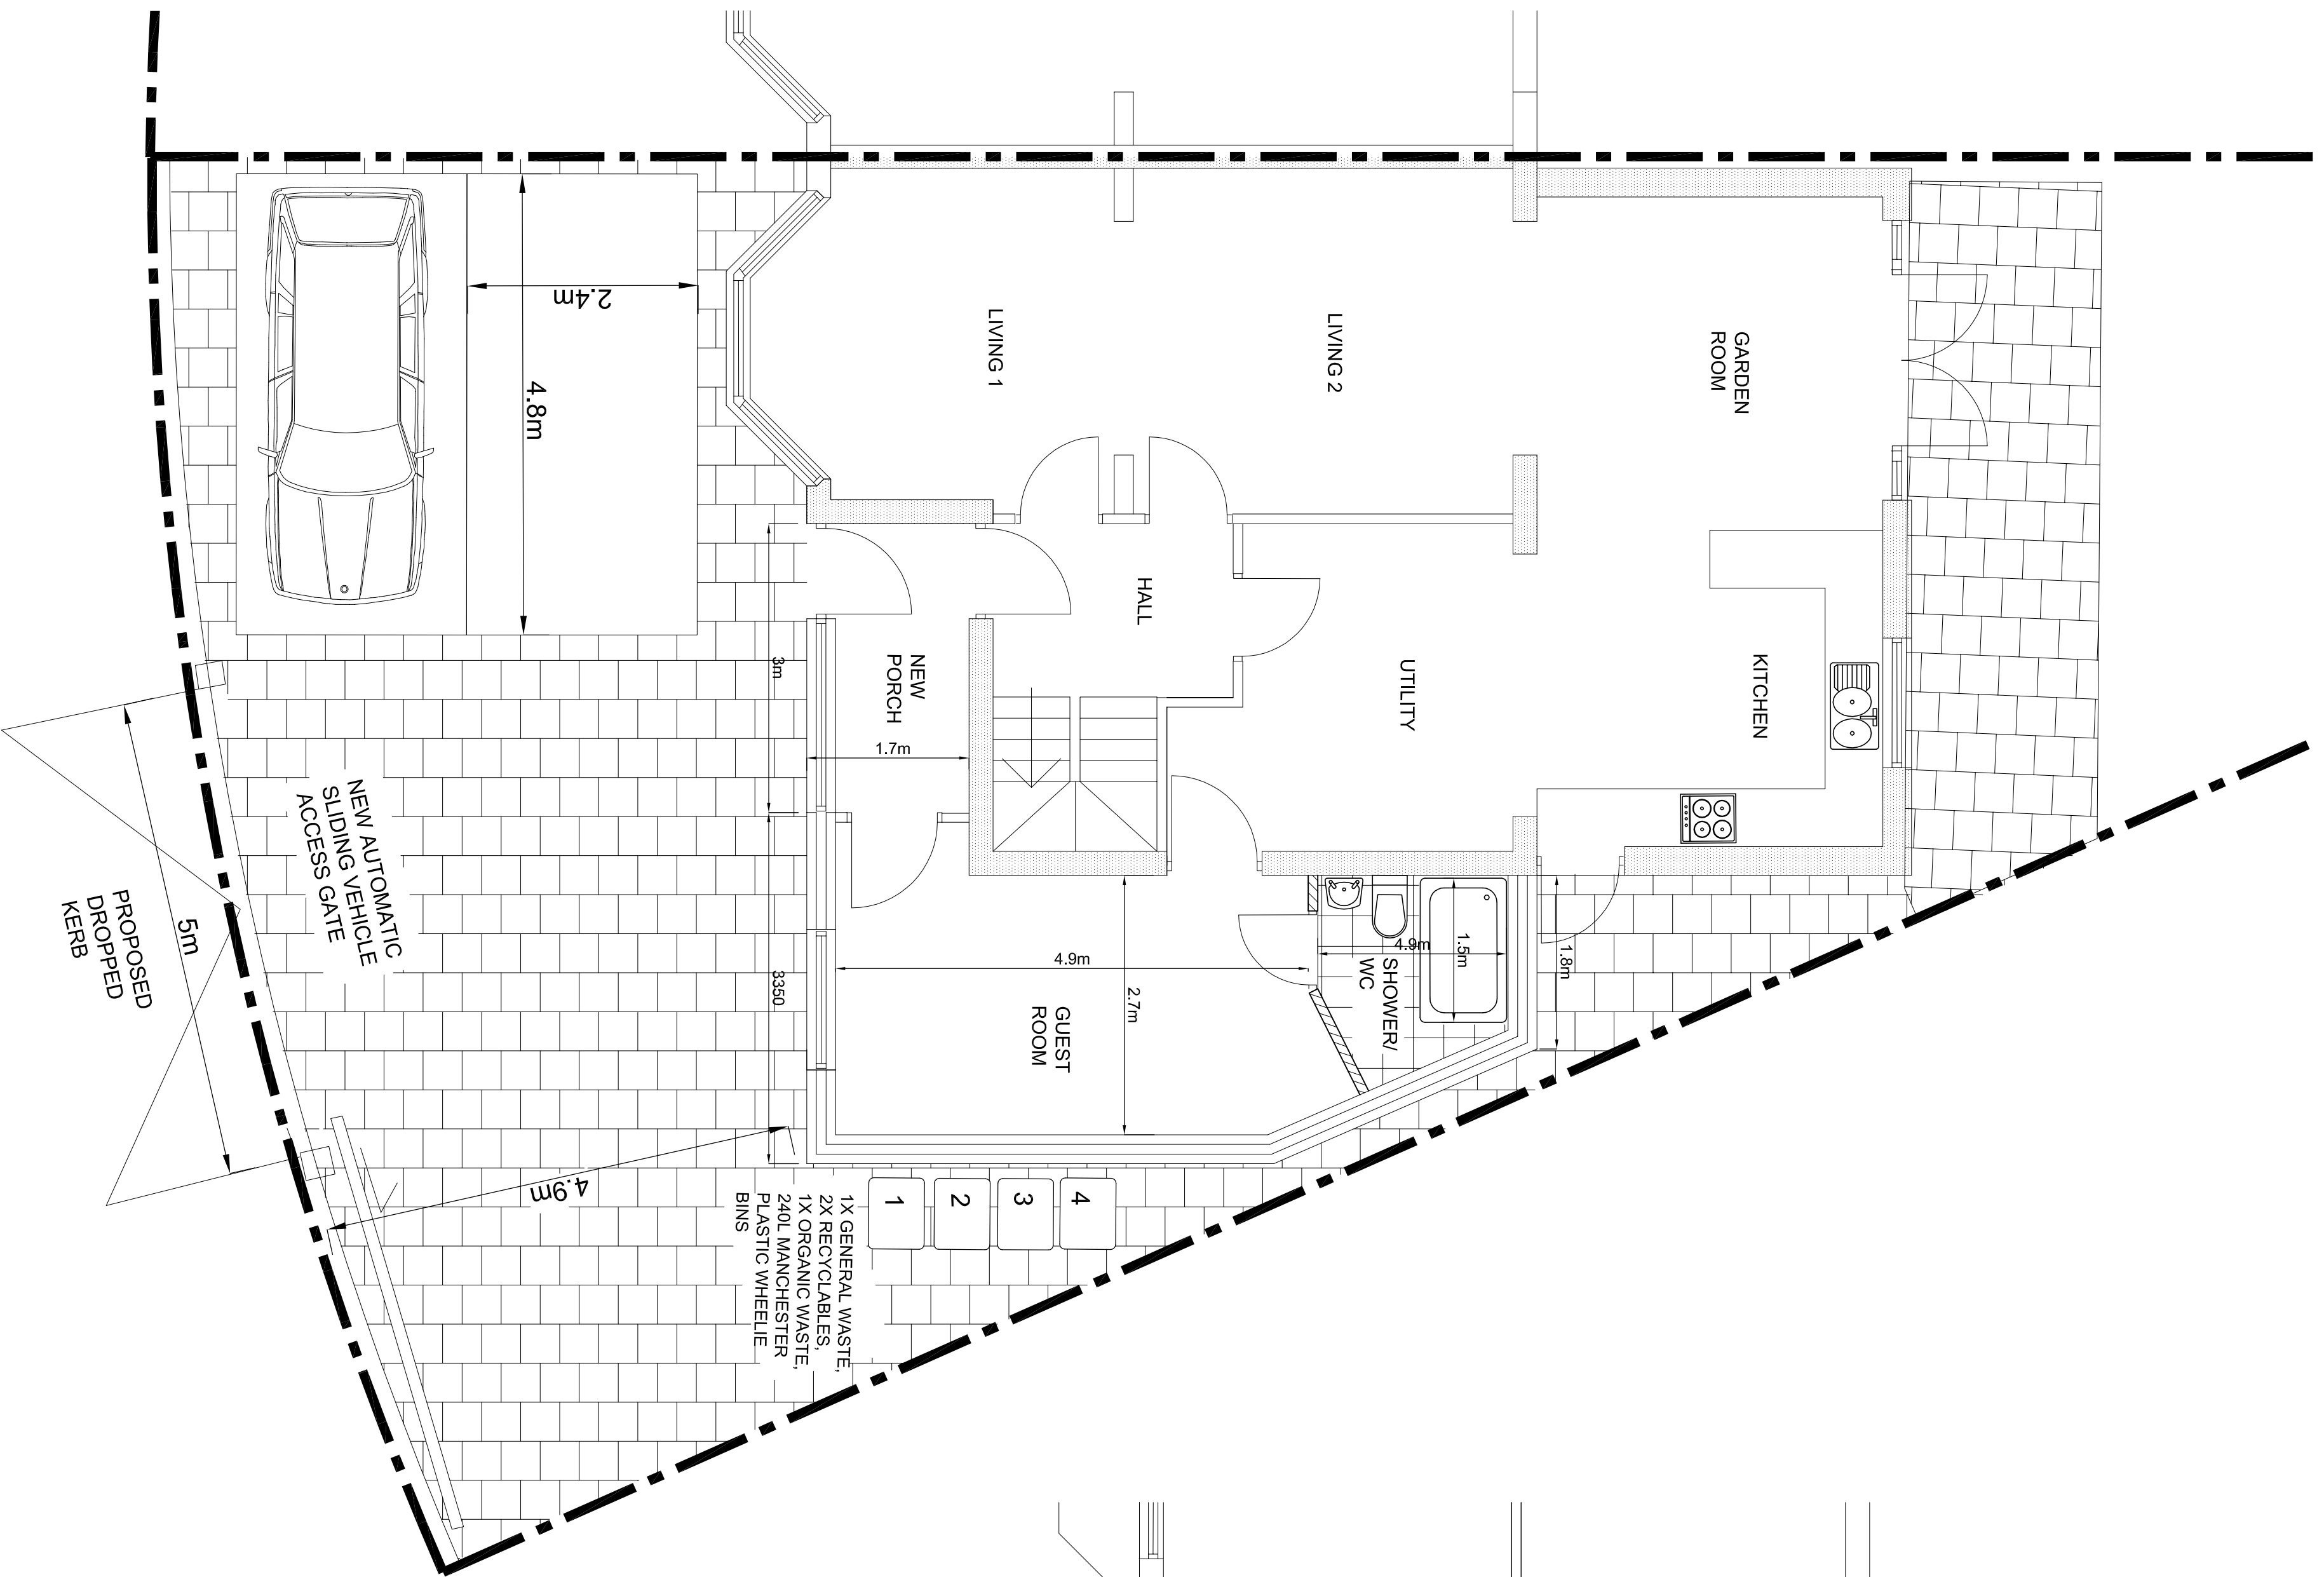

PROPOSED GROUND FLOOR PLAN
SCALE 1:50 @A1

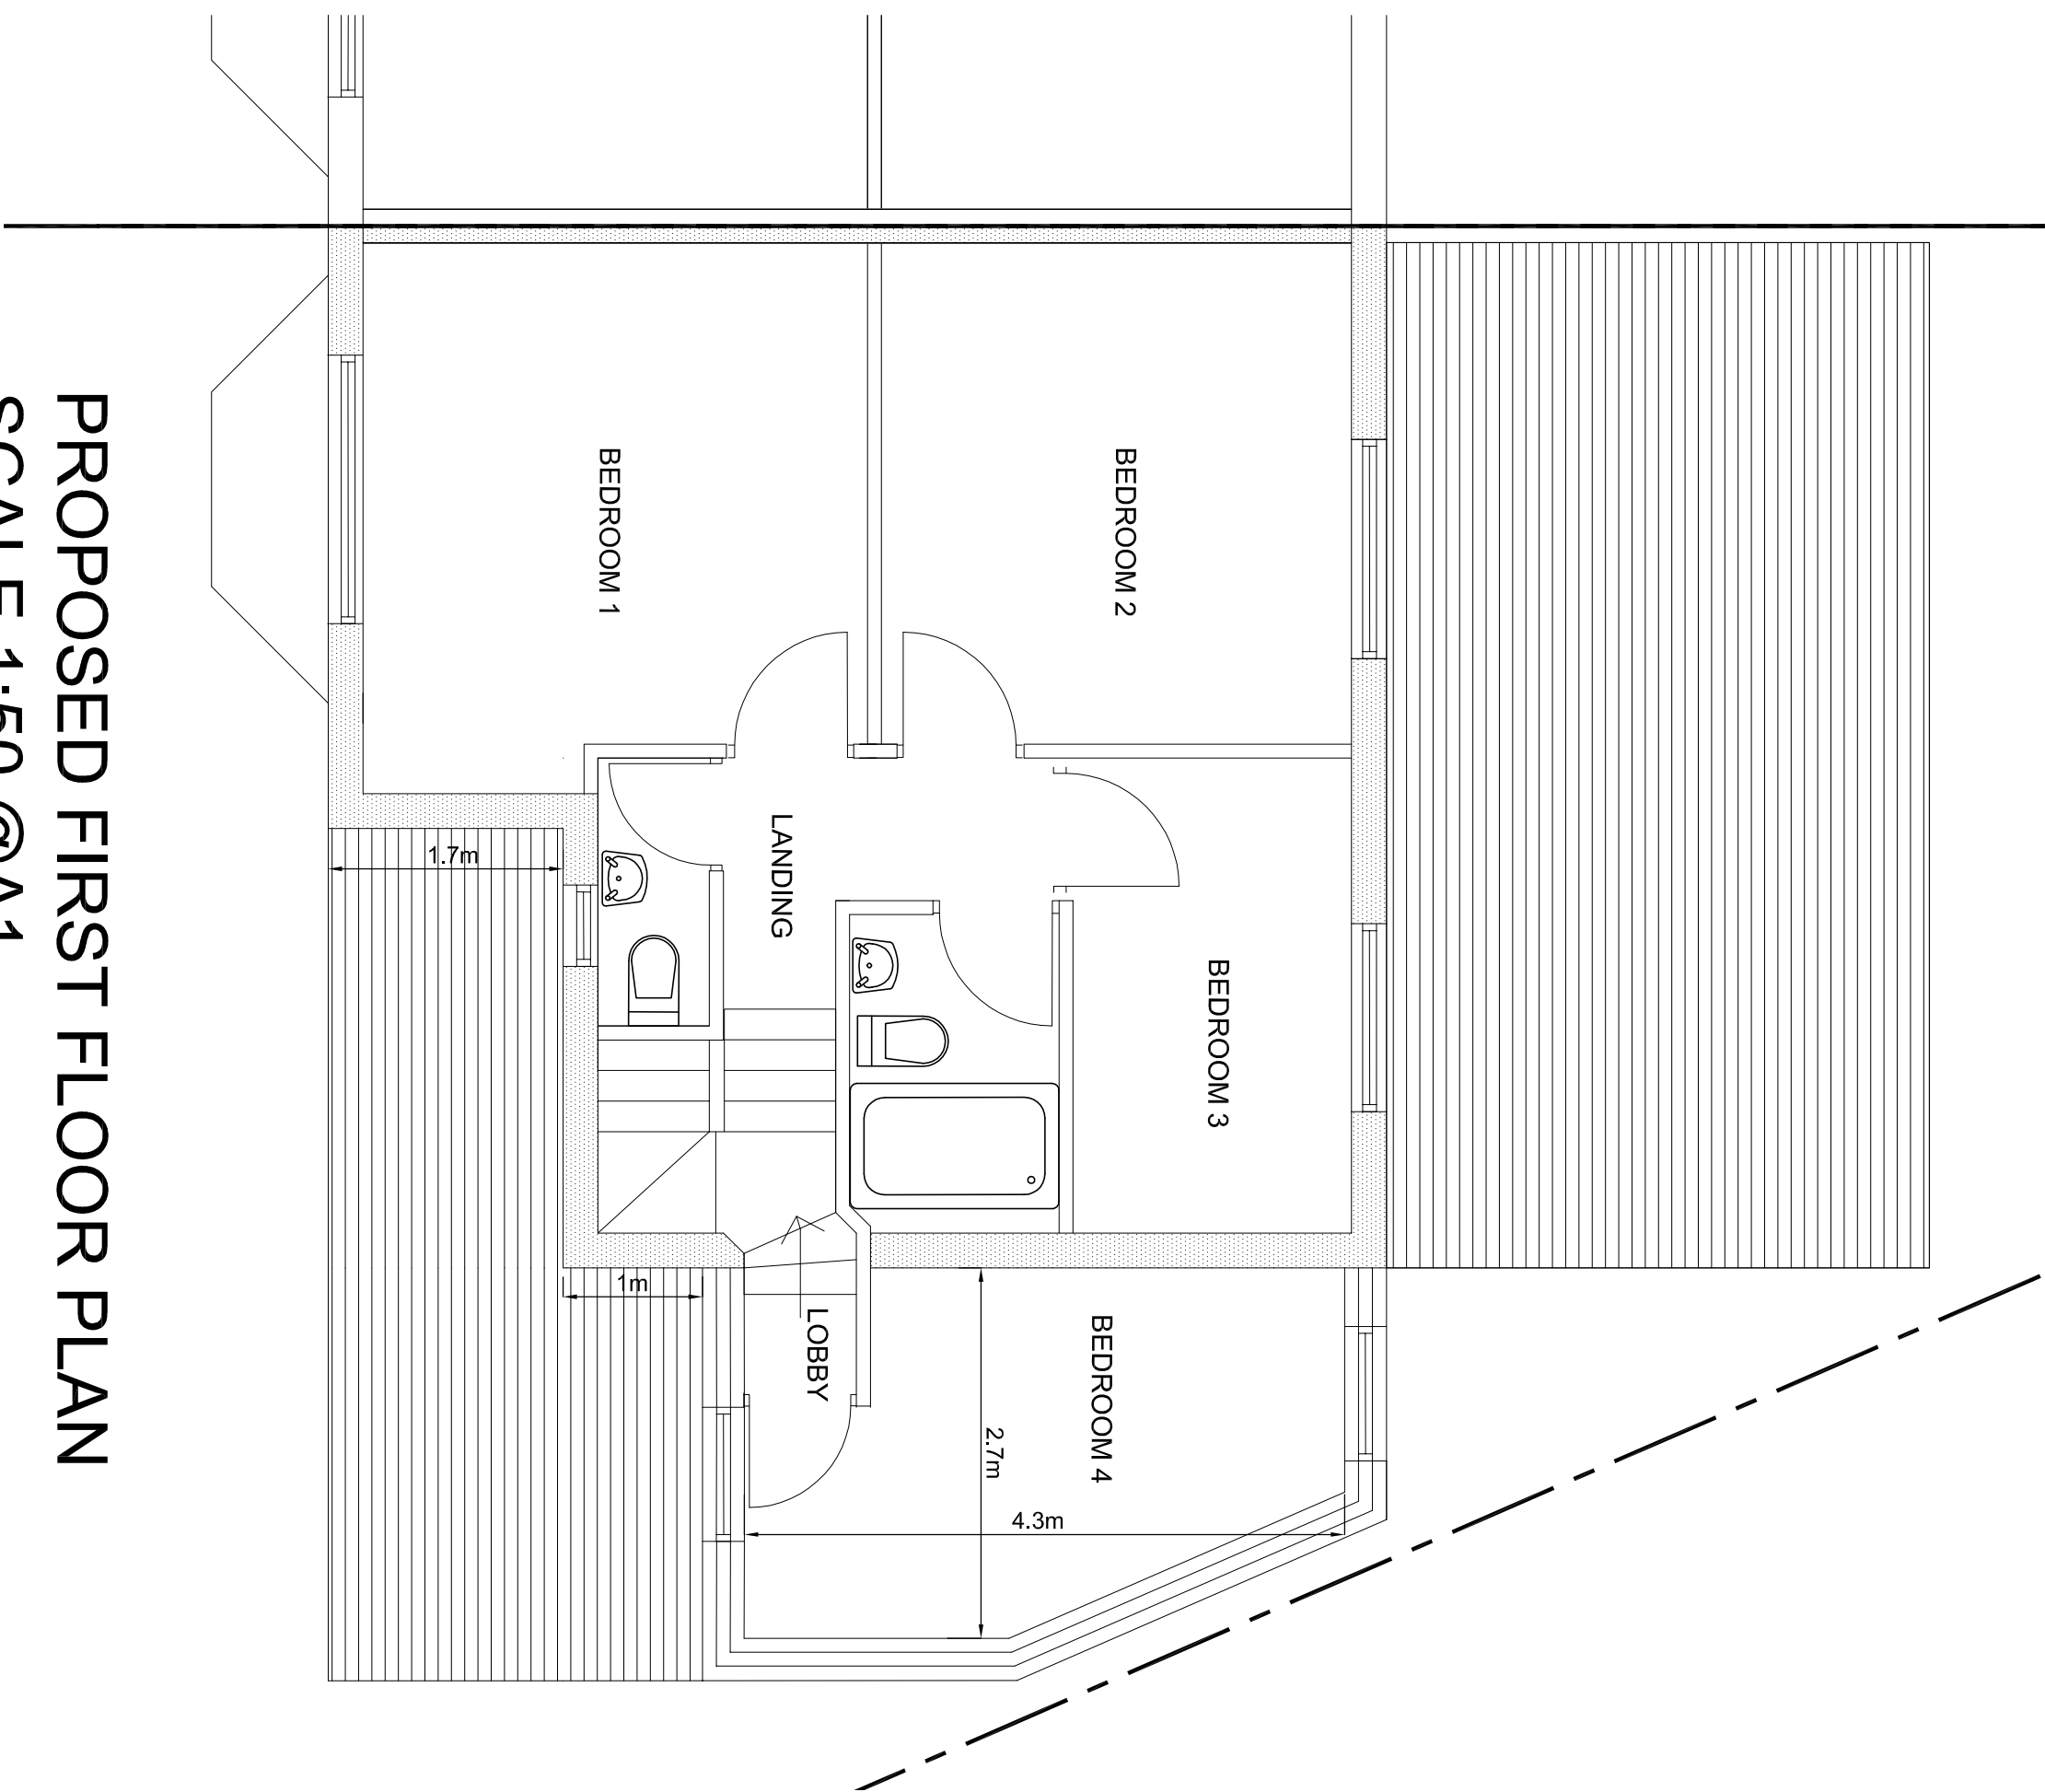

PROPOSED FIRST FLOOR PLAN
SCALE 1:50 @A1