


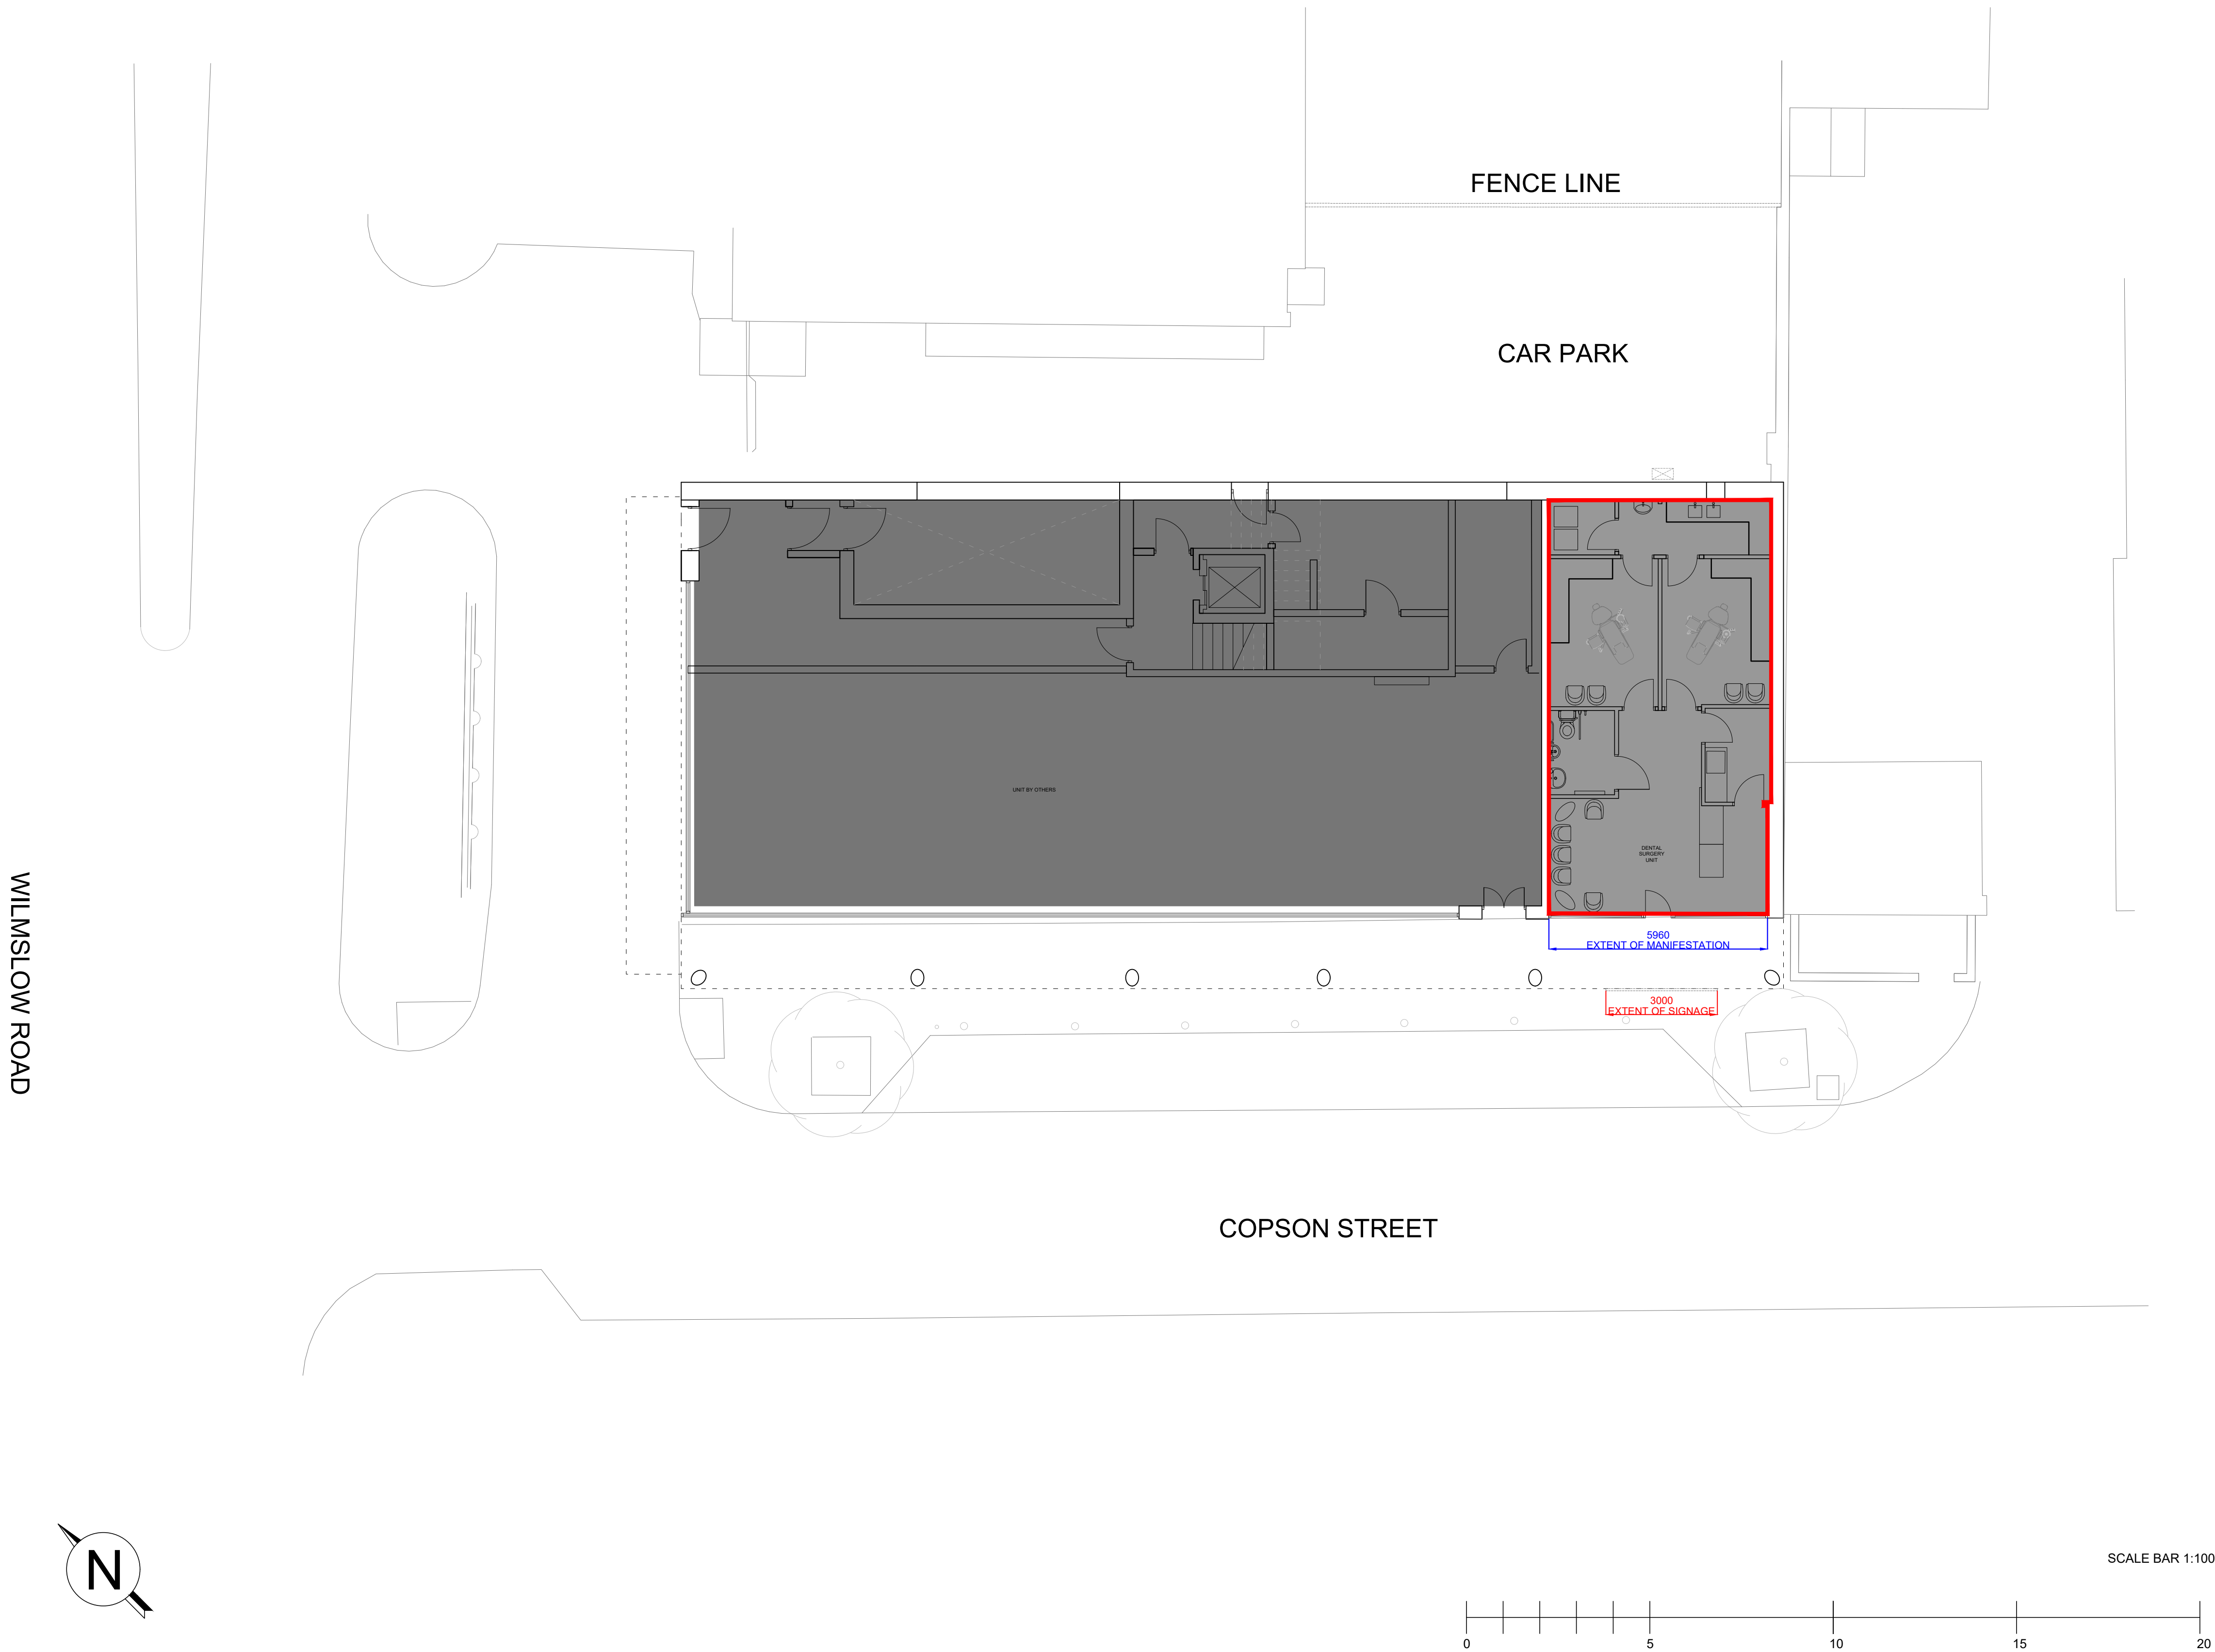

NOTES

Copyright of this drawing is vested in the Architect and it must not be copied or reproduced without consent.

All dimensions are in millimeters unless indicated. Contractor to check all dimensions prior to commencing work onsite & adopt responsibility for dimensional accuracy prior to works.

Drawing to be read in conjunction with all relevant information. Any discrepancies found between information on this drawing, given elsewhere or recorded onsite shall be reported immediately.

Do not scale from this drawing... If in doubt ask!

KEY:

 Hatch denotes unit by others.

 Hatch denotes dental surgery unit.

Previous planning application approved for change of use, refer to application no.: 125423/FO/2019 for more detail.

GENERAL NOTE:

Refer to drawing 191101-XX-00-AE-100 - Proposed Front and Rear Elevations.

Refer to drawing 191101-XX-00-AE-101 - Existing Front and Rear Elevations.

Refer to drawing 191101-XX-00-AD-200 - Proposed Front Signage and Manifestation.

A	ISSUED FOR PLANNING		AF	AF	14.04.20
REV	DESCRIPTION		DRAWN	CHECKED	DATE
CLIENT	DENTAL SURGERY WITHINGTON				
PROJECT	9 COPSON STREET, MANCHESTER, M20 3HE				
STAGE	PLANNING				
DRAWING TITLE PROPOSED PLAN			SCALE 1:500@A1		
			DATE 14.04.20		
DRAWING NO. 191101-XX-00-GA-200			REV A		