



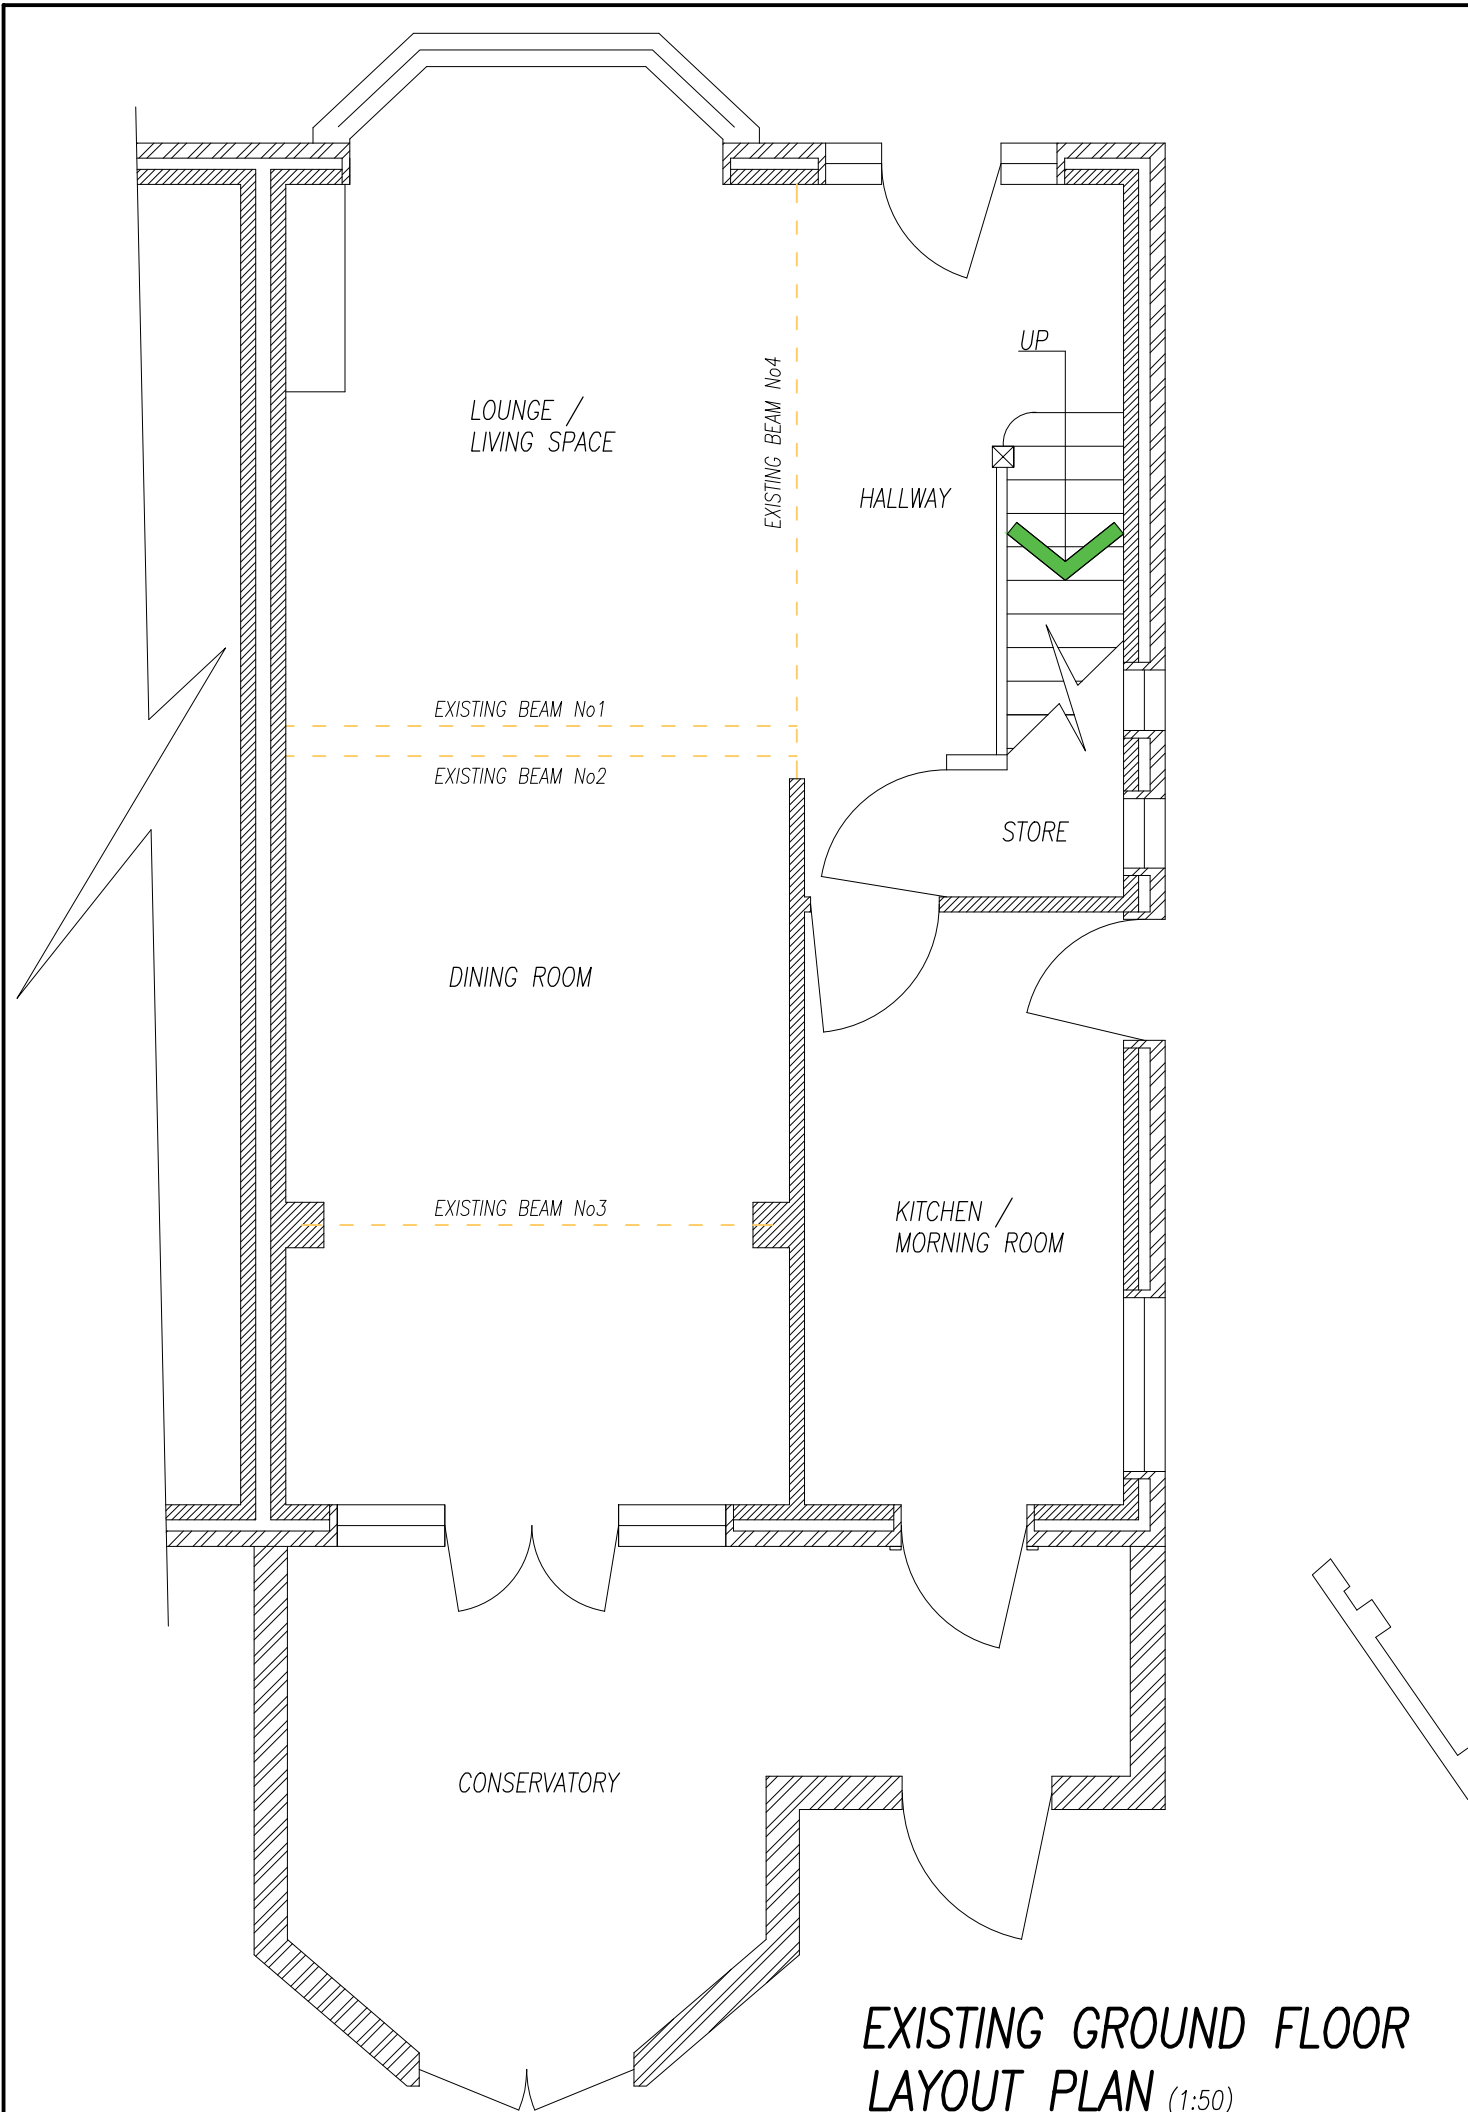

EXISTING GROUND FLOOR
LAYOUT PLAN (1:50)

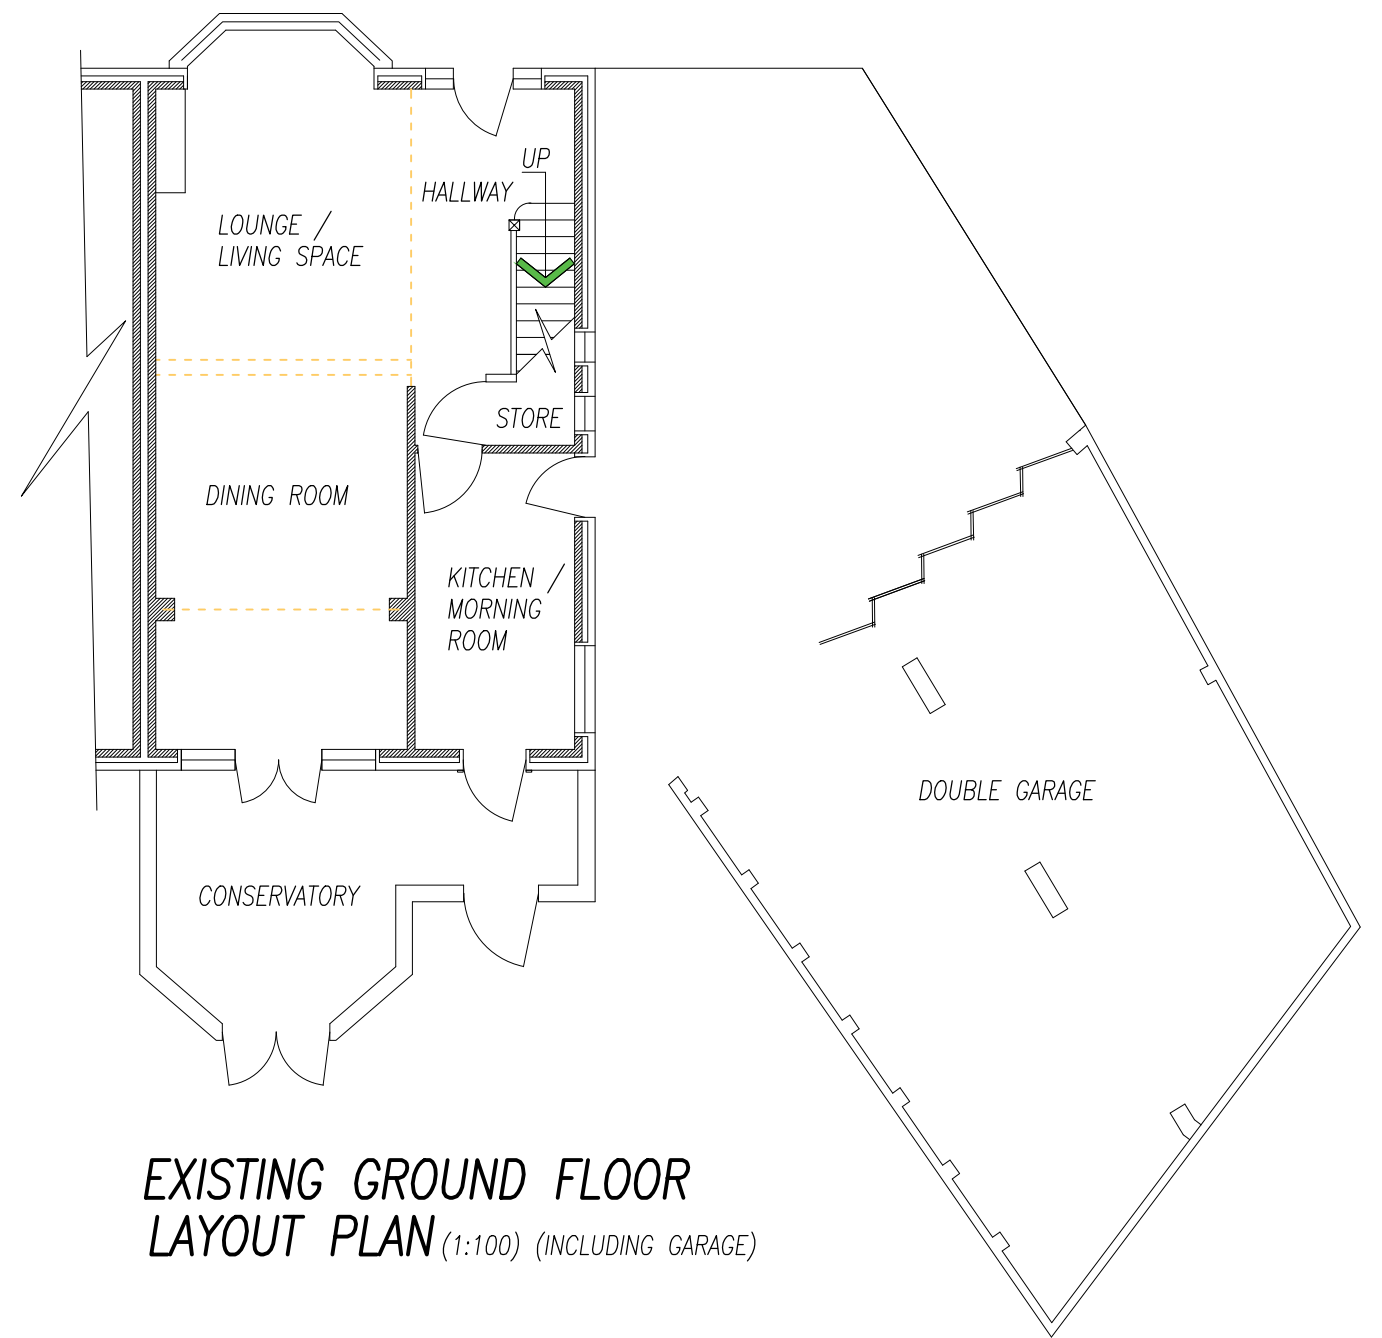

EXISTING GROUND FLOOR
LAYOUT PLAN (1:100) (INCLUDING GARAGE)

FINAL DRAWINGS FOR LA APPROVAL

MAY 20 -DRAWINGS FOR LOCAL AUTHORITY APPROVAL		TO BE PRINTED AT A3	
LOCATION ADDRESS: 42 SPRINGDALE GARDENS, DIDSBURY M20	DRAWING TITLE:	DATE:	SHEET No:
	EXISTING GROUND FLOOR PLAN (INCLUDING GARAGE)	MAY 20	02 OF 17
	PROJECT DESCRIPTION: PROPOSED 2 STOREY SIDE & PART REAR EXTENSION PLUS DEMOLITION OF GARAGE & ITS REPLACEMENT WITH A HABITABLE STRUCTURE.		DRAWING NUMBER:
		RT/0520/02	