




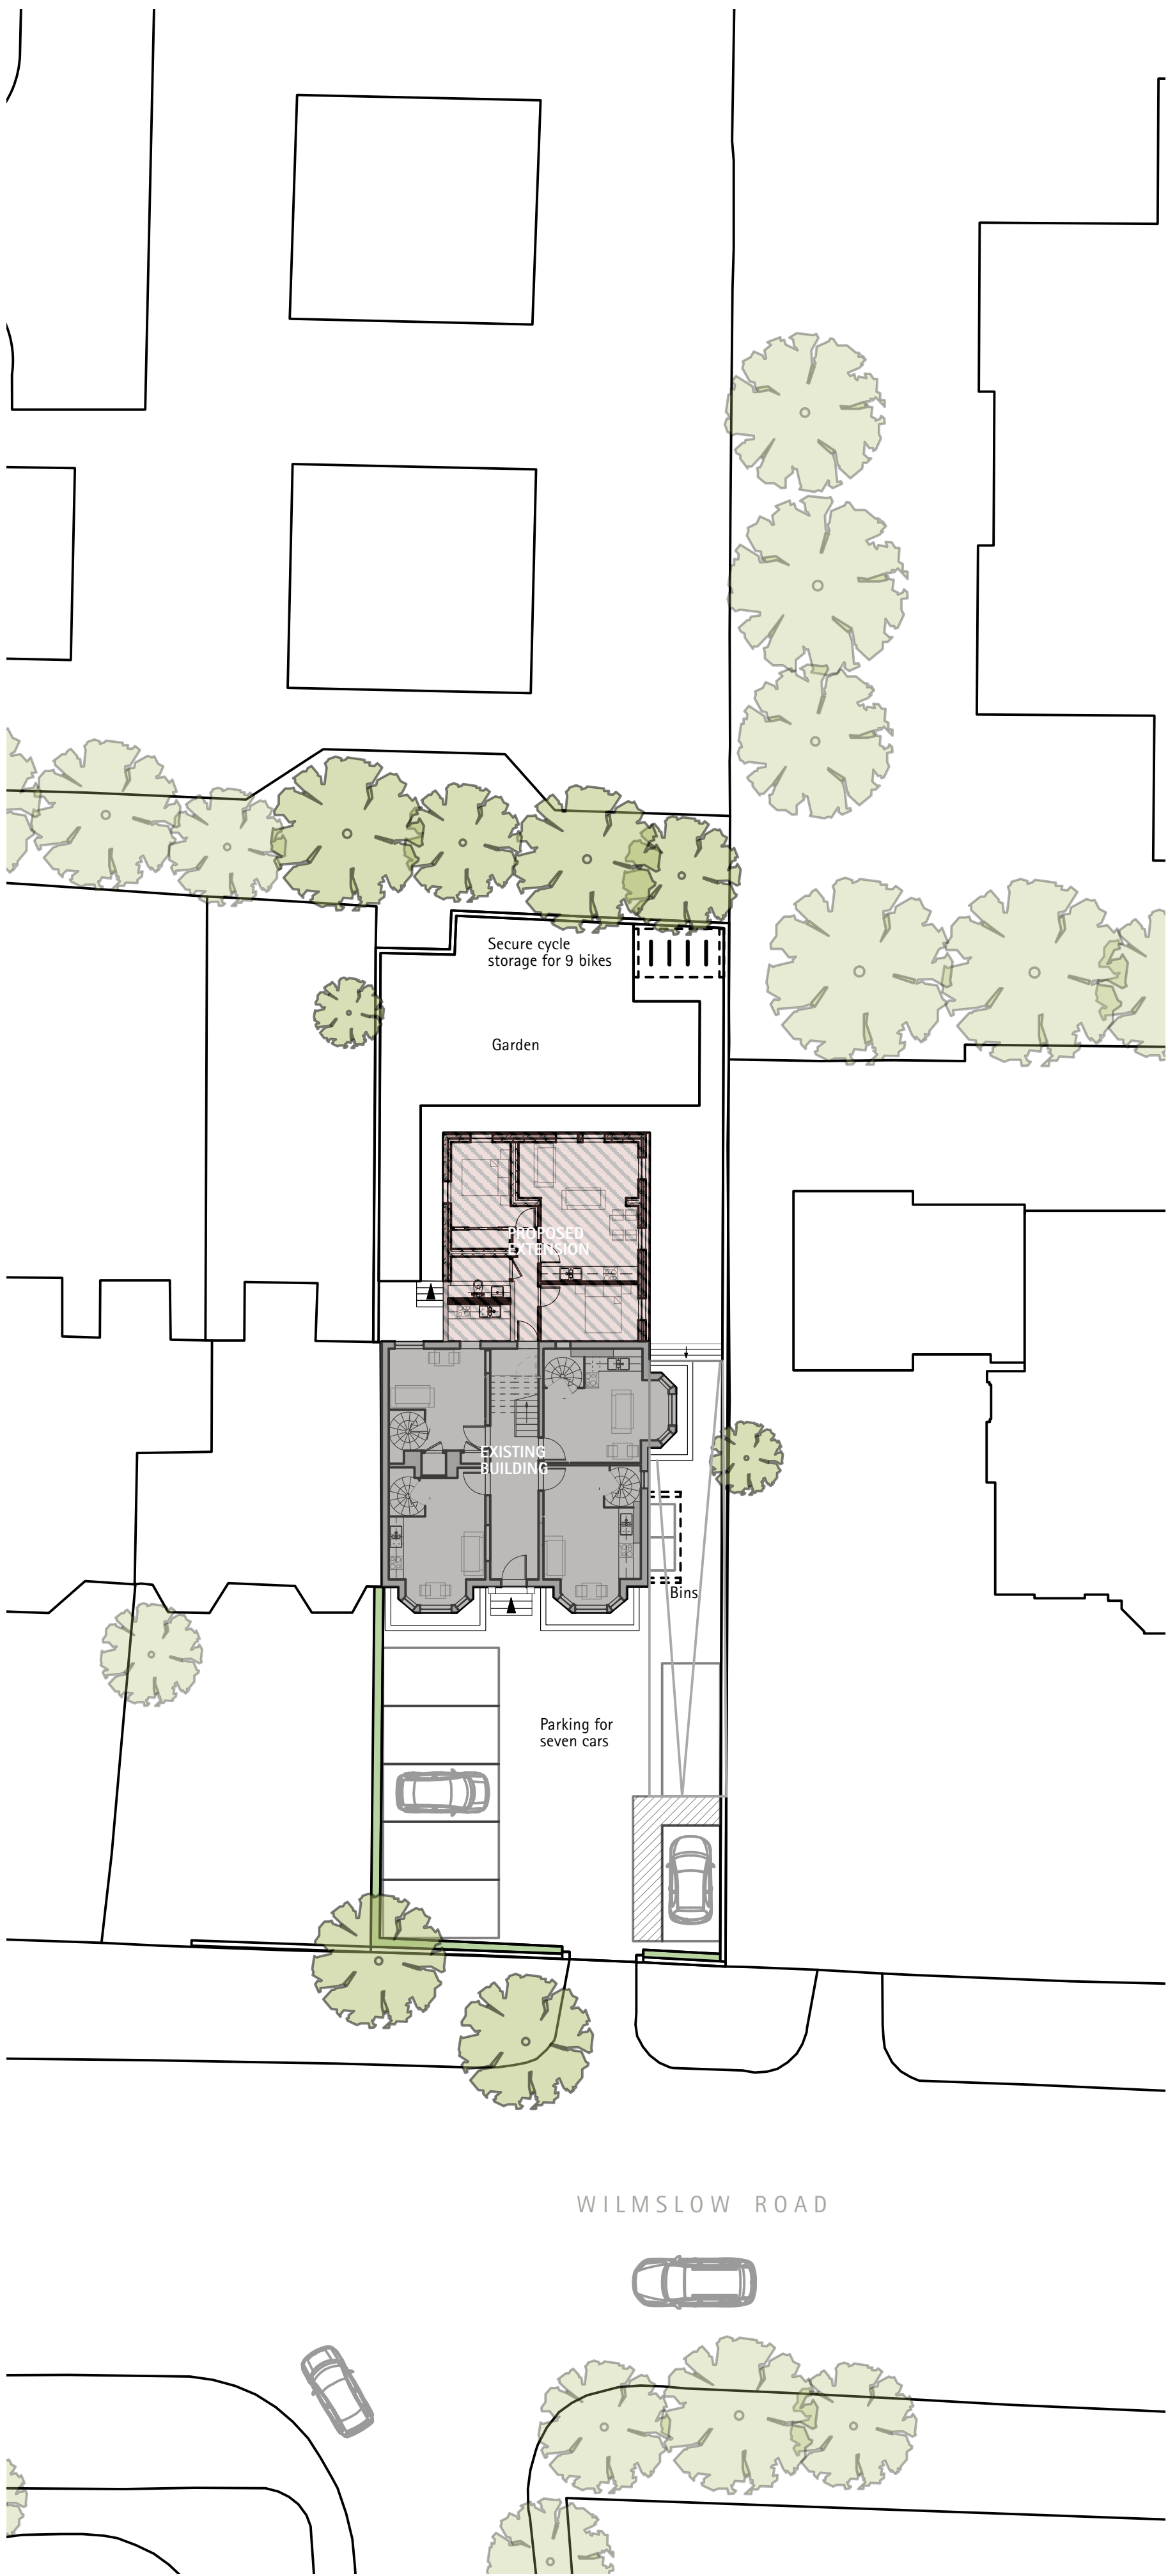


Site Plan
1:200

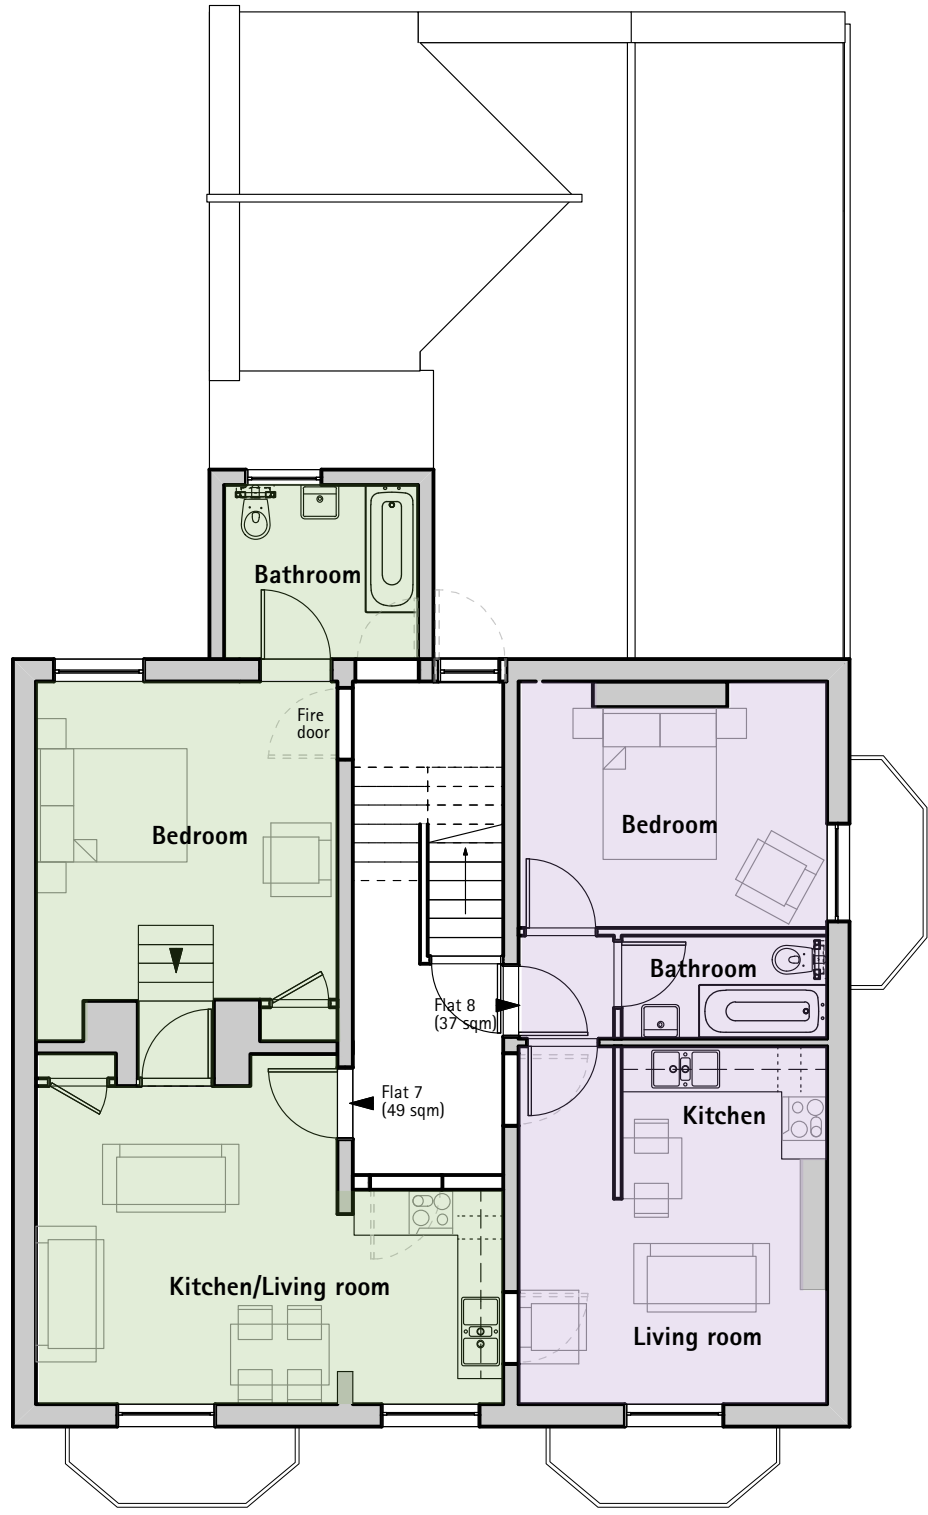


First Floor Plan
1:100

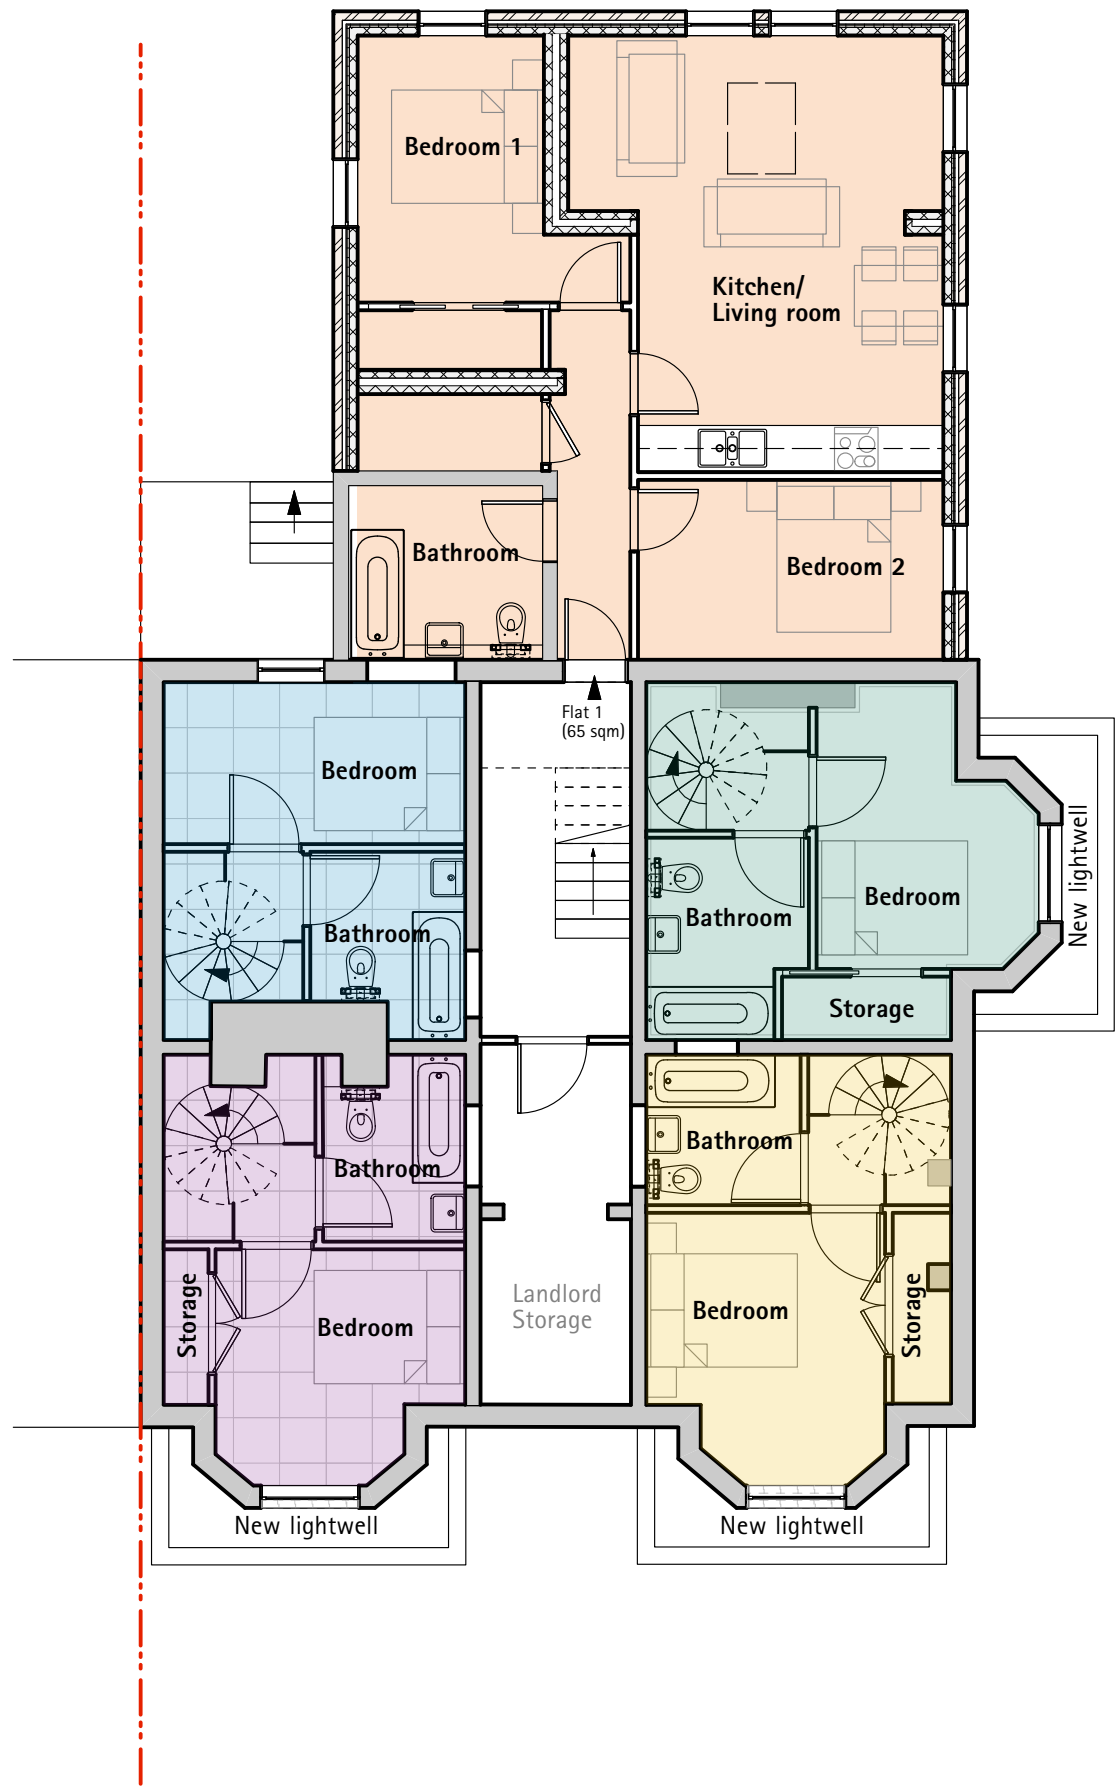

Lower Ground Floor Plan
1:100

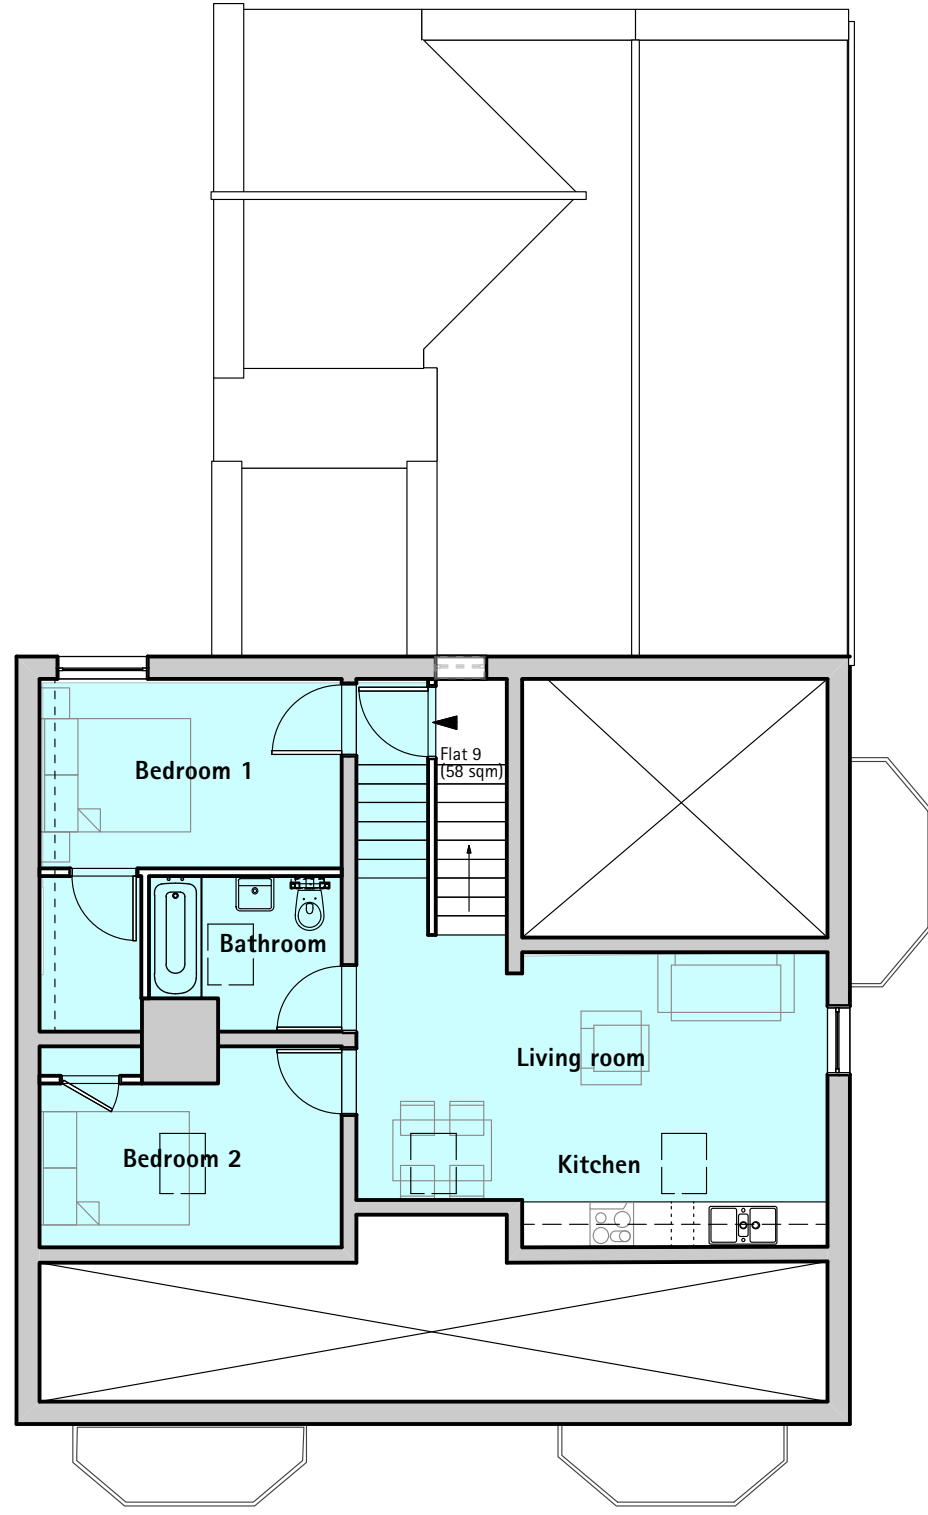

Second Floor Plan
1:100

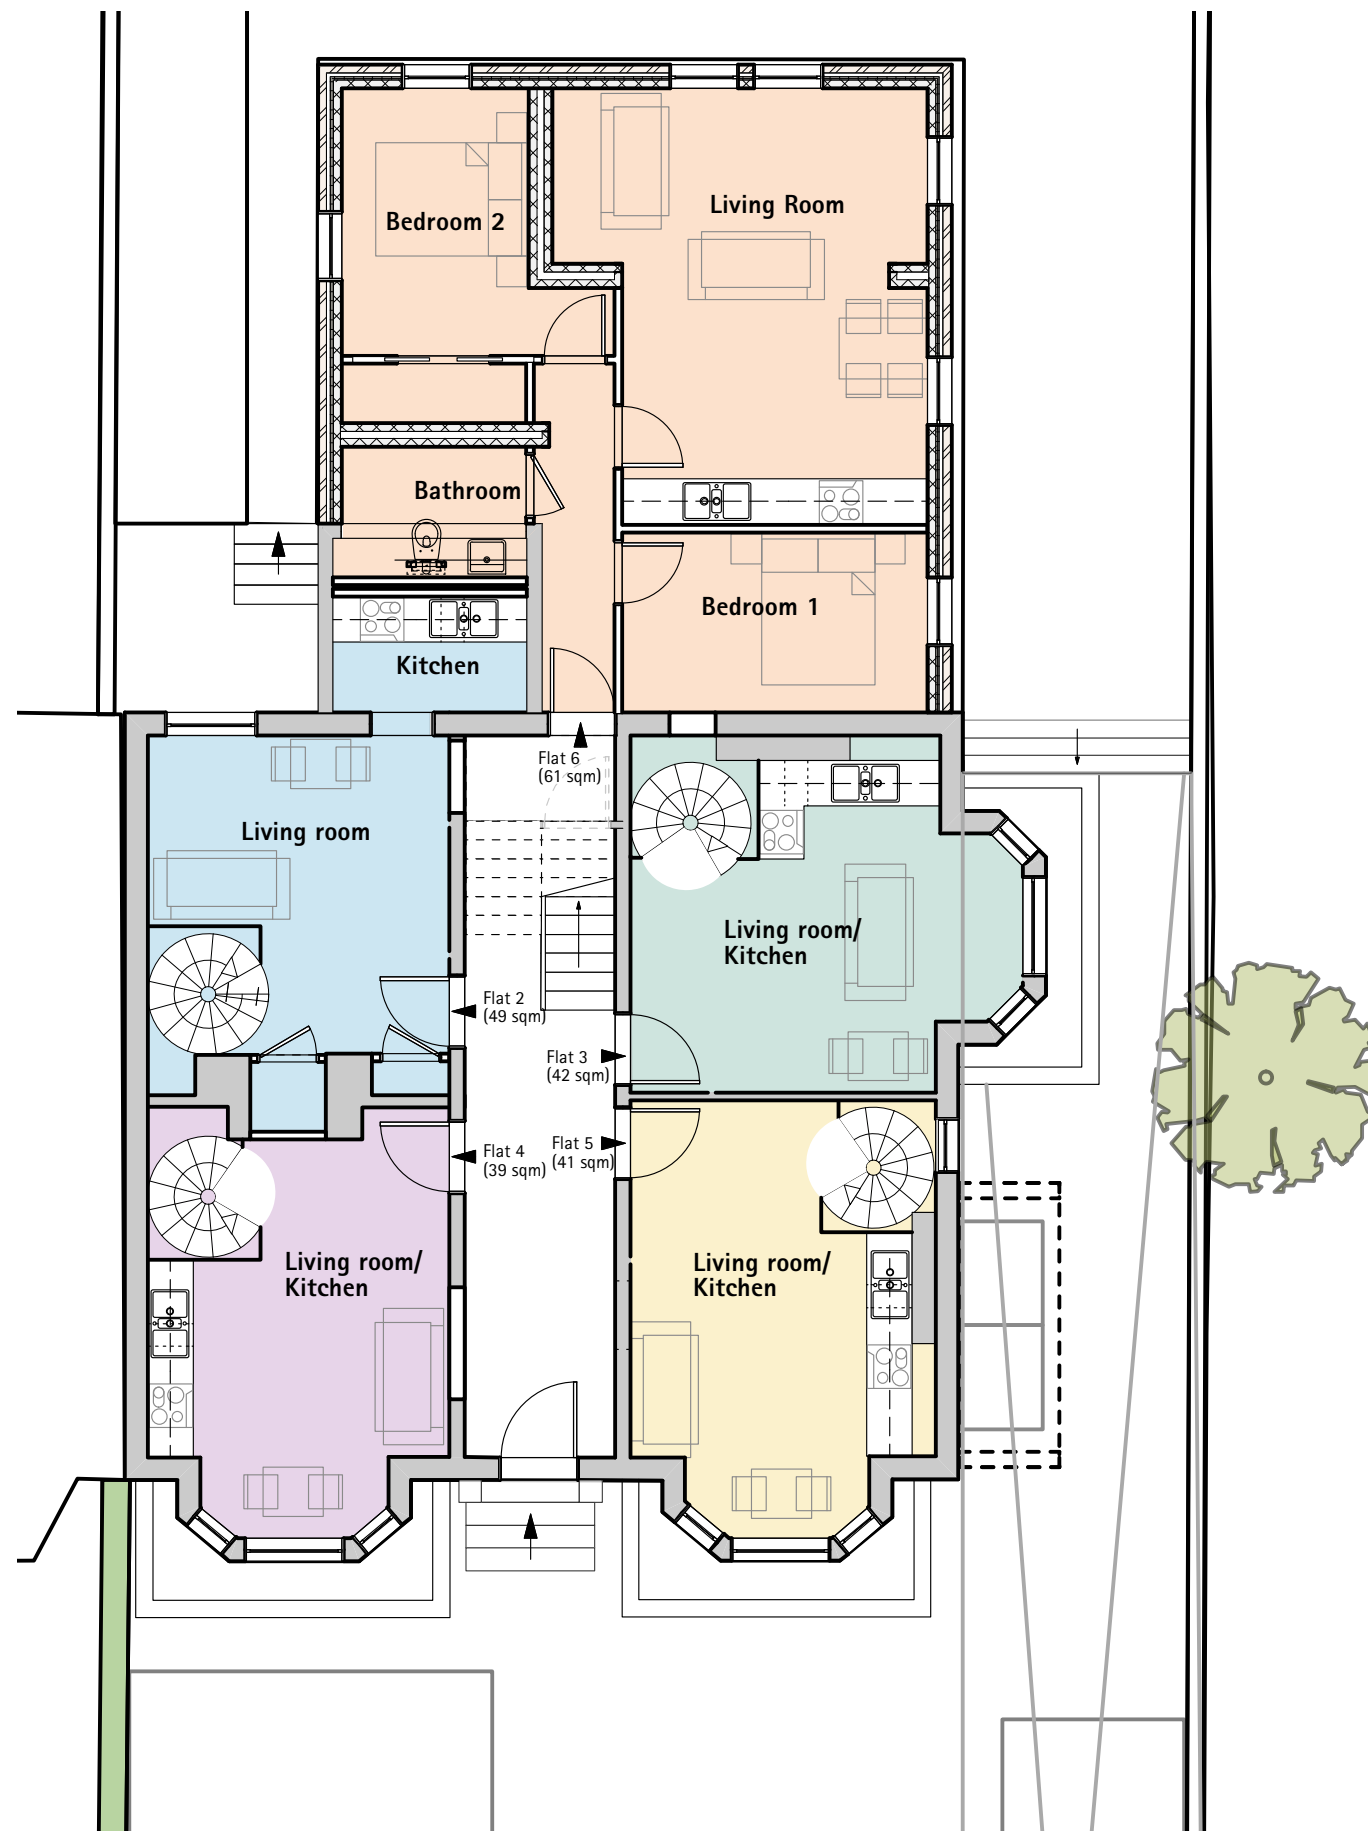

Ground Floor Plan
1:100

General Notes

- Do not scale drawings, dimensions govern.
- All dimensions are in millimeters unless noted otherwise.
- All dimensions to be field verified before proceeding with work.
- All areas are indicative and approximate only.

This document is copyright ©Arca

Legend

Rev	Description	Date
-----	-------------	------

ARCA
Arca Architects 37 Station Road Cheadle Hulme SK8 5AF
0161 236 6886 www.arca.co.uk

Client
Feltham Management Ltd
20 Aldwych Avenue Rusholme Manchester M14 5NL UK

Project
363 Wilmslow Road
New Homes
Manchester

Title
Site & Floor Plans (2015 Approval)

Stage / Status
For Planning Approval

Project Code	Scale @ A1	Date
363	1:1	26/05/2020
Drawing Number	Revision	
363-OD-0106		01