


EXISTING INTERNAL ROOM ON
2ND AND 3RD LEVEL WITHIN
TOWER

EXISTING SITE PLAN

SCALE 1:100

A	PRELIMINARY ISSUE	08.04.20	JL	CC
No.	Revision	Date	By	ckd

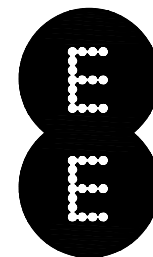

WHP Telecoms Ltd
St. James Court
Wilderspool Causeway
Warrington WA4 6PS

Tel: 01925 424100 Fax: 01925 424101
e-mail: info@whptelecoms.com

Site Name & Address:
**ST MATTHEWS WITH ST MARYS,
CLEVELAND ROAD, CRUMPSALL,
MANCHESTER, M8 4QU**



Title:
**INCOMING CEMS UPGRADE
EXISTING SITE PLAN**

Purpose of Issue:
PLANNING AND LEGAL

Drawing No:
56005 - 02


Cell No:	Site No:
56005	MAN034

Issue:	Scale:	AS STATED	Ch'd:	CC	Date:	08.04.20
A	Drn:	JL	Date:	08.04.20	App:	CC
					Date:	08.04.20

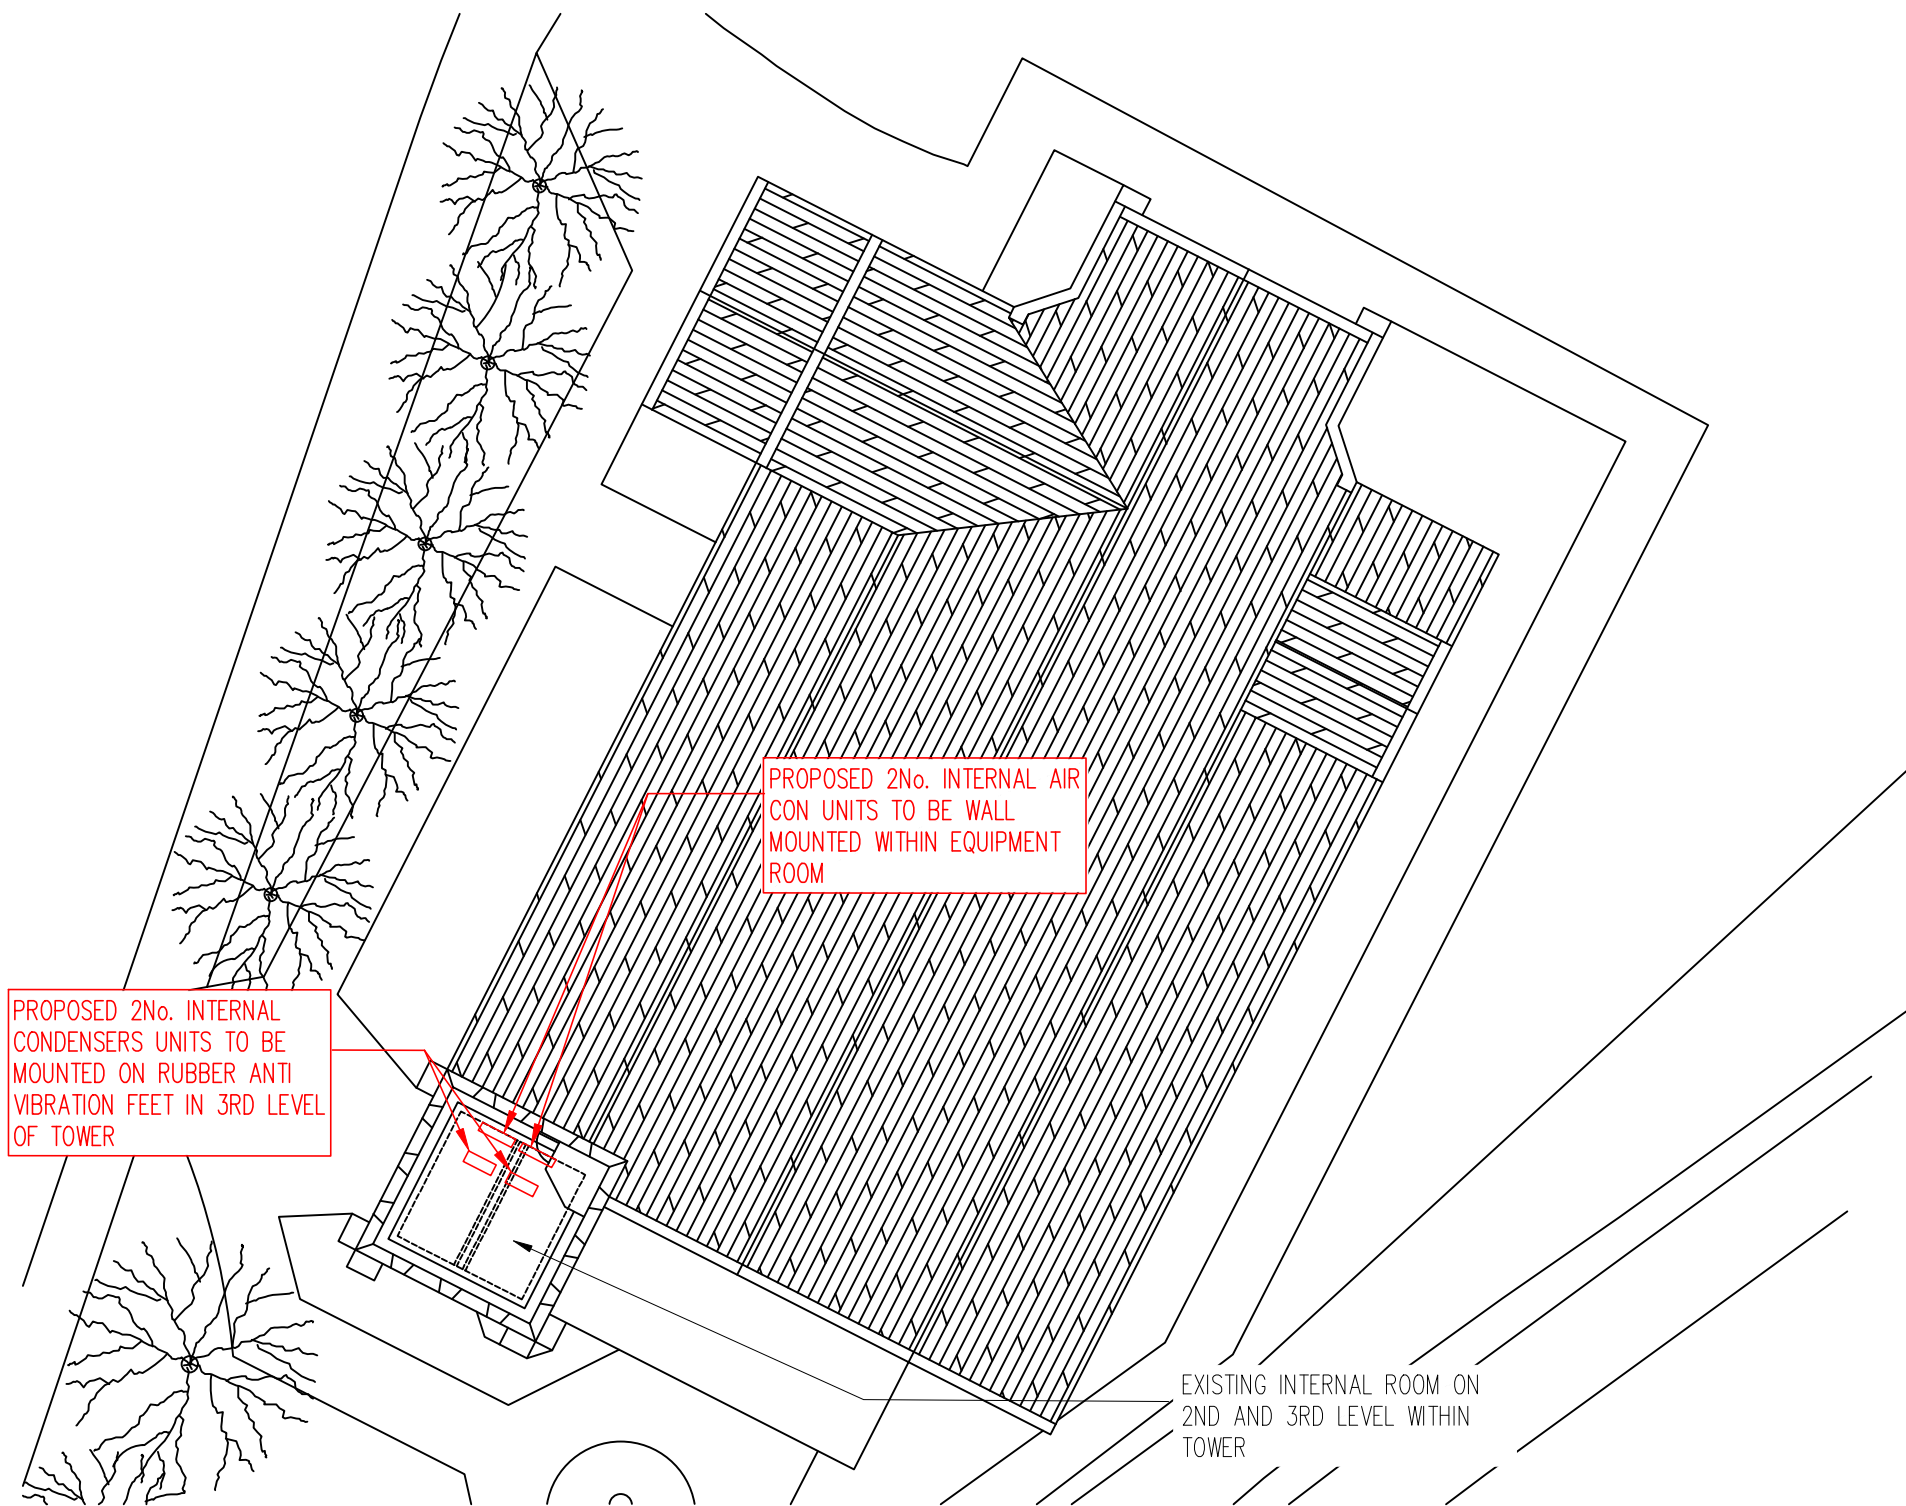 

PROPOSED SITE PLAN
SCALE 1:100

A	PRELIMINARY ISSUE	08.04.20	JL	CC
No.	Revision	Date	By	ckd

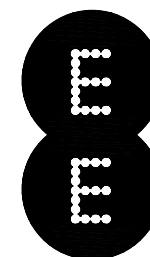

WHP Telecoms Ltd
St. James Court
Wilderspool Causeway
Warrington WA4 6PS

Tel: 01925 424100 Fax: 01925 424101
e-mail: info@whptelecoms.com

Site Name & Address:
ST MATTHEWS WITH ST MARYS,
CLEVELAND ROAD, CRUMPSALL,
MANCHESTER, M8 4QU


Title:
INCOMING CEMS UPGRADE
PROPOSED SITE ELEVATION

Purpose of Issue:
PLANNING AND LEGAL


Drawing No:
56005 - 03

Cell No: 56005 Site No: MAN034

Issue:	Scale:	AS STATED	Ch'd:	CC	Date:	08.04.20
A	Drn:	JL	Date:	08.04.20	App:	CC
					Date:	08.04.20

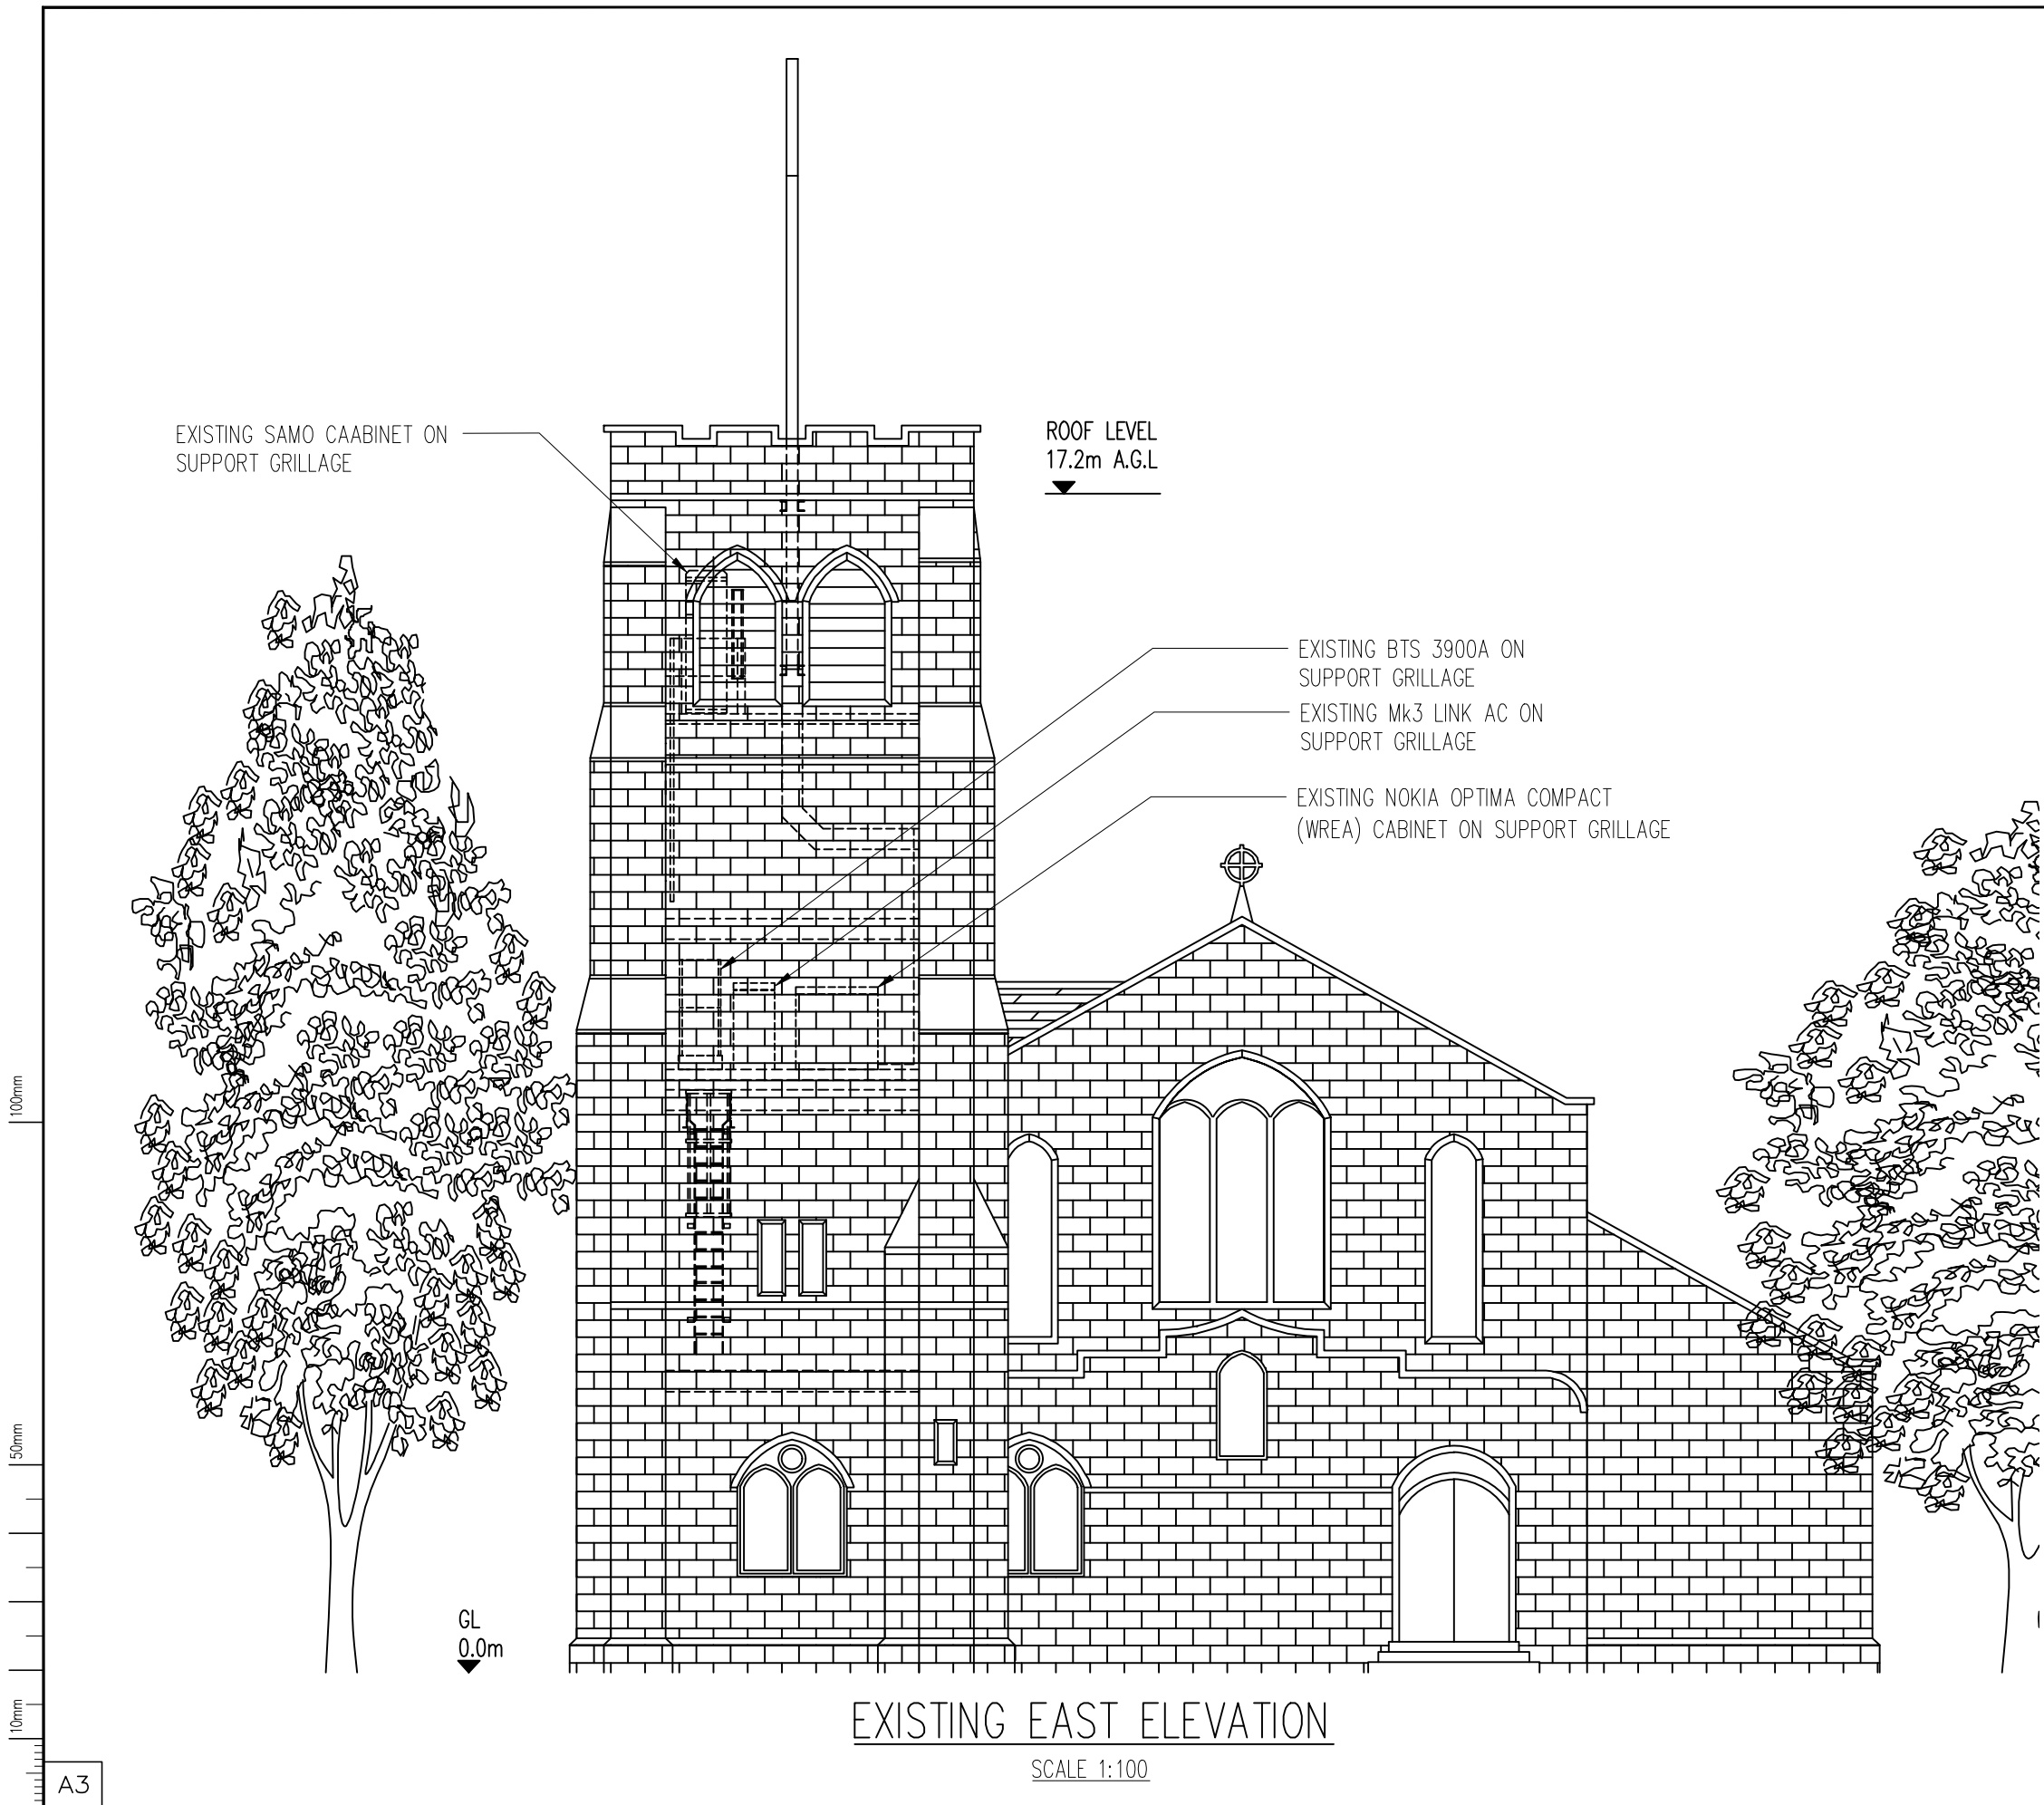

A	PRELIMINARY ISSUE	08.04.20	JL	CC
No.	Revision	Date	By	ckd

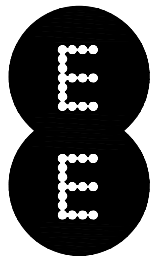

WHP Telecoms Ltd
St. James Court
Wilderspool Causeway
Warrington WA4 6PS

Tel: 01925 424100 Fax: 01925 424101
e-mail: info@whptelecoms.com

Site Name & Address:
**ST MATTHEWS WITH ST MARYS,
CLEVELAND ROAD, CRUMPSALL,
MANCHESTER, M8 4QU**


Title:
**INCOMING CEMS UPGRADE
EXISTING ELEVATION**

Purpose of Issue:
PLANNING AND LEGAL


Drawing No:
56005 - 04

Cell No: **56005** Site No: **MAN034**

Issue:	Scale: AS STATED	Ch'd: CC	Date: 08.04.20
A	Drn: JL	Date: 08.04.20	App: CC
		Date: 08.04.20	

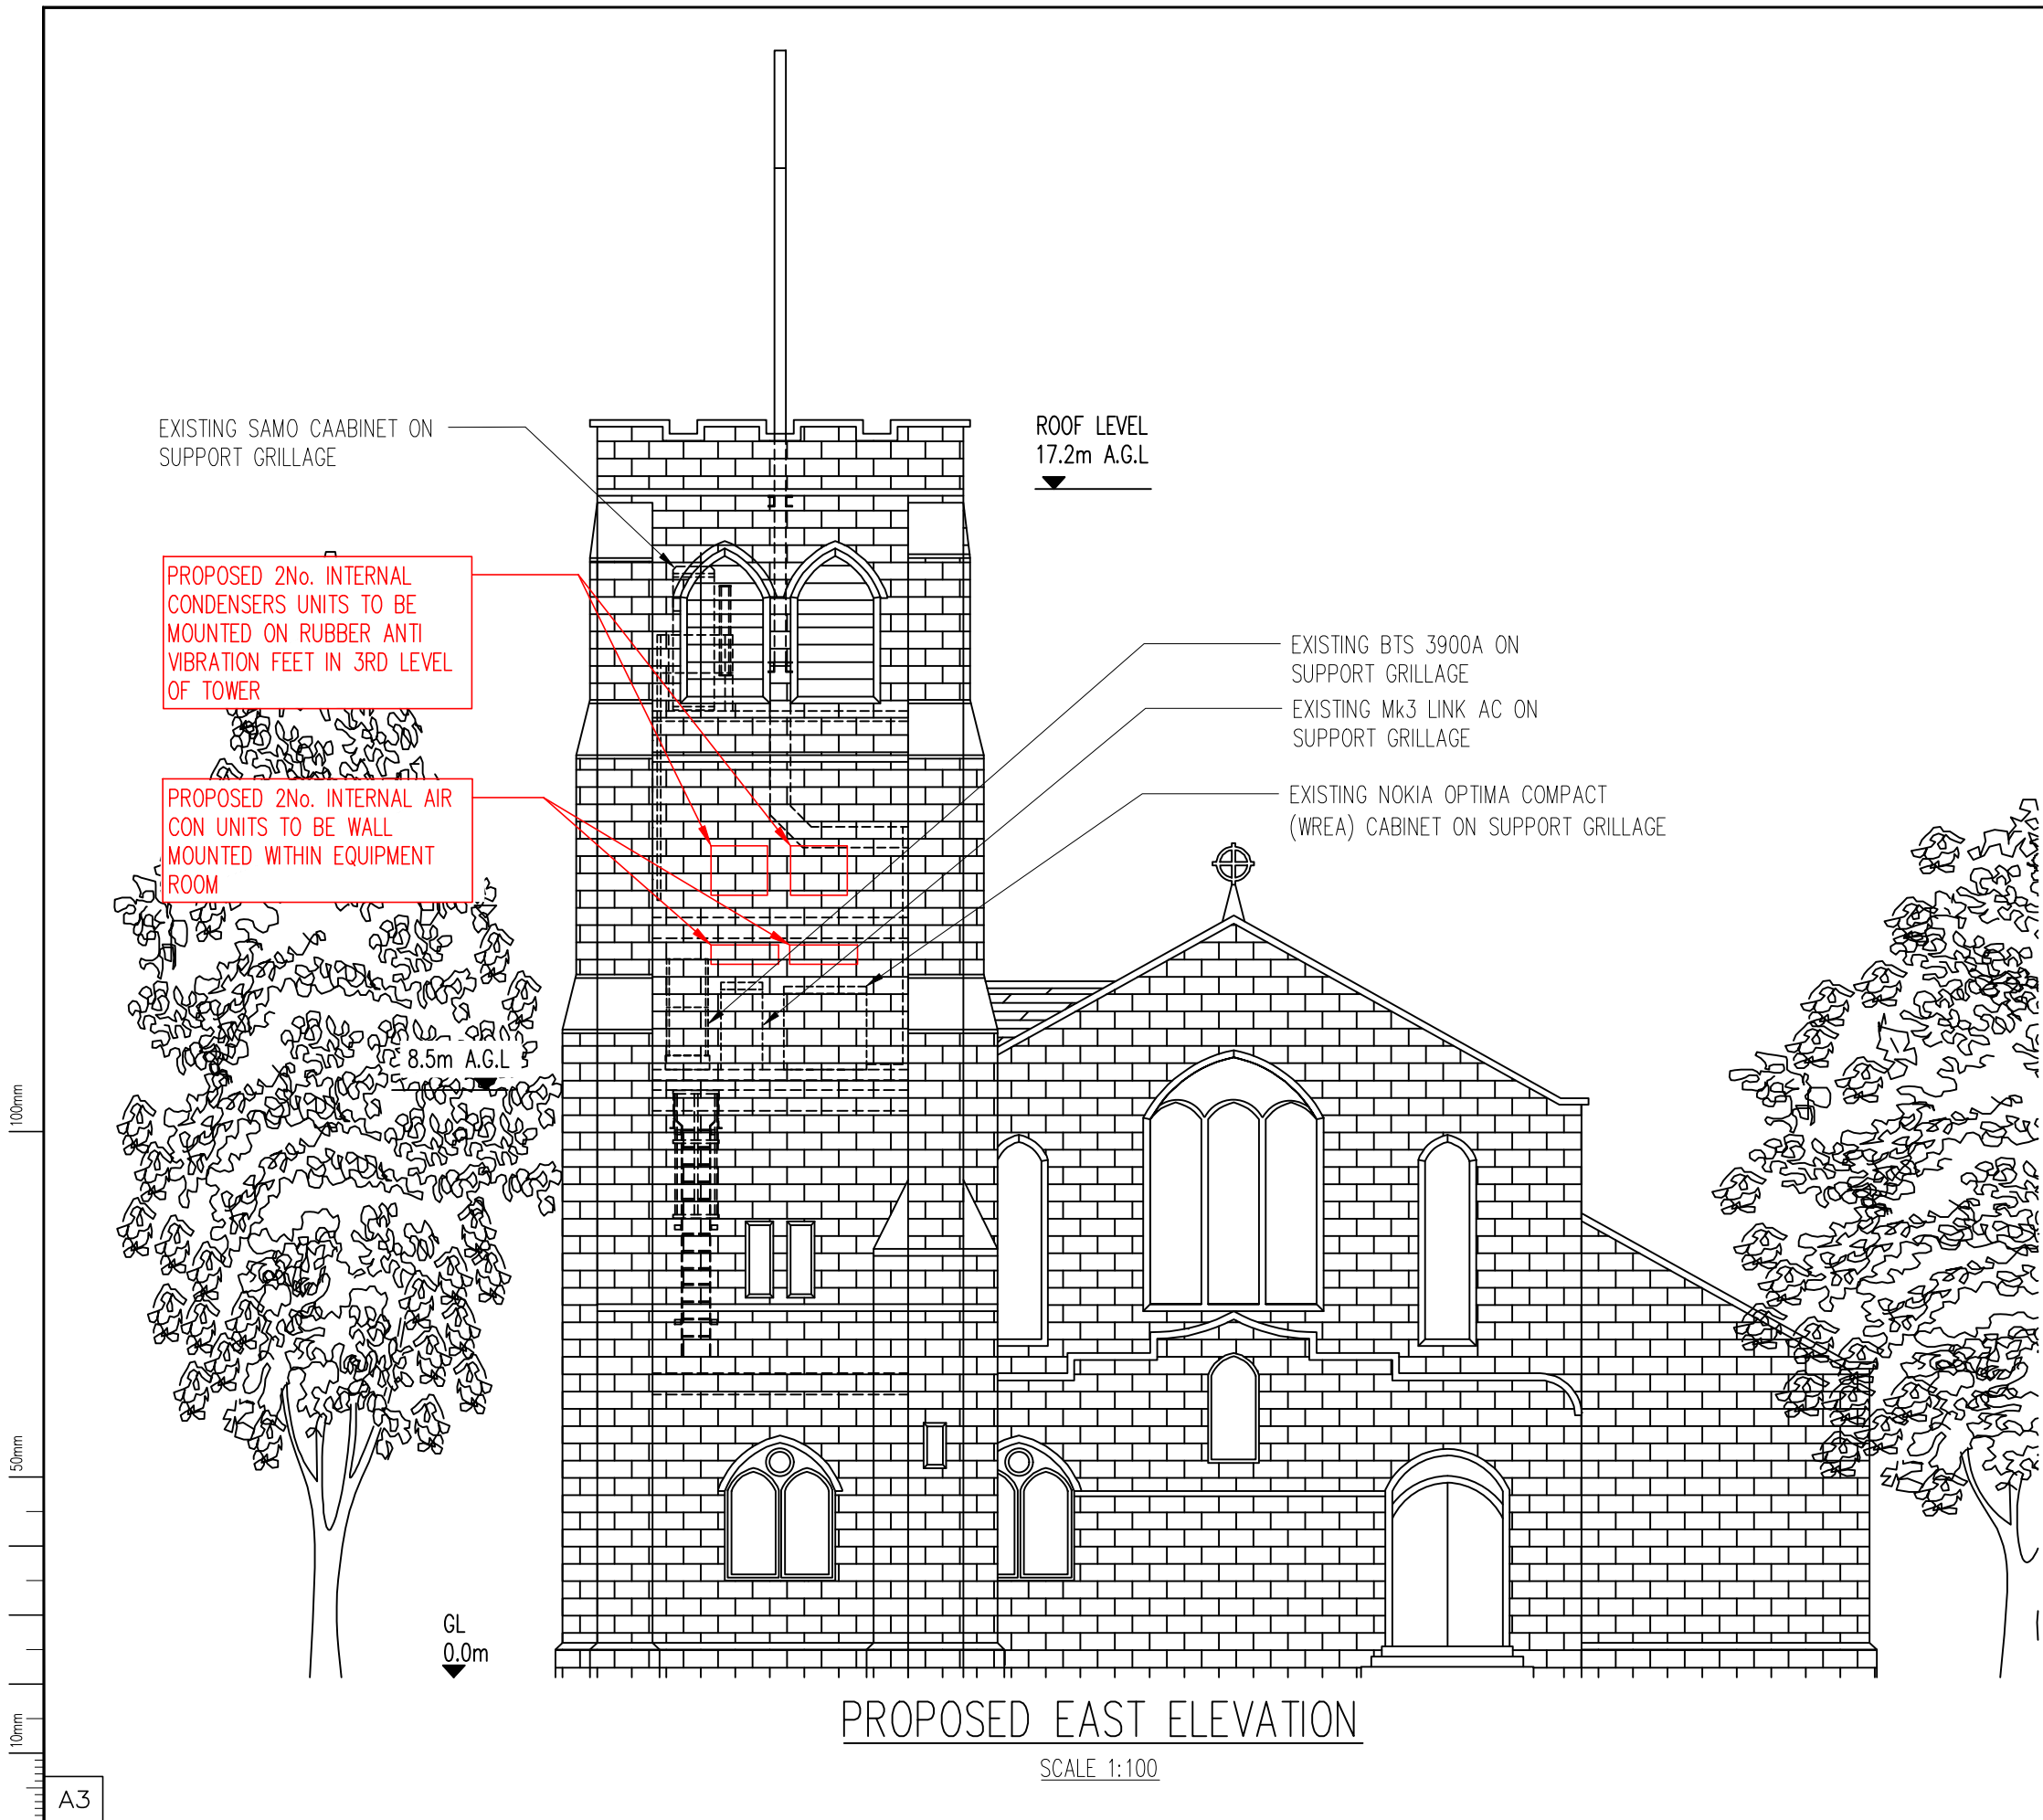

A	PRELIMINARY ISSUE	08.04.20	JL	CC
No.	Revision	Date	By	ckd

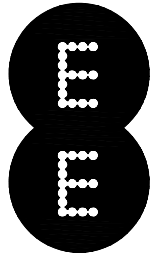

WHP Telecoms Ltd
St. James Court
Wilderspool Causeway
Warrington WA4 6PS
Tel: 01925 424100 Fax: 01925 424101
e-mail: info@whptelecoms.com

Site Name & Address: ST MATTHEWS WITH ST MARYS, CLEVELAND ROAD, CRUMPSALL, MANCHESTER, M8 4QU				
Title: INCOMING CEMS UPGRADE PROPOSED ELEVATION				
Purpose of Issue: PLANNING AND LEGAL				
Drawing No: 56005 - 05				
Cell No: 56005		Site No: MAN034		
Issue: A	Scale:	AS STATED	Ch'd:	CC
	Drn:	JL	Date:	08.04.20
		Date:	08.04.20	App:
		CC		Date:
				08.04.20