




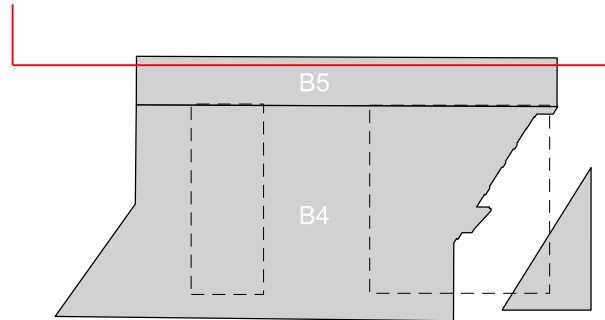

Key Plan

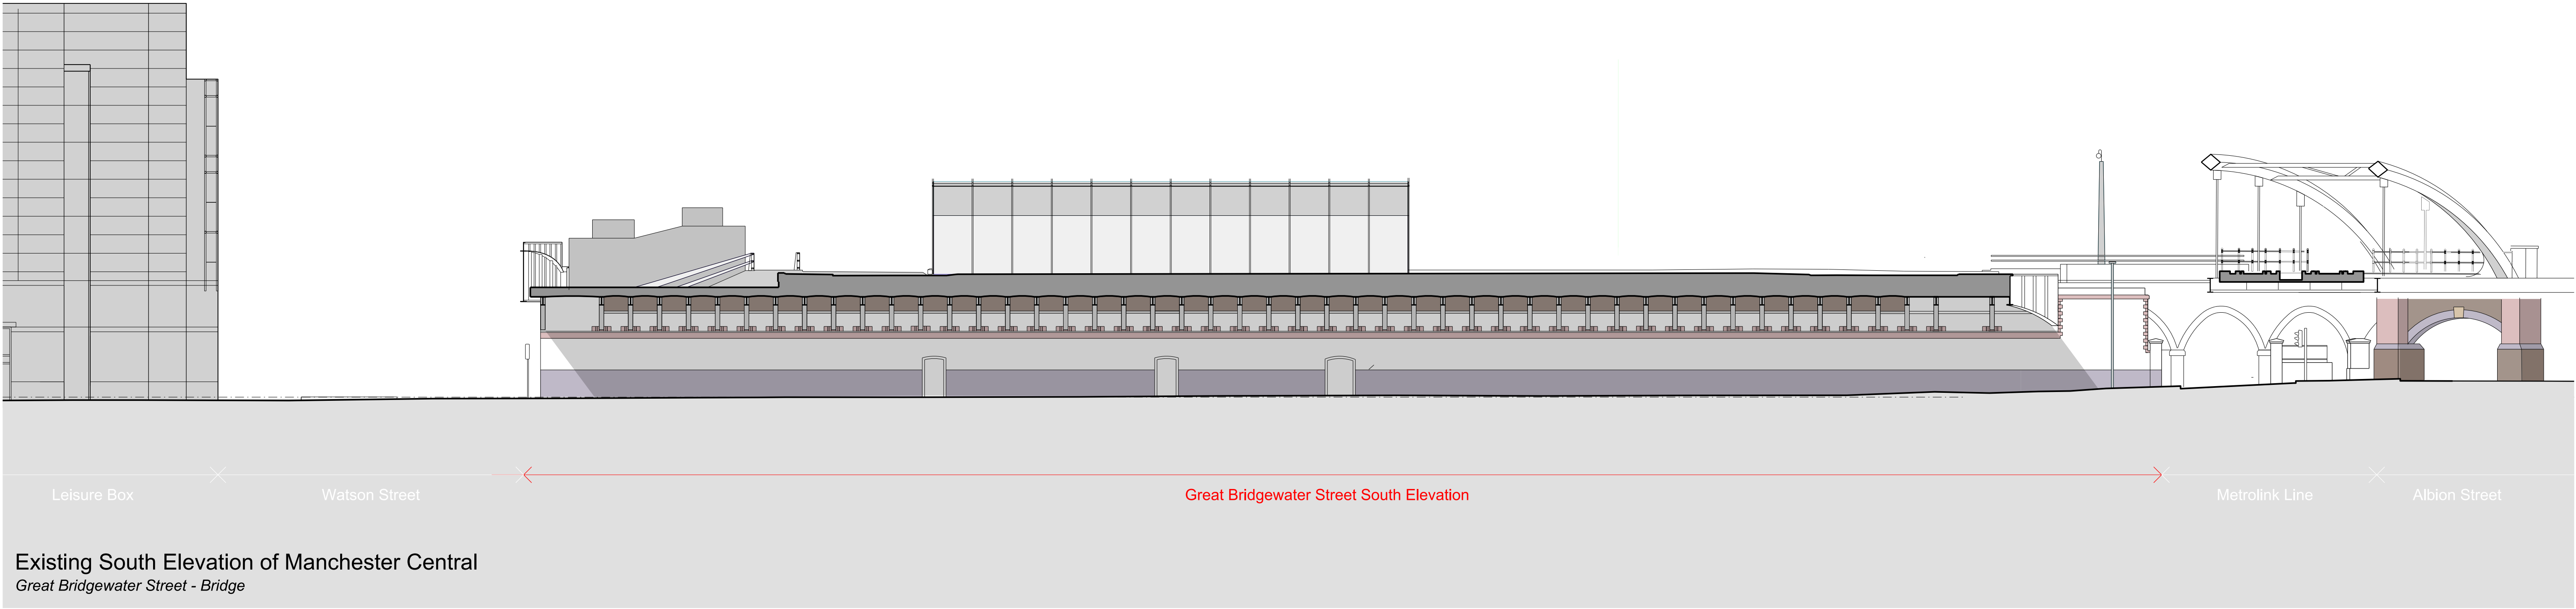

Existing South Elevation of Manchester Central
Great Bridgewater Street - Bridge

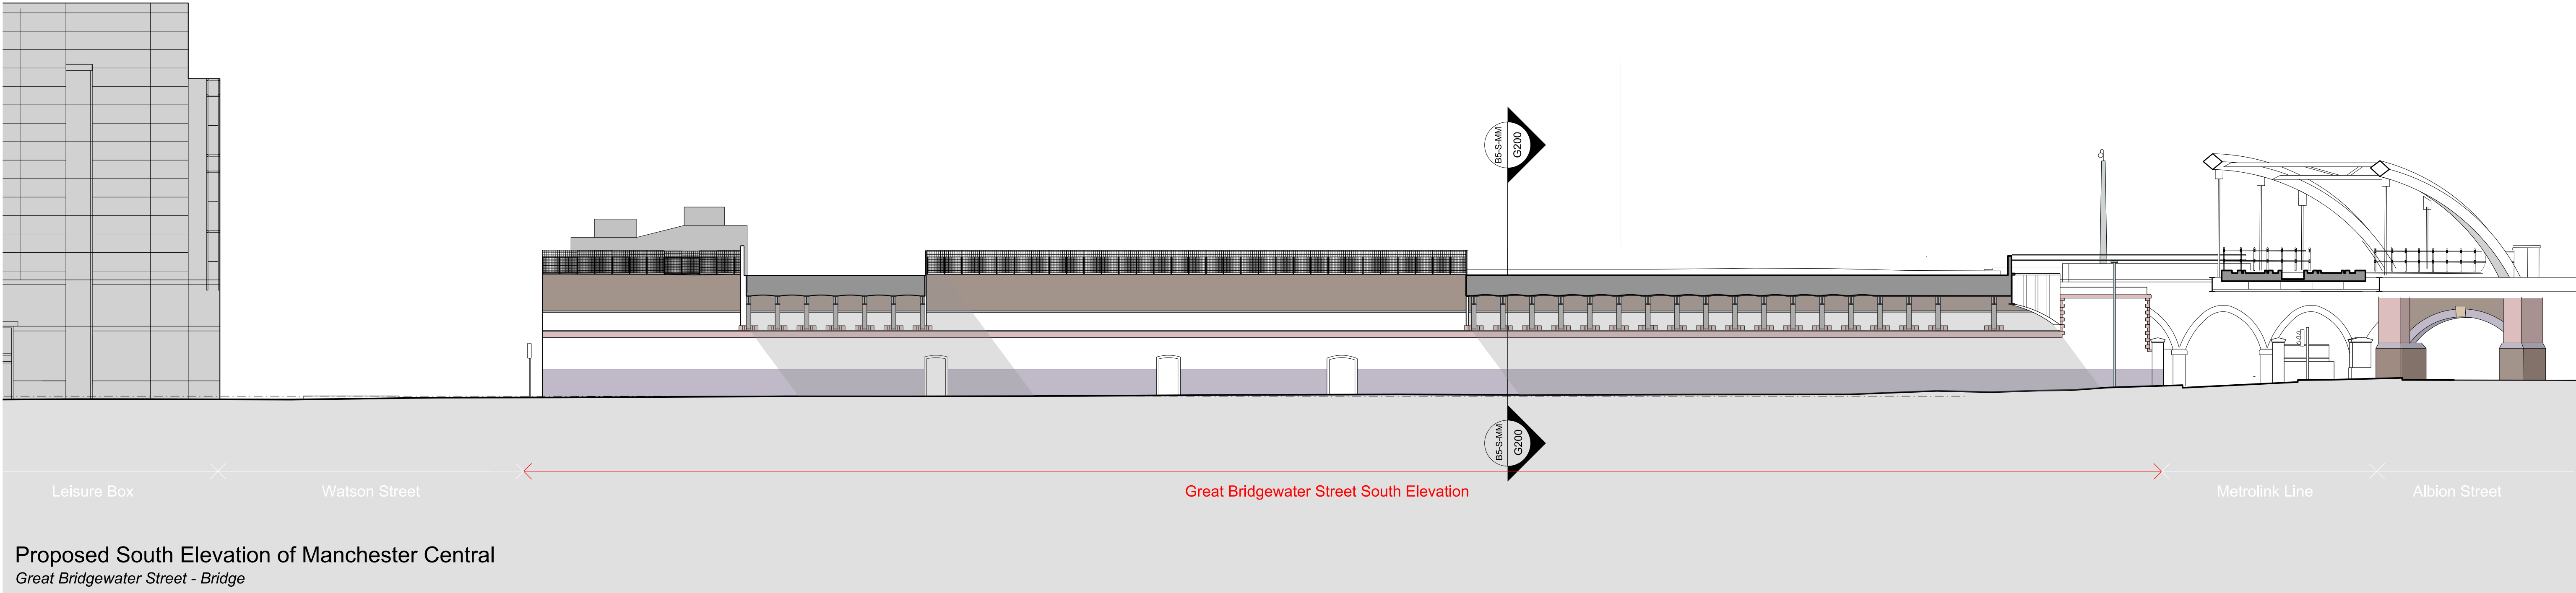

Proposed South Elevation of Manchester Central
Great Bridgewater Street - Bridge

This drawing is copyright Do not scale off dimensions. All dimensions to be checked on site by contractor. Contractor to report any dimensional discrepancies, errors or omissions prior to commencing on site.	Rev/	Date	Description	Rev/	Date	Description	North	Project Title Former Bauer Millet Site	Status Planning	Scale 1:400@ A3 / 1:200@ A1	Date March 2017	Job No 10053	Drawing No 10053-B5-A-B5D9-G200-E-S-001	Revision 01	simpsonhaugh MANCHESTER Riverside, 4 Commercial St Manchester M16 4RD +44 (0)161 835 2345 www.simpsonhaugh.com LONDON 8-11 Roper Place London EC1R 6BB +44 (0)20 7549 4900 mail@simpsonhaugh.com
	00	17-03-2017	Planning Issue												
	01	30-04-2020	Minor Material Amendment Application												