
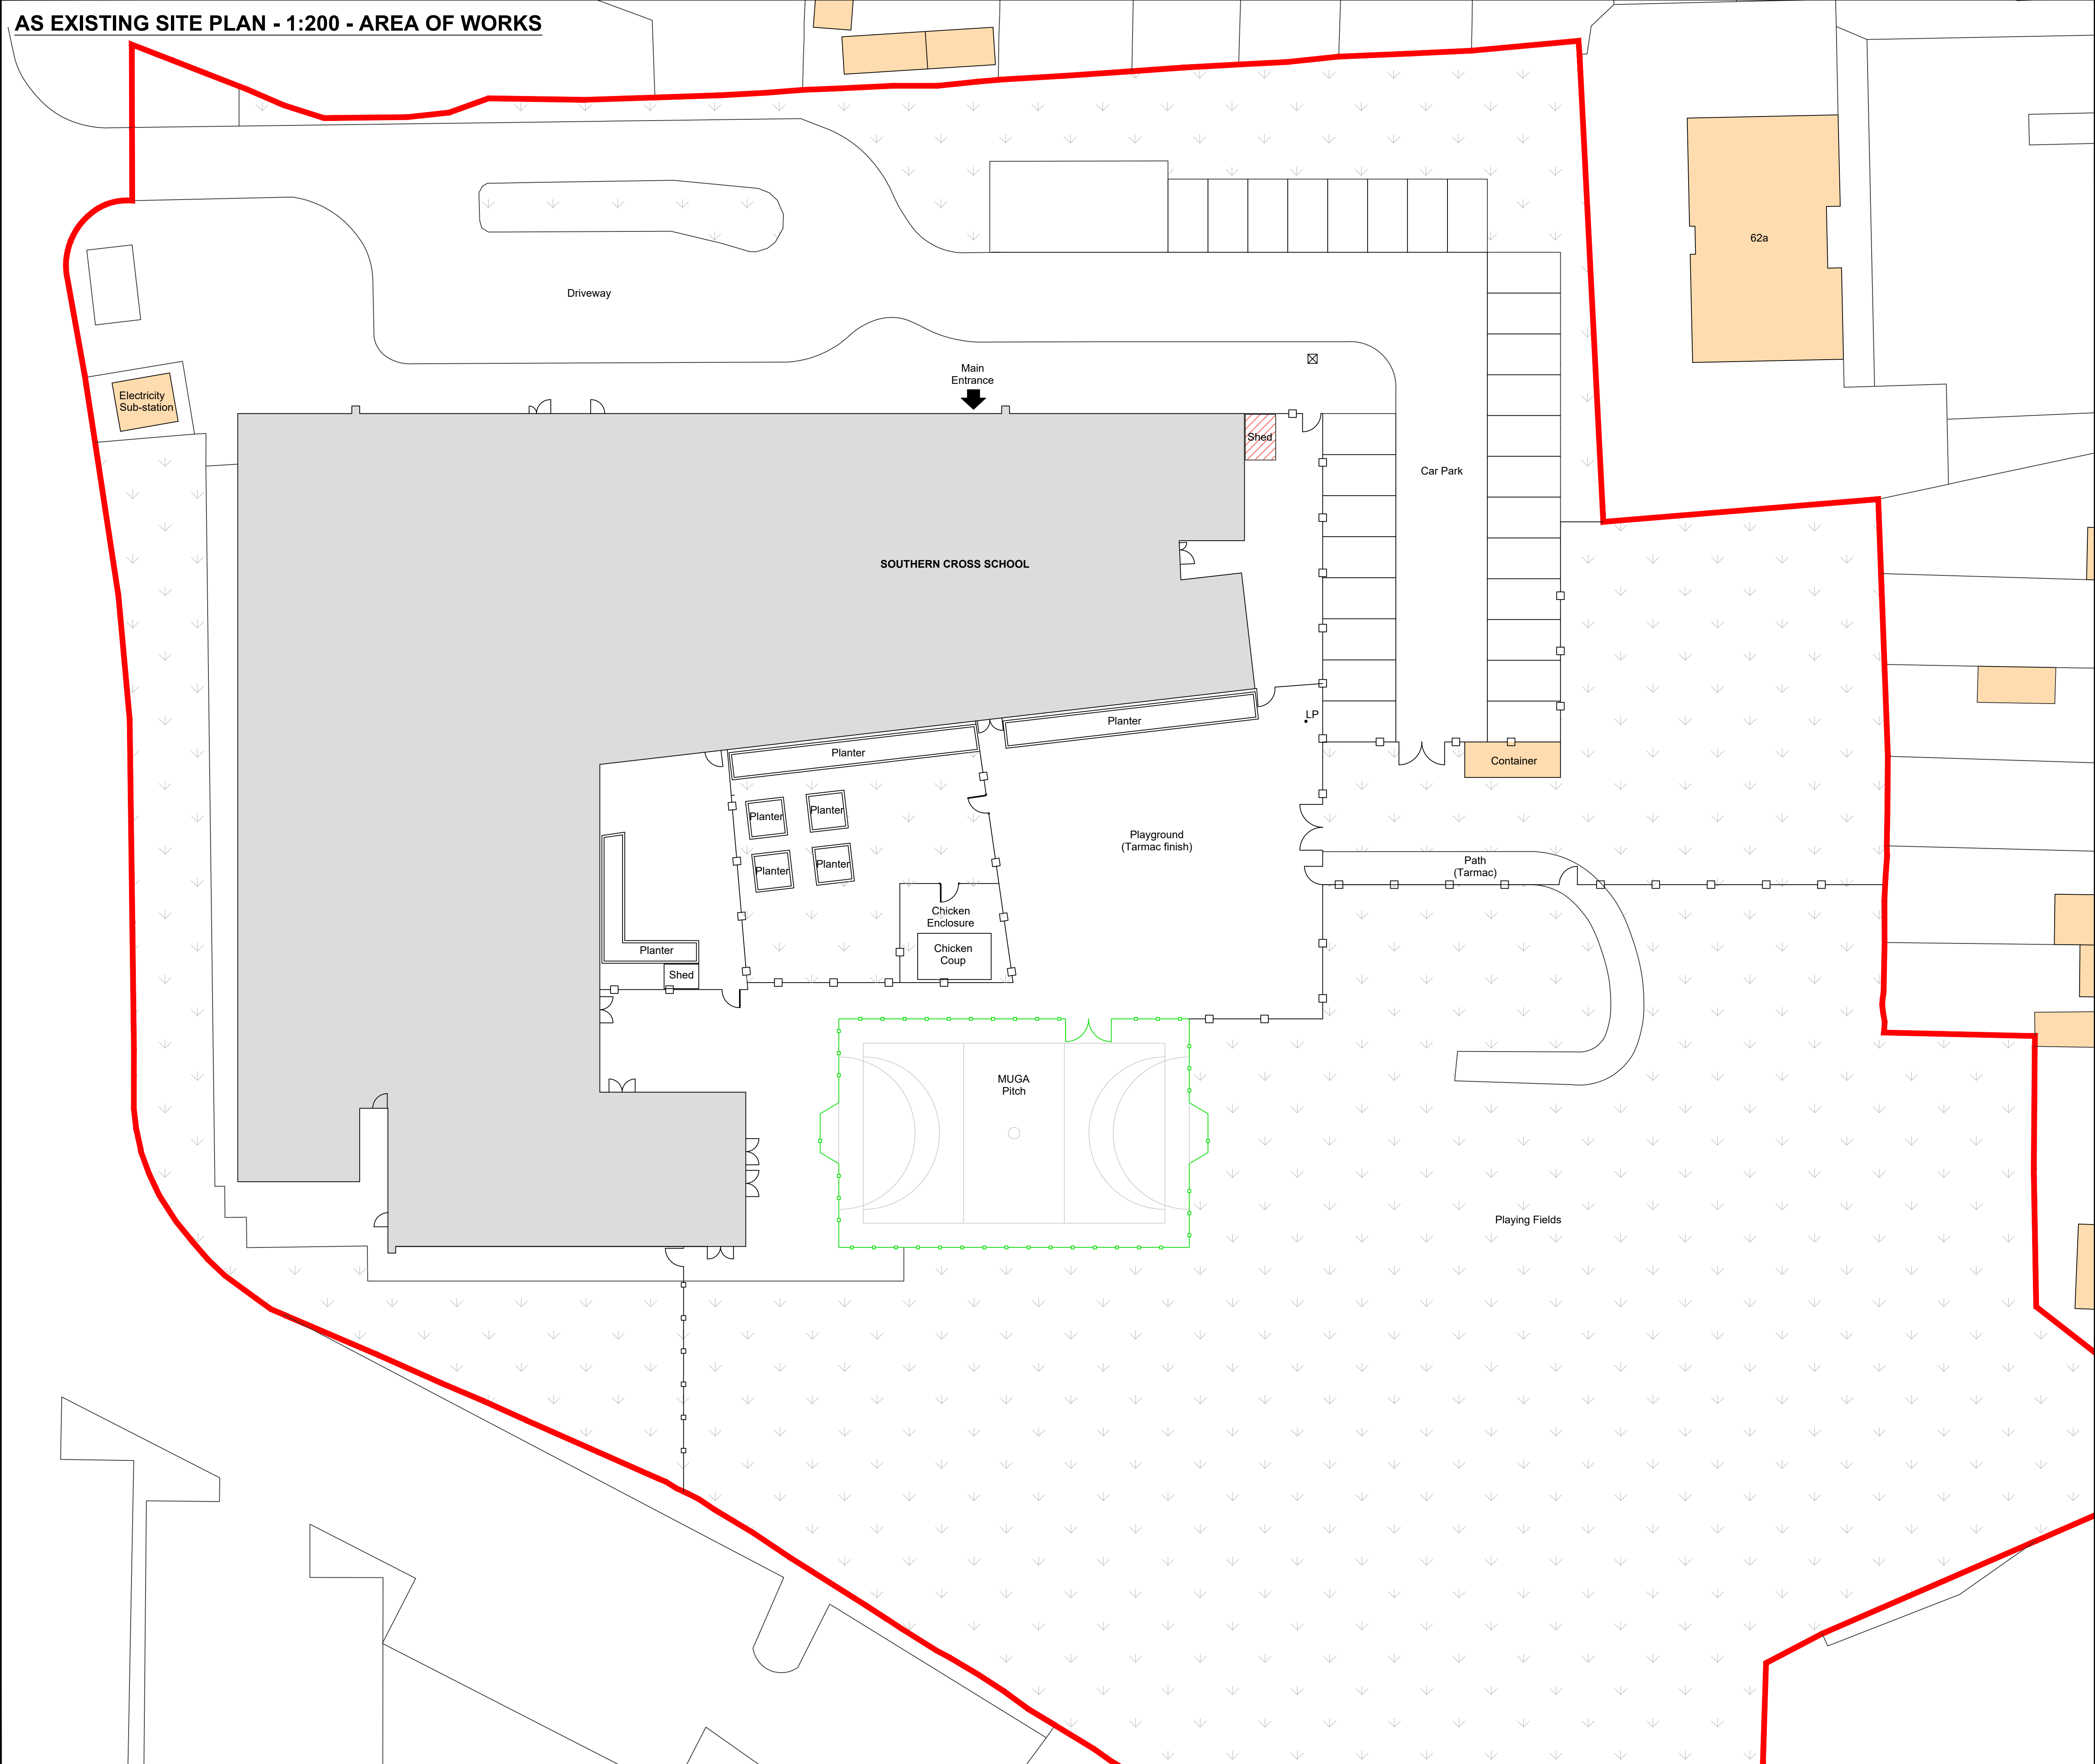
 
 
 


AS EXISTING SITE PLAN - 1:200 - AREA OF WORKS

 

Note: Contractor is to verify all dimensions and levels on site prior to site works commencement. Under no circumstances are any dimensions or levels to be scaled from this drawing number for the purpose of manufacturing components. Contractor to report any discrepancies to the Designer.			
DRAWING KEY  Denotes line of site boundary.  Denotes position of existing inspection chamber.  Denotes position of existing external timber storage shed to be removed and scrapped to facilitate installation of new temporary classroom facility.  Denotes position of existing lamppost / external light fitting to be retained in place.  Denotes soft landscaped areas with a turfed / grass finish.  Denotes line of existing 1.8m high security mesh fencing with matching gates.  Denotes line of existing 3.6m high ball-court mesh fencing with matching gates.			