



Notes

Dioocese Reference
50-9A


- Line Indicates Site Boundary
- Highlighting Indicates Works Area
- Line Indicates Fence Line
- Hatch Indicates Mosaic Surface
- Hatch Indicates Paved Area
- Hatch Indicates Gravel Area
- Hatch Indicates Paved Area

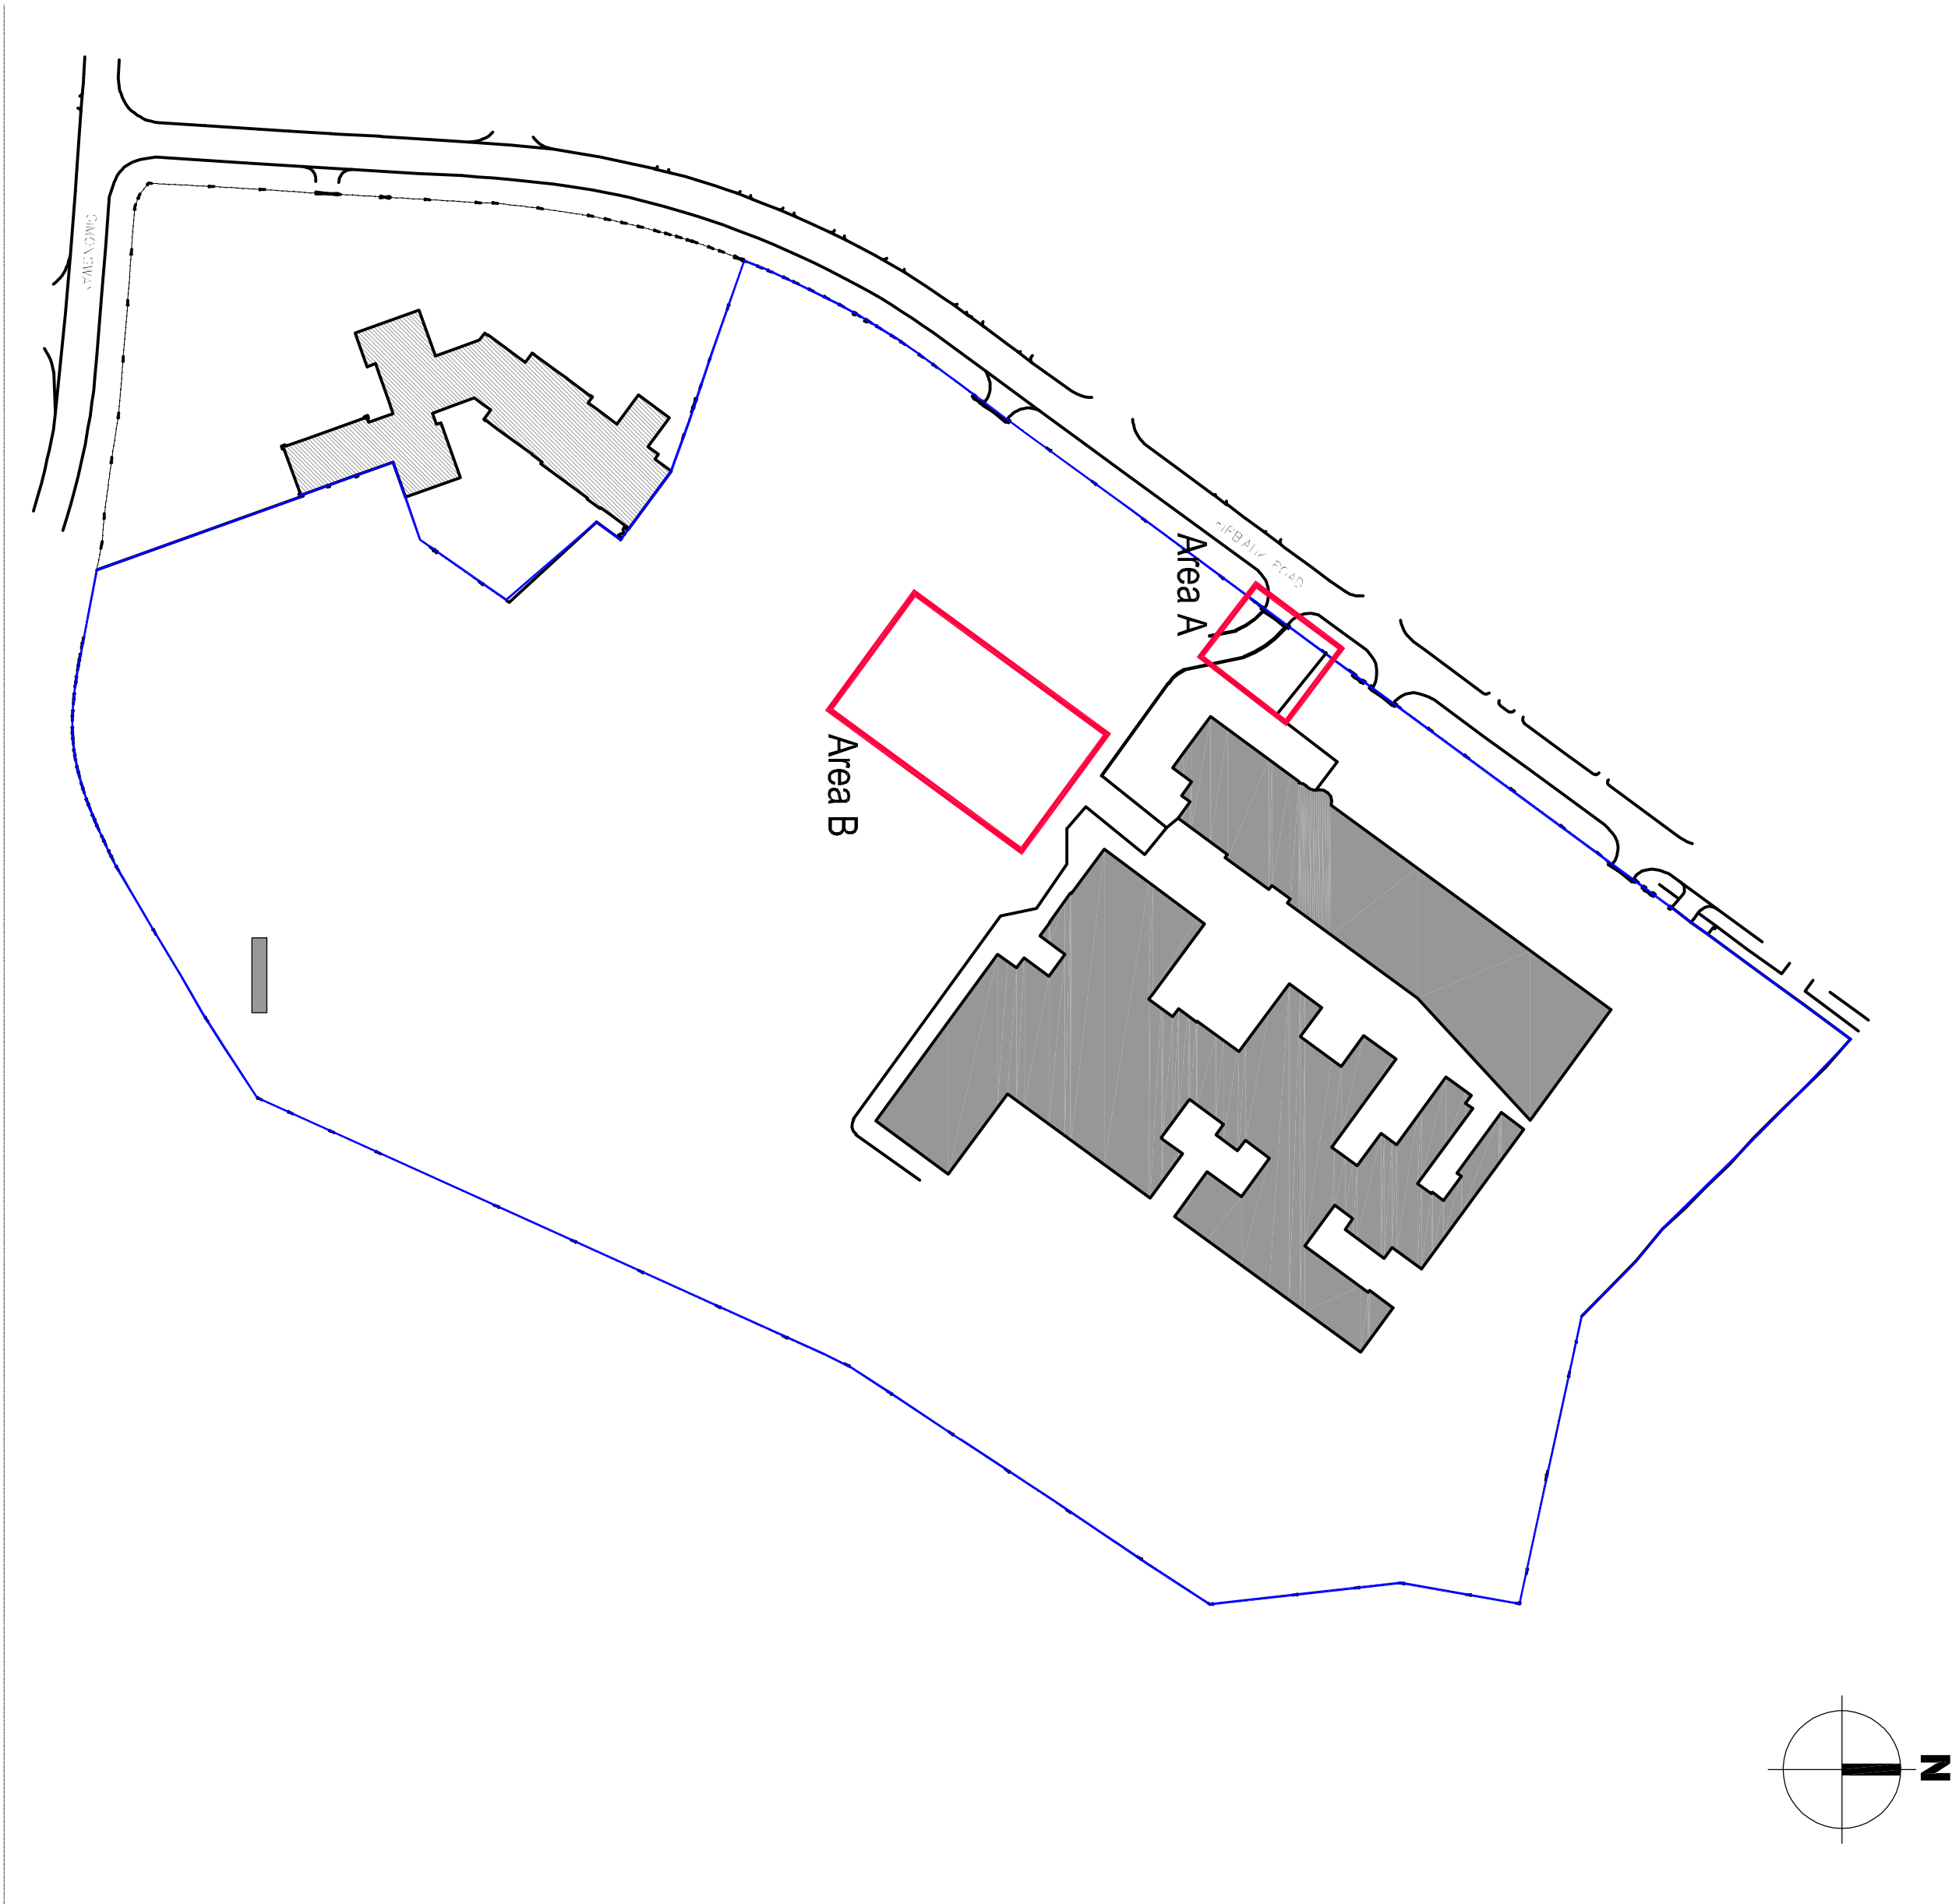


Location Plan
Scale 1:1250 @ A0

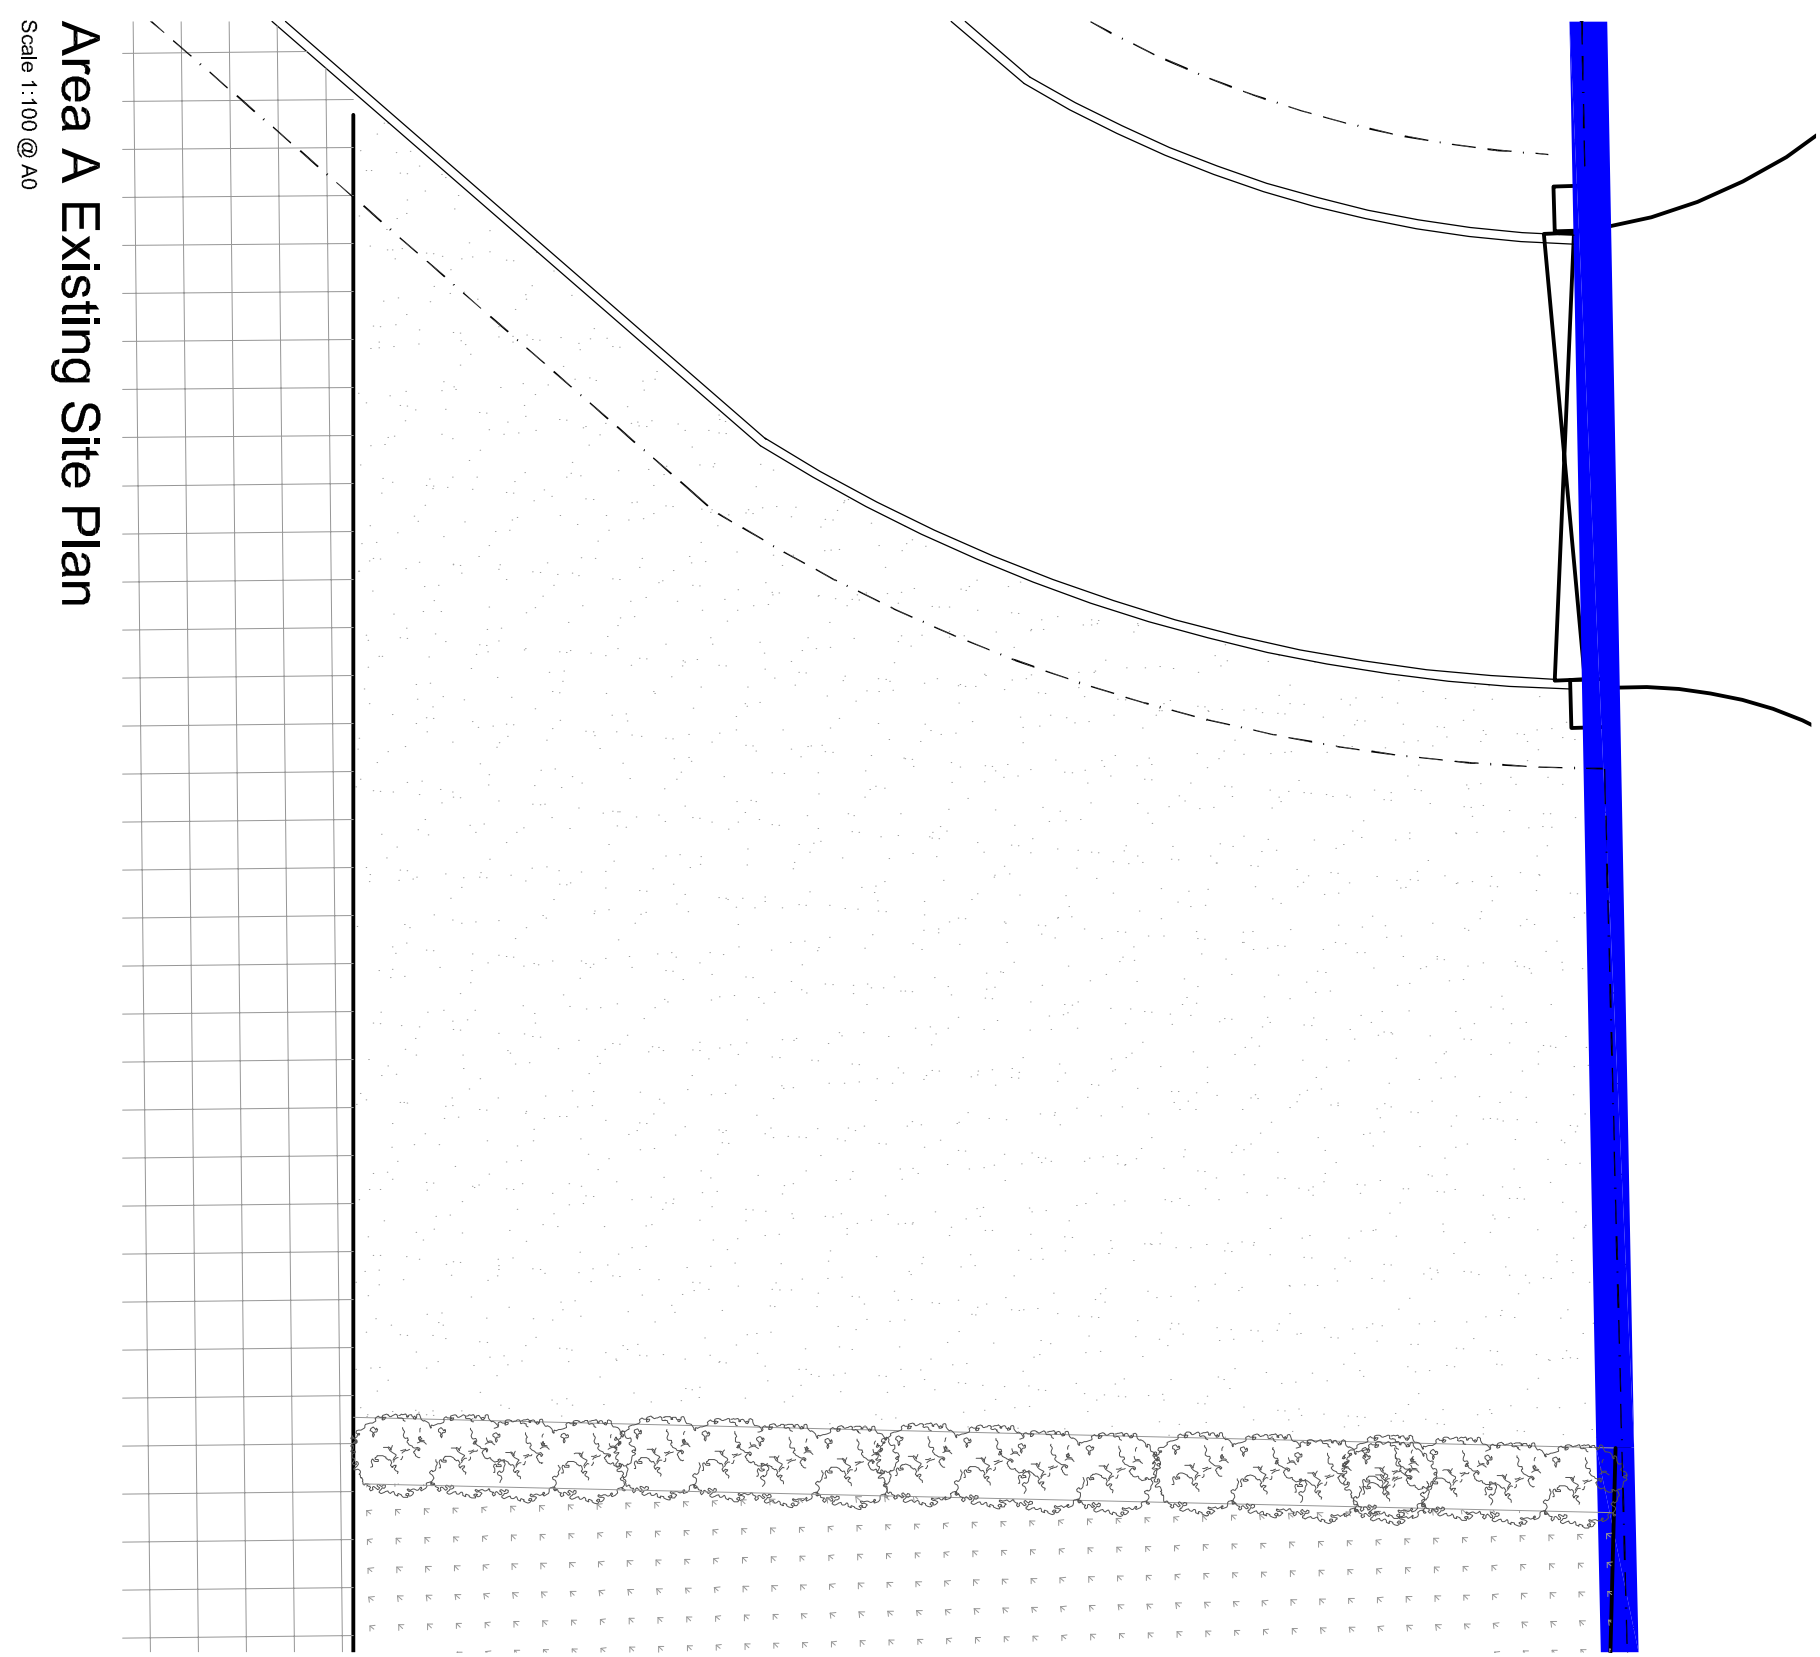

Area A Existing Site Plan
Scale 1:100 @ A0

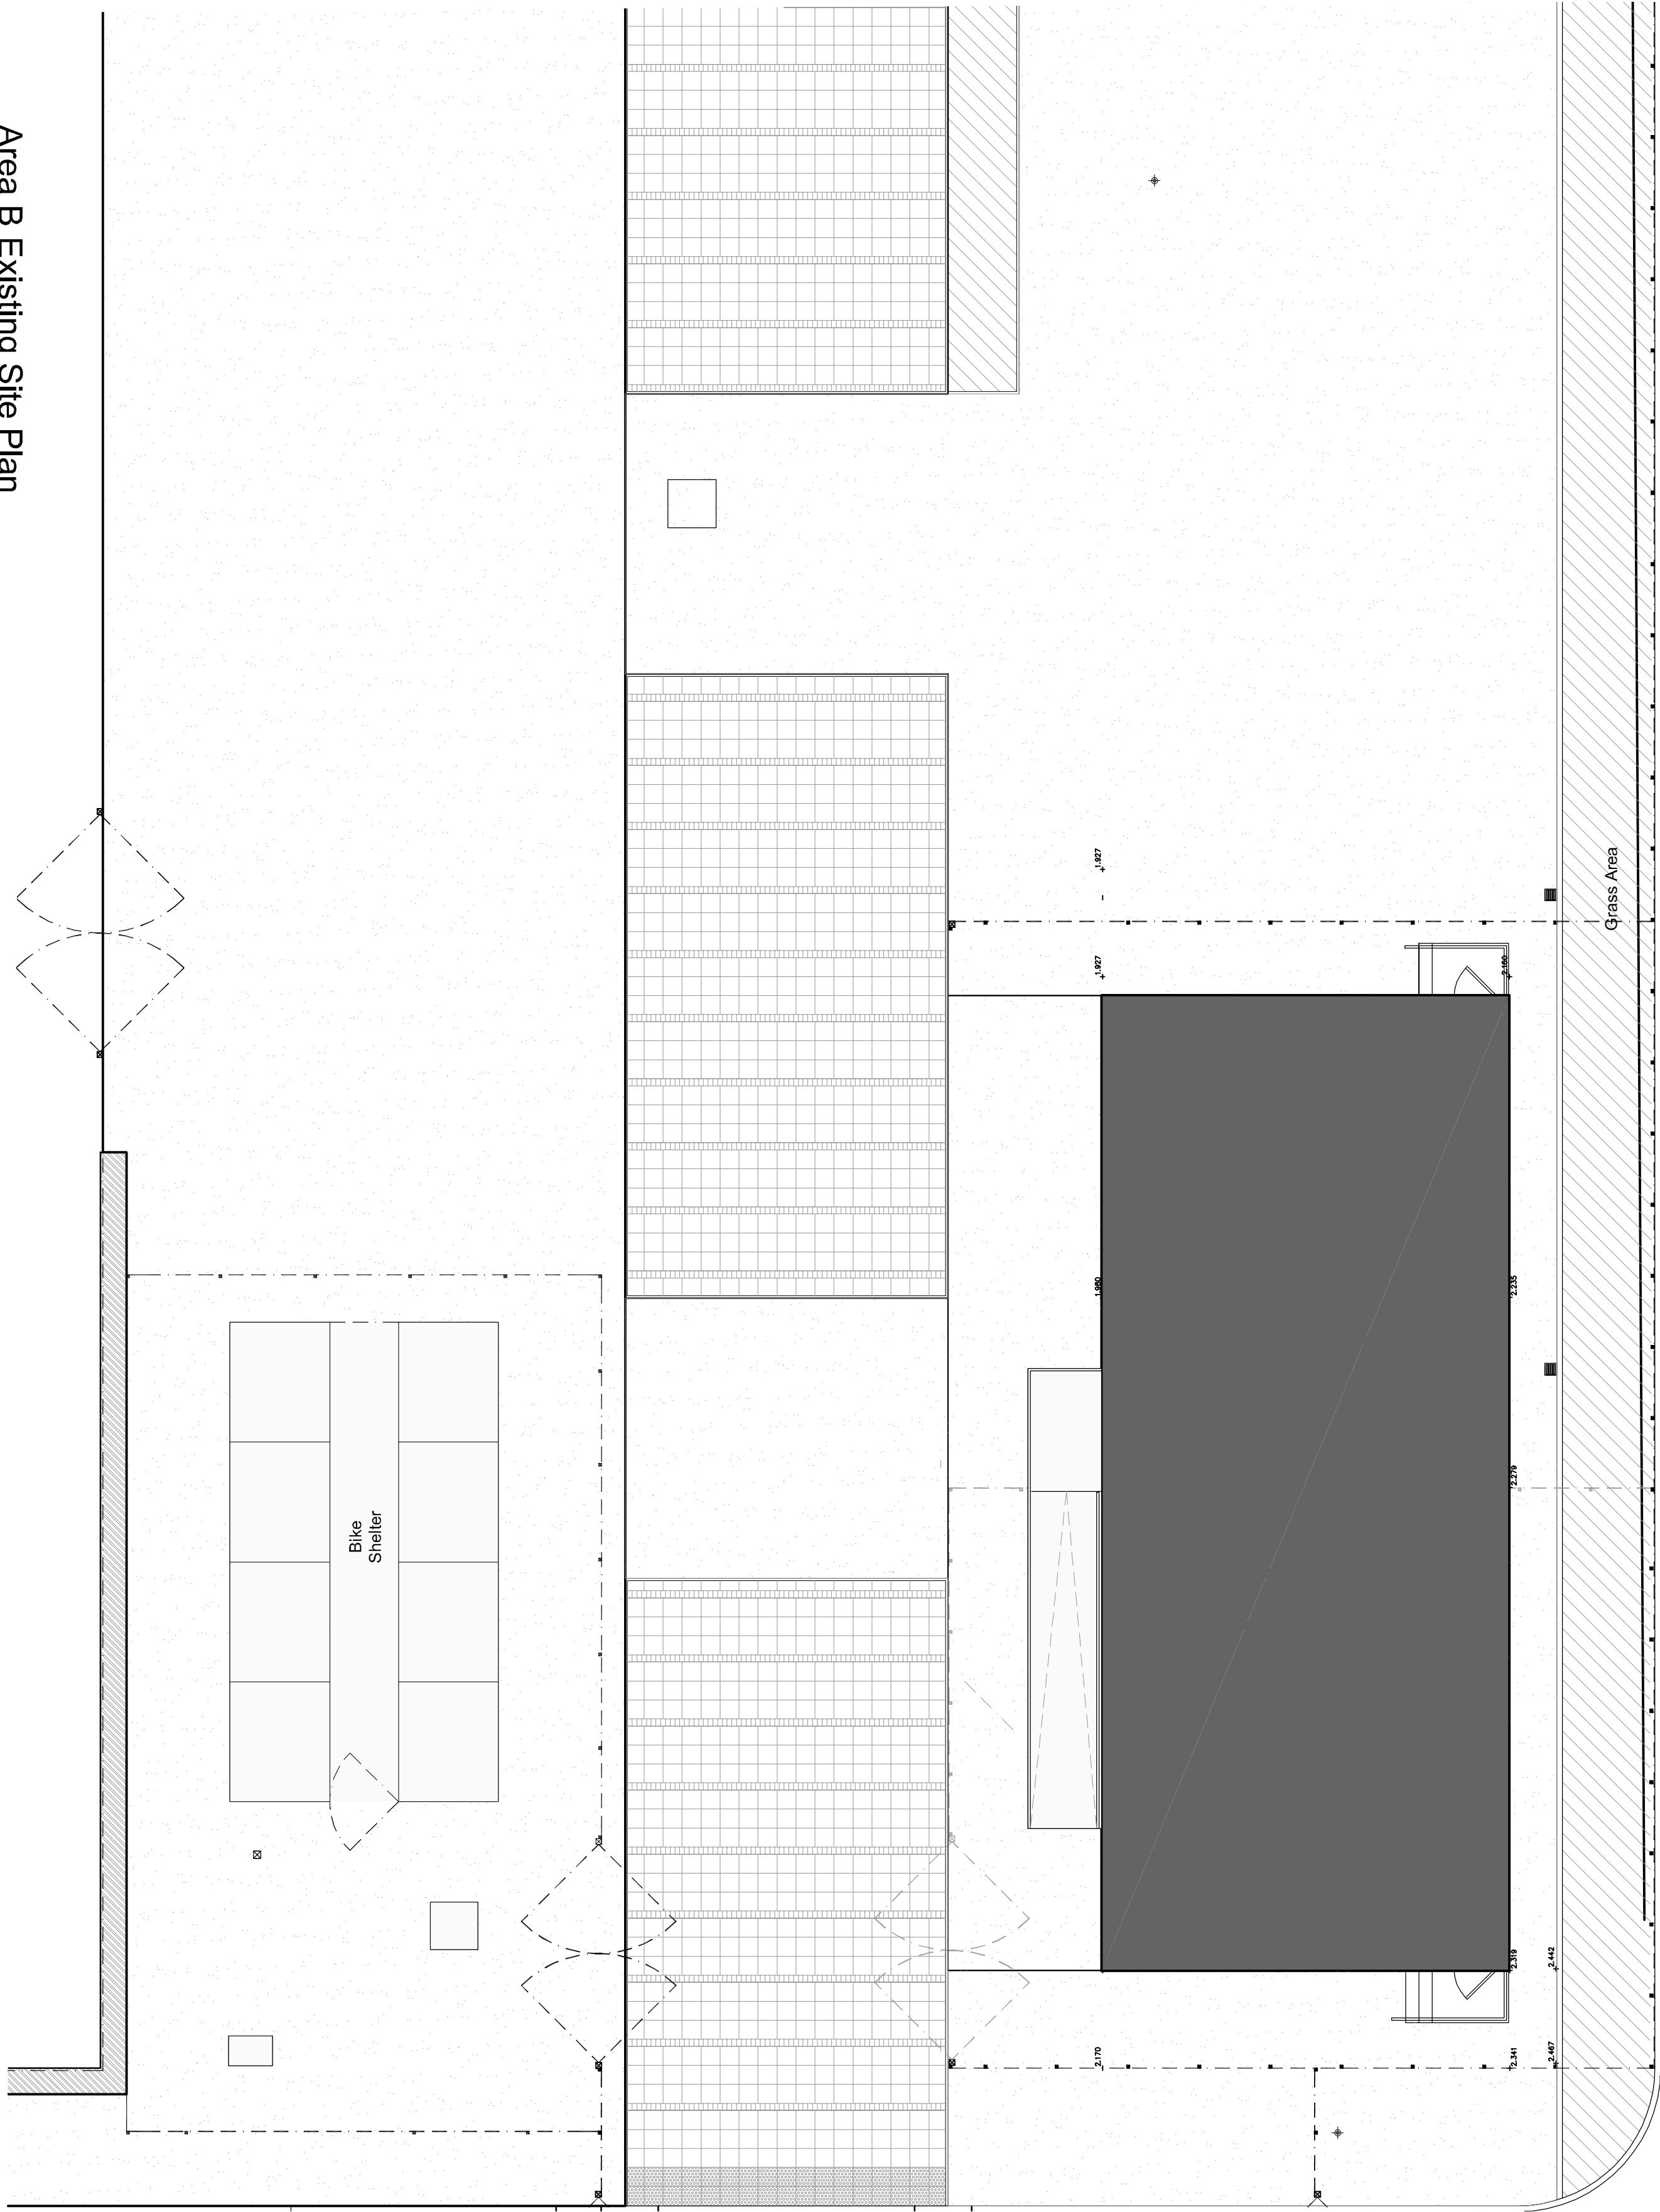

Area B Existing Site Plan
Scale 1:100 @ A0

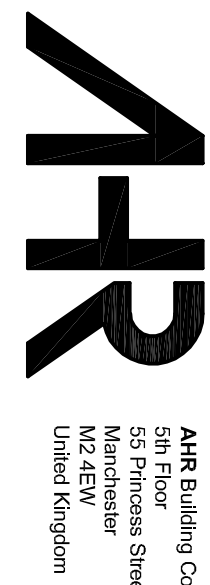

1441517 020020
E: info@ahr.co.uk
www.ahr.co.uk

Shrewsbury Roman Catholic Diocese
Trustees Registered

Project
St. Pauls Catholic High School Wythenishw
Temporary Mobile Classrooms

Drawn by
Existing Site Plan

Project Number	Issue	As Indicated	@A0
2020.00012.003	1	As Indicated	@A0
SLP_P1003	1	Planning	

This drawing is the property of AHR Architects and is not to be used for any other purpose without the written consent of AHR Architects. The copyright in this drawing is reserved by AHR Architects. No part of this drawing may be reproduced or transmitted in any form or by any means electronic or mechanical, including photocopying, recording, or by any information storage or retrieval system, without the prior written permission of AHR Architects.