



Proposed Sign 1

This will be individual letters which will be maximum 400mm high with a projection 30mm. the sign will be individually fixed into the masonry brickwork

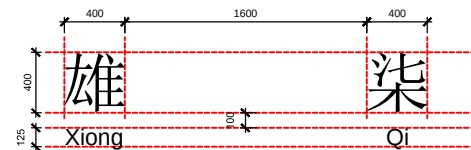


Elevation
Scale 1:50

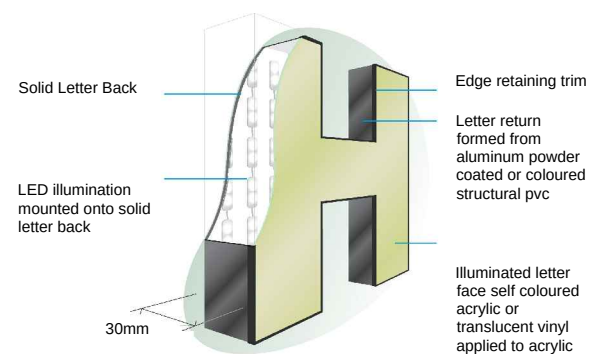


Detailed
Elevation
Refer to
Drawing
L2002-006

Proposed Sign 2


Projecting Sign to have

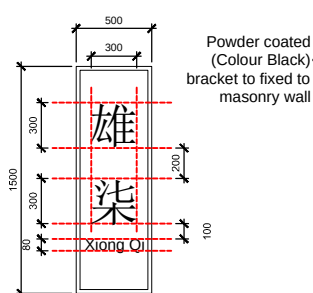

Elevation
Scale 1:50

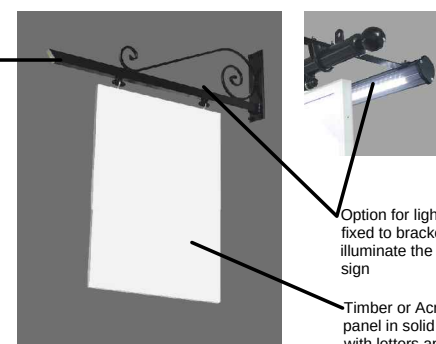

Option for lighting
fixed to bracket to
illuminate the panel
sign
Timber or Acrylic
panel in solid black
with letters applied.
Thickness to be
30mm

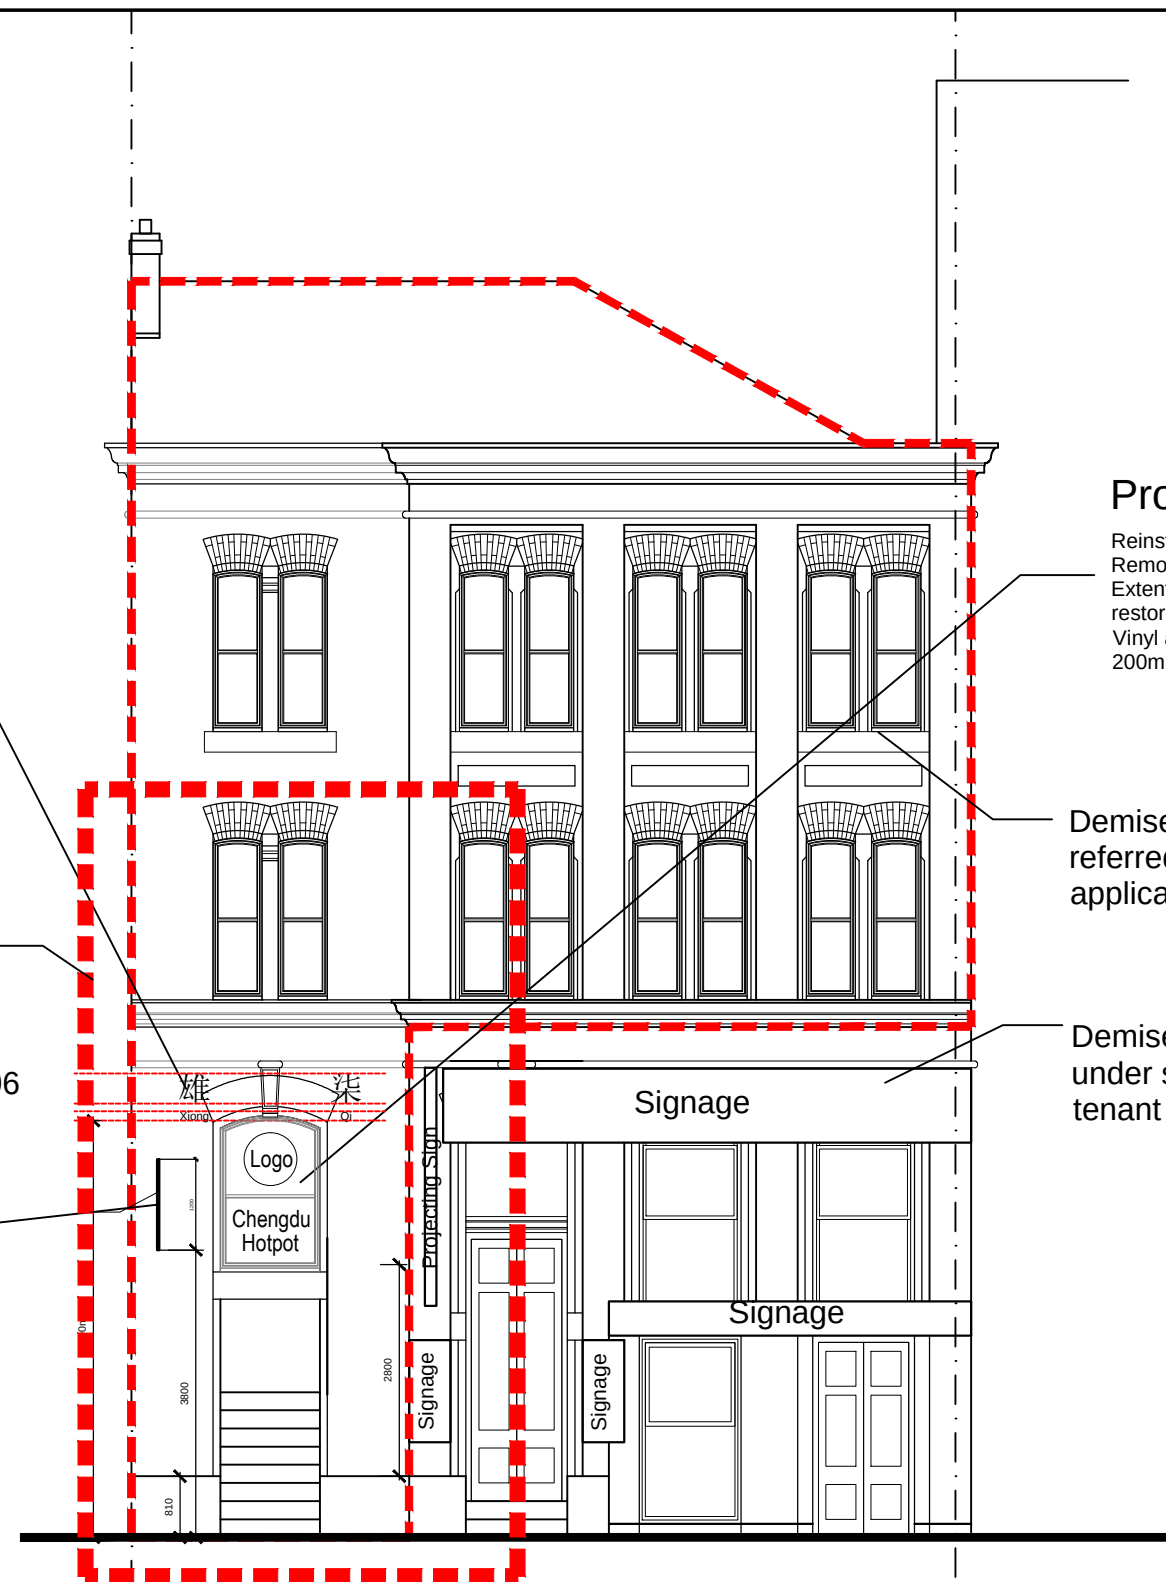


Proposed Front Elevation (Faulkner Street)



Proposed Sign 3

Reinstate Glass pane above door opening.
Remove existing sign board and timber slats
Extent of glass pane to be exposed and
restored.
Vinyl adhered logo 600mm diameter and
200mm high letters applied onto glass.

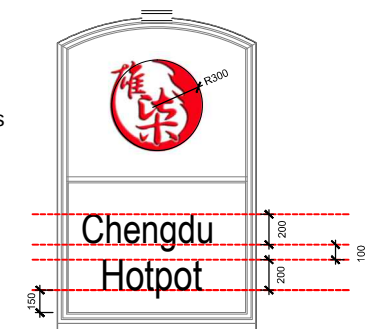

Elevation
Scale 1:50

Demise
referred to in
application

Demise occupied
under separate
tenant

**Architectural
Design & Services**

**One
Square
Design**

Client	Big Foodie Manchester Limited	Date	March 2020
Project	56 Faulkner Street Signage Application	Scale	1:100 @ A3
Title	Proposed Front Elevation (Signage Proposal)	Drawn	TL Checked
Drawing No	Job No	Rev	Do not scale off this drawing. Work to specified dimensions, and any discrepancy to be reported.
05	L2001	A	