



# Ex & Pro Front Elevation

**Proposed Sign Board Size = 1524 X 610 or  
6ft X 2ft**

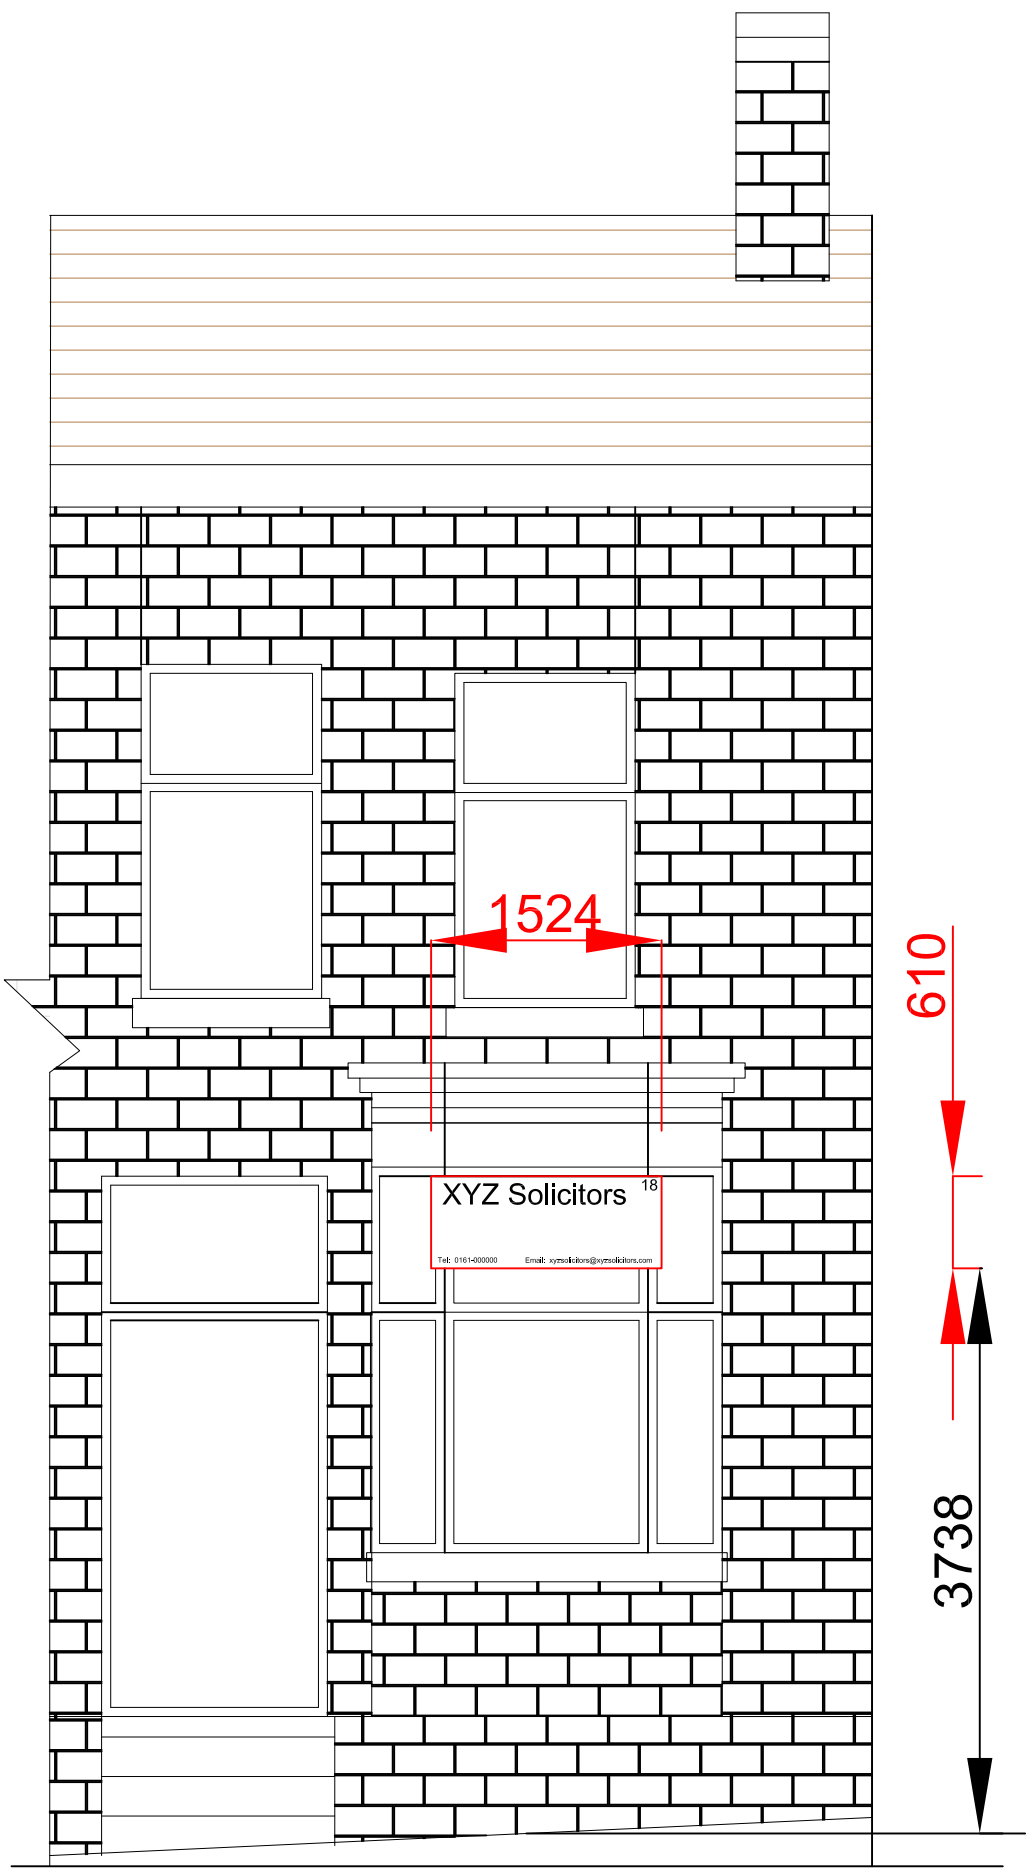

Pro Front Elevation  
with Sign Board

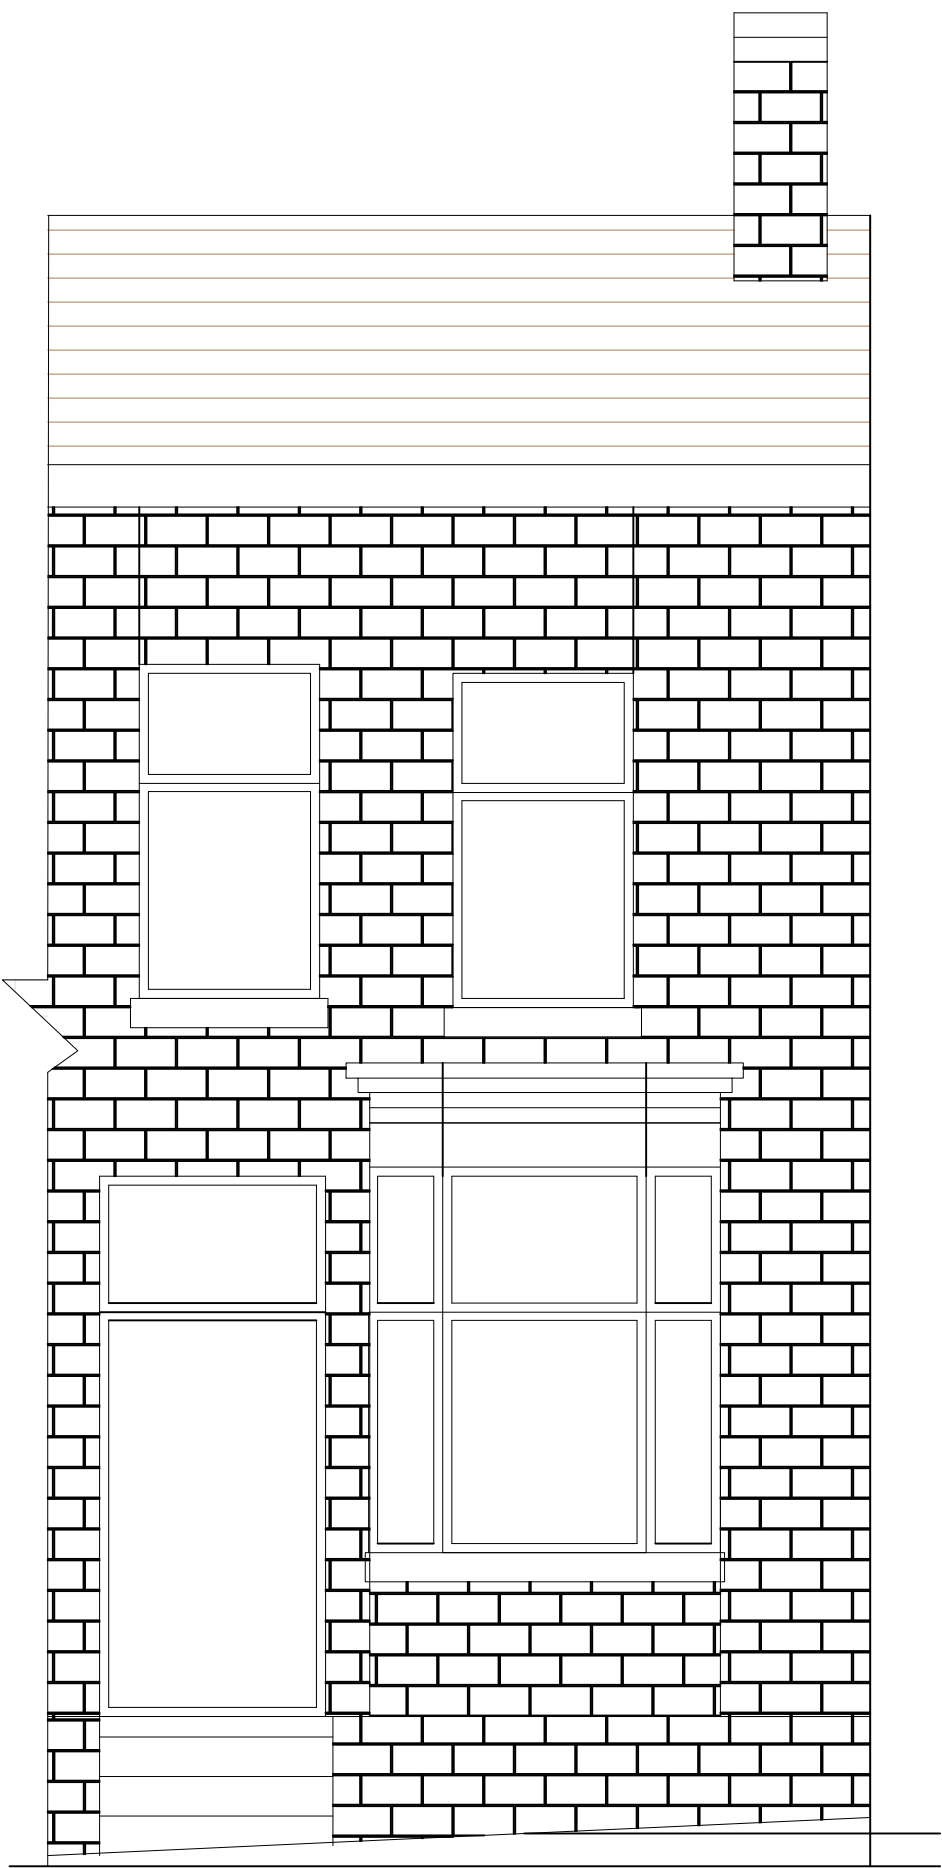

Ex Front Elevation

SCALE



**Applicant:** Mrs. Iram Naz  
**Agent:** Mr. Muhammad Nadeem

**Location:** 18 Alma Road, Levenshulme, Manchester.  
M19 3NW  
**Proposed Sign Board on the Front Elevation**

|                   |        |
|-------------------|--------|
| Sheet: 05         | Rev: B |
| Date: 12/02/2020  |        |
| Scale: 1:50 on A3 |        |