



PURPOSE OF ISSUE

PLANNING


Do not scale from this drawing. All information should be checked by the contractor on site before commencing work. Any discrepancies should be reported to the architect immediately. All rights are reserved and are not transferable. Unauthorised reproductions of this drawing are not permitted.

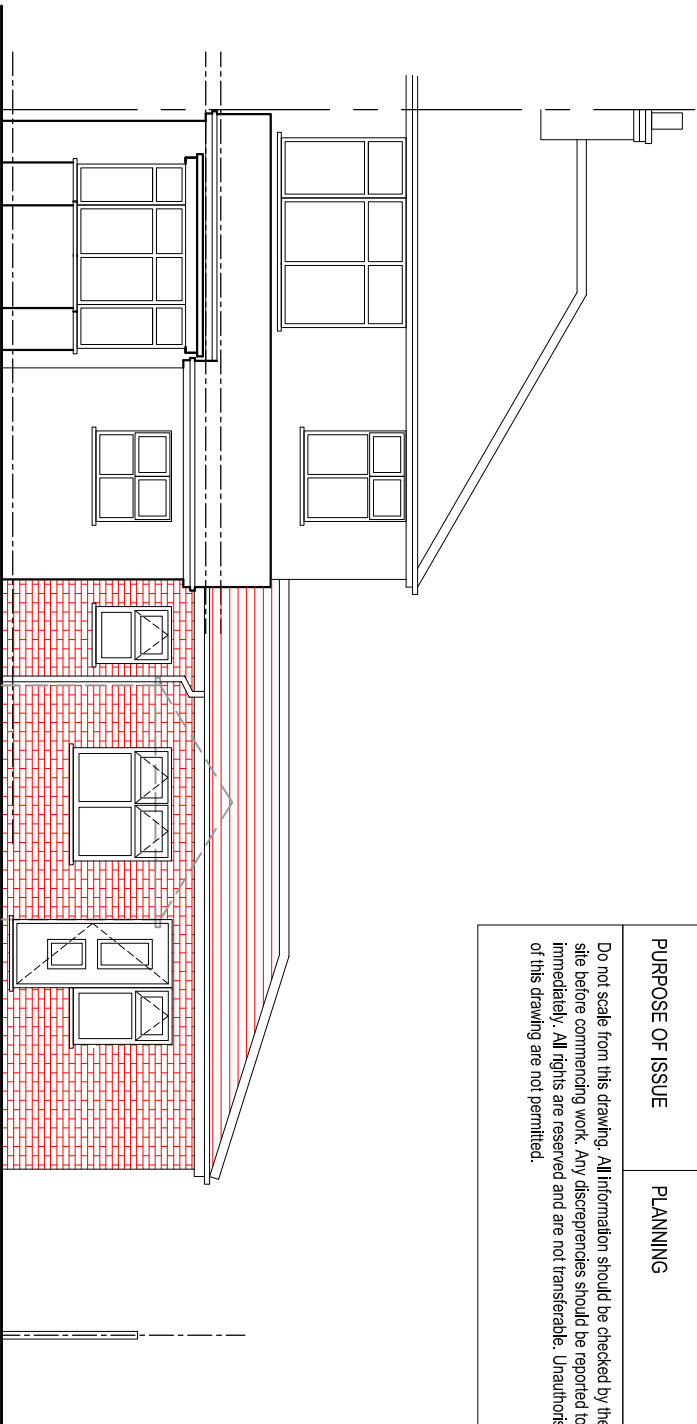


PROPOSED REAR ELEVATION

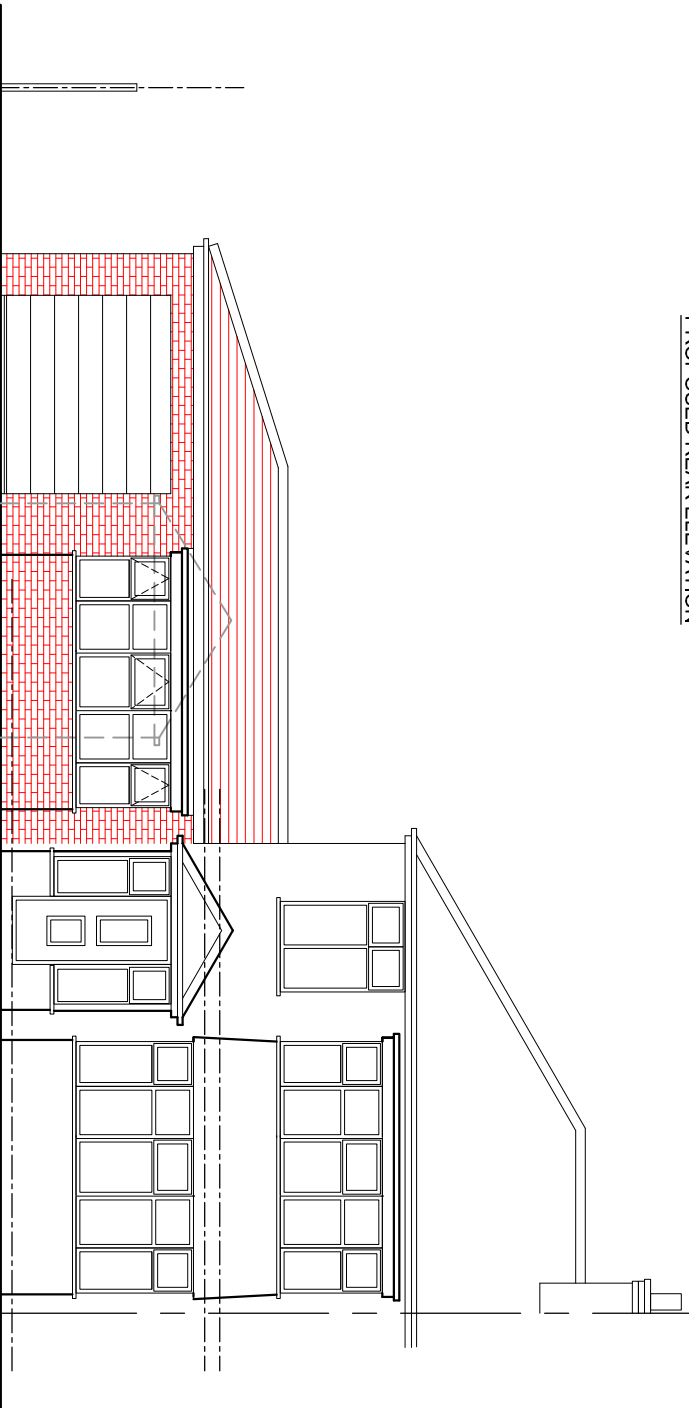

PROPOSED FRONT ELEVATION

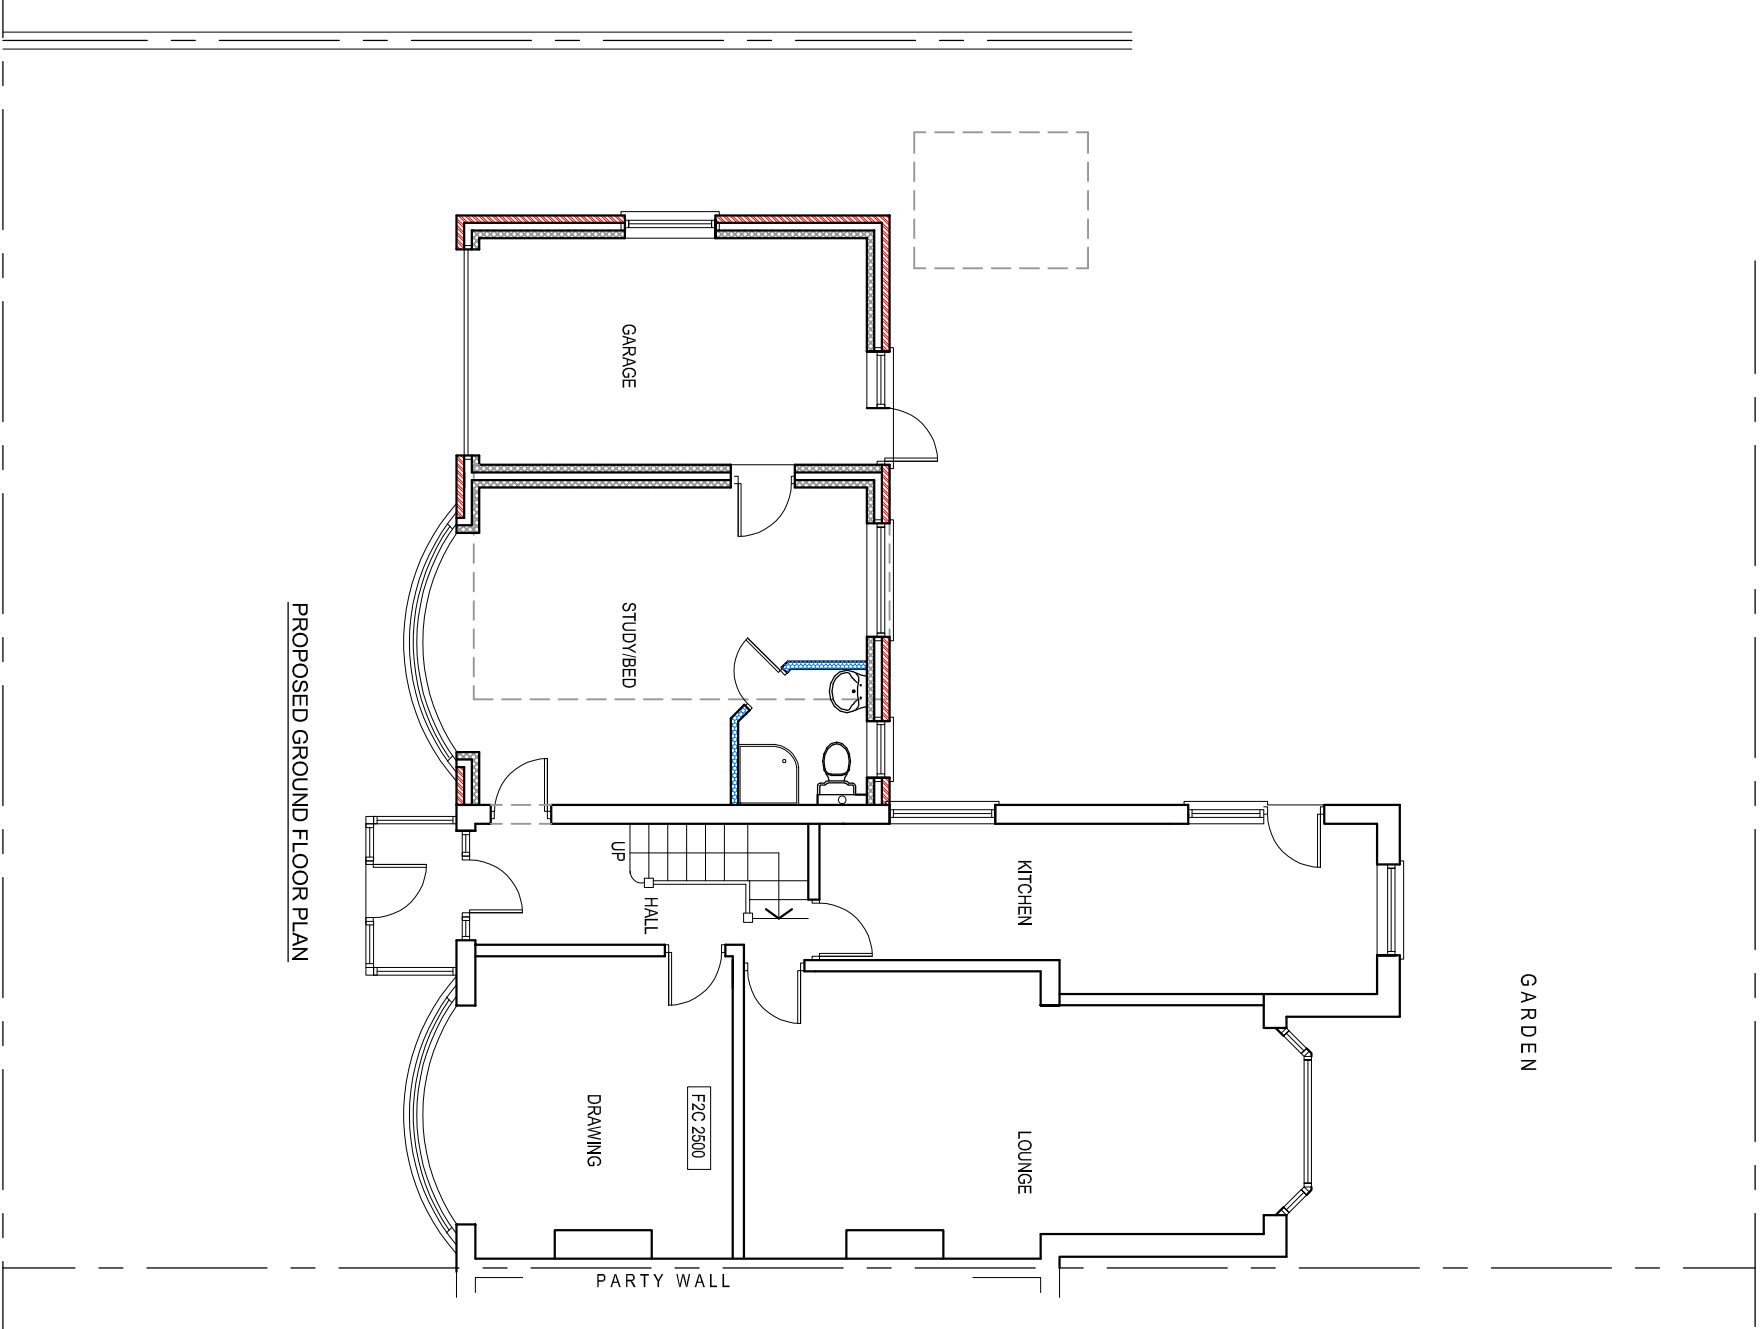

PROPOSED GROUND FLOOR PLAN

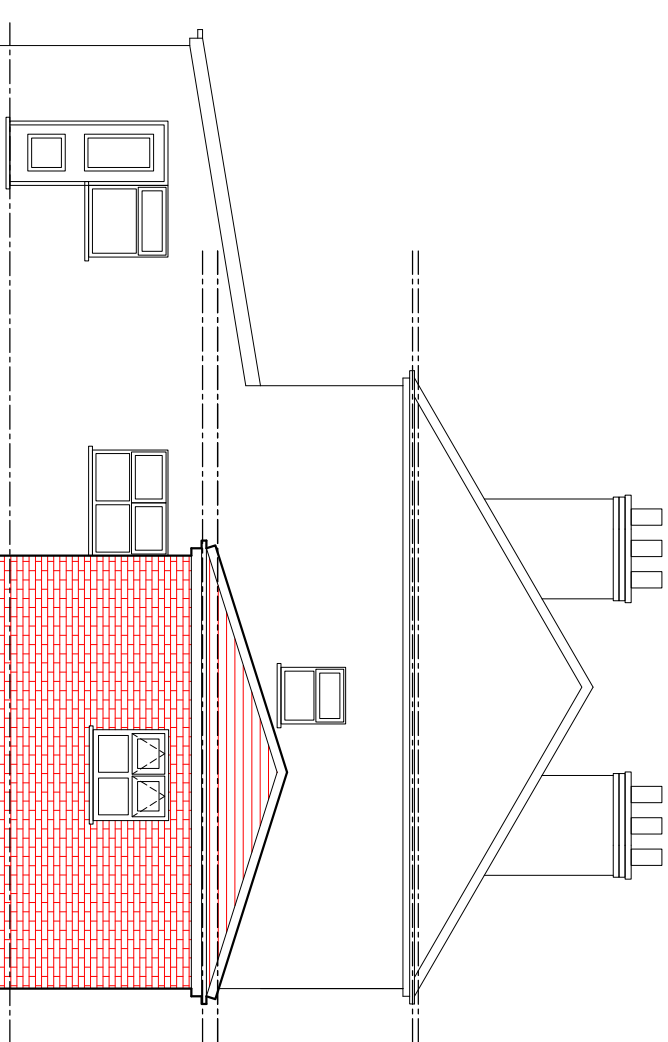

PROPOSED SIDE ELEVATION

PROJECT
238, Mauldeth Road,
Burnage
CLIENT
Mr. M. Afzal
DRAWING TITLE
Proposed Plan
JOB No
DRAWING No
NA-P02
SCALE
1:100@A3
DATE
Mar. 20
REVISION
-
t: 0782 895 3405
e: niamat@hotmail.co.uk

na design