



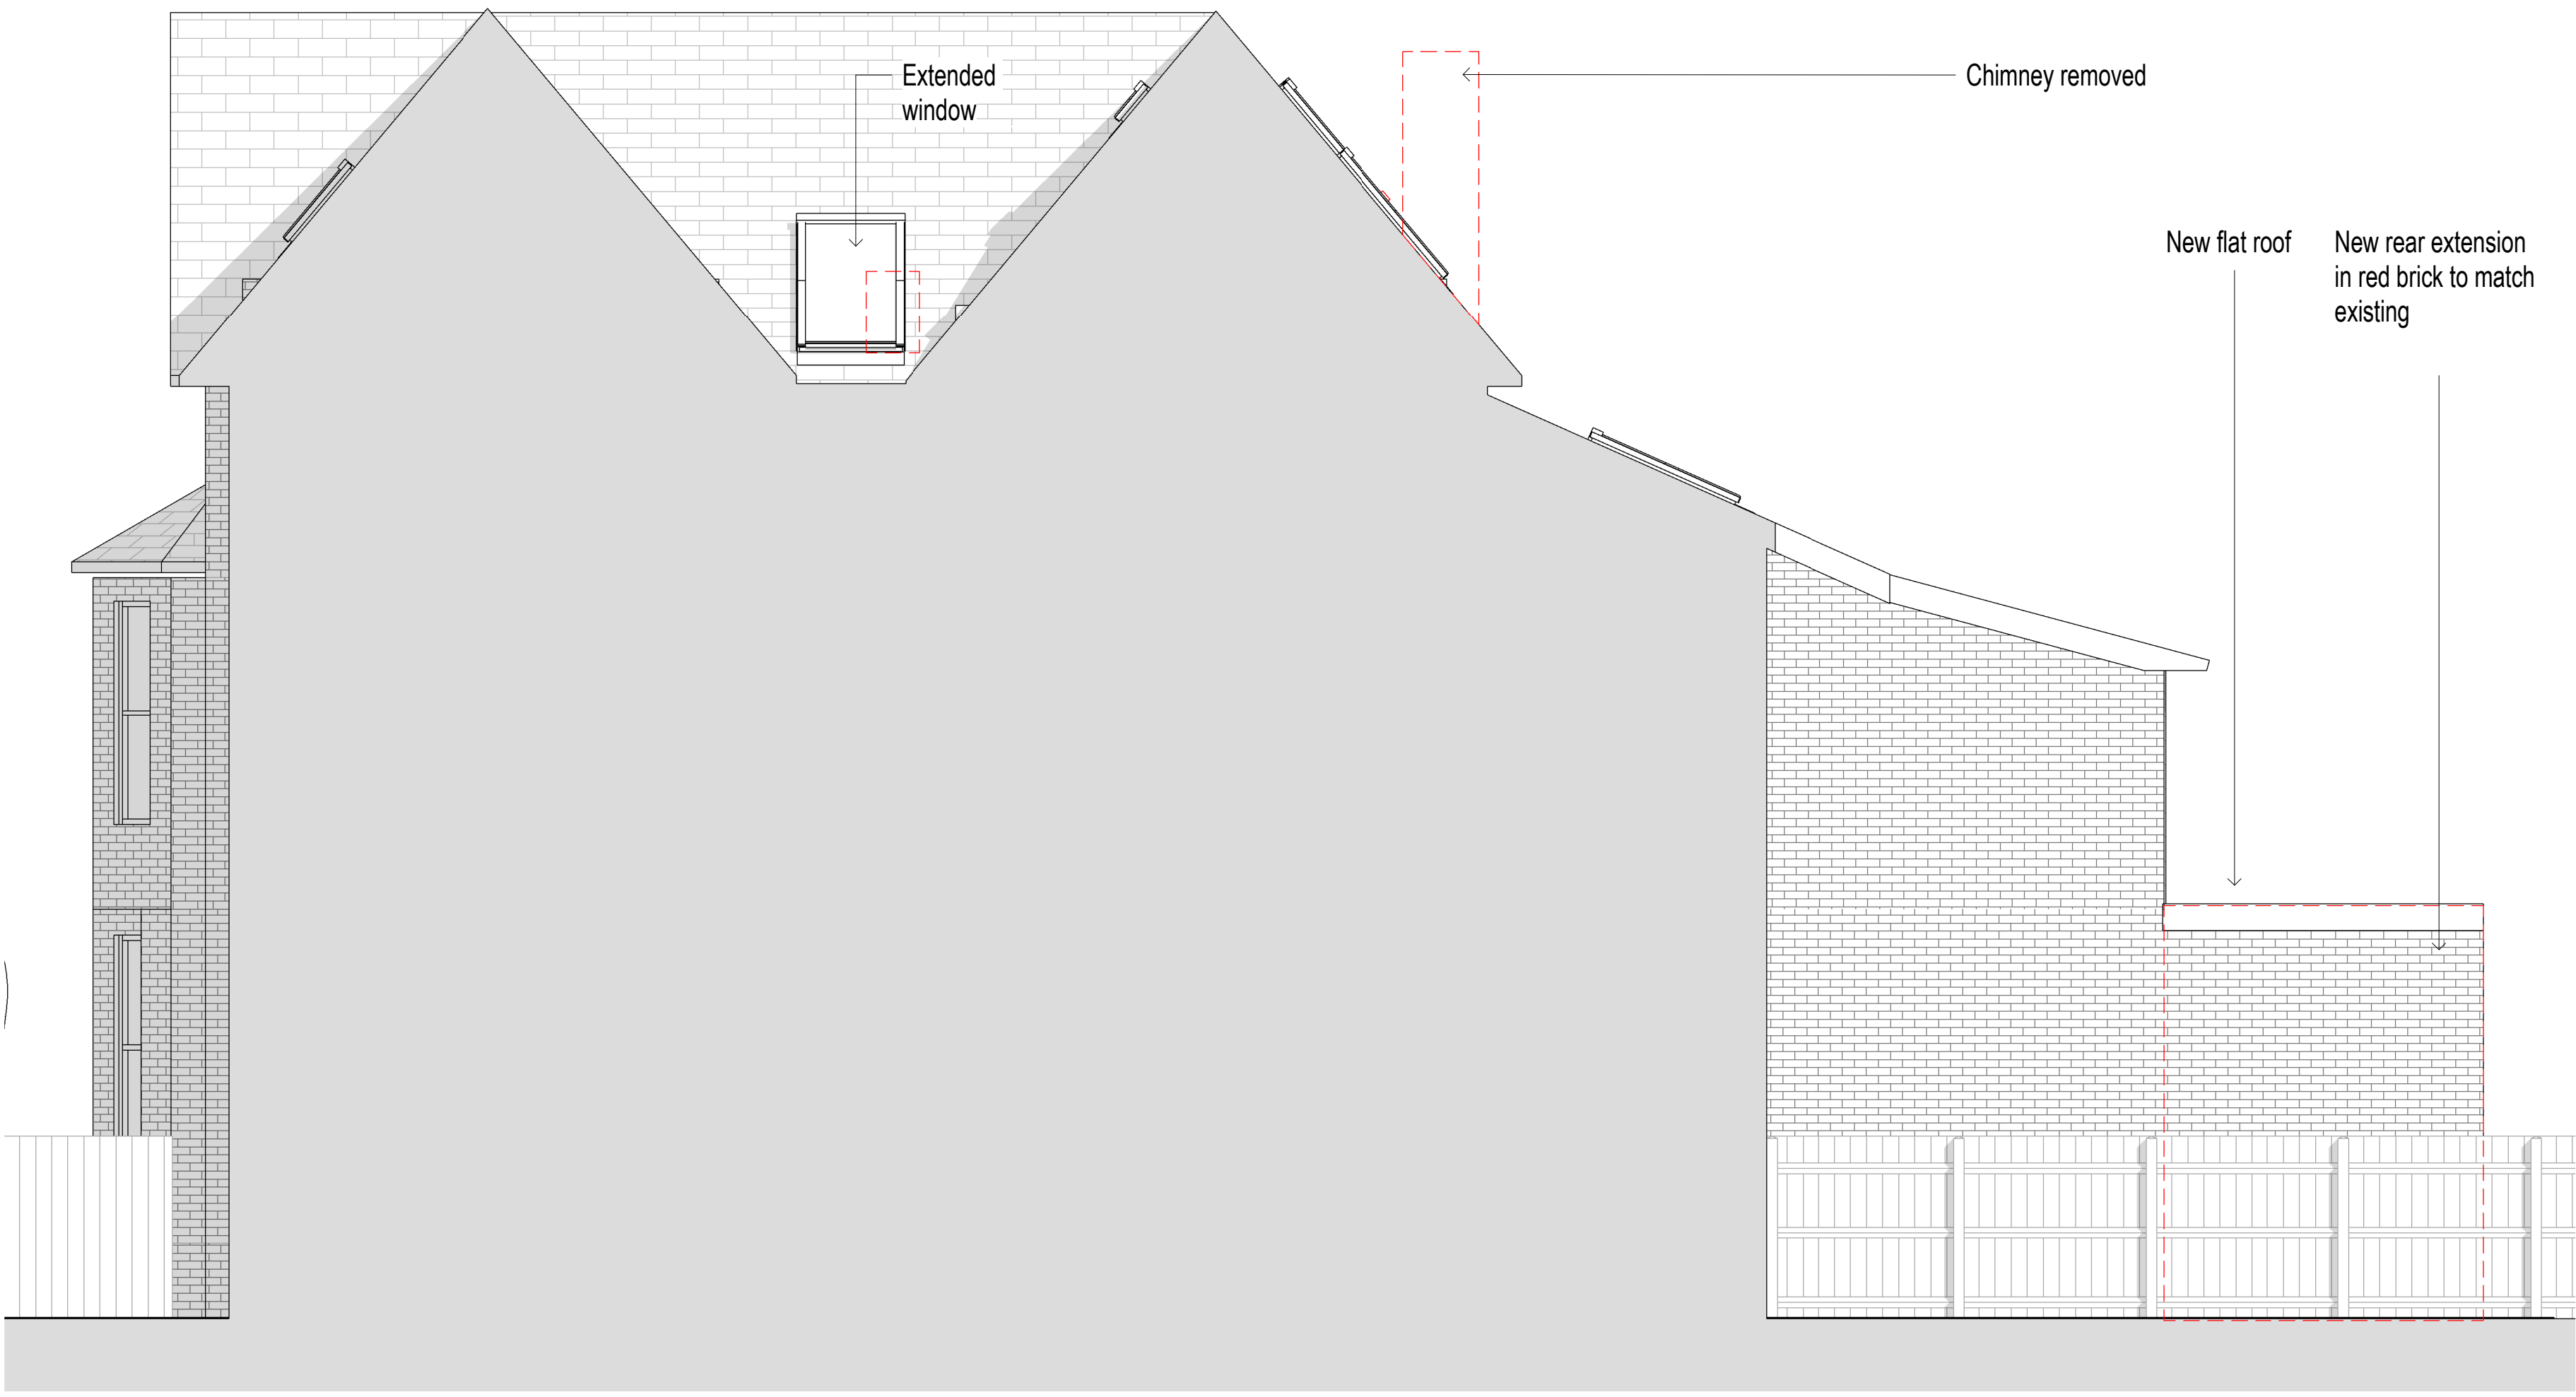

Proposed North-East Elevation
1 : 50

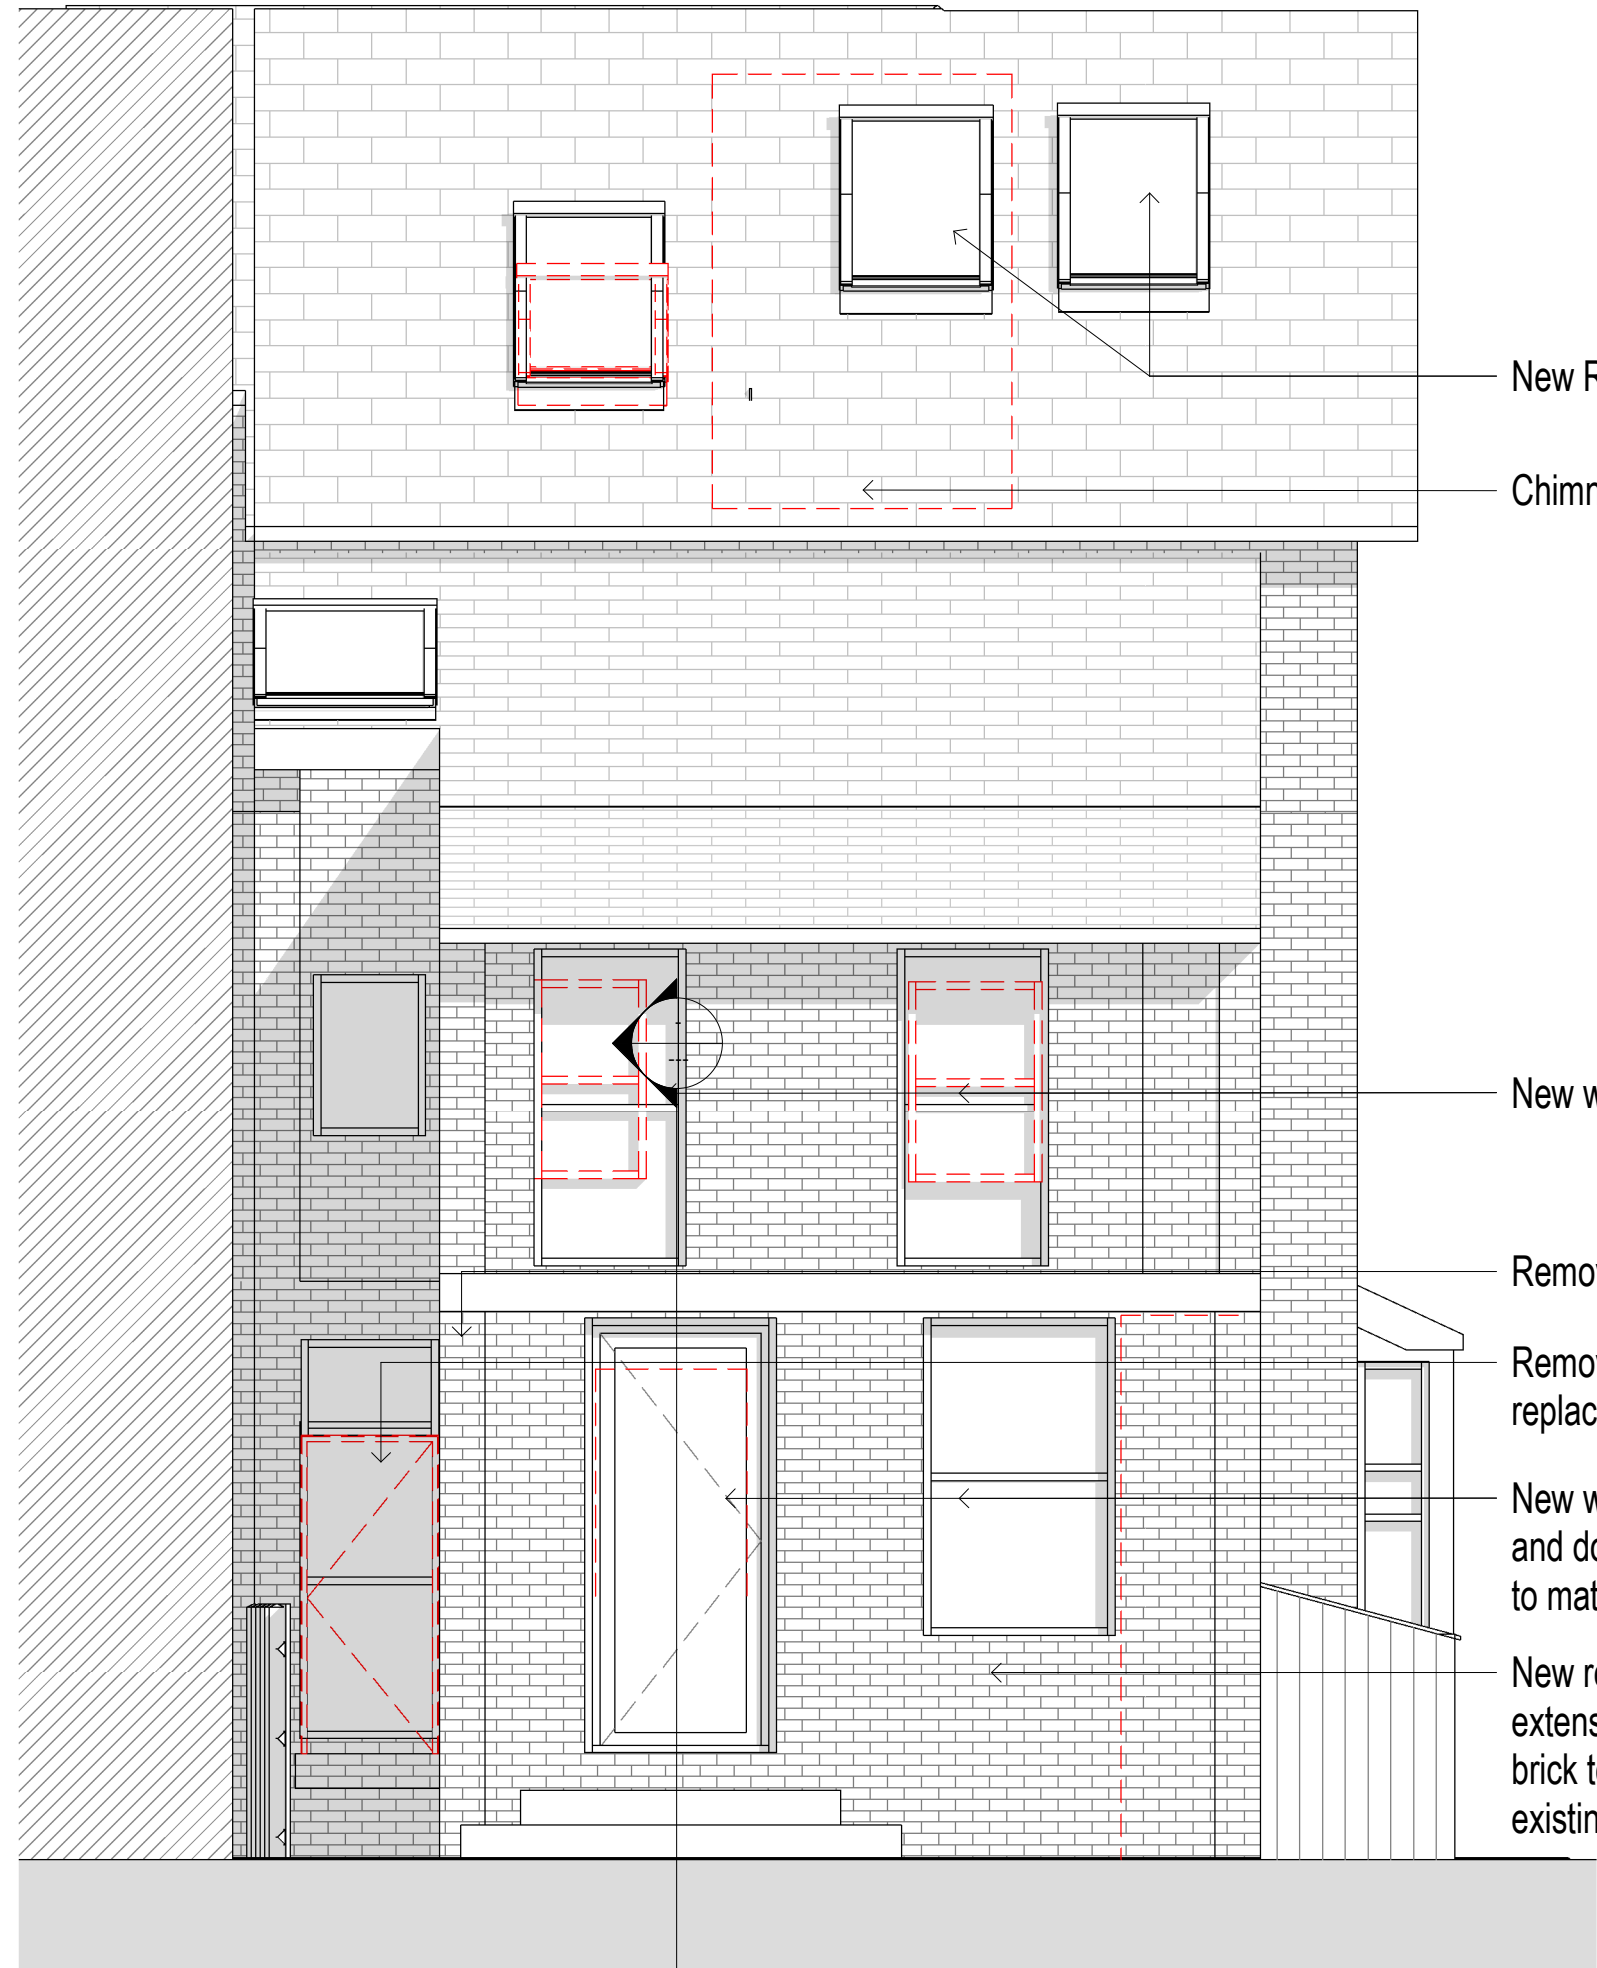

Proposed North-West Elevation
1 : 50



Proposed South-West Elevation
1 : 50



Proposed South Elevation
1 : 50



Location Plan

The contractor must verify all dimensions on site before commencing any work or fabrication drawings. If this drawing exceeds the quantities taken in any way GTA North are to be informed before the work is initiated. Only figured dimensions are to be taken from this drawing. Do not scale off this drawing. Drawings are based on Ordnance Survey and / or existing record drawings - design and drawing content is subject to detailed Site Survey, Structural Survey, Site Investigations, Planning and Statutory Requirements and Approvals. Authorised reproduction from Ordnance Survey Map with permission of the Controller of Her Majesty's Stationery Office Crown Copyright reserved. GTA North Limited Copyright. Guy Taylor Associates is a trading name of GTA North Limited.

Drawing Notes:

(*) Please bear in mind that back garden level has been estimated due to unavailability to access to the back garden during site survey

KEY

Rev	Description	Revised By	Issue Date
P1	PLANNING ISSUE	AM	17/07/2019
P2	PLANNING ISSUE	AM	12/08/2019
P3	REVISED TO INCORPORATE PLANNING	RPN	11/09/2019
P4	REVISED REAR	RPN	30/04/2020
P5	CYCLE STORE AND EXTERNAL DOOR ADDED	CR	03/06/2020

Project:
8 Birch Polygon

Drawing Title:
PROPOSED ELEVATIONS

Scale:	1 : 50@A1	Original Issue Date:	
Original Drawn By:	Author	Original Checked by:	Checker

Drawing Number:
19-0022-20-005

Revision:
P5

Reason For Issue:
PLANNING