



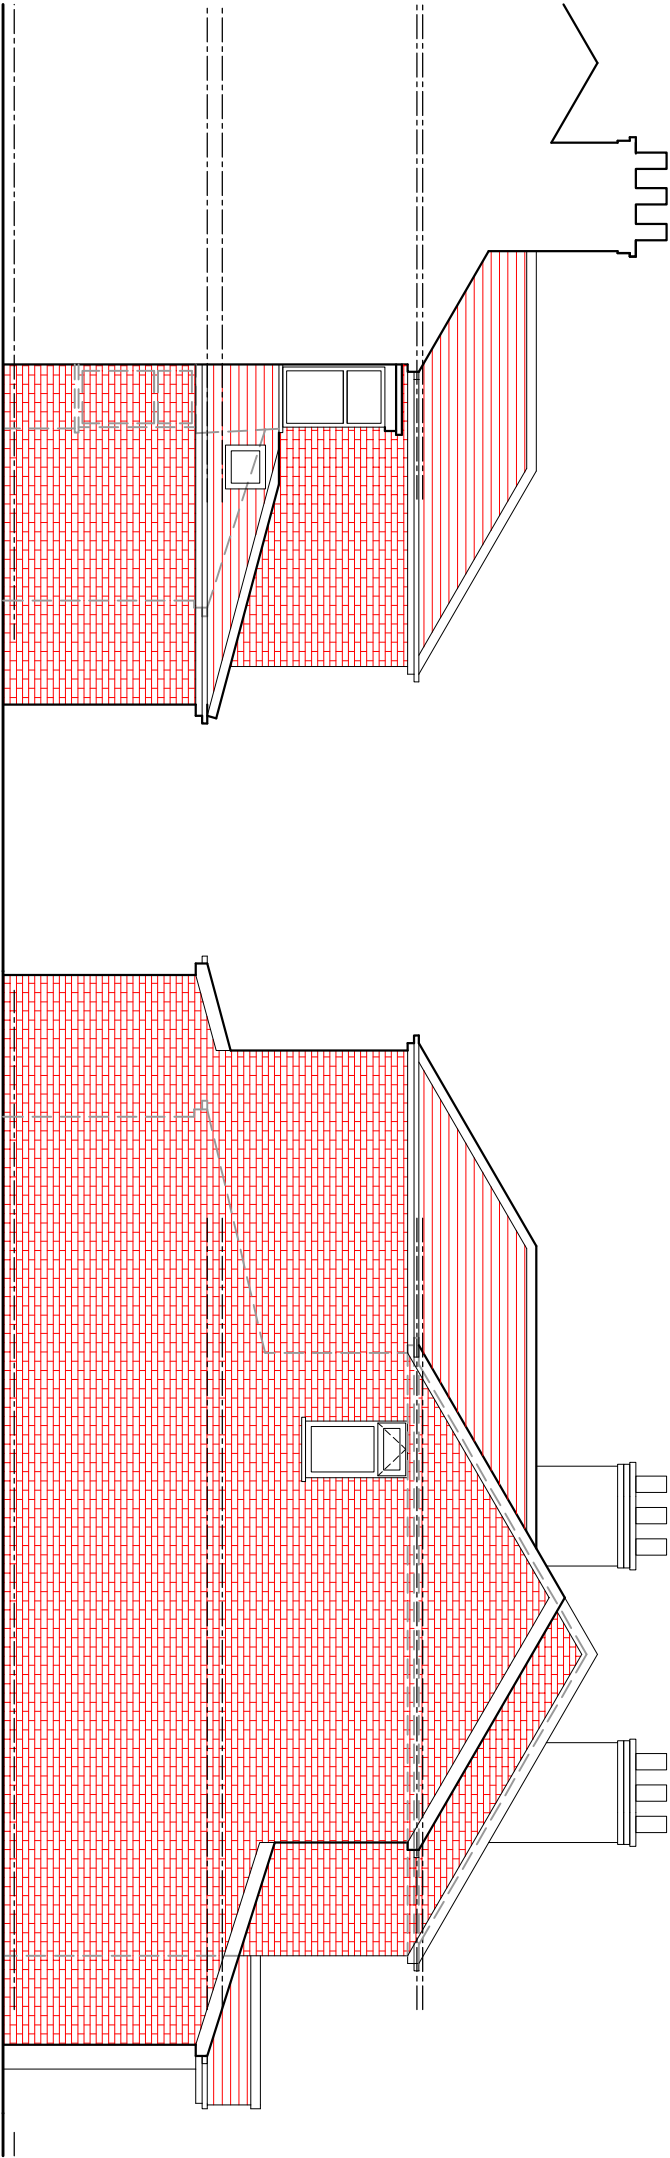

PROPOSED SIDE ELEVATION

PROPOSED SIDE ELEVATION

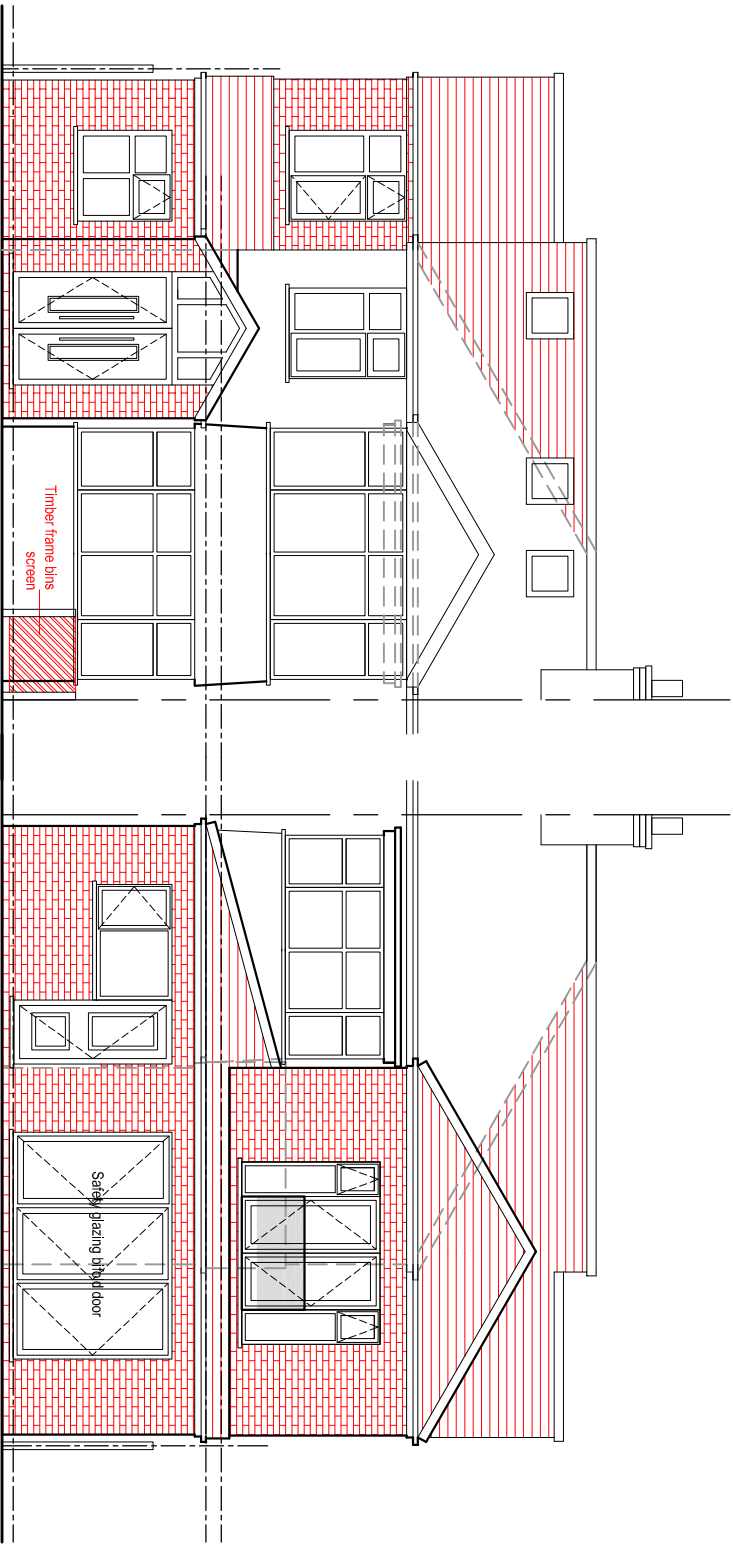

PROPOSED FRONT ELEVATION

PROPOSED REAR ELEVATION

PROJECT
587, Kingsway, Didsbury

CLIENT
Mr. Adeel Mushtaq

DRAWING TITLE
Proposed Elevation

JOB No
NA-P03

SCALE
1:100@A3

DATE
Oct. 2019

REVISION
-

t: 0782 895 3405

e: niamat@hotmail.co.uk