


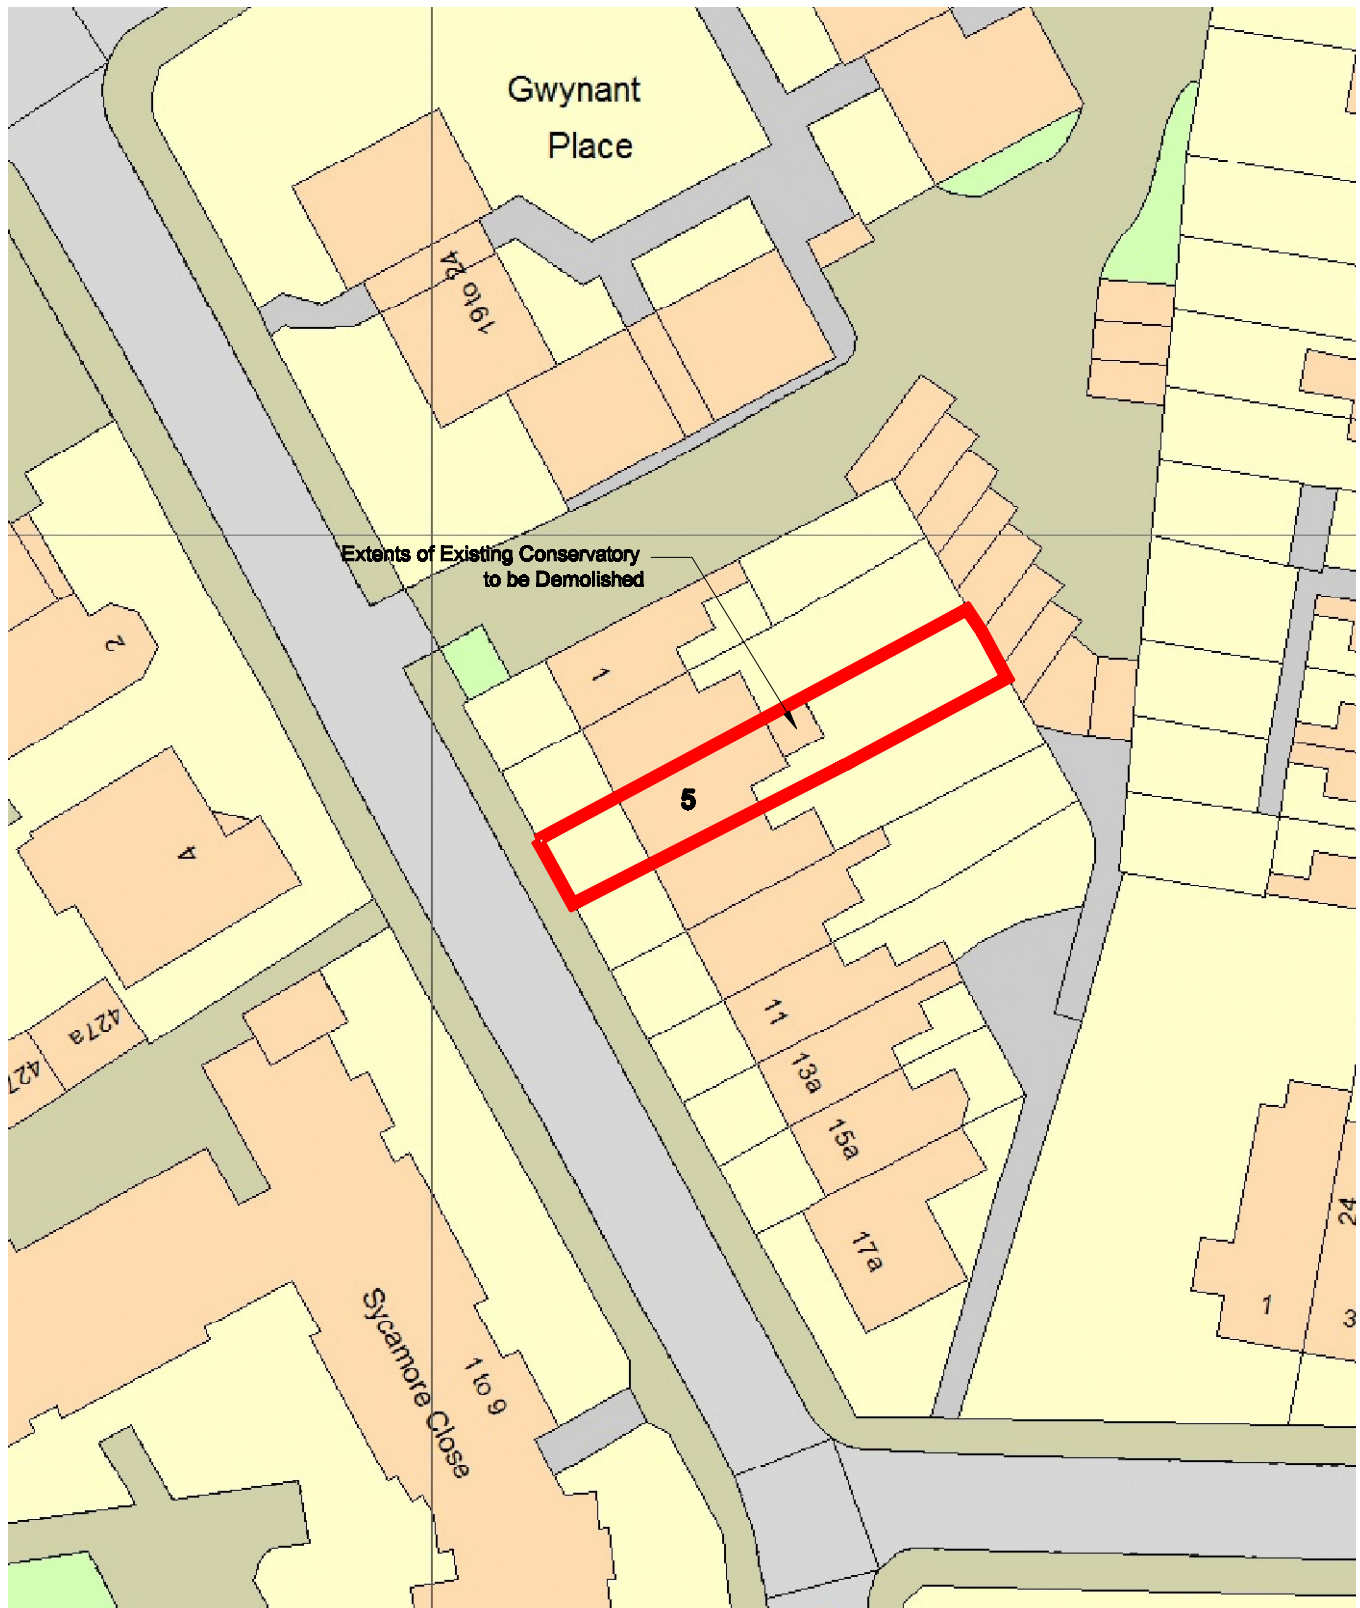

5 Heaton Road, Withington
Existing Site Plan
Scale 1:500

