

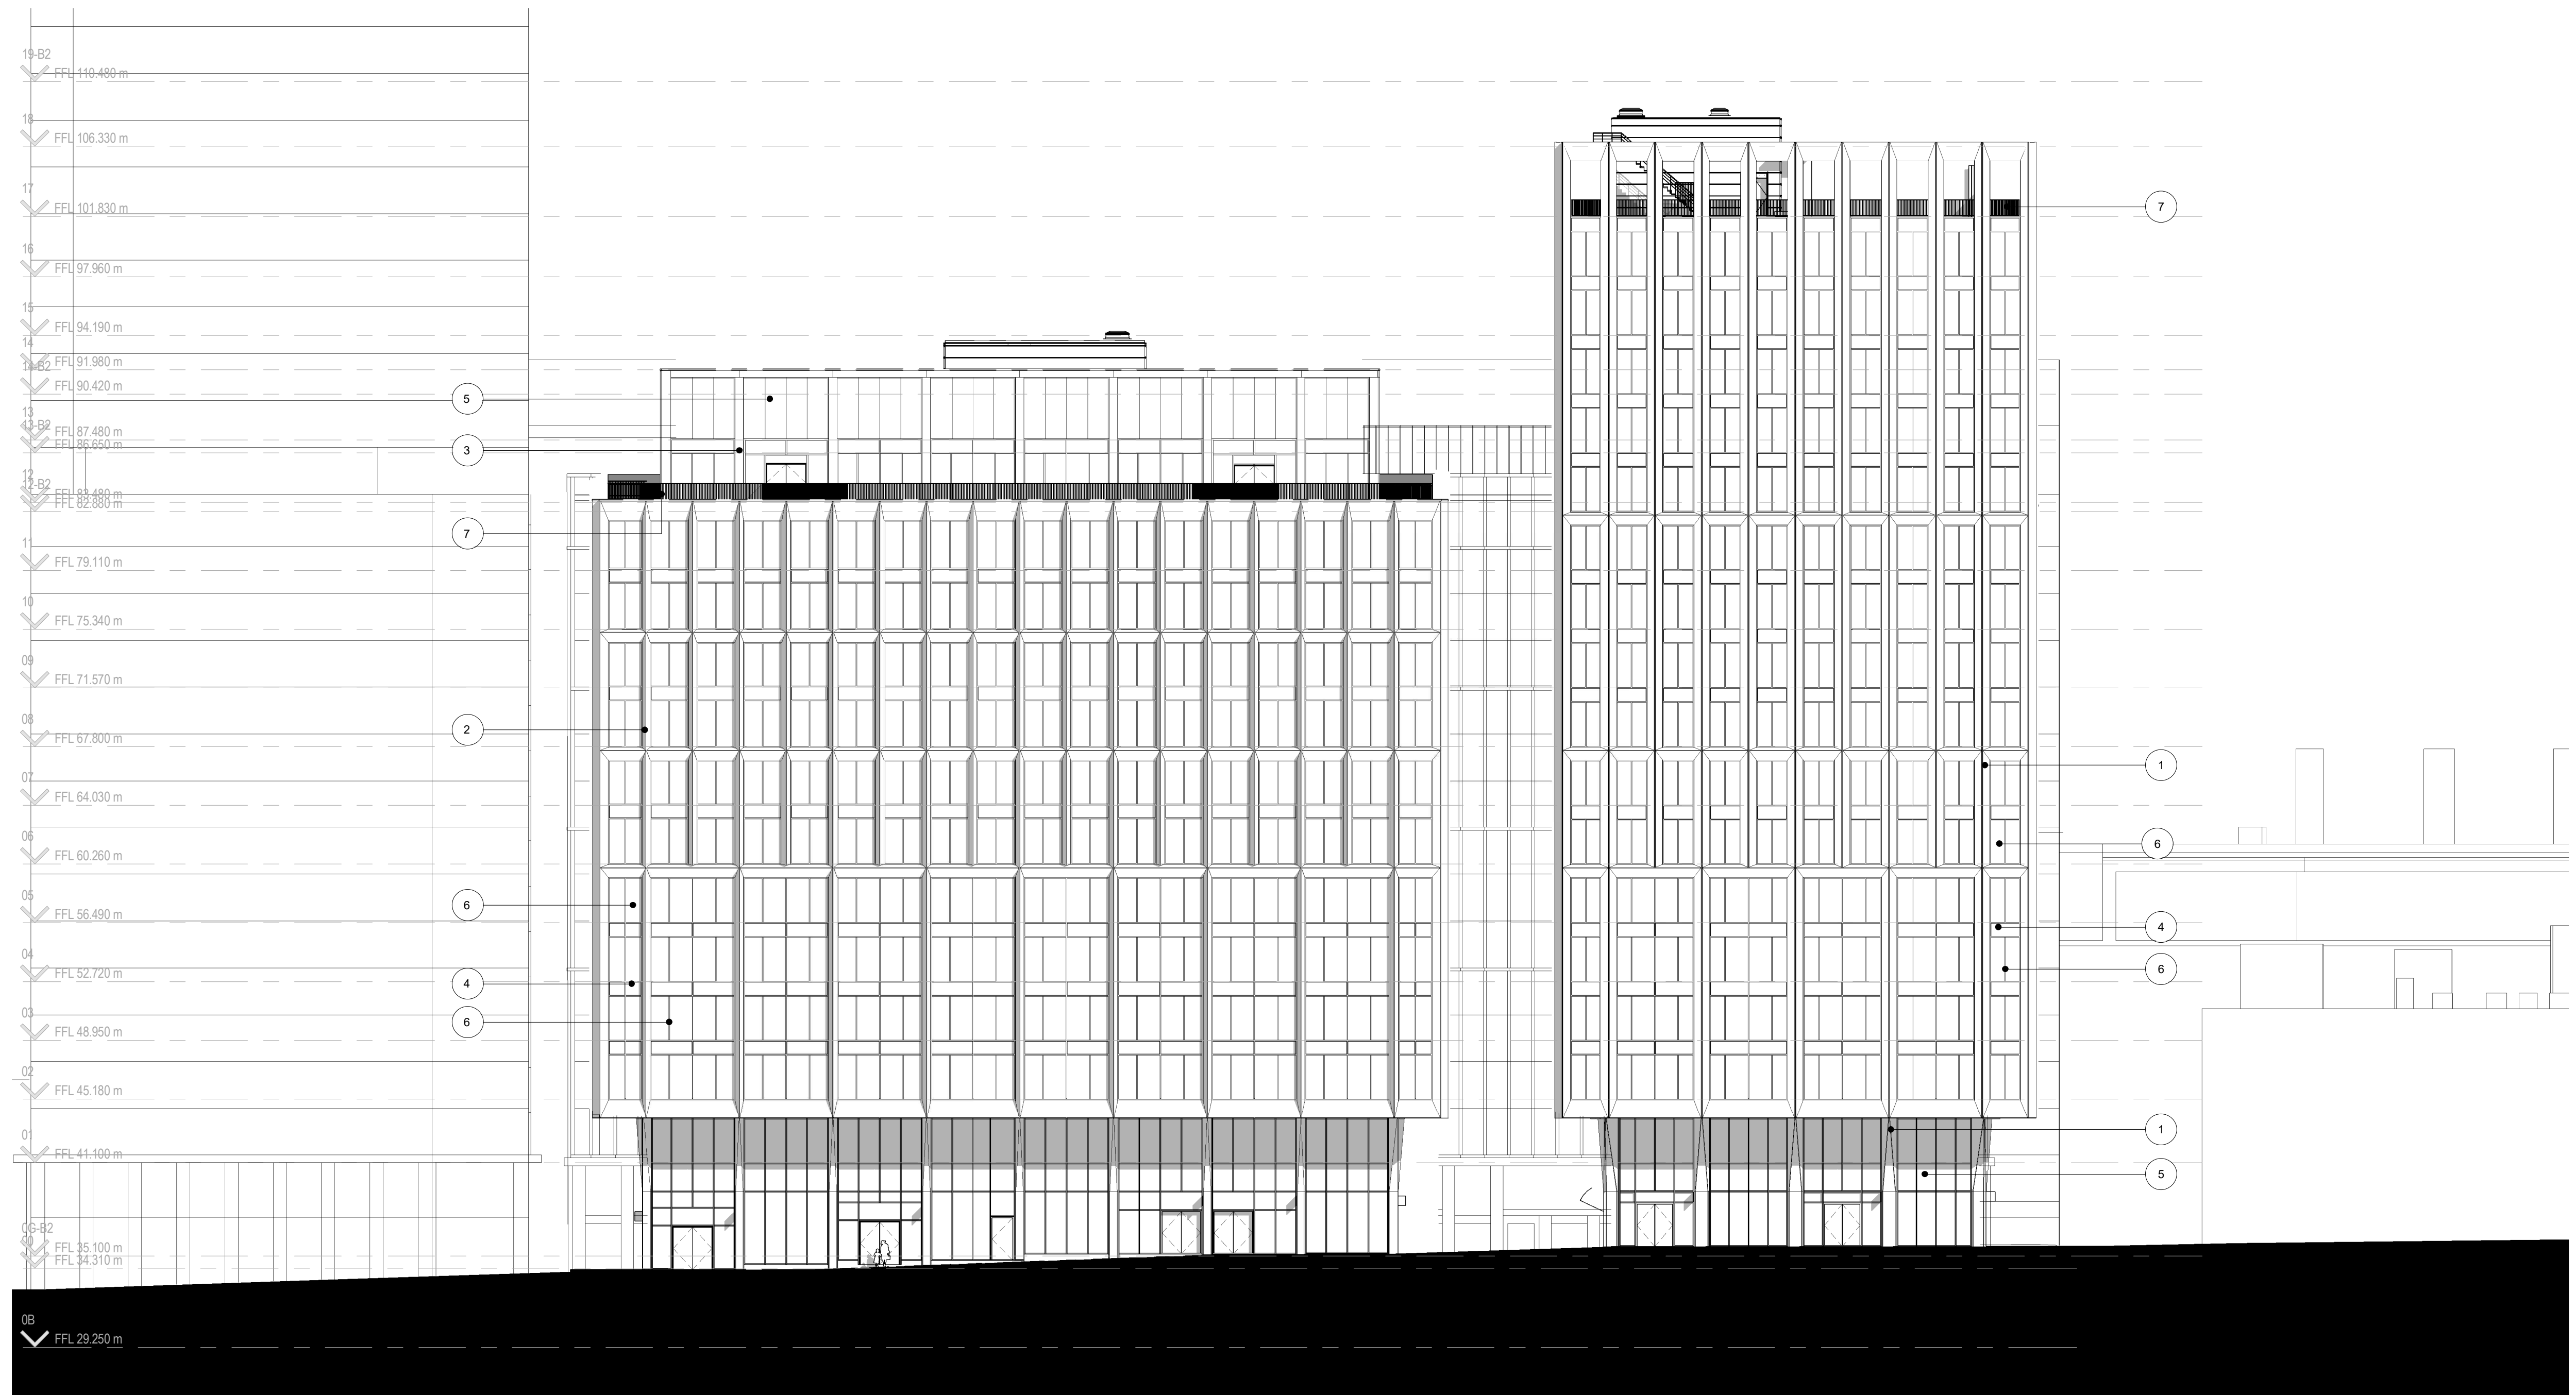


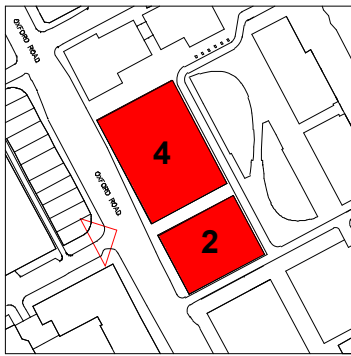

Buildings 5/6 Building 4 Building 2 Brancaster Rd

KEY:

- 1 Building 2 Glazed Ceramic Profile 1
- 2 Building 4 Glazed Ceramic Profile 2
- 3 Metal Sheet Cladding
- 4 Spandrel
- 5 Perforated Panel
- 6 Curtain Wall Glazing
- 7 Metal Balustrade

 

FeildenCleggBradleyStudios
LLP
London Office
Tottenham Street
London
W1T 4RG
t +44 20 7323 5737
e london@fcbstudios.com

Amendment	
P1	Issued for Planning
P2	Issued for Planning - Minor Material Amendments
P3	Issued for Planning - Non Material Amendments

Date
15.01.2018
02.10.2018
29.04.2020

Job/Drawing No
1813-FCBS-A-0603
Circle Square : Plots 2, 3 + 4
West Elevation

Amendment
P3

Scale
Date
Drawn

1 : 250 @ A1
09/18/18
London Studio

Do Not Scale
All Dimensions to be checked on site