





Existing pavement lights currently blocked

Existing concrete covering to be carefully removed.
Cast iron frame to be repaired and restored. Replacement of any damaged glass lenses with like for like insets. Grouting to be renewed. Any pavement lights beyond repair to be replaced with new 'like for like' iron frames and glazed blocks.

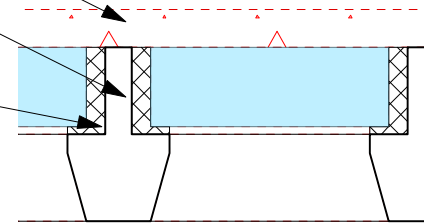


1 Detail through Pavement light
Scale 1:2

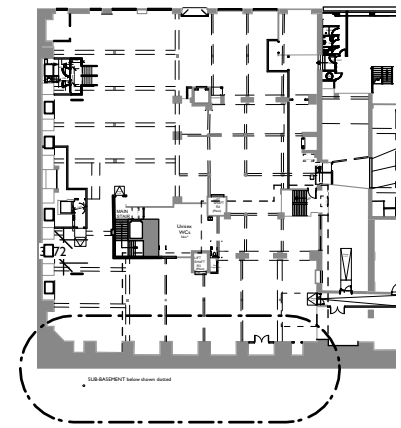

COPYRIGHT OF ATELIER MB LTD
DO NOT SCALE FROM THIS DRAWING
DIMENSIONS TO BE CHECKED ON SITE

All dimensions to be checked on site prior to any commencing work.


KEY
Existing
Proposed

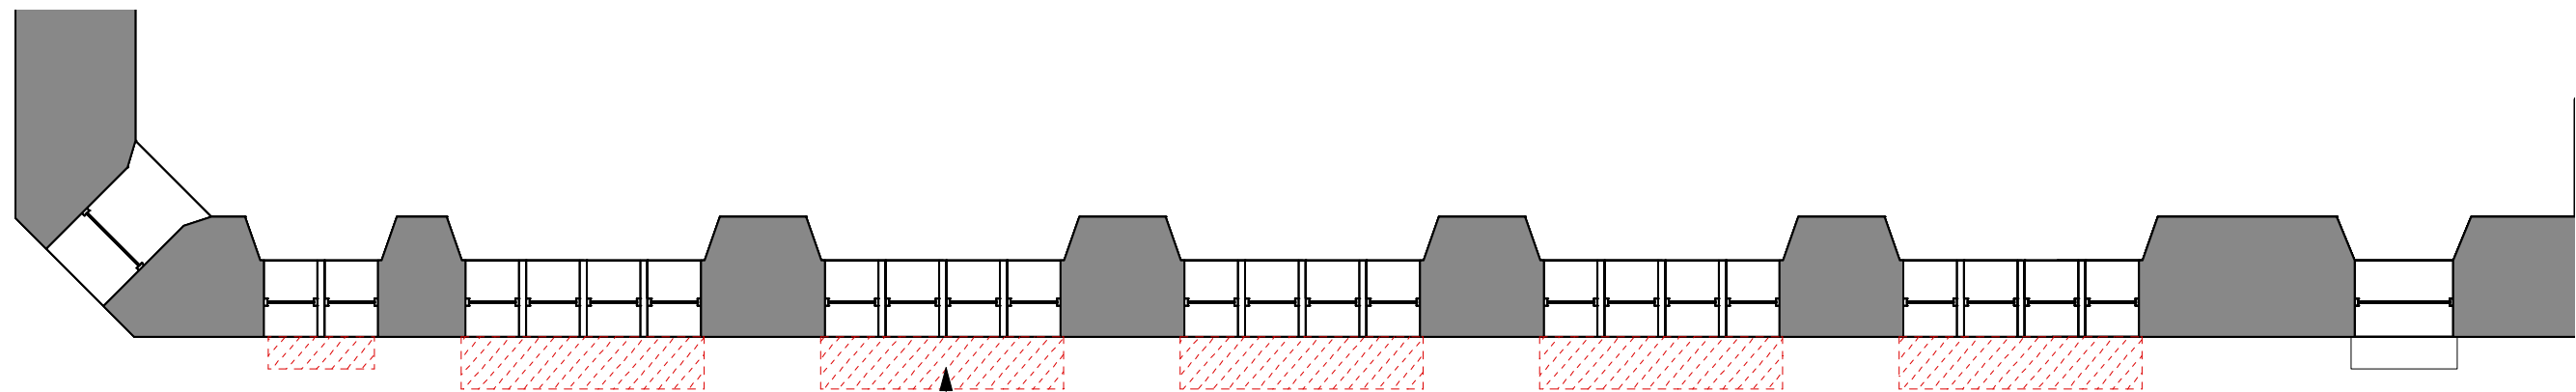

2 Localised Ground Floor Strip Out
Scale: 1:100

Existing pavement lights proposed to be carefully restored.

GREAT BRIDGEWATER STREET

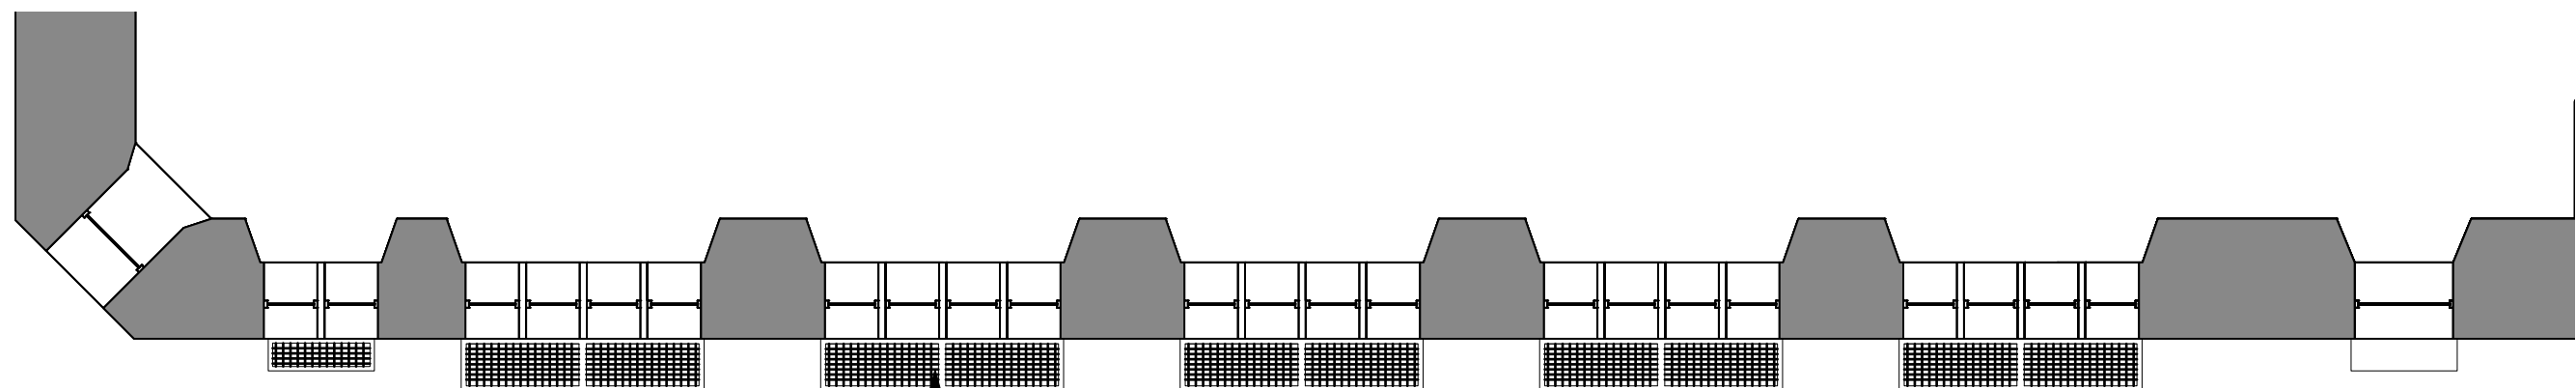

3 Localised Proposed Ground Floor Plan
Scale: 1:100

Blocked pavement lights to be carefully restored. Any pavement lights beyond repair to be replaced with new 'like for like' iron frames and glazed blocks.

GREAT BRIDGEWATER STREET

B Annotations revised. ZS ZS
myl03/2020
A Extent of strip out revised ZS HW
16/12/2019

Rev Note DRN CHK

Churchgate House

Proposed Ground Floor Plan -
Pavement Lights

scheme 1819
drwg no. P(110)
revision B

scale 1:200 @ A3
date first drawn Oct 18
drawn FA

SK sketch E existing P proposed T tender C construction FI final issue

www.ateliermb.co.uk
t 0161 236 0051
e architect@ateliermb.co.uk

Atelier MB
Urban Architects