




FRONT ELEVATION
(SCALE 1 : 100)




REAR ELEVATION
(SCALE 1 : 100)



SIDE ELEVATION
(SCALE 1 : 100)

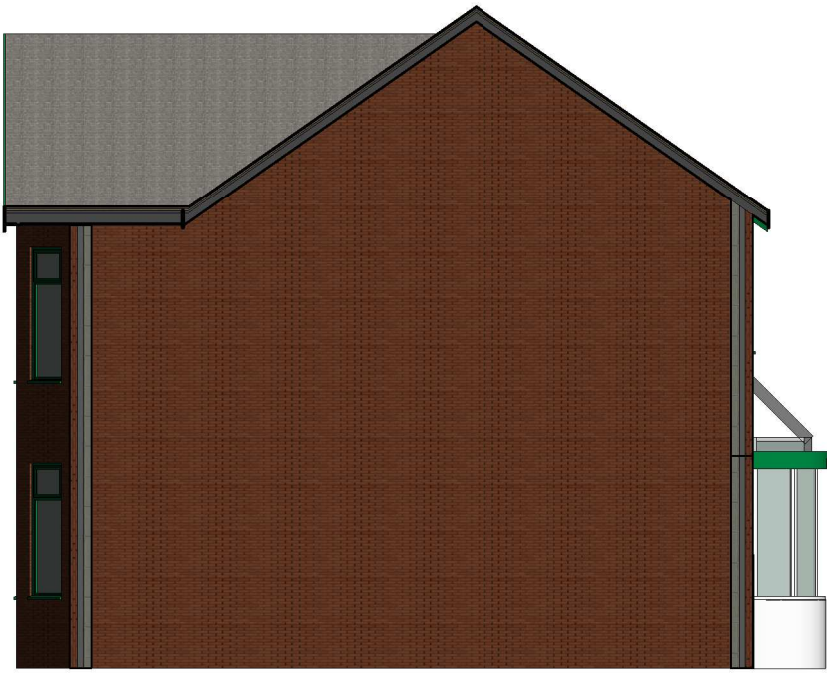

SIDE ELEVATION
(SCALE 1 : 100)

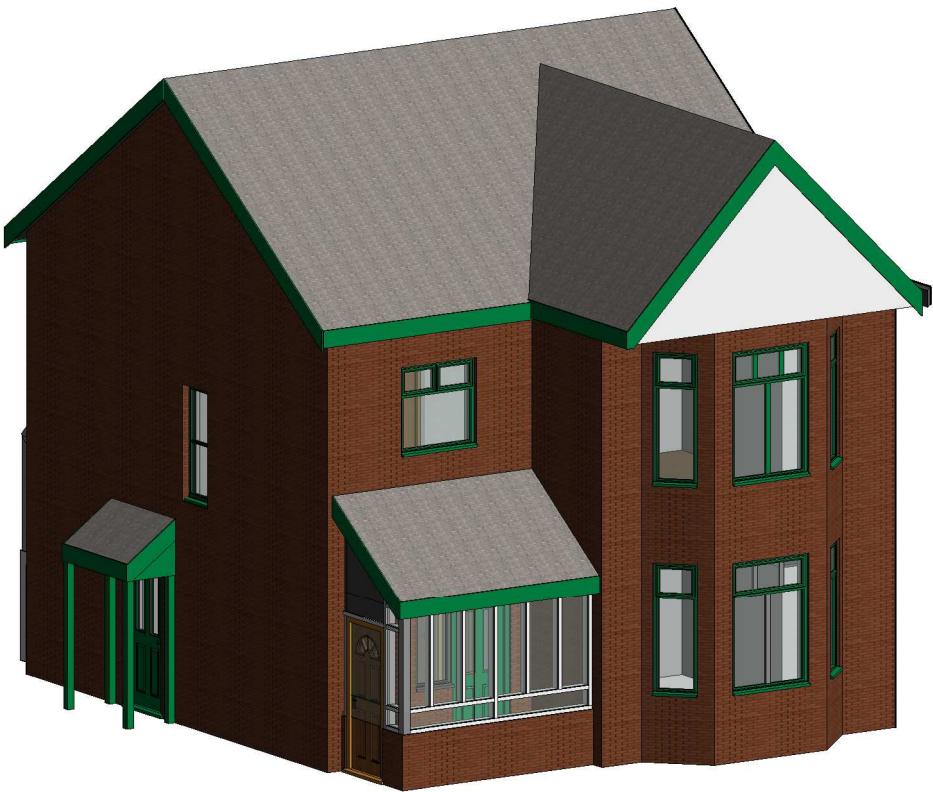

3D VIEW 1



3D VIEW 2

Project
47 GRANGE ROAD, CHORLTON, M21 9NX

Client
MR & MRS DOOLEY
Title
EXISTING ELEVATIONS

A G B Draughting Services Ltd
2 Newlands Close
Cheadle Hulme,
Cheadle,
Cheshire,
SK8 6NF
email: agbdsLtd@gmail.com

PLANNING DRAWING

Job No. 2020-02	Drawn AB	Checked AB	Date JAN'20	Scale AS NOTED@A3
--------------------	-------------	---------------	----------------	----------------------

Drawing No.	02	P1
-------------	-----------	-----------