

NOTES


This drawing and all the information shown is the property of @ architect ltd, and shall not be copied whole, or in part, or used for any other purpose without written permission of the company.

ALL DIMENSIONS TO BE CHECKED ON SITE.

DO NOT SCALE FROM THIS DRAWING EXCEPT FOR THE PURPOSES OF LOCAL AUTHORITY PLANNING

AREA LEGEND

RECEPTION	40m ²
OFFICE	7.2m ²
GDPR ROOM	6.1m ²
KITCHEN	10m ²
SERVICES	1.9m ²
STAFF TOILET	2.1m ²
DISABLED TOILET	3.3m ²
WORKSHOP	227m ²
PARTS STORE	10m ²
VIEWING GALLERY	5.6m ²
SECURED STORE	10.4m ²
SECURE COMMS	4.2m ²
	327.8m ²
YARD	22.9m ²

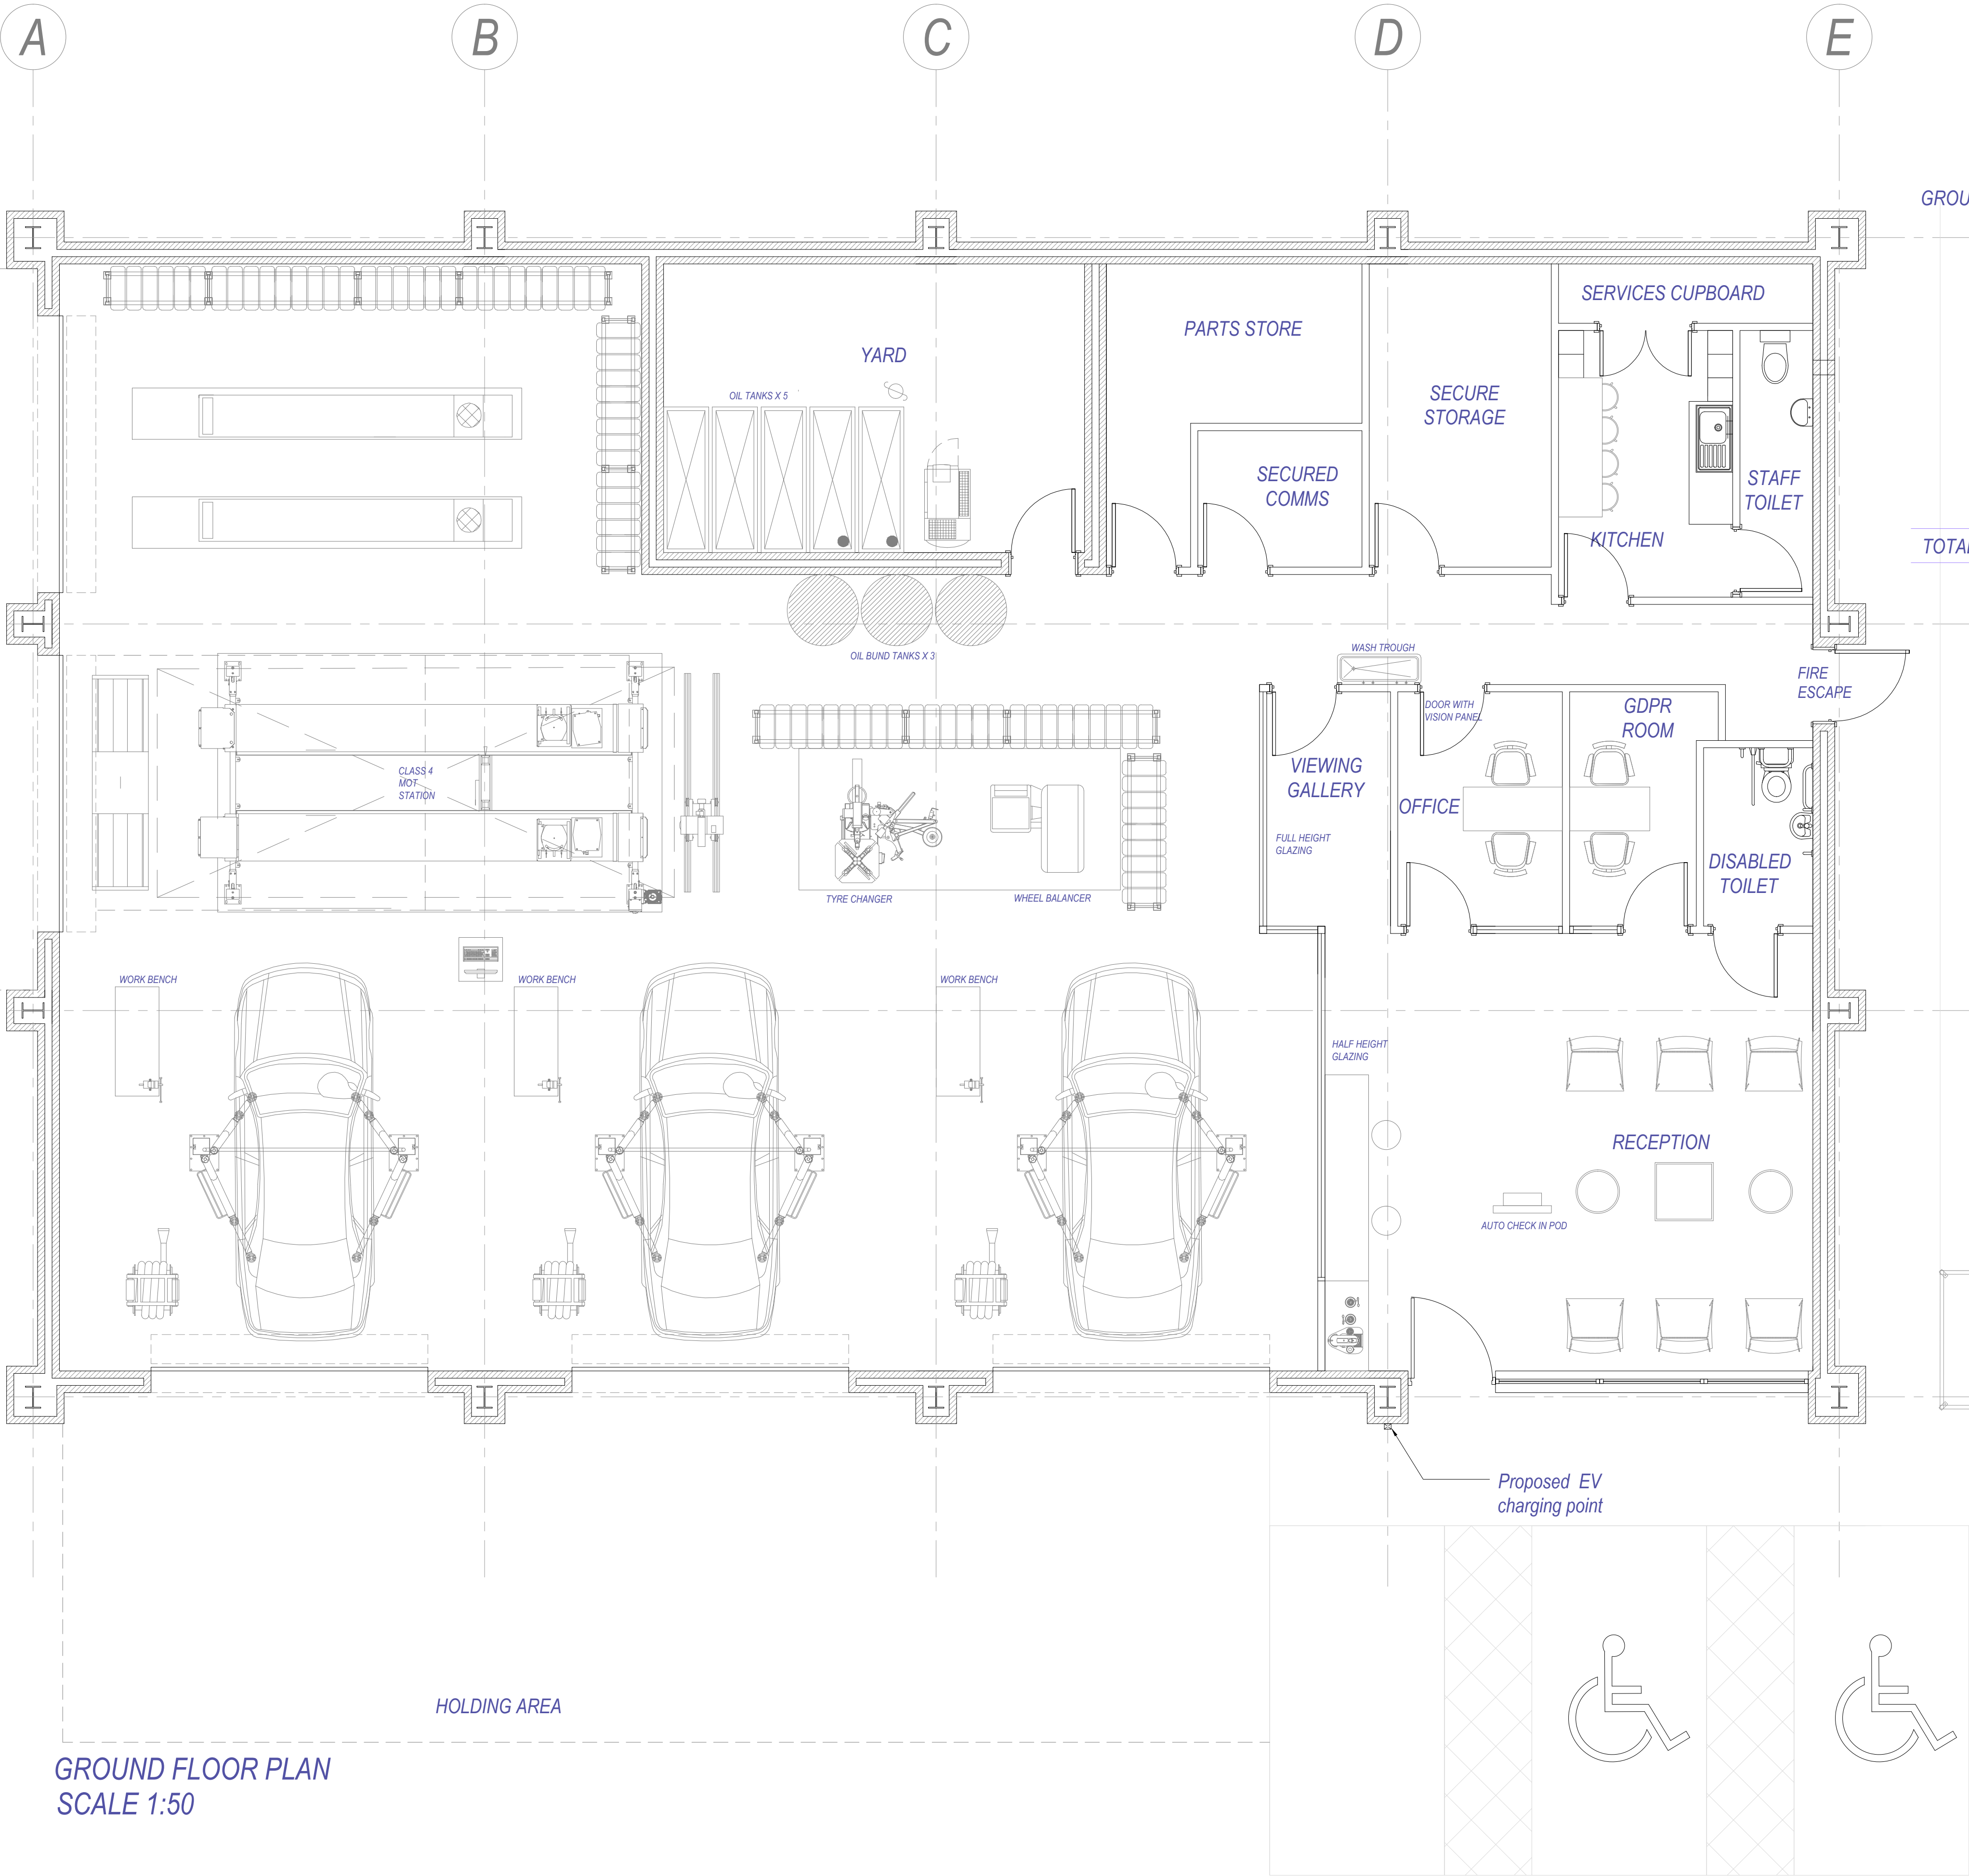

GROUND FLOOR PLAN
SCALE 1:50

REV No.	DATE	REMARKS
B	12.12.19	Sheltered Cycle hoop added & position of EV charging point revised
A	08.11.19	Floor Plans revised inline with SK01 Rev C

Suite 2,
Clocktower house,
Station Rd,
West Horndon,
Essex,
CM13 3XL
tel.: 01708 477899
fax: 0709 223 4930
e: office@architect.ltd.uk
web: www.architect.ltd.uk

Client

Quick Lane
TYRE & AUTOCENTRE

Job Title

35 Garratt Way
Manchester
M18 8HD

Drawing Title

Proposed
Quick Lane 4+1
Ground Floor Plan

Scale	1:50	Sheet size	A1
Date	04/19	Drn. by	MM
Org. No.	19-0062/SK02	Rev.	B