

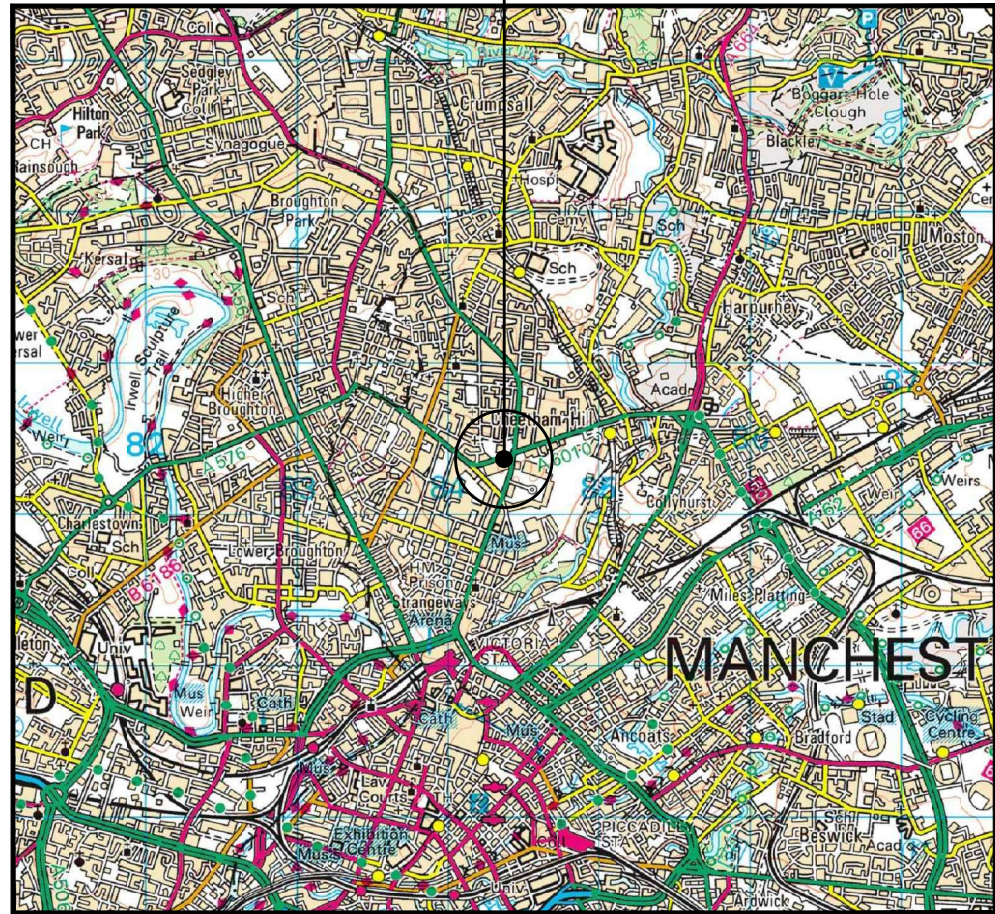


SITE LOCATION
(Scale 1:50000)

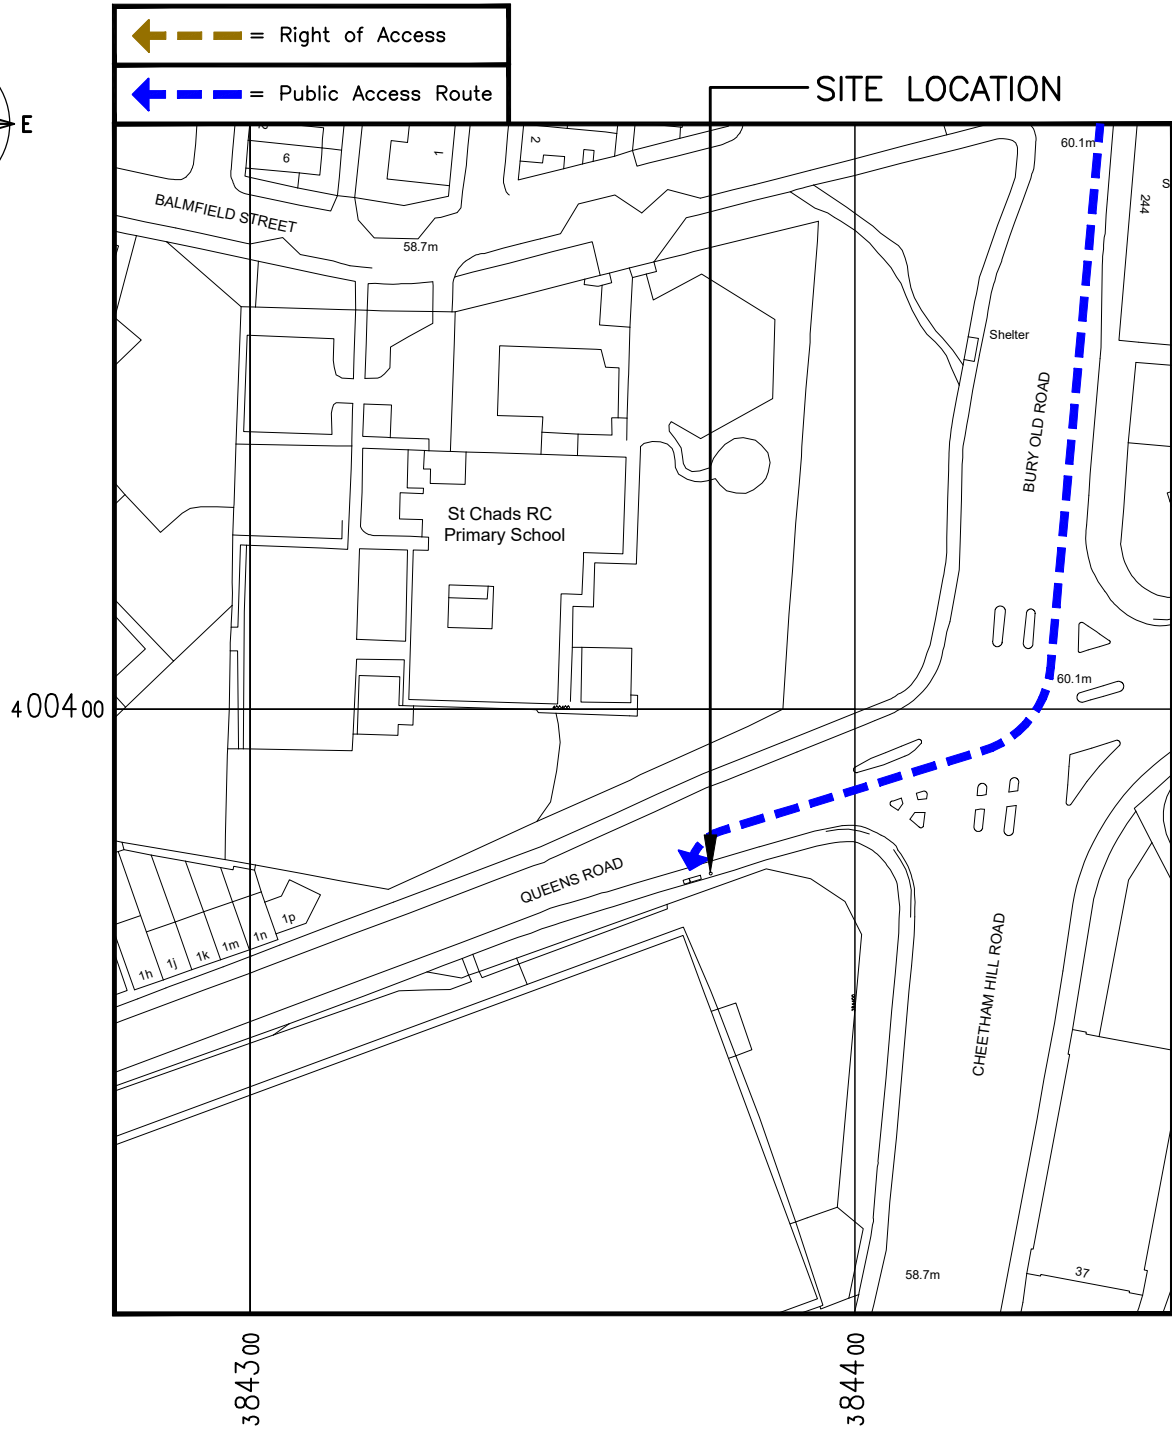


SITE PHOTOGRAPH

The drawings comply with TEF & Vodafone Standard ICNIRP guidelines.
Designed in accordance with CORNERSTONE document: SDN0008

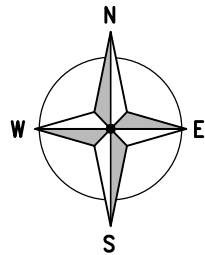

DETAILED SITE LOCATION
(Scale 1:1250)

Based upon Ordnance Survey map extract
with the permission of the Controller of
Her Majesty's Stationery Office.
Crown copyright.
Licence No. 100060010

 

ALL DIMENSIONS ARE IN mm UNLESS NOTED OTHERWISE

N.G.R E: 384376 N: 400378

DIRECTIONS TO SITE:
FROM THE M60, JUNCTION 19, HEAD SOUTH
ON MIDDLETON ROAD/A576. AFTER 2.8km,
TURN LEFT ONTO BURY OLD ROAD/A665.
AFTER 2.1km, AT THE TRAFFIC LIGHTS, TURN
RIGHT ONTO QUEENS ROAD/A6010. SITE IS
LOCATED ON THE LEFT AFTER 60m, NEXT TO
CURRYS/PC WORLD.

NOTES:

A	Issued for Approval	CS	SBB	03.02.20
REV	MODIFICATION	BY	CH	DATE

CLARKE
telecom
Unit E, Madison Place, Northampton Road,
Manchester, M40 5AG
Tel: 0161 785 4500
Fax: 0161 785 4501
Web: www.clarke-telecom.com


O₂
BEACON 3

Cell Name	Opt.
QUEENS ROAD SW	-

Cell ID No		
CORNERSTONE	TEF	VF
303114_01	088891	N/A

Site Address / Contact Details		
QUEENS ROAD MANCHESTER GREATER MANCHESTER M8 8BJ		

Drawing Title: SITE LOCATION MAPS				
Purpose of issue: PLANNING				Dwg Rev:
Drawing Number: 100				A
Surveyed By: SBB		Original Sheet Size: A3		Pack Issue:
Drawn: CS	Date: 03.02.20	Checked: SBB	Date: 03.02.20	A

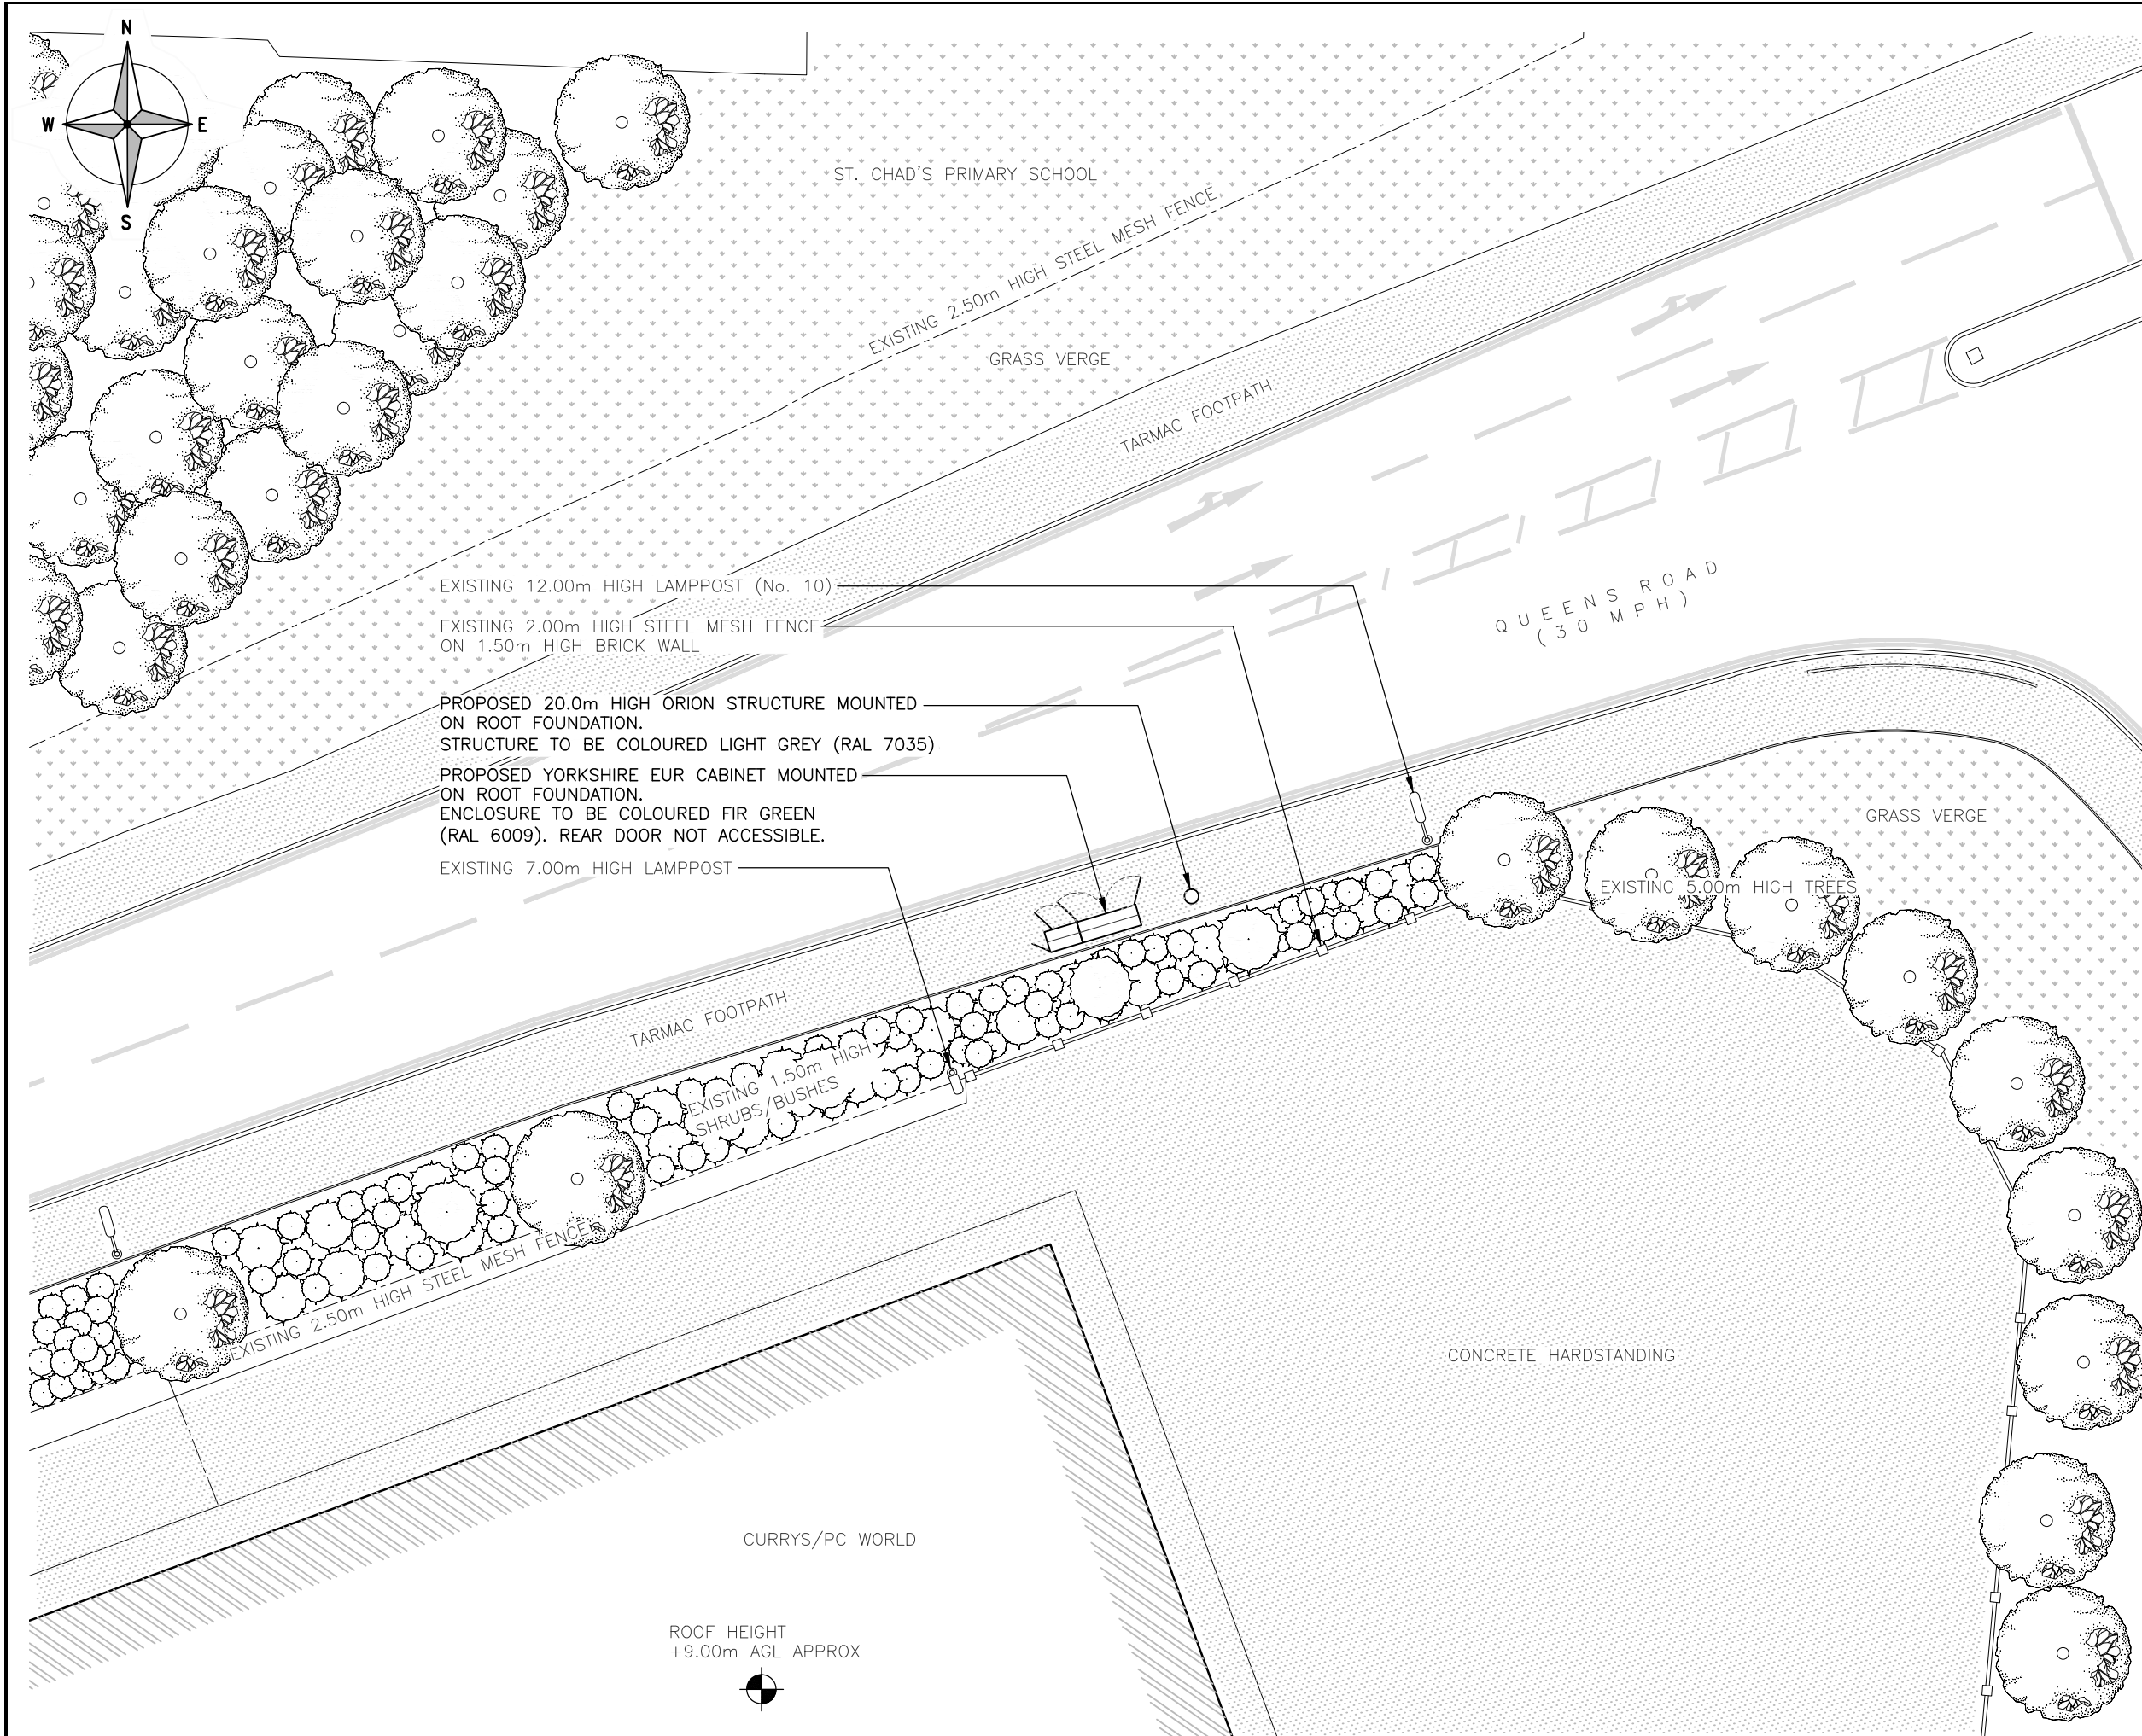

The drawings comply with TEF & Vodafone Standard ICNIRP guidelines.
Designed in accordance with CORNERSTONE document: SDN0008

PROPOSED SITE PLAN
(1:200)

ALL DIMENSIONS ARE IN mm UNLESS NOTED OTHERWISE

N.G.R

E: 384376 N: 400378

NOTES:

A	Issued for Approval	CS	SBB	03.02.20
REV	MODIFICATION	BY	CH	DATE

CLARKE
telecom

Unit E, Madison Place, Northampton Road,
Manchester, M40 5AG
Tel: 0161 785 4500
Fax: 0161 785 4501
Web: www.clarke-telecom.com

O₂

BEACON 3


Cell Name		Opt.
QUEENS ROAD SW		—
Cell ID No		
CORNERSTONE	TEF	VF
303114_01	088891	N/A

Site Address / Contact Details

QUEENS ROAD
MANCHESTER
GREATER MANCHESTER
M8 8BJ

Drawing Title:
PROPOSED SITE PLAN

Purpose of issue:		Dwg Rev:
PLANNING		
Drawing Number:		A
201		
Surveyed By:		Pack Issue:
SBB		
Original Sheet Size:		
A3		
Drawn:	Date:	Checked:
CS	03.02.20	SBB
		Date:
		03.02.20

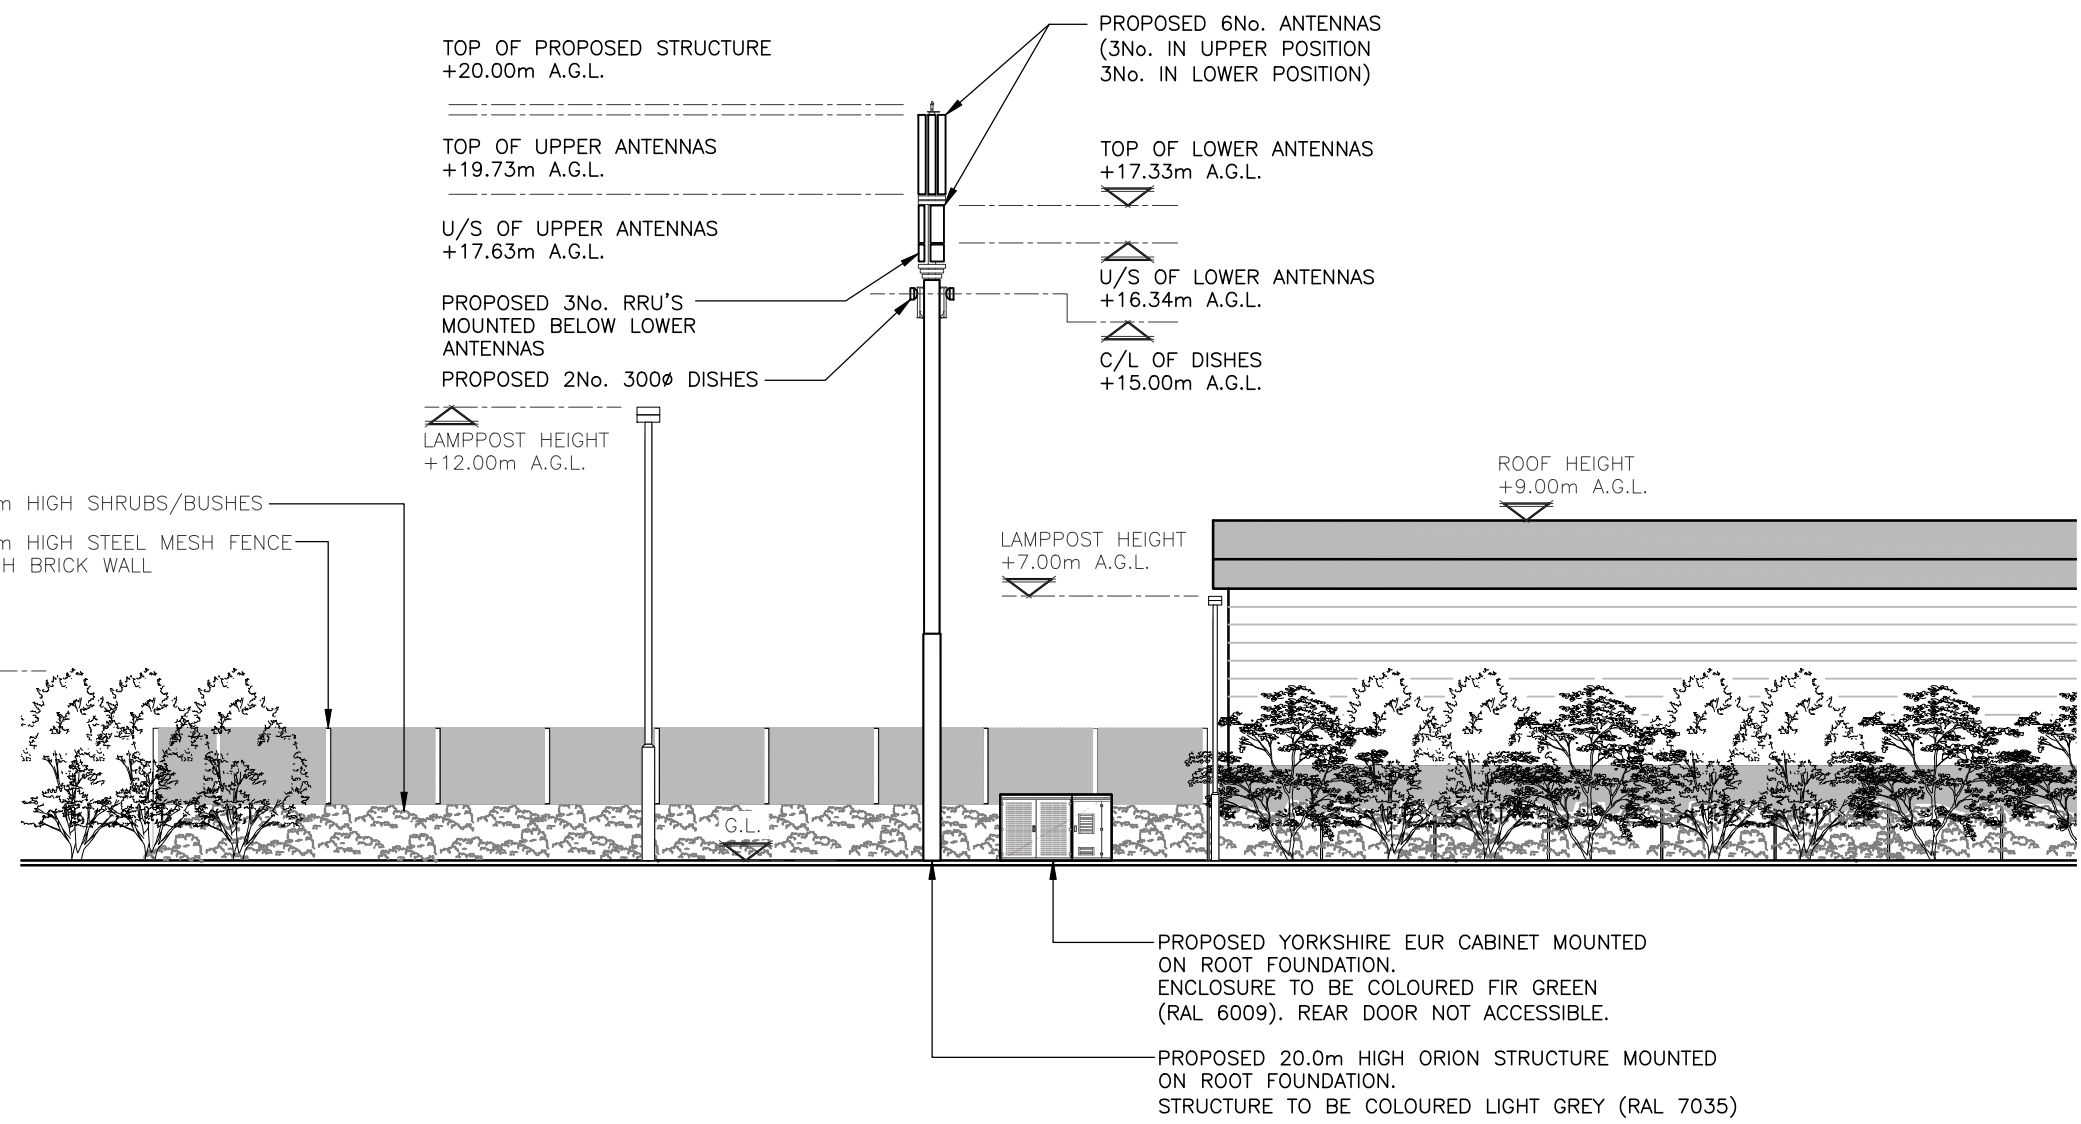

PROPOSED NORTH WEST ELEVATION
(1:200)

The drawings comply with TEF & Vodafone Standard ICNIRP guidelines.
Designed in accordance with CORNERSTONE document: SDN0008

ALL DIMENSIONS ARE IN mm UNLESS NOTED OTHERWISE

N.G.R | E: 384376 N: 400378

NOTES:

A	Issued for Approval	CS	SBB	03.02.20
REV	MODIFICATION	BY	CH	DATE



Unit E, Madison Place, Northampton Road,
Manchester, M40 5AG
Tel: 0161 785 4500
Fax: 0161 785 4501
Web: www.clarke-telecom.com



BEACON 3

Cell Name	Opt.
QUEENS ROAD SW	—

Cell ID No		
CORNERSTONE	TEF	VF
303114_01	088891	N/A

Site Address / Contact Details		
QUEENS ROAD MANCHESTER GREATER MANCHESTER M8 8BJ		

Drawing Title:
PROPOSED SITE ELEVATION

Purpose of issue:	PLANNING	Dwg Rev:
Drawing Number:	301	A

Surveyed By:	Original Sheet Size:	Pack Issue:
SBB	A3	

Drawn:	Date:	Checked:	Date:	
CS	03.02.20	SBB	03.02.20	A