


The Copyright of a drawing belongs to PJH Architectural Services Ltd and shall not be used or reproduced in any form without its express permission. All dimensions to be checked on site prior to the commencement of any work.

For the avoidance of doubt all dimensions are measured to wall structure and not the finished internal face of the wall unless otherwise stated. Where any discrepancy is found to exist, written or verbal confirmation of the correct dimensions should be reported to the client and PJH Architectural Services Ltd immediately.

PJH Architectural Services Ltd shall not be liable for any use of drawings and documents for any purpose other than that for which they were prepared or for on behalf of PJH Architectural Services Ltd.

Drawings to be used in conjunction with structural engineers' details, notes, with regards to structural elements and details, these take precedence over the information shown on this drawing.

Please send any corrections and discrepancies to: enquiry@pjha.co.uk

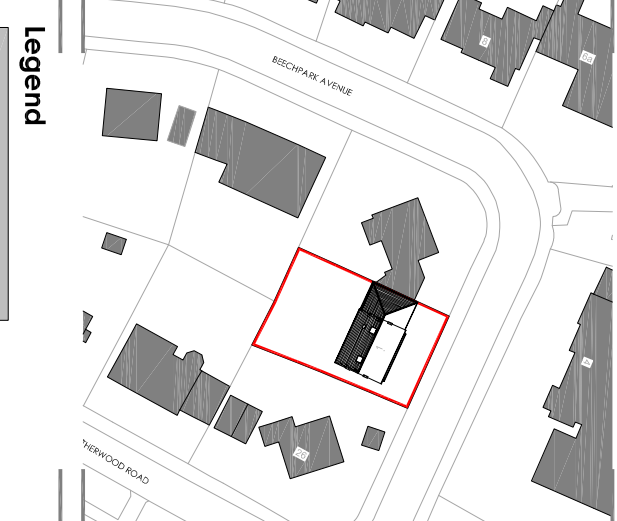

Legend

hatch denotes existing perimeter walls

hatch denotes existing stud walls


hatch denotes assumed existing block walls

hatch denotes roof lights above

Existing planning drawings


Rev ref	Description	Date
Project	domer loft conversion	
Site Address	1 Beechpark Avenue, Wythenshawe Manchester M22 4BL	
Client	JCH Building Services	

Drawing title	Existing floor plans and roof plan
Date	March 2020
Scale	1:30 @ A1
Dwg No	2020-1436-F-101
Drawn By	JB
Checked By	PJH
Rev	-

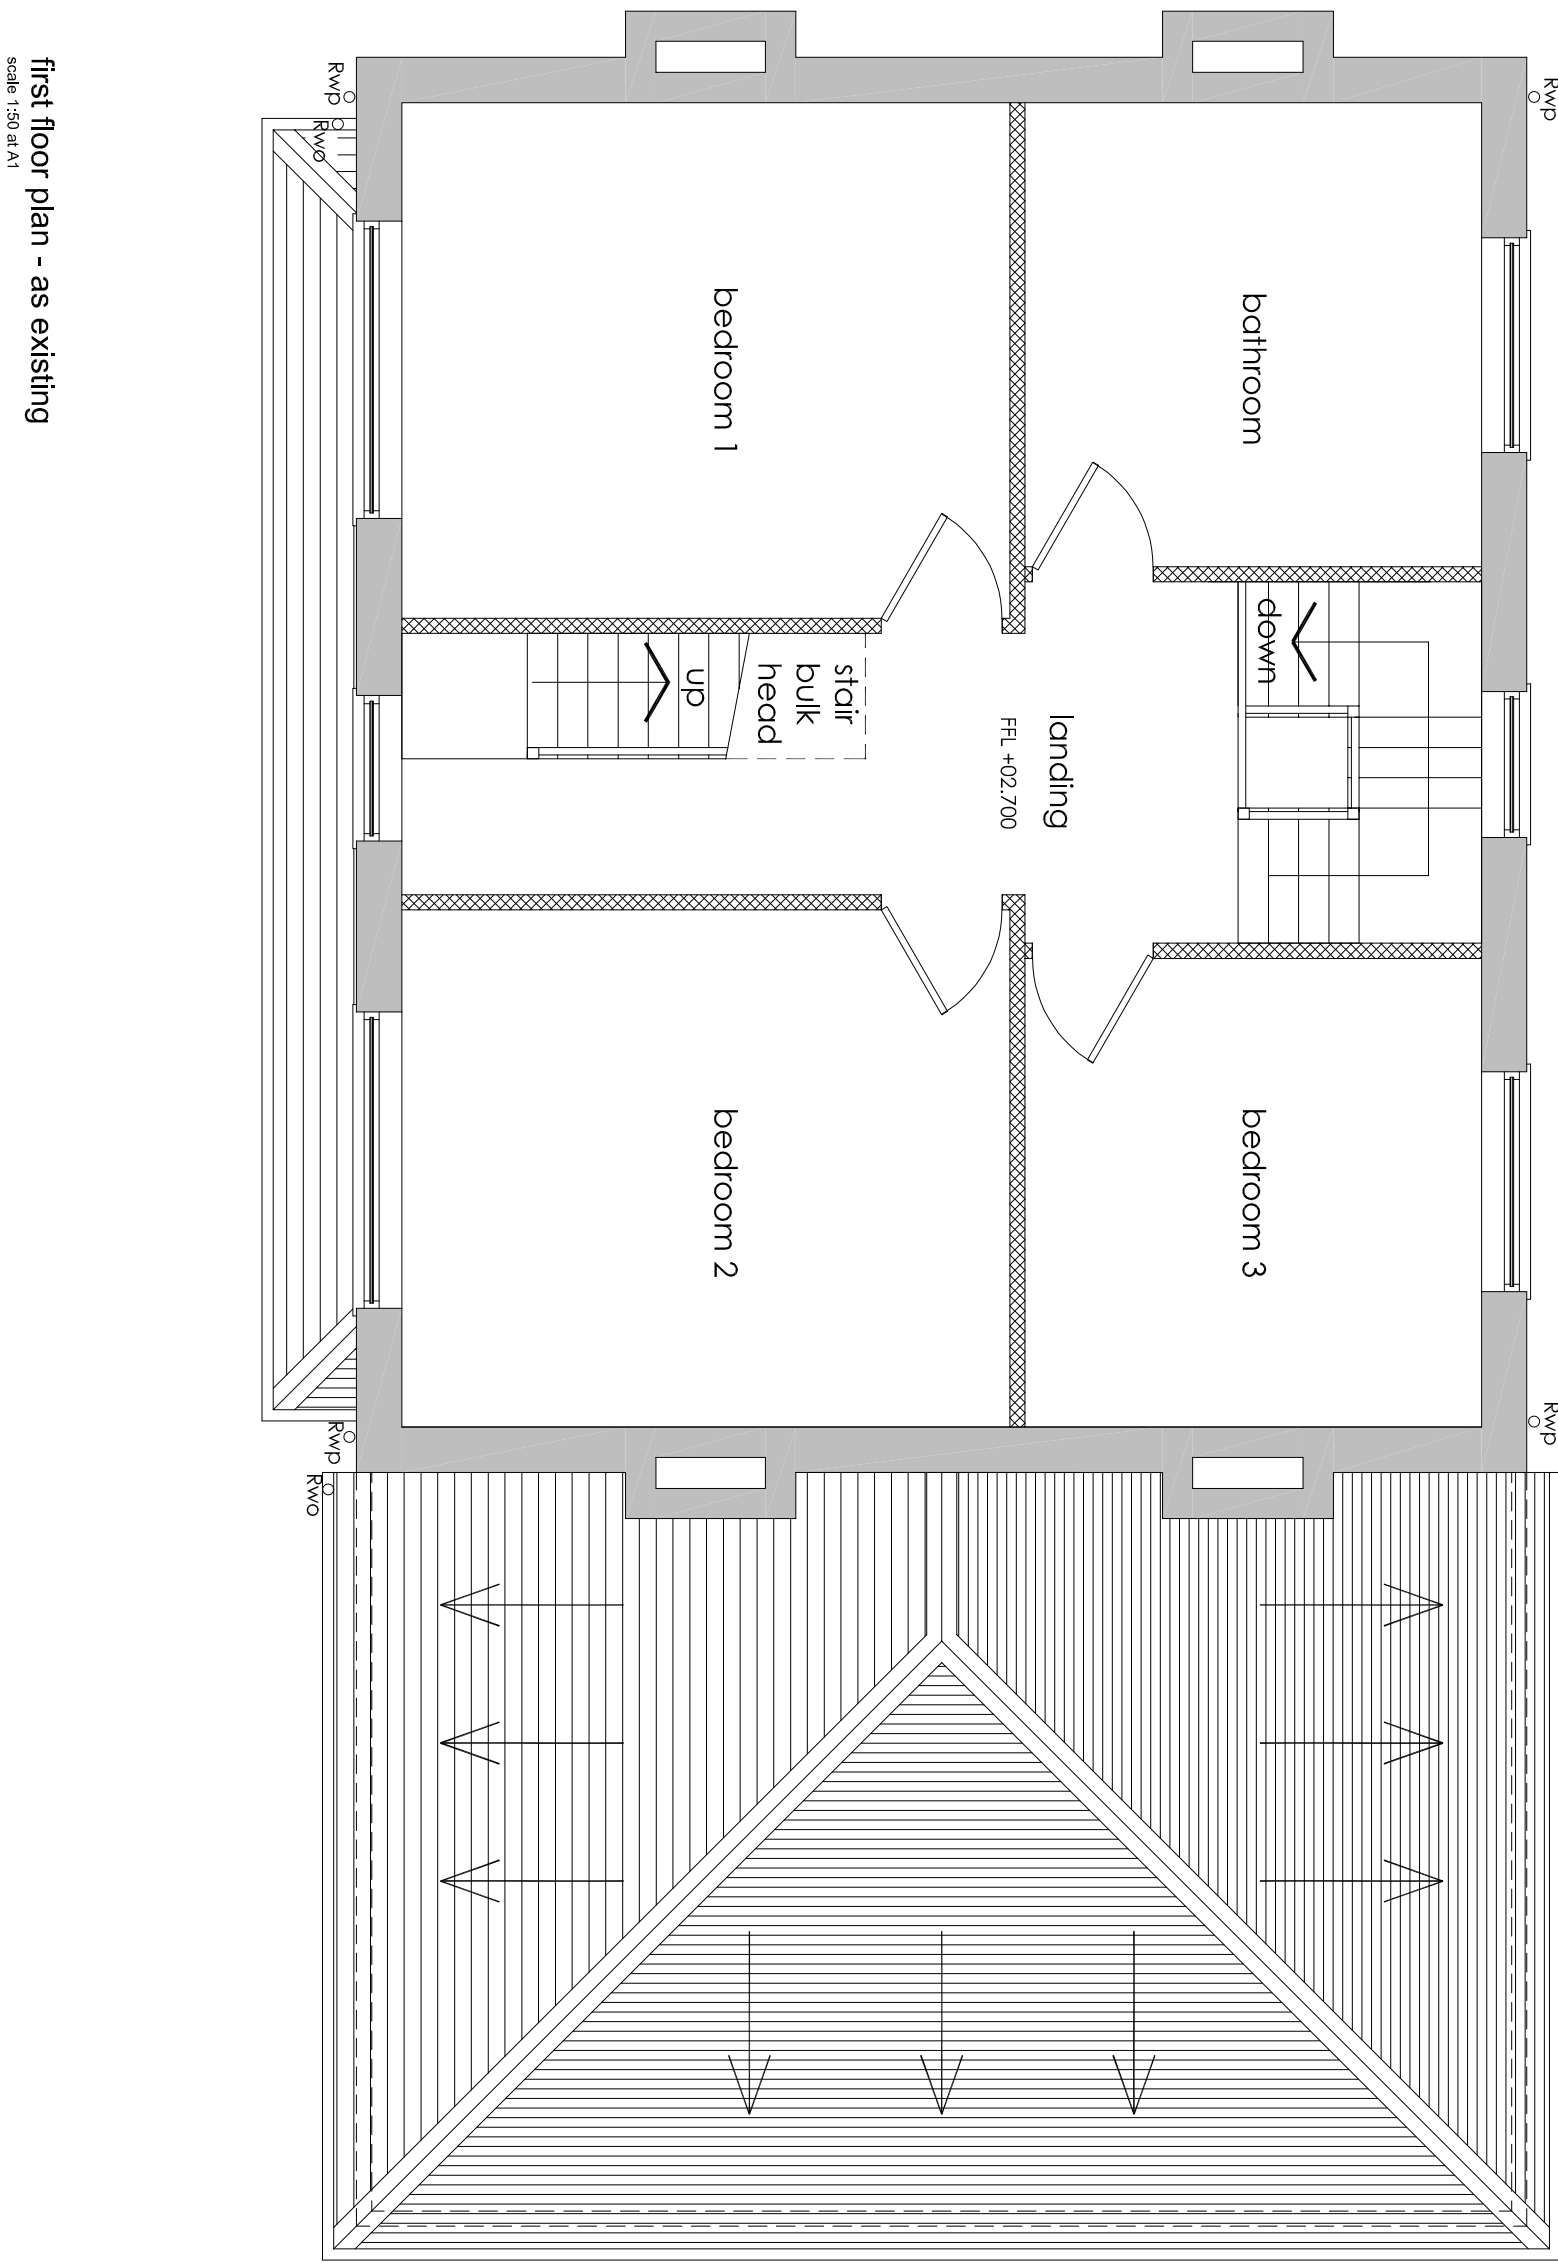


first floor plan - as existing

scale: 1:50 @ A1

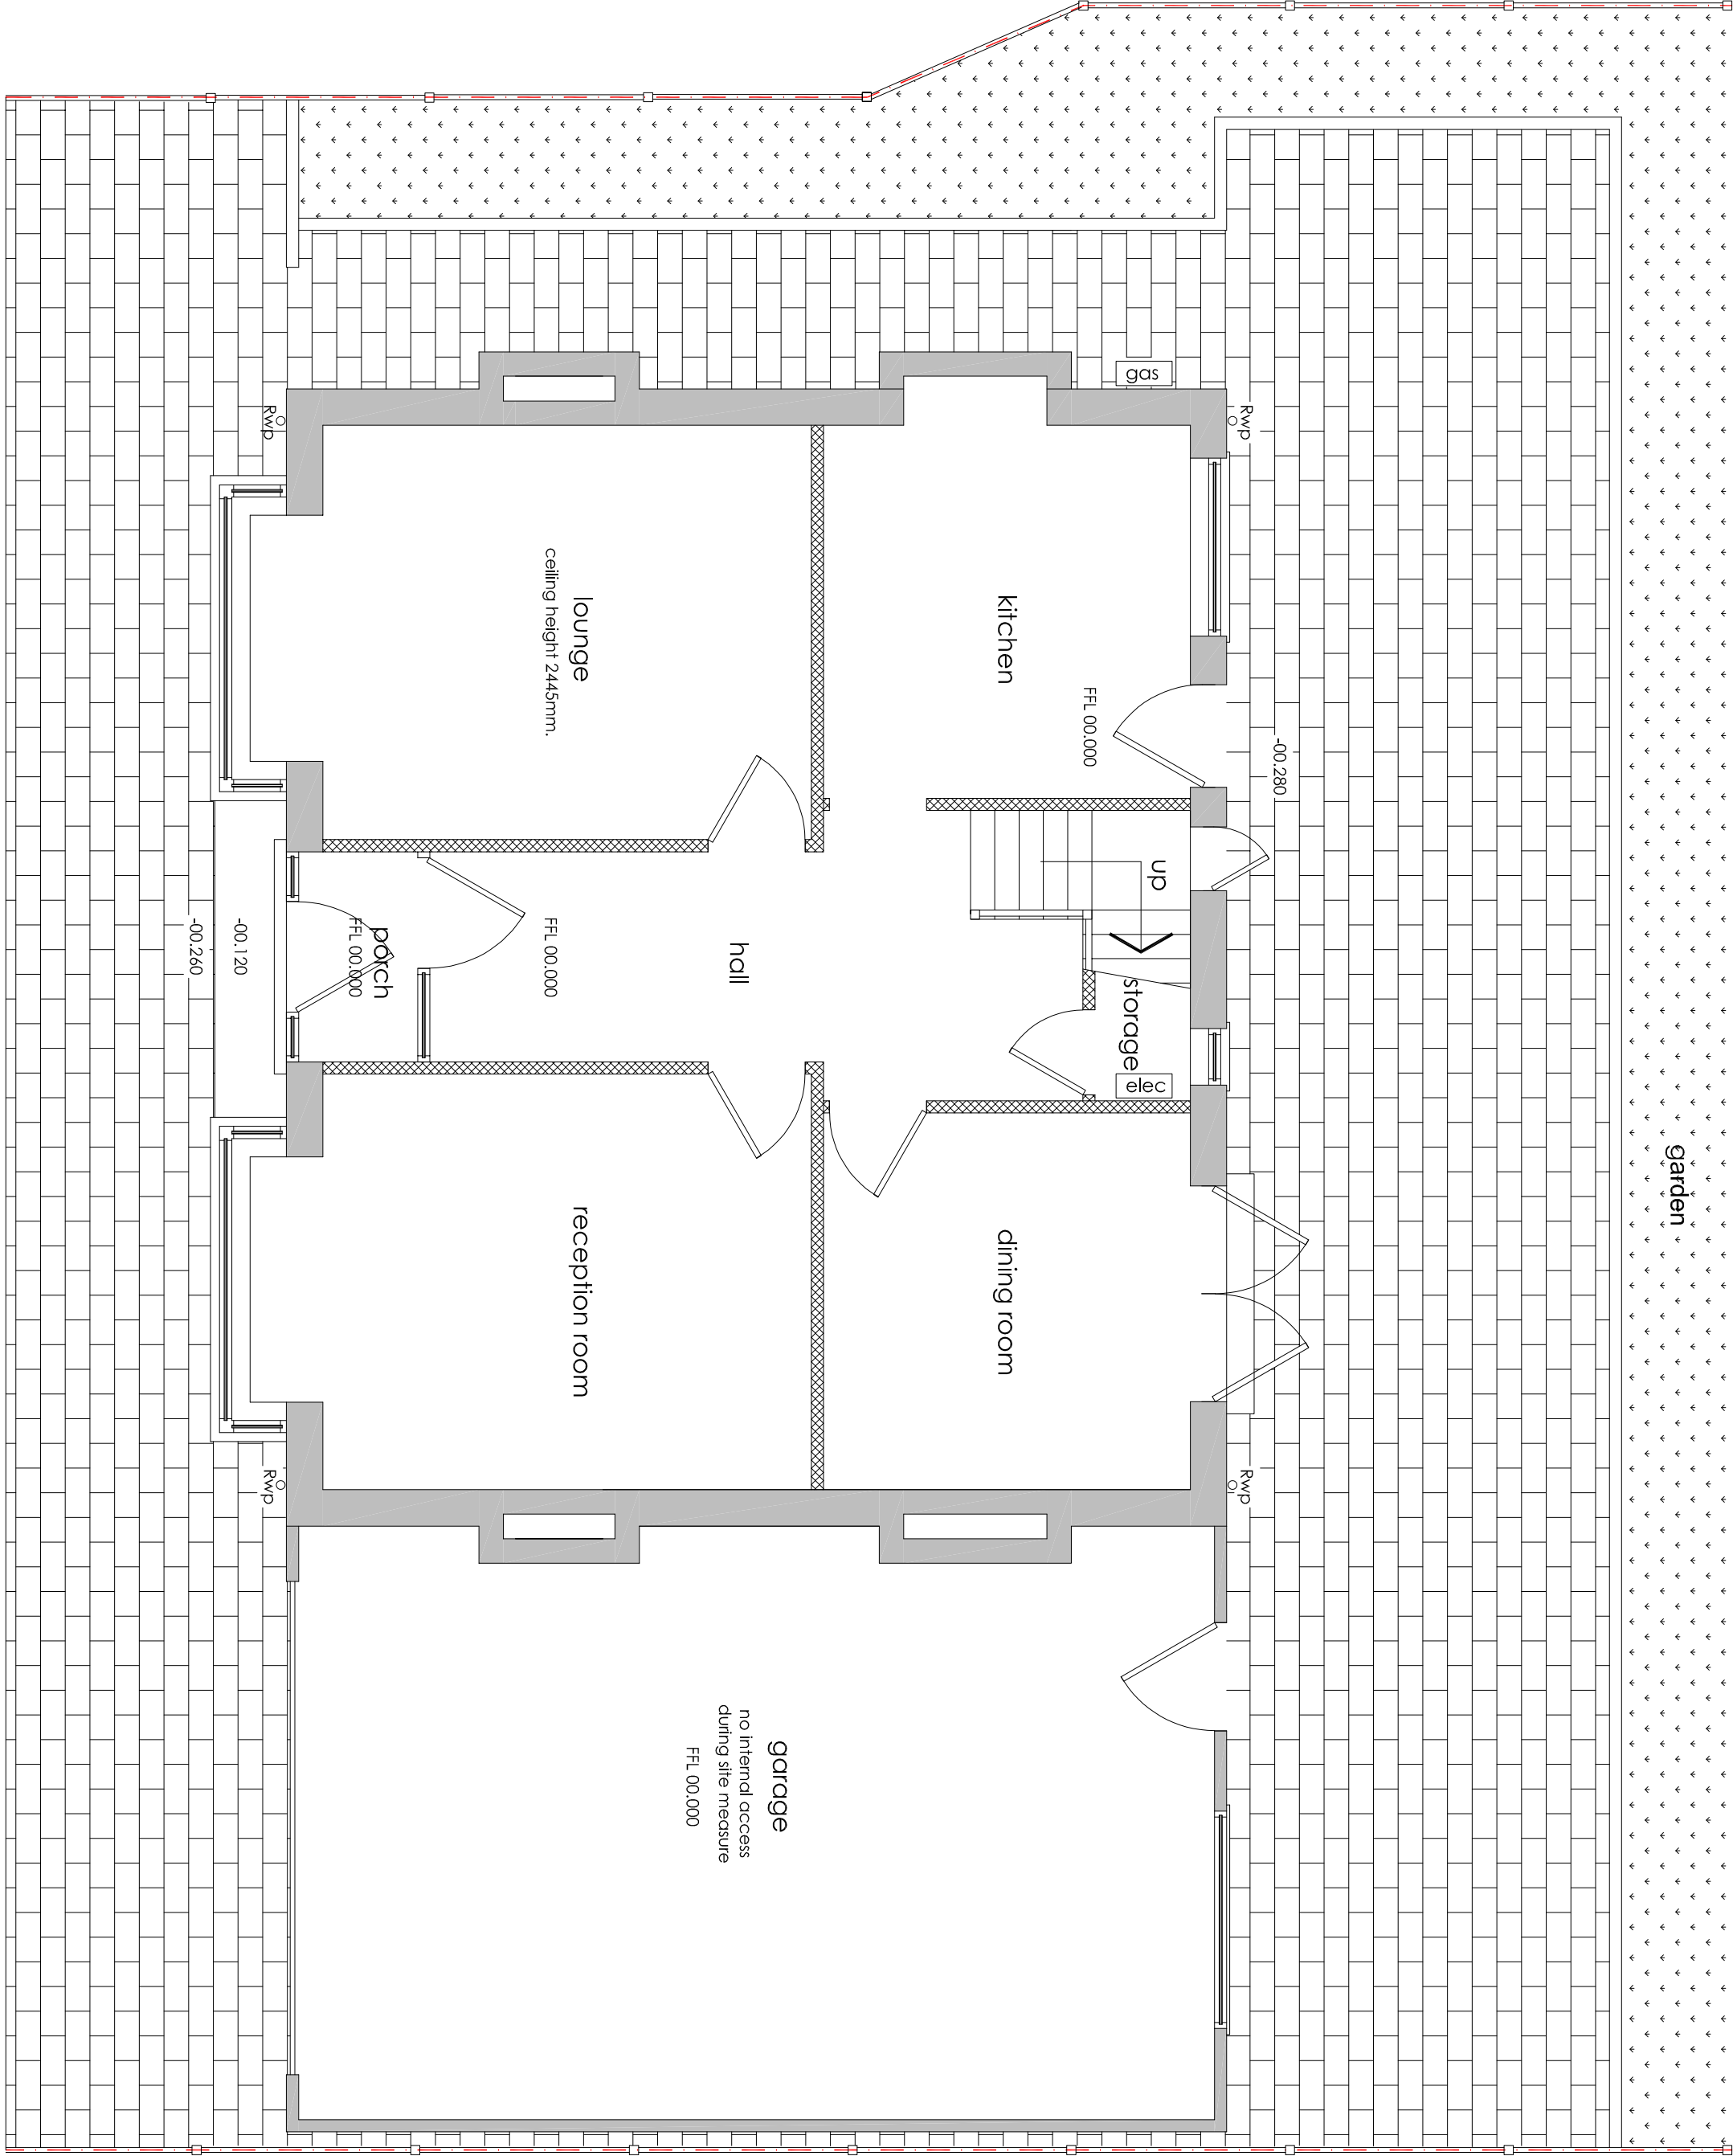


ground floor plan - as existing

scale: 1:50 @ A1

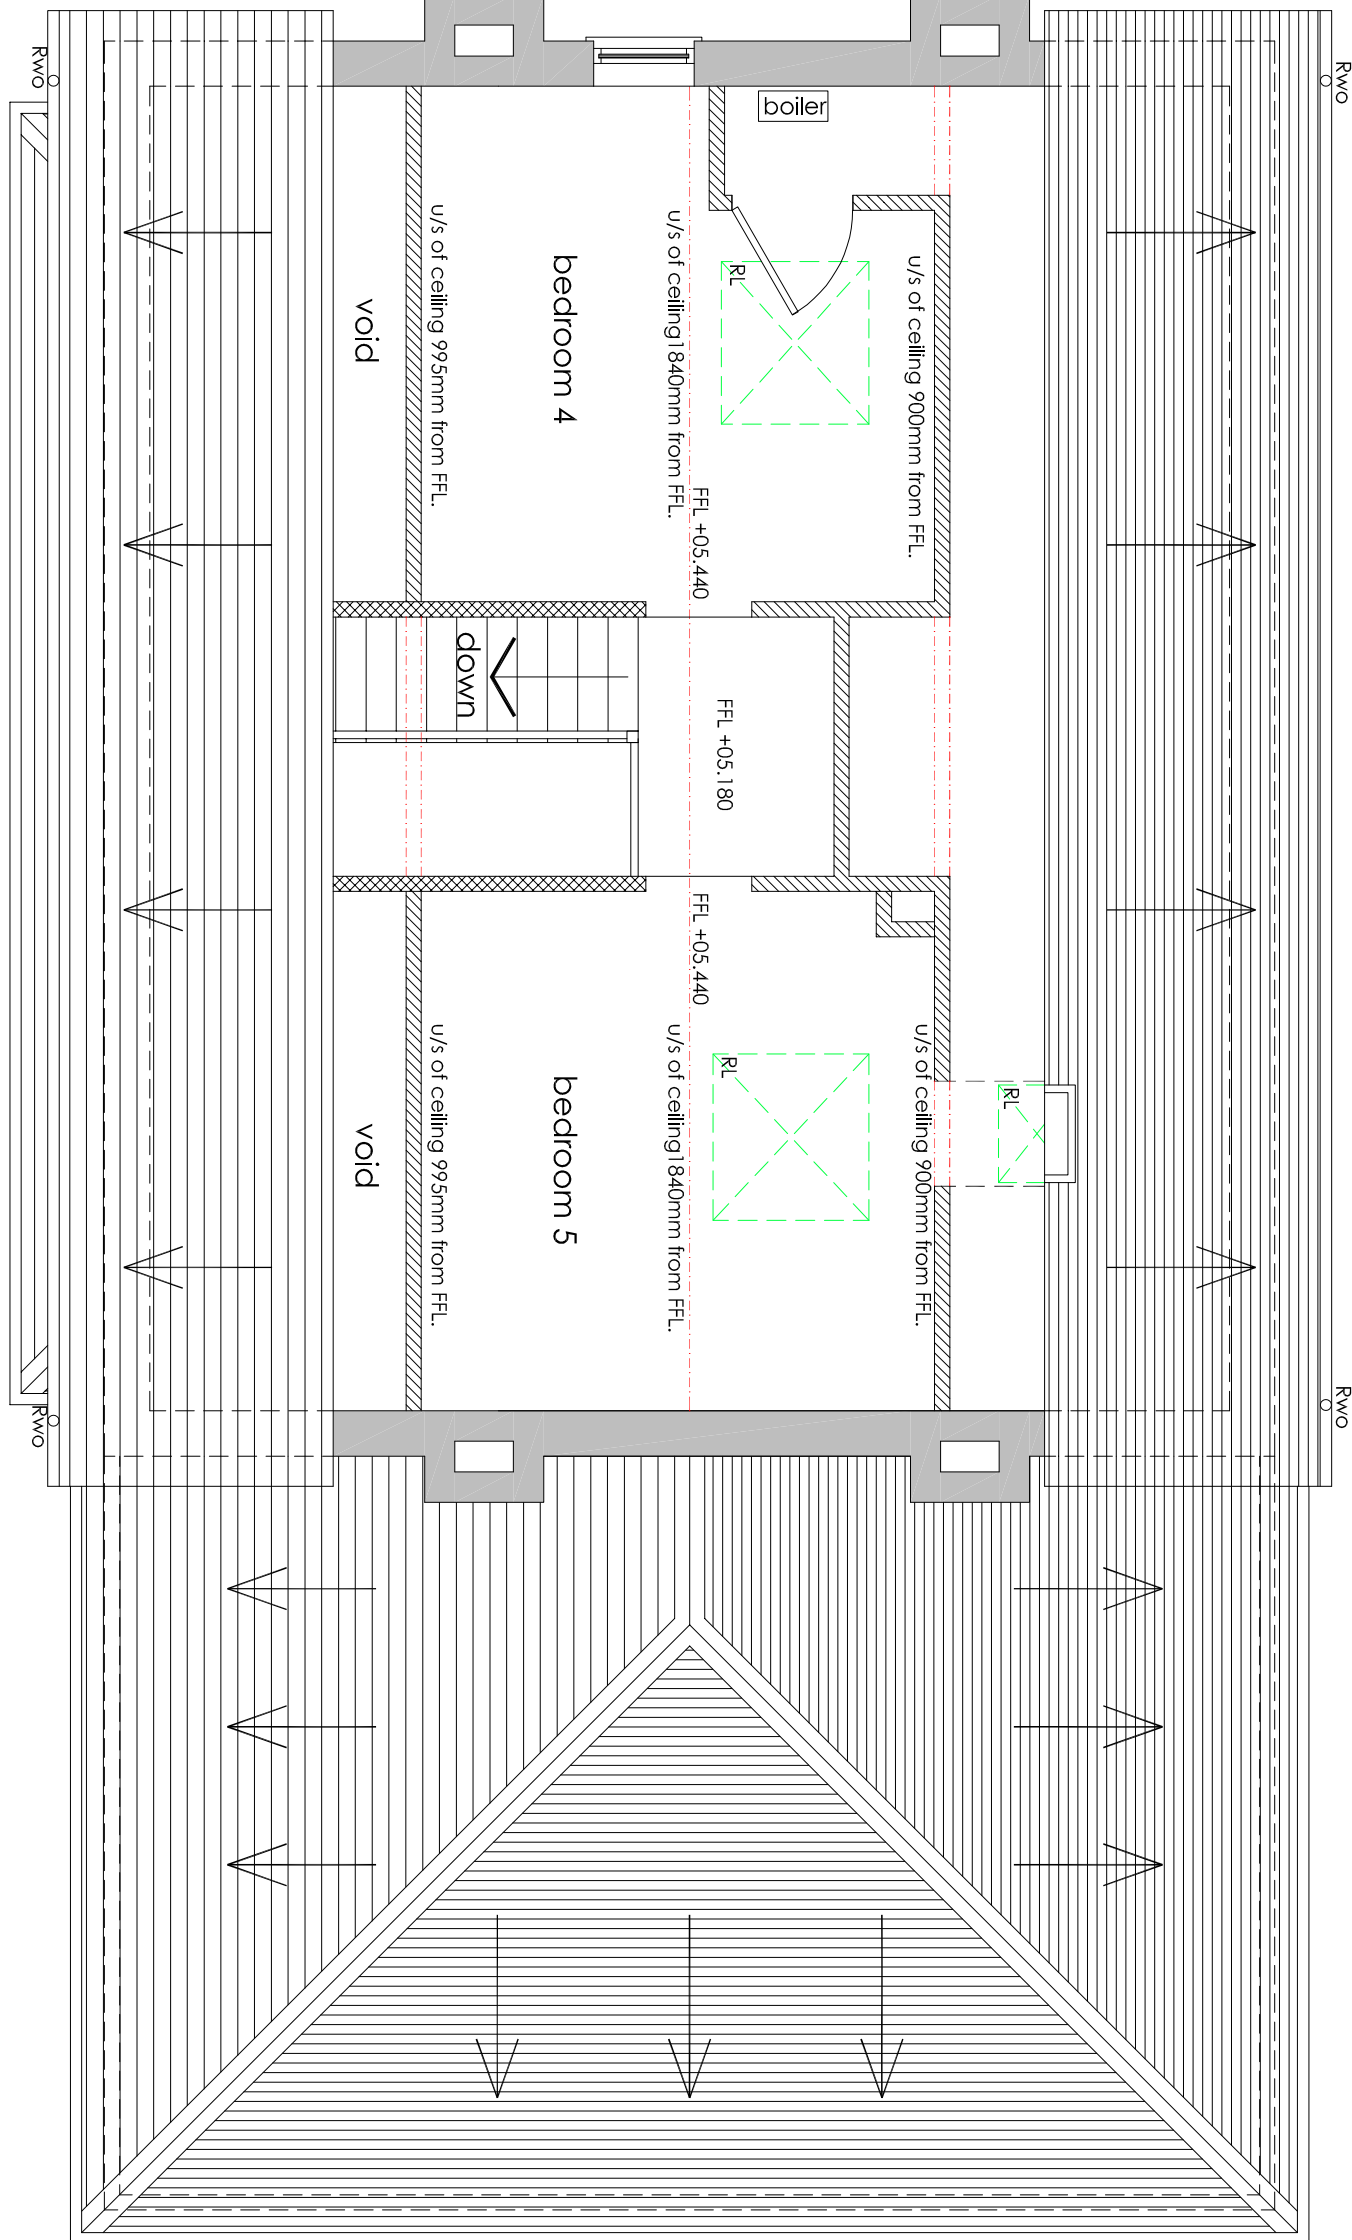

second floor plan - as existing

scale: 1:50 @ A1

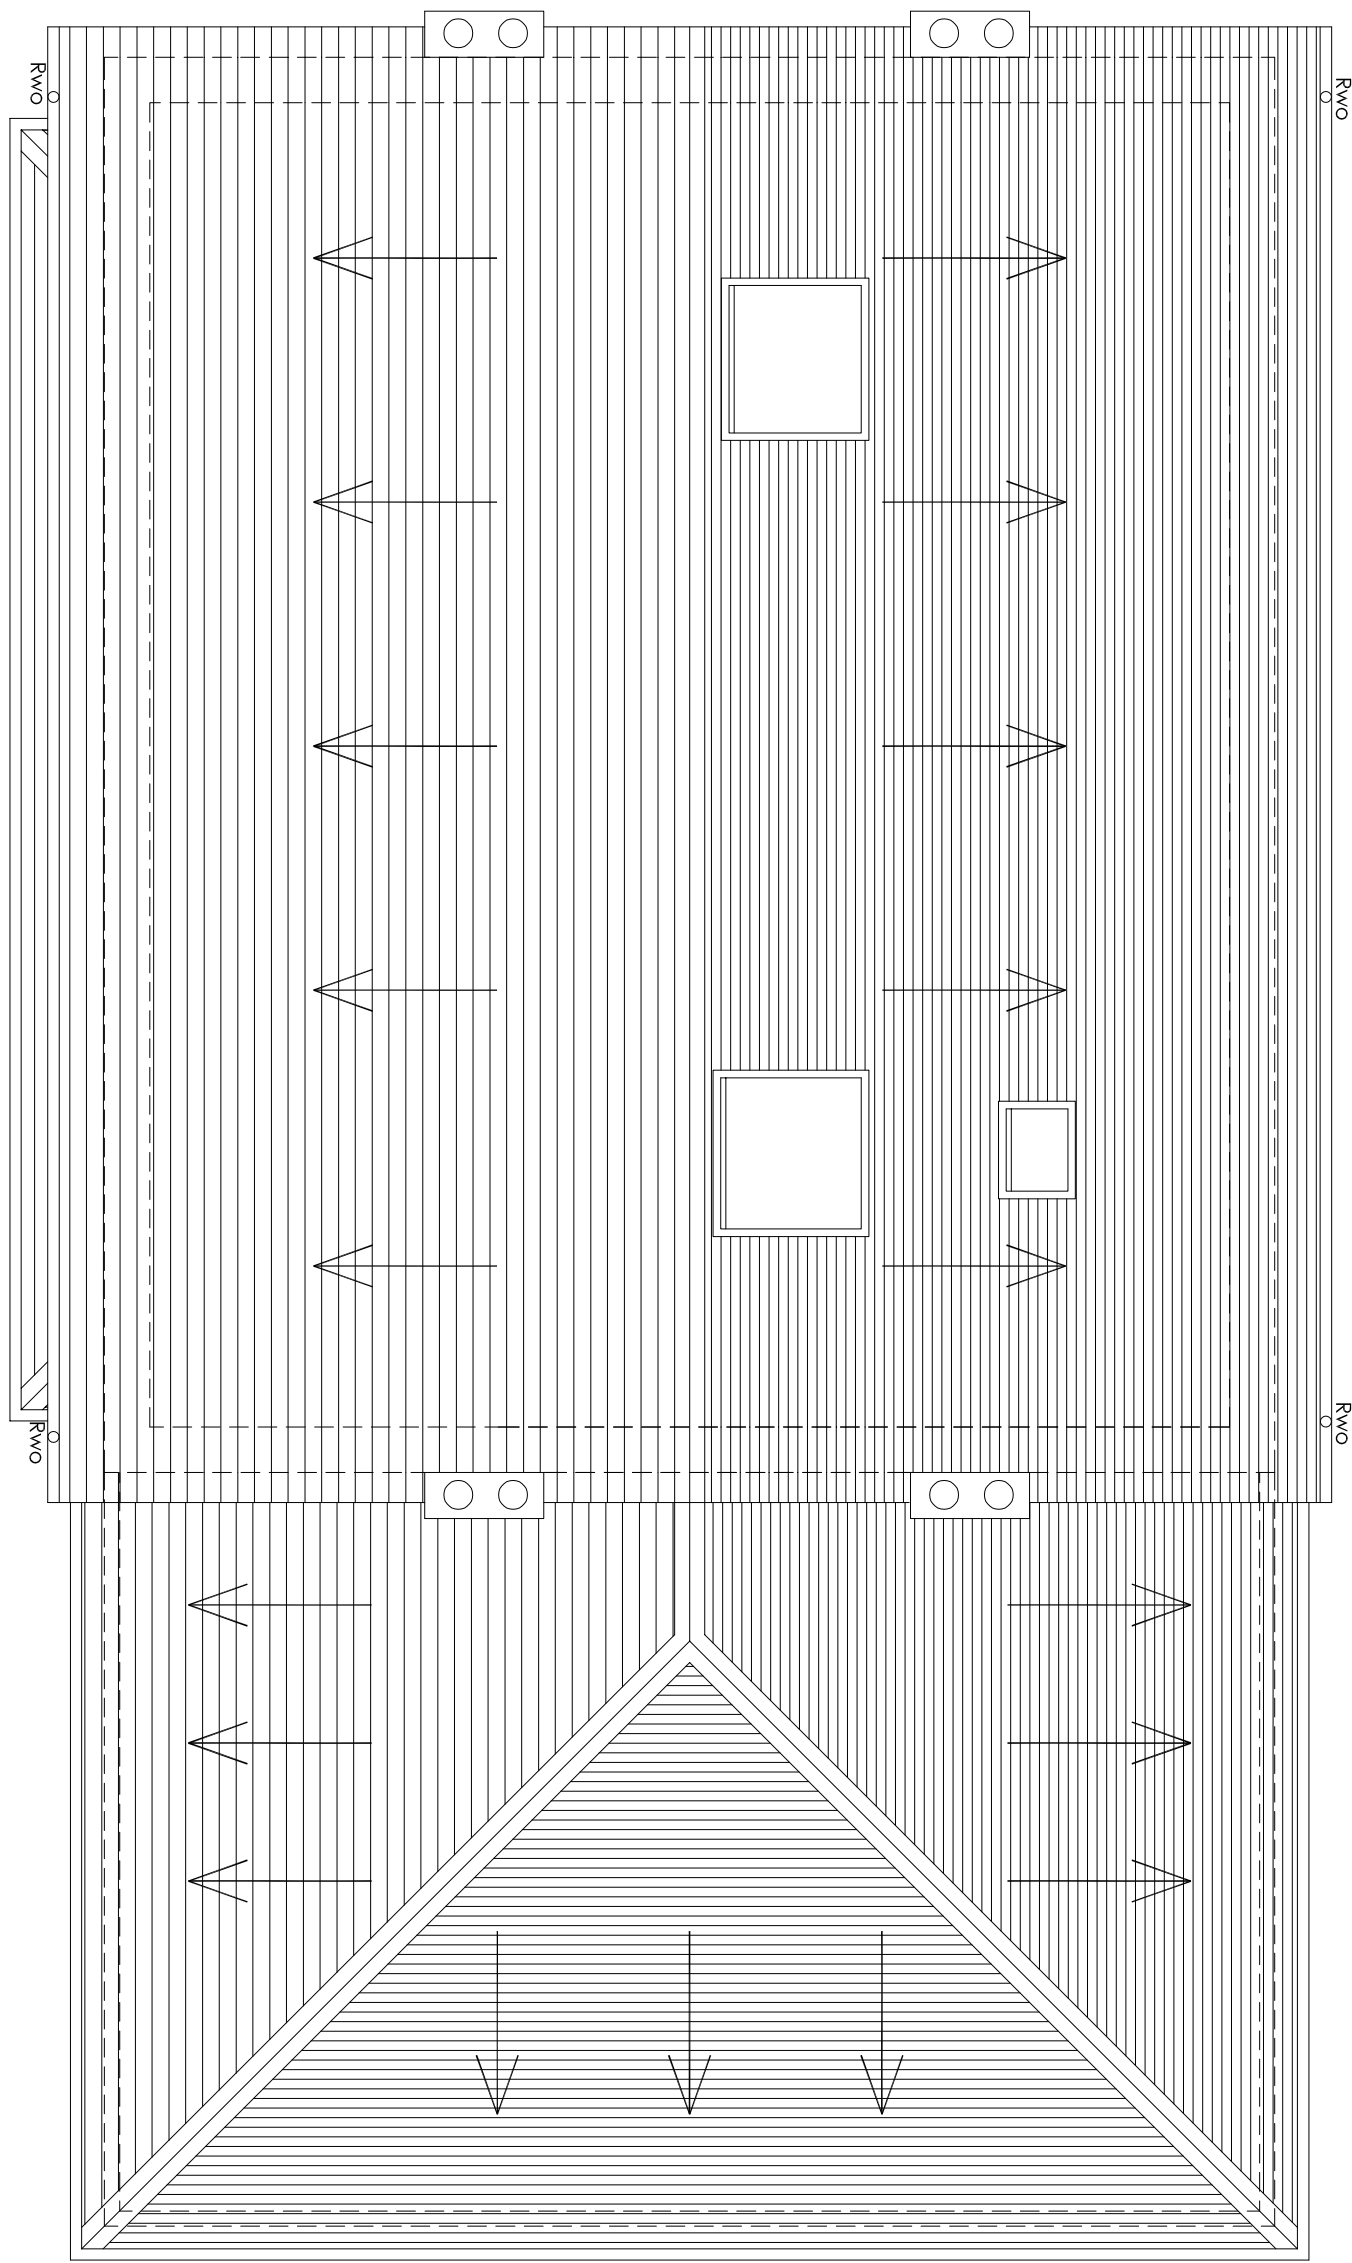

roof plan - as existing

scale: 1:50 @ A1

