

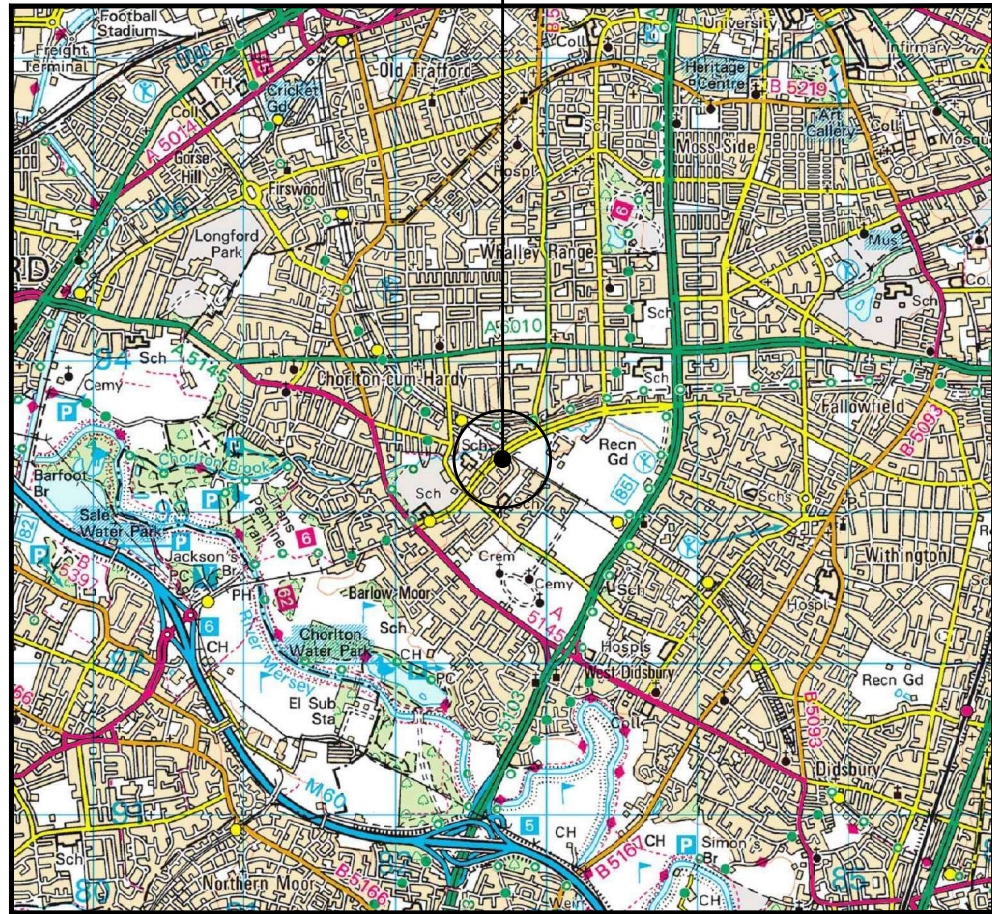


SITE LOCATION
(Scale 1:50000)

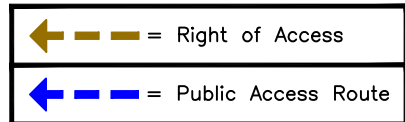


SITE PHOTOGRAPH

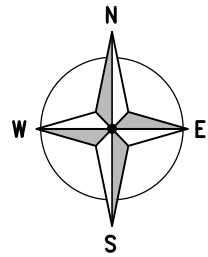

393400


393300

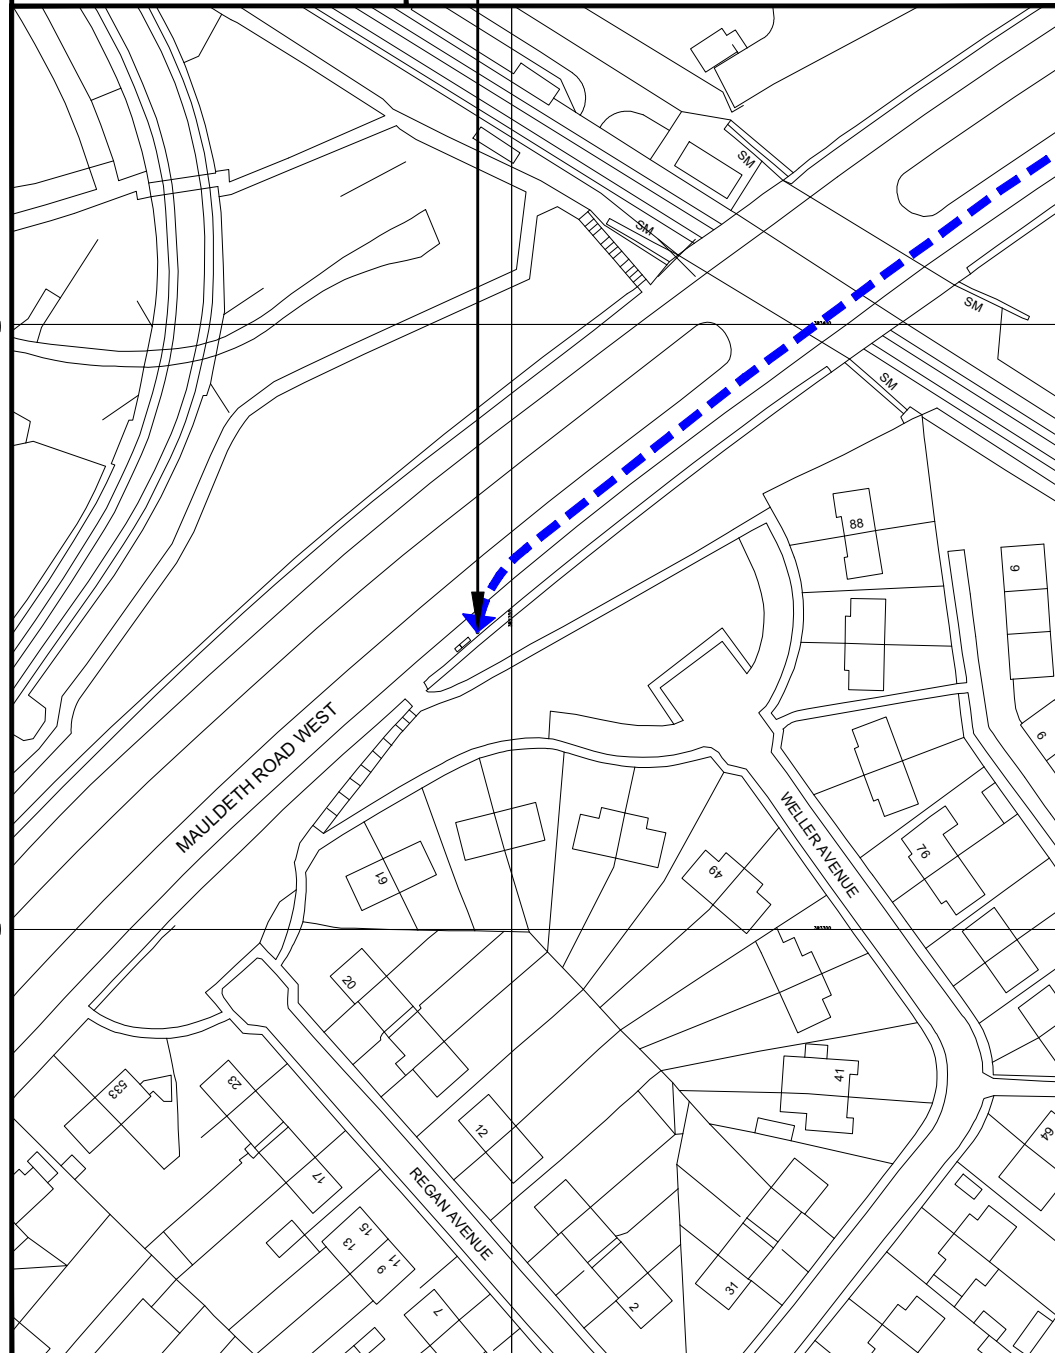

382700

DETAILED SITE LOCATION
(Scale 1:1250)

Based upon Ordnance Survey map extract
with the permission of the Controller of
Her Majesty's Stationery Office.
Crown copyright.
Licence No. 100060010

 

SCALE 1:1250

ALL DIMENSIONS ARE IN mm UNLESS NOTED OTHERWISE

N.G.R. E: 382694 N: 393349

DIRECTIONS TO SITE:
FROM THE M60, JUNCTION 5. HEAD NORTH
ON PRINCESS ROAD/A5103. FOLLOW A5103
FOR 2.8km. TURN LEFT ONTO MAULDETH
ROAD WEST. SITE IS LOCATED ON THE LEFT
AFTER 1.2km.

NOTES:

A	Issued for Approval	CS	SBB	01.03.20
REV	MODIFICATION	BY	CH	DATE

CLARKE
telecom
Unit E, Madison Place, Northampton Road,
Manchester, M40 5AG
Tel: 0161 785 4500
Fax: 0161 785 4501
Web: www.clarke-telecom.com

O₂
BEACON 3

Cell Name Opt.

SW ON MAULDETH ROAD WEST -

Cell ID No

CORNERSTONE	TEF	VF
303075_00	089169	N/A

Site Address / Contact Details


MAULDETH ROAD WEST
CHORLTON
MANCHESTER
GREATER MANCHESTER
M21 7SS

Drawing Title:
SITE LOCATION MAPS

Purpose of issue: PLANNING **Dwg Rev:**

Drawing Number: 100 **A**

Surveyed By: SBB		Original Sheet Size: A3		Pack Issue
Drawn: CS	Date: 01.03.20	Checked: SBB	Date: 01.03.20	

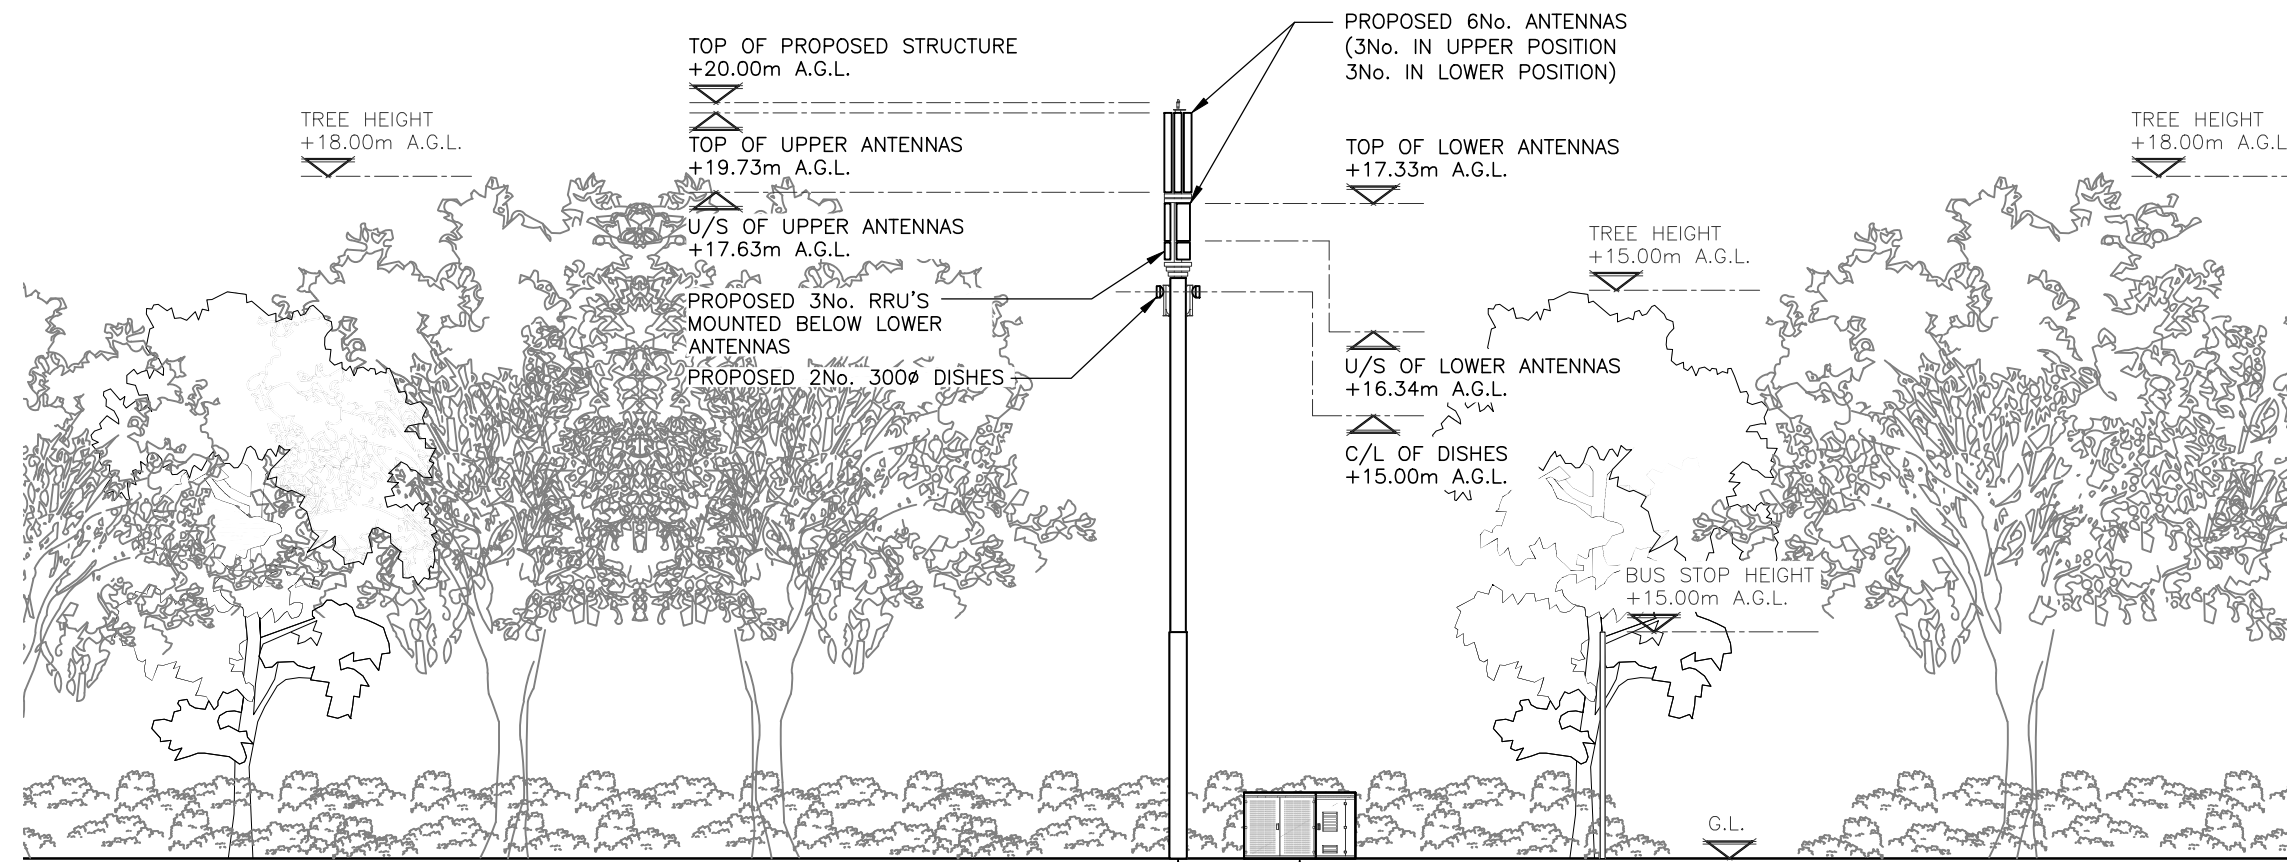

PROPOSED 20.00m HIGH ORION STRUCTURE MOUNTED ON ROOT FOUNDATION.
STRUCTURE TO BE COLOURED LIGHT GREY (RAL 7035)

PROPOSED YORKSHIRE EUR CABINET MOUNTED ON ROOT FOUNDATION.
ENCLOSURE TO BE COLOURED FIR GREEN (RAL 6009)

PROPOSED NORTH WEST ELEVATION
(1:200)

The drawings comply with TEF & Vodafone Standard ICNIRP guidelines.
Designed in accordance with CORNERSTONE document: SDN0008

ALL DIMENSIONS ARE IN mm UNLESS NOTED OTHERWISE

N.G.R. E: 382694 N: 393349

NOTES:

A	Issued for Approval	CS	SBB	01.03.20
REV	MODIFICATION	BY	CH	DATE

CLARKE
telecom
Unit E, Madison Place, Northampton Road,
Manchester, M40 5AG
Tel: 0161 785 4500
Fax: 0161 785 4501
Web: www.clarke-telecom.com

O₂
BEACON 3

Cell Name Opt.

SW ON MAULDETH ROAD WEST -

Cell ID No

CORNERSTONE	TEF	VF
303075_00	089169	N/A

Site Address / Contact Details

MAULDETH ROAD WEST
CHORLTON
MANCHESTER
GREATER MANCHESTER
M21 7SS

Drawing Title:
PROPOSED SITE ELEVATION

Purpose of issue: PLANNING **Dwg Rev:**

Drawing Number: 301 **A**

Surveyed By: SBB **Original Sheet Size:** A3 **Pack Issue**

Drawn: CS **Date:** 01.03.20 **Checked:** SBB **Date:** 01.03.20 **A**