



SITE LOCATION
(Scale 1:50000)

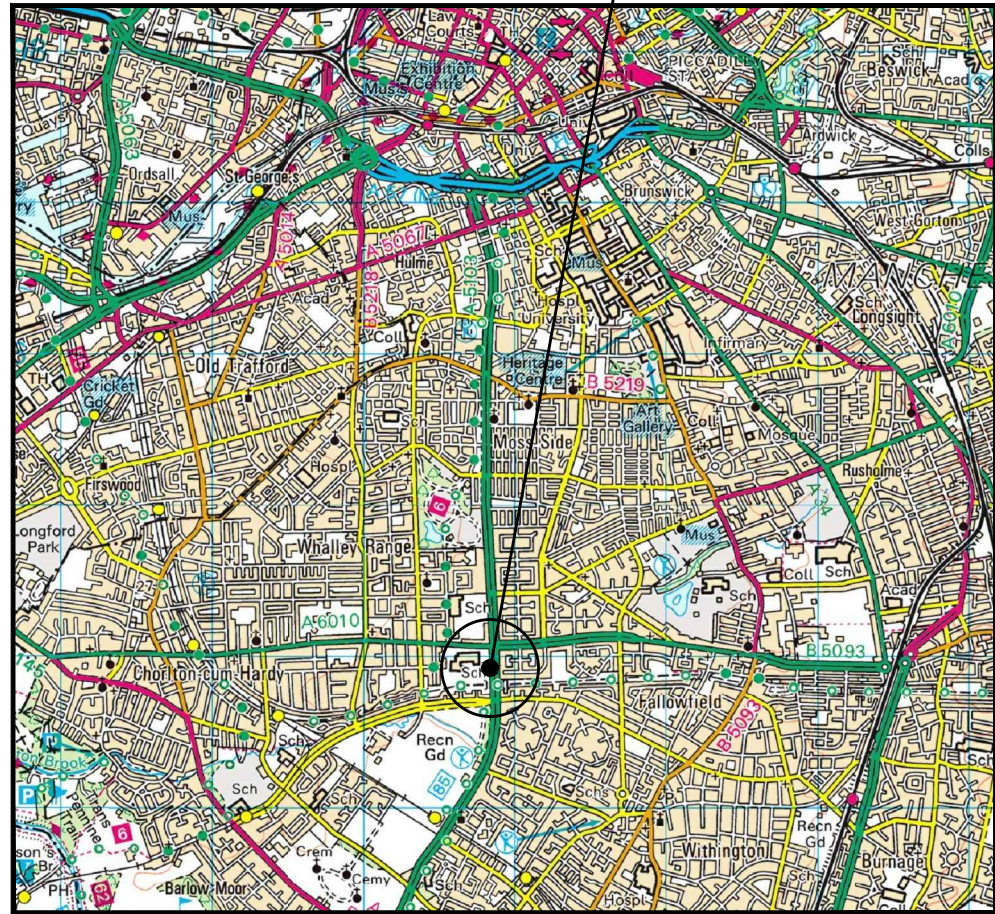


SITE PHOTOGRAPH

The drawings comply with TEF & Vodafone Standard ICNIRP guidelines.
Designed in accordance with CORNERSTONE document: SDN0008

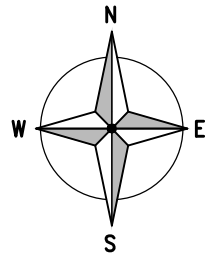

3940 00

3939 00

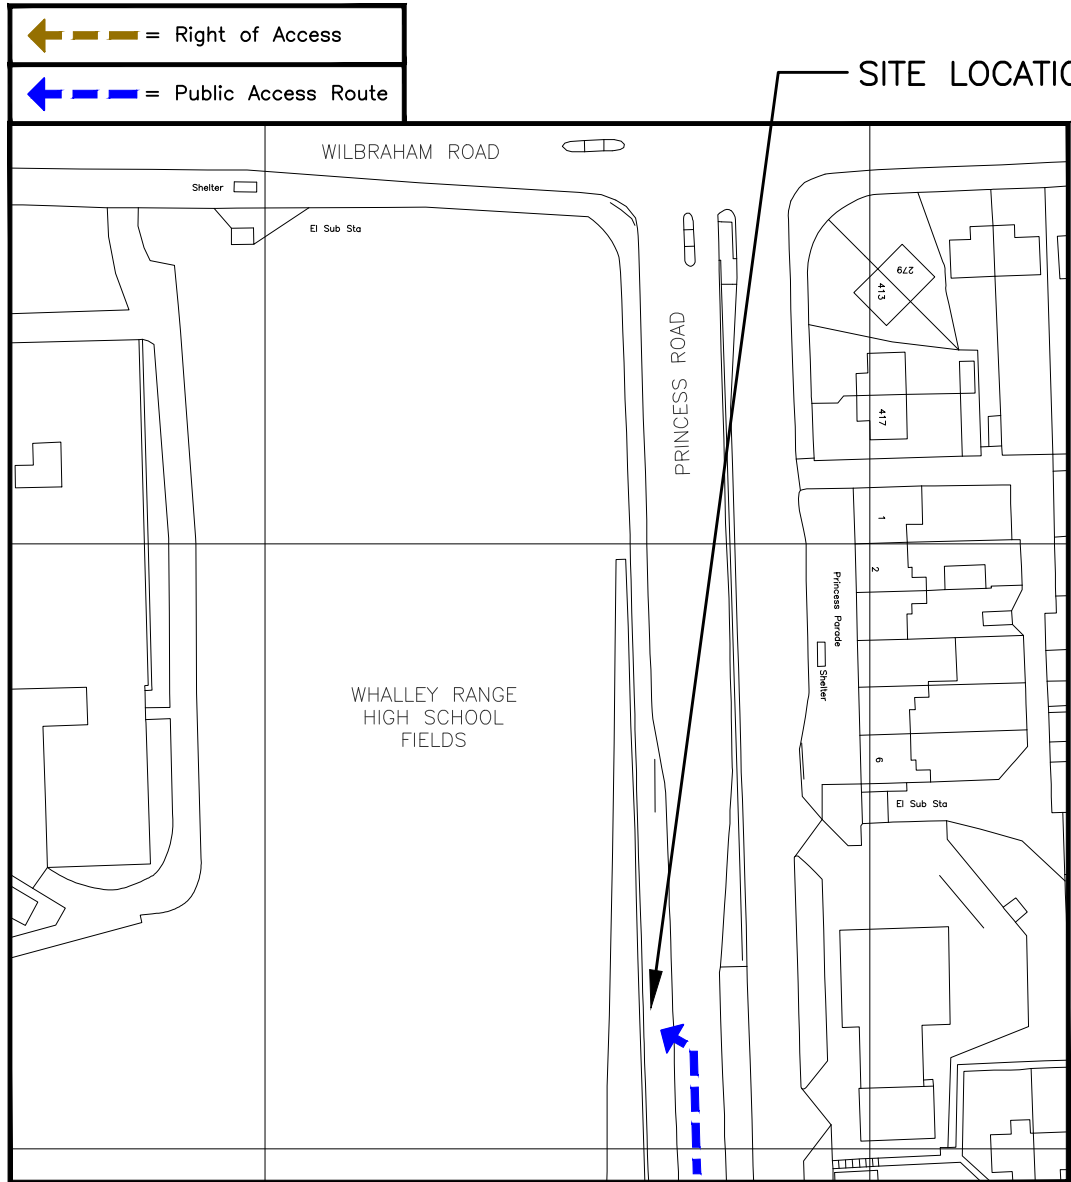


3838 00

3839 00

DETAILED SITE LOCATION

(Scale 1:1250)

Based upon Ordnance Survey map extract
with the permission of the Controller of
Her Majesty's Stationery Office.
Crown copyright.
Licence No. 100060010

 

ALL DIMENSIONS ARE IN mm UNLESS NOTED OTHERWISE

N.G.R | E: 383863 N: 393921

DIRECTIONS TO SITE:
TRAVELLING NORTH WEST ON THE M60, EXIT
AT JCT. 5, EXIT ONTO PRINCESS ROAD/A5103
TOWARDS MANCHESTER/DIDSBURY. CONTINUE
ON PRINCESS ROAD/A5103 FOR APPROX
3000m, GO THROUGH TRAFFIC LIGHTS
CROSSES MAULDETH ROAD WEST, SITE
LOCATED ON LEFT HAND SIDE OPPOSITE BP
GARAGE

NOTES:

A	Issued for Approval	KS	SB	28.02.20
REV	MODIFICATION	BY	CH	DATE

CLARKE
telecom

Unit E, Madison Place, Northampton Road,
Manchester, M40 5AG
Tel: 0161 785 4500
Fax: 0161 785 4501
Web: www.clarke-telecom.com

O₂

BEACON 3

Cell Name		Opt.
SW ON PRINCESS ROAD		—
Cell ID No		
CORNERSTONE	TEF	VF
302840	088846	N/A

Site Address / Contact Details

SW ON PRINCESS ROAD
MANCHESTER
M14 7FS


Drawing Title:
SITE LOCATION MAPS

Purpose of issue: **PLANNING** Dwg Rev:

Drawing Number: **100** A

Surveyed By: **SB** Original Sheet Size: **A3** Pack Issue:


Drawn: **KS** Date: **28.02.20** Checked: **SB** Date: **28.02.20** B

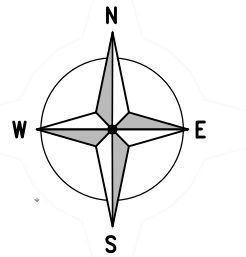

WHALLEY RANGE
HIGH SCHOOL
FIELDS

EXISTING 10.0m APPROX
HIGH TREES

EXISTING 8.0m HIGH TREE

 

-3.00m

EXISTING 10.0m HIGH LAMP POST

EMBANKMENT

PROPOSED 20.0m HIGH ORION STRUCTURE
MOUNTED ON ROOT FOUNDATION.
STRUCTURE TO BE COLOURED LIGHT GREY
(RAL 7035)

PROPOSED YORKSHIRE EUL CABINET
MOUNTED ON ROOT FOUNDATION.
ENCLOSURE TO BE COLOURED FIR
GREEN
(RAL 6009)

EXISTING 8.0m HIGH TREE

EXISTING 1.5m HIGH
STEEL POST FENCE

EXISTING 10.0m APPROX
HIGH TREES

GROUND LEVEL
+0.00m

4000

A5103
PRINCESS ROAD
(30 MPH)

EXISTING
LAMP POST

PROPOSED
COLUMN

CENTRAL
RESERVATION

FOOTWAY

B P
GARAGE

The drawings comply with TEF & Vodafone Standard ICNIRP guidelines.
Designed in accordance with CORNERSTONE document: SDN0008

PROPOSED SITE PLAN
(1:250)

ALL DIMENSIONS ARE IN mm UNLESS NOTED OTHERWISE

N.G.R E: 383863 N: 393921

NOTES:

B	Pole Moved 200mm To The Rear	MD	PD	06.04.20
A	Issued for Approval	KS	SB	28.02.20

REV	MODIFICATION	BY	CH	DATE
-----	--------------	----	----	------

CLARKE
telecom
Unit E, Madison Place, Northampton Road,
Manchester, M40 5AG
Tel: 0161 785 4500
Fax: 0161 785 4501
Web: www.clarke-telecom.com

O₂
BEACON 3

Cell Name	Opt.
-----------	------

SW ON PRINCESS ROAD	-
---------------------	---

Cell ID No

CORNERSTONE	TEF	VF
-------------	-----	----

302840	088846	N/A
--------	--------	-----

Site Address / Contact Details

SW ON PRINCESS ROAD MANCHESTER M14 7FS
--


Drawing Title:	PROPOSED SITE PLAN
----------------	--------------------

Purpose of issue:	PLANNING	Dwg Rev:
-------------------	----------	----------

Drawing Number:	201	B
-----------------	-----	---

Surveyed By:	SB	Original Sheet Size:	A3	Pack Issue:
--------------	----	----------------------	----	-------------

Drawn:	KS	Date:	28.02.20	Checked:	SB	Date:	28.02.20	B
--------	----	-------	----------	----------	----	-------	----------	---

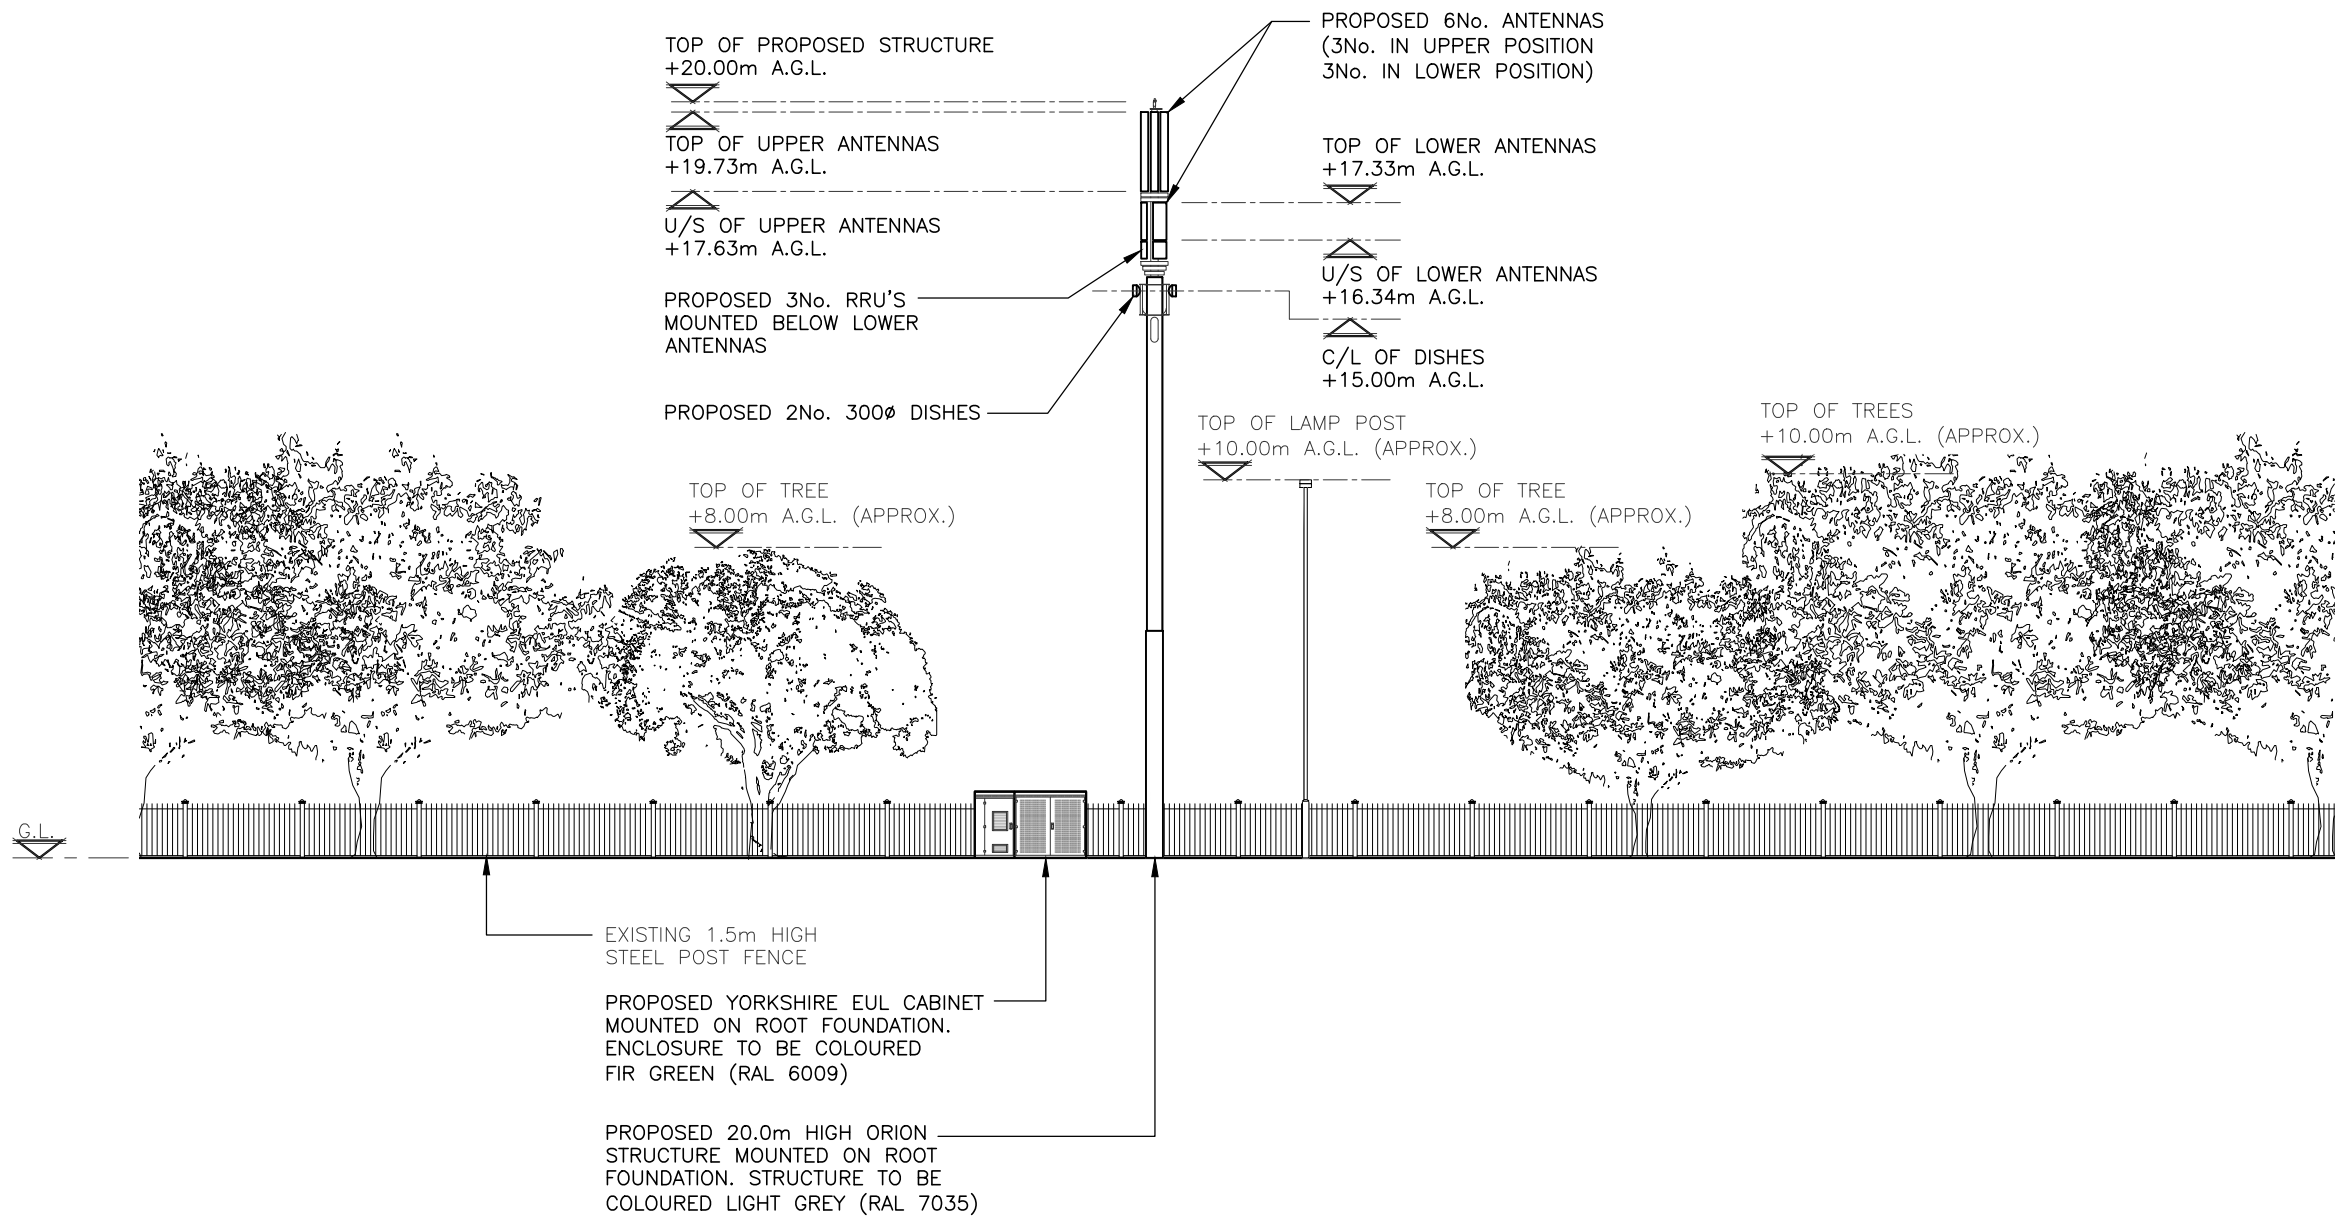

PROPOSED EAST ELEVATION
(1:200)

The drawings comply with TEF & Vodafone Standard ICNIRP guidelines.
Designed in accordance with CORNERSTONE document: SDN0008

ALL DIMENSIONS ARE IN mm UNLESS NOTED OTHERWISE

N.G.R E: 383863 N: 393921

NOTES:

A	Issued for Approval	KS	SB	28.02.20
REV	MODIFICATION	BY	CH	DATE

CLARKE
telecom

Unit E, Madison Place, Northampton Road,
Manchester, M40 5AG
Tel: 0161 785 4500
Fax: 0161 785 4501
Web: www.clarke-telecom.com

O₂

BEACON 3

Cell Name	Opt.
SW ON PRINCESS ROAD	—

Cell ID No		
CORNERSTONE	TEF	VF
302840	088846	N/A

Site Address / Contact Details		
SW ON PRINCESS ROAD MANCHESTER M14 7FS		

Drawing Title:
PROPOSED SITE ELEVATION

Purpose of issue:	PLANNING	Dwg Rev:
Drawing Number:	301	A

Surveyed By:	SB	Original Sheet Size:	A3	Pack Issue:
Drawn:	KS	Checked:	SB	B
Date:	28.02.20	Date:	28.02.20	