


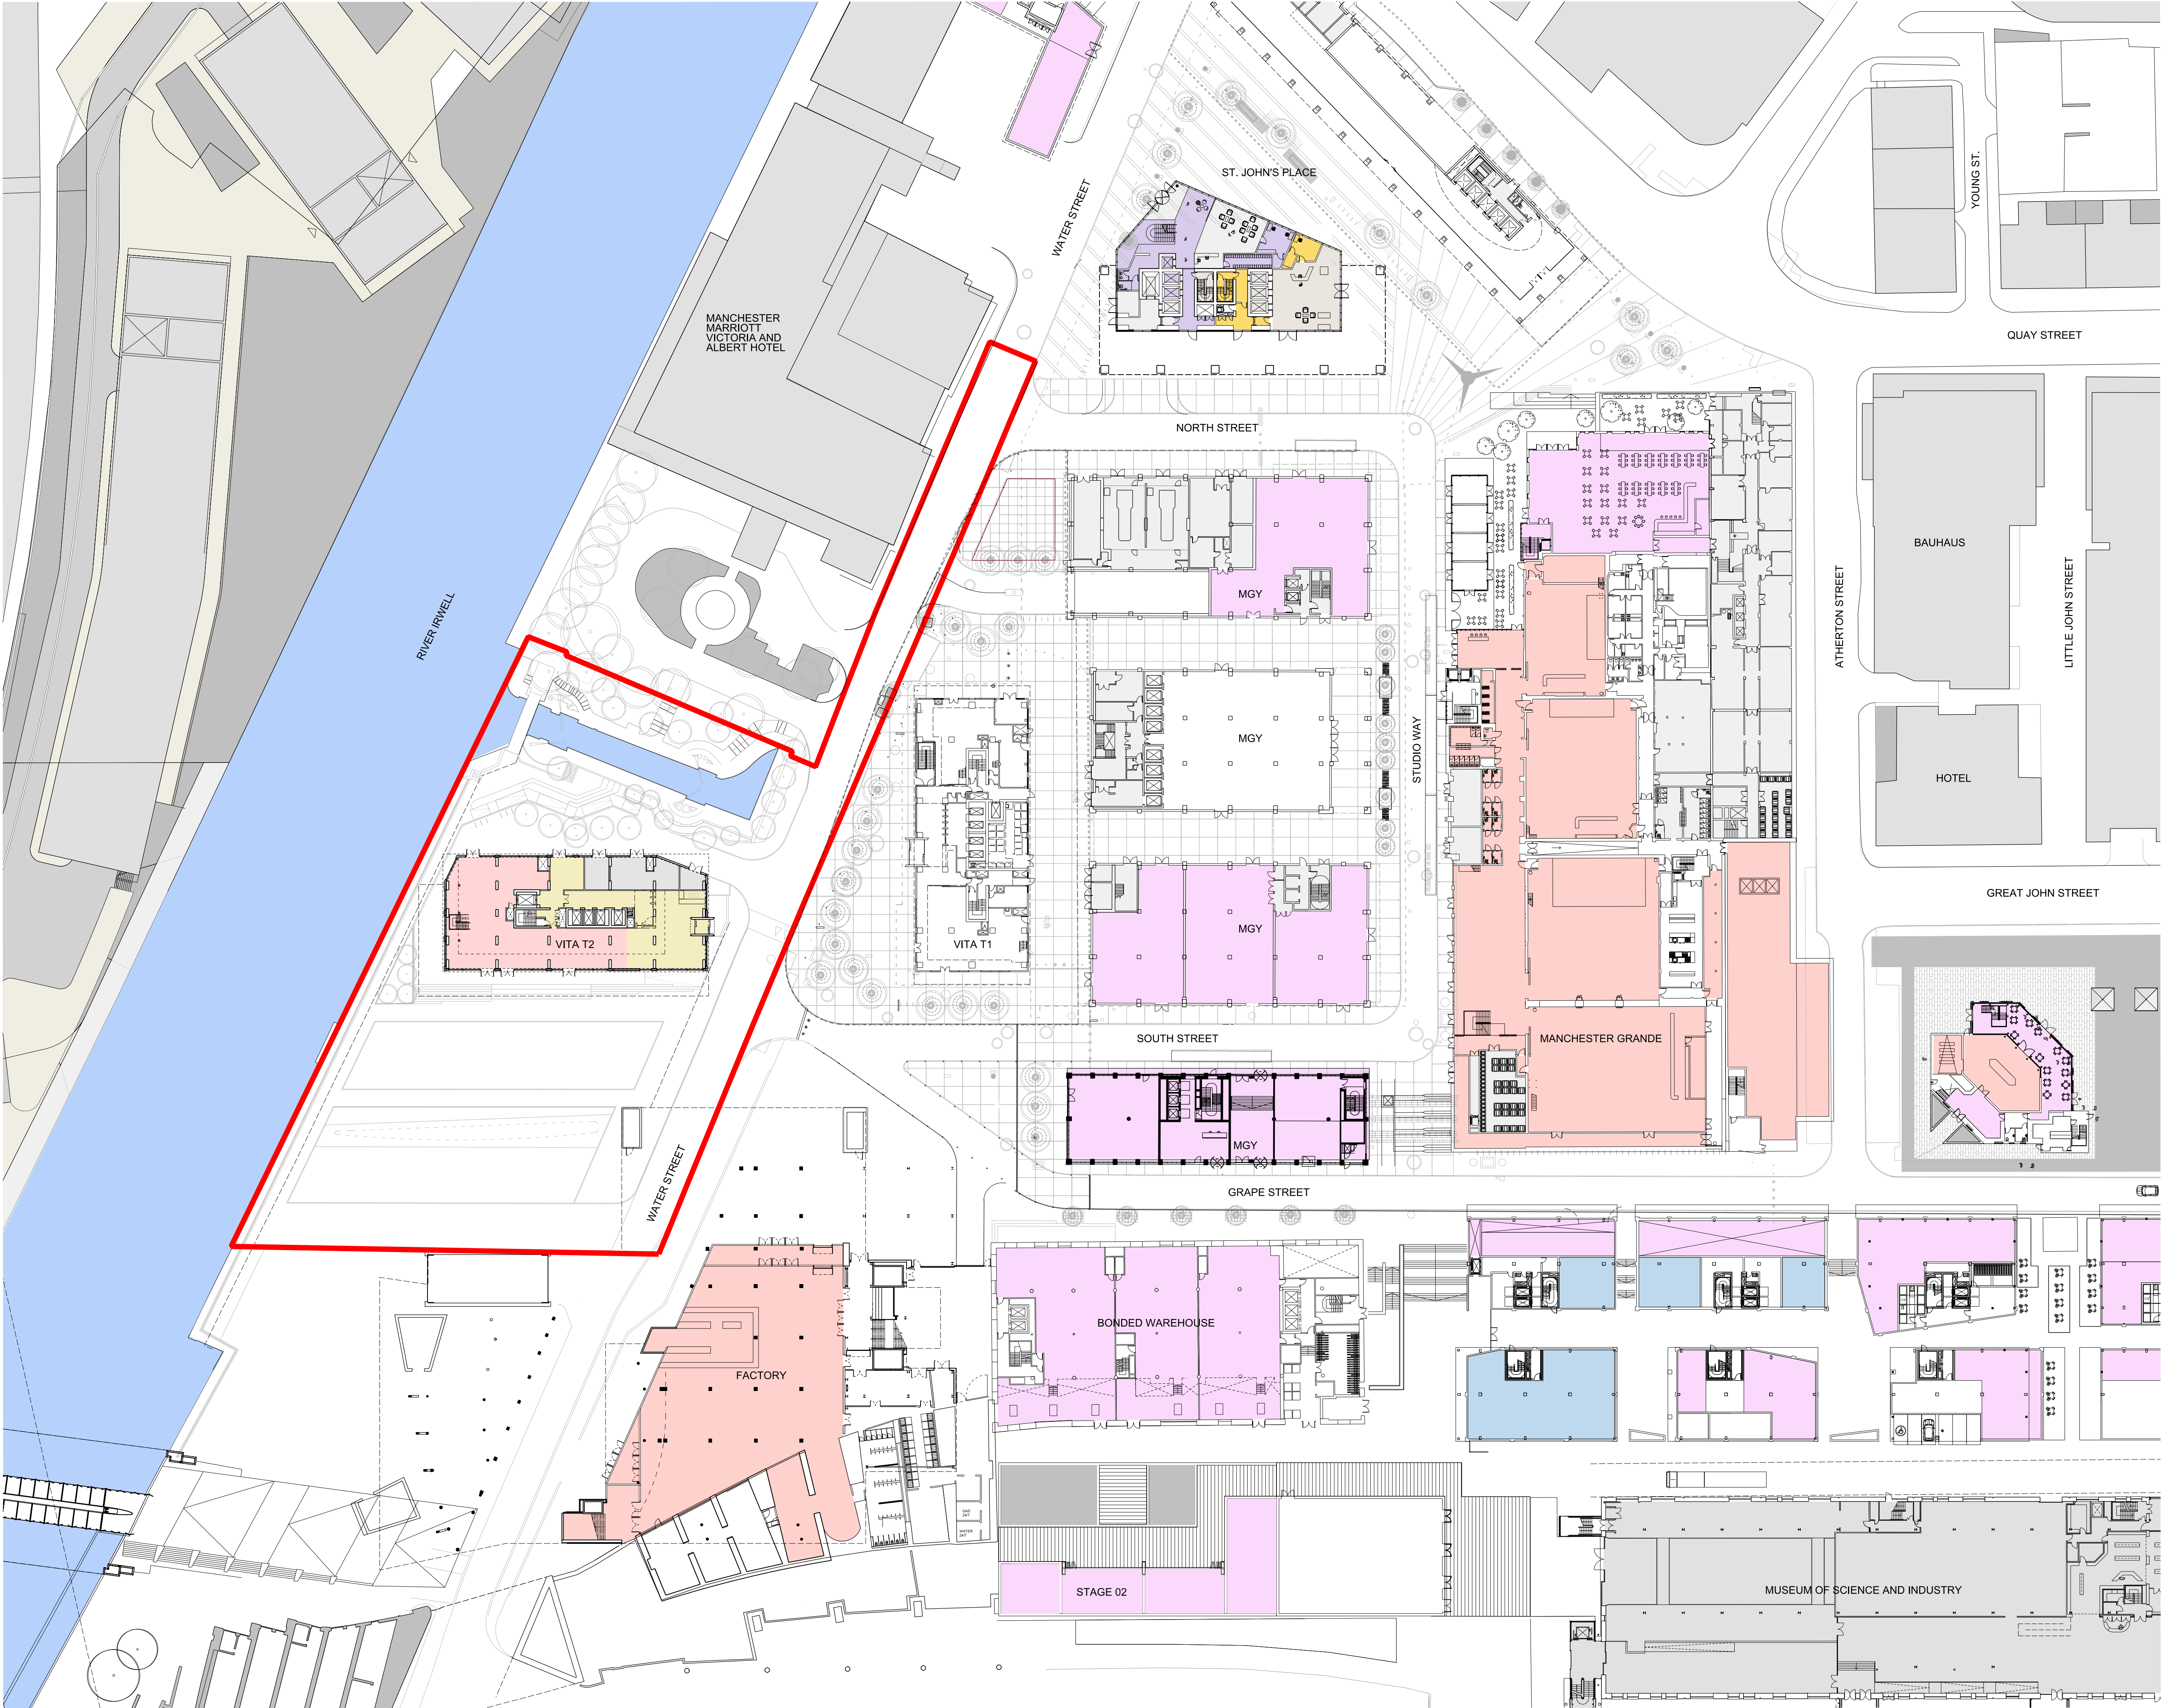

General Notes
Do not scale from drawing. Use marked dimensions.
To be read in conjunction with all other Consultant's drawings.
The Architect to be immediately notified of any discrepancies.
Copyright on this drawing retained by the Architect.

PLANNING APPLICATION
BOUNDARY

B 20200320 PT PT JR ISSUED FOR PLANNING
A 20200313 PT PT JR ISSUED FOR INFORMATION - DESIGN FREEZE
First Issue
No. Date Dwn Chk App Revision or reason for issue

DENTON
CORKER
MARSHALL

Architect
Denton Corker Marshall LLP
3.04 The Frames 1 Phipp Street
London EC2A 4PS
Telephone 020 7553 2020
Email mail@dentoncorkermarshall.co.uk

Project Title
**UNION, ST. JOHNS
VITA T2**

Client
VITA
The Box, Horseshoe Lane
Alderley Edge, SK9 7QP
Telephone:
Email info@selectproperty.com

Scale / North Point
1:1000 @ A3
0 5 10 15 25m
1:500 @ A1
0 5 10 15 25m

Drawing Title
**LEVEL 00
PROPOSED SITE PLAN**

Drawing Number
6555-P-B500-P-00-001
Drawing Status
PLANNING

Revision
B