



 

WEST

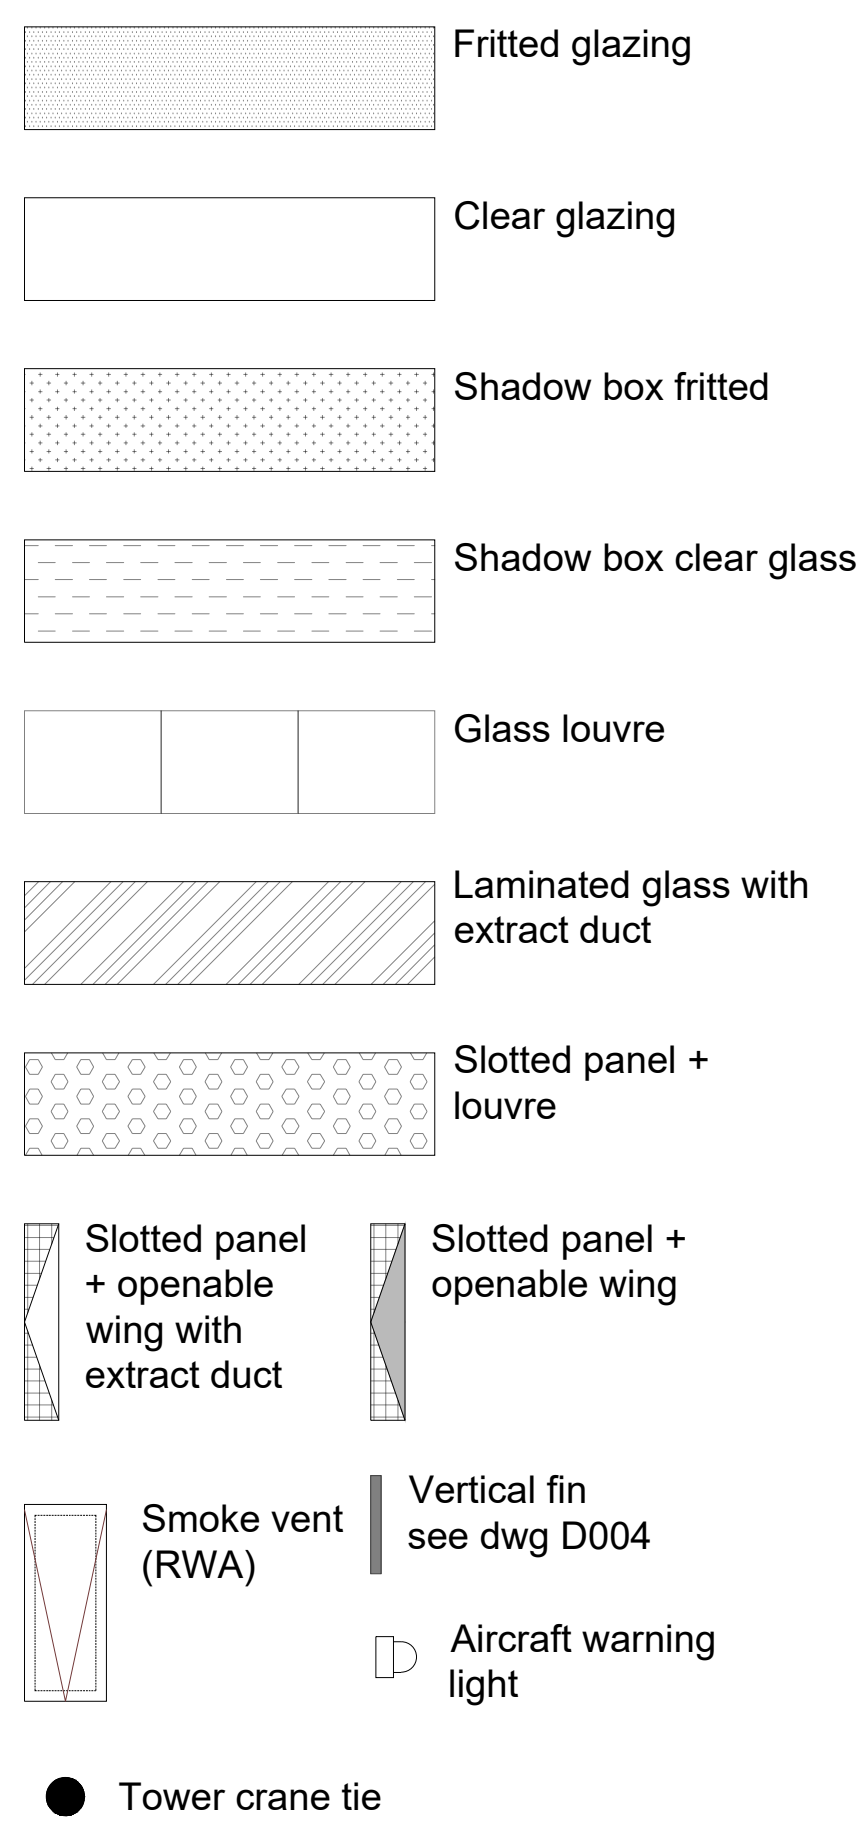

- DO NOT SCALE FROM THIS DRAWING.
- ALL DIMENSIONS MUST BE CHECKED ON SITE.
- ALL RIGHTS RESERVED. NO REPRODUCTION IN ANY MATERIAL FORM IS PERMITTED WITHOUT CONSENT.
- THIS DRAWING IS COPYRIGHT OF MHBC CUMMING.

REVISIONS			
No.	DATE	DETAILS	INITIALS

client

project
BEETHAM TOWER
301 DEANSGATE, MANCHESTER, M3 4LQ

title
SOUTH AND WEST ELEVATIONS
AS EXISTING

scales
1:250 @A0

date 20.11.19	drawn AS	size A0
drawing no. 1193-601		revision

mhbc
CUMMING

4 St Paul's Churchyard, London, EC4M 8AY
T: 020 7029 3888 - E: info@mhbccumming.com
www.mhbccumming.com